


General Notes:

Do not scale from this drawing: refer only to stated dimensions. If in doubt request clarification from this office. This drawing, and associated copyright, is the property of Convery Prentys Architects Ltd.

Revision	Initials	Date
A	WG	30.10.23
1. Sub station added. 2. Service route added from loading bay.		
B	WG	13.11.23
1. Sub station removed. 2. Terraces to south elevation bedrooms amended.		
C	WG	16.11.23
1. Sub station removed. 2. Terraces to south elevation bedrooms amended.		
D	WG	2011.23
1. Existing & Proposed levels added. 2. Landscaping updated to suit latest planting proposals.		
E	WG	08.02.24
1. 2 bike stands added, fence moved to suit		

Key:
+40.160 Existing level
+37.610 Proposed level

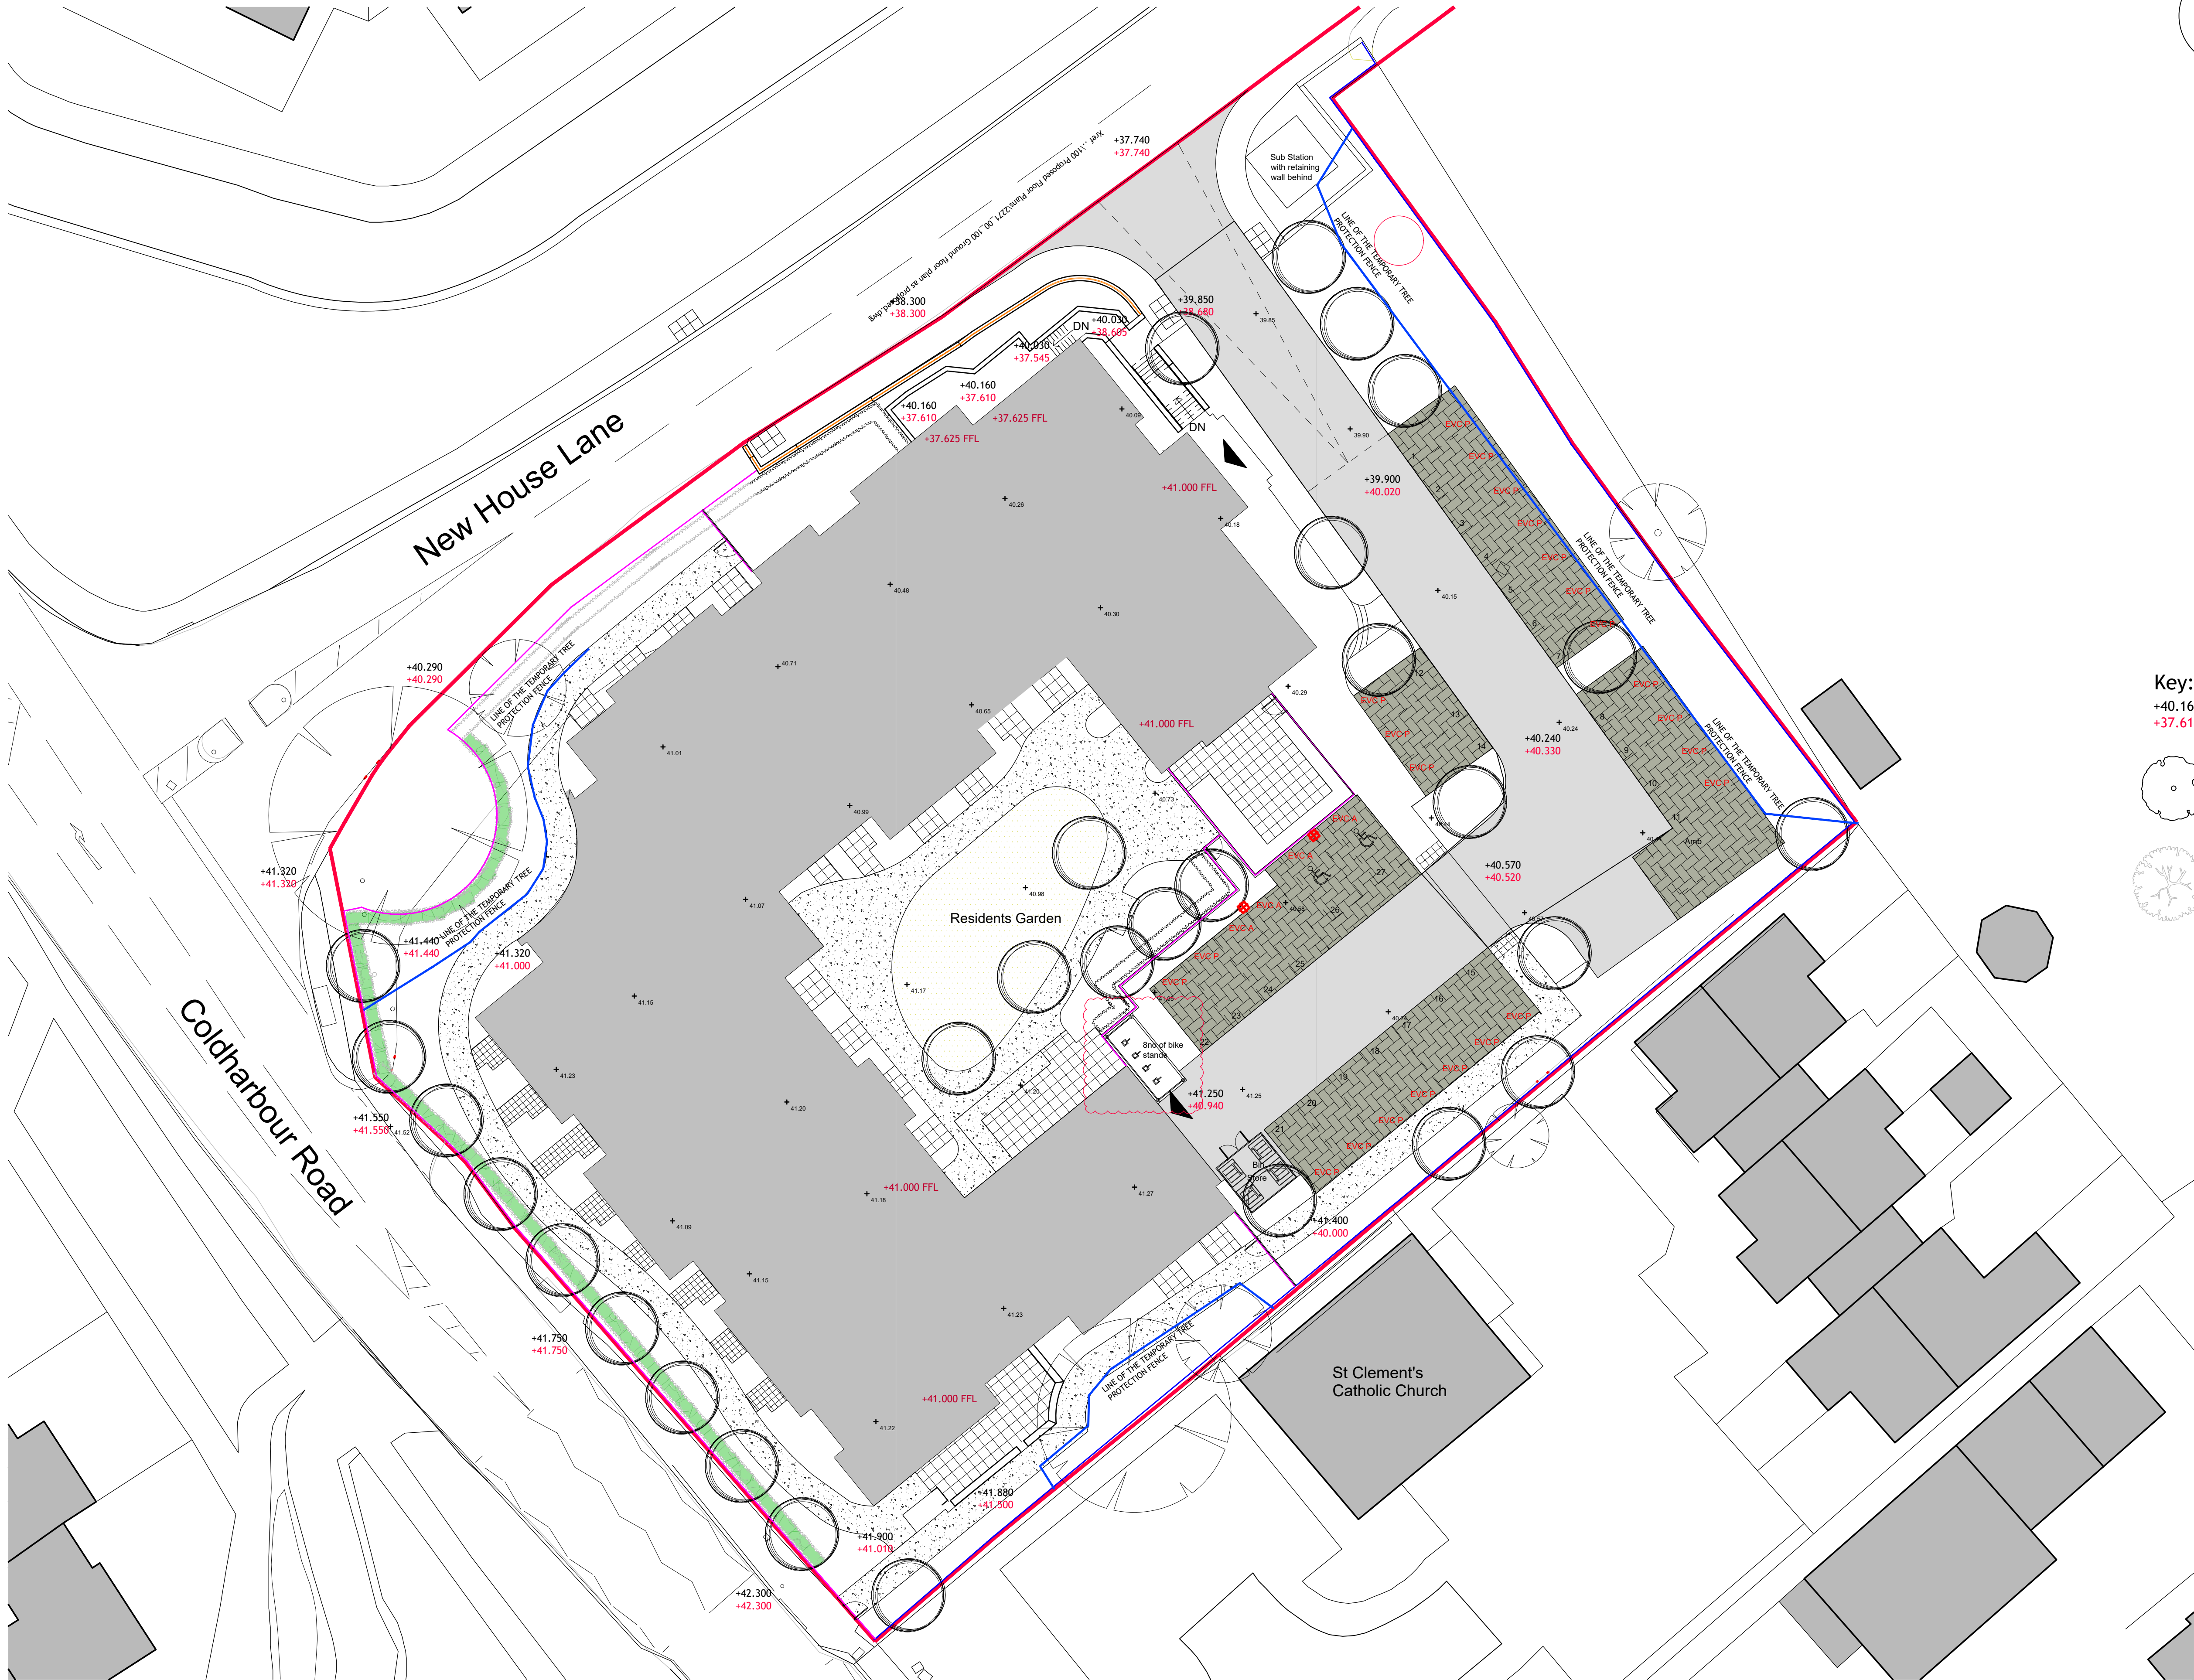

Existing Tree



Proposed tree

PLANNING

ConveryPrentysShields
ARCHITECTS

141 West George Street, Glasgow, G2 2HG www.cpsarchitects.co.uk 0141 258 3100

CLIENT Simply Construct Ltd
PROJECT Proposed Care Home
Former Battle of Britain Site,
Coldharbour Road,
Northfleet, Gravesend,
DA11 8NT
DRAWING Site Plan as proposed

PAPER SIZE	SCALE	DATE
A1	1:200	26.10.23
DRAWING NUMBER	REVISION	
2271_00_005	E	