

Notes

- DO NOT SCALE. REFER TO FIGURED DIMENSIONS. ALL DIMENSIONS ARE NOMINAL AND MUST BE CHECKED ON SITE.
- ALL DIMENSIONS TO NEW MASONRY ELEMENTS ARE TO STRUCTURAL FACES (UNLESS OTHERWISE NOTED).
- ALL DIMENSIONS TO STUDWORK ARE TO NOMINAL FINISHED FACES.
- ALL WINDOW AND DOOR OPENINGS ARE TO BE CHECKED WITH MANUFACTURERS SIZES AND BUILDING TOLERANCES ADDED.
- DRAWING TO BE READ IN CONJUNCTION WITH ENGINEERS DRAWINGS AND SPECIFICATION.
- ANY DISCREPANCIES SHOULD BE BOUGHT TO THE ATTENTION OF THE ARCHITECT.
- IF IN DOUBT, ASK.

PLANNING

no.	revisions	date

Project no. 1079
UNIT J1 EXTENSION
NORTHFLEET INDUSTRIAL
ESTATE, LOWER ROAD
NORTHFLEET, DA11 9BL


Title.
PROPOSED FIRST FLOOR
AND ROOF PLANS

drawn. AB	scale: 1:200@A1
chkd.	date. 02.02.26

Robert Fish Associates LLP
Architects

The Studio
1C Kelsey Park Road
Beckenham, Kent. BR3 6LH
Tel: 020 8658 6785
Fax: 020 8663 0999

dwg no.	1079/101	G
---------	----------	---

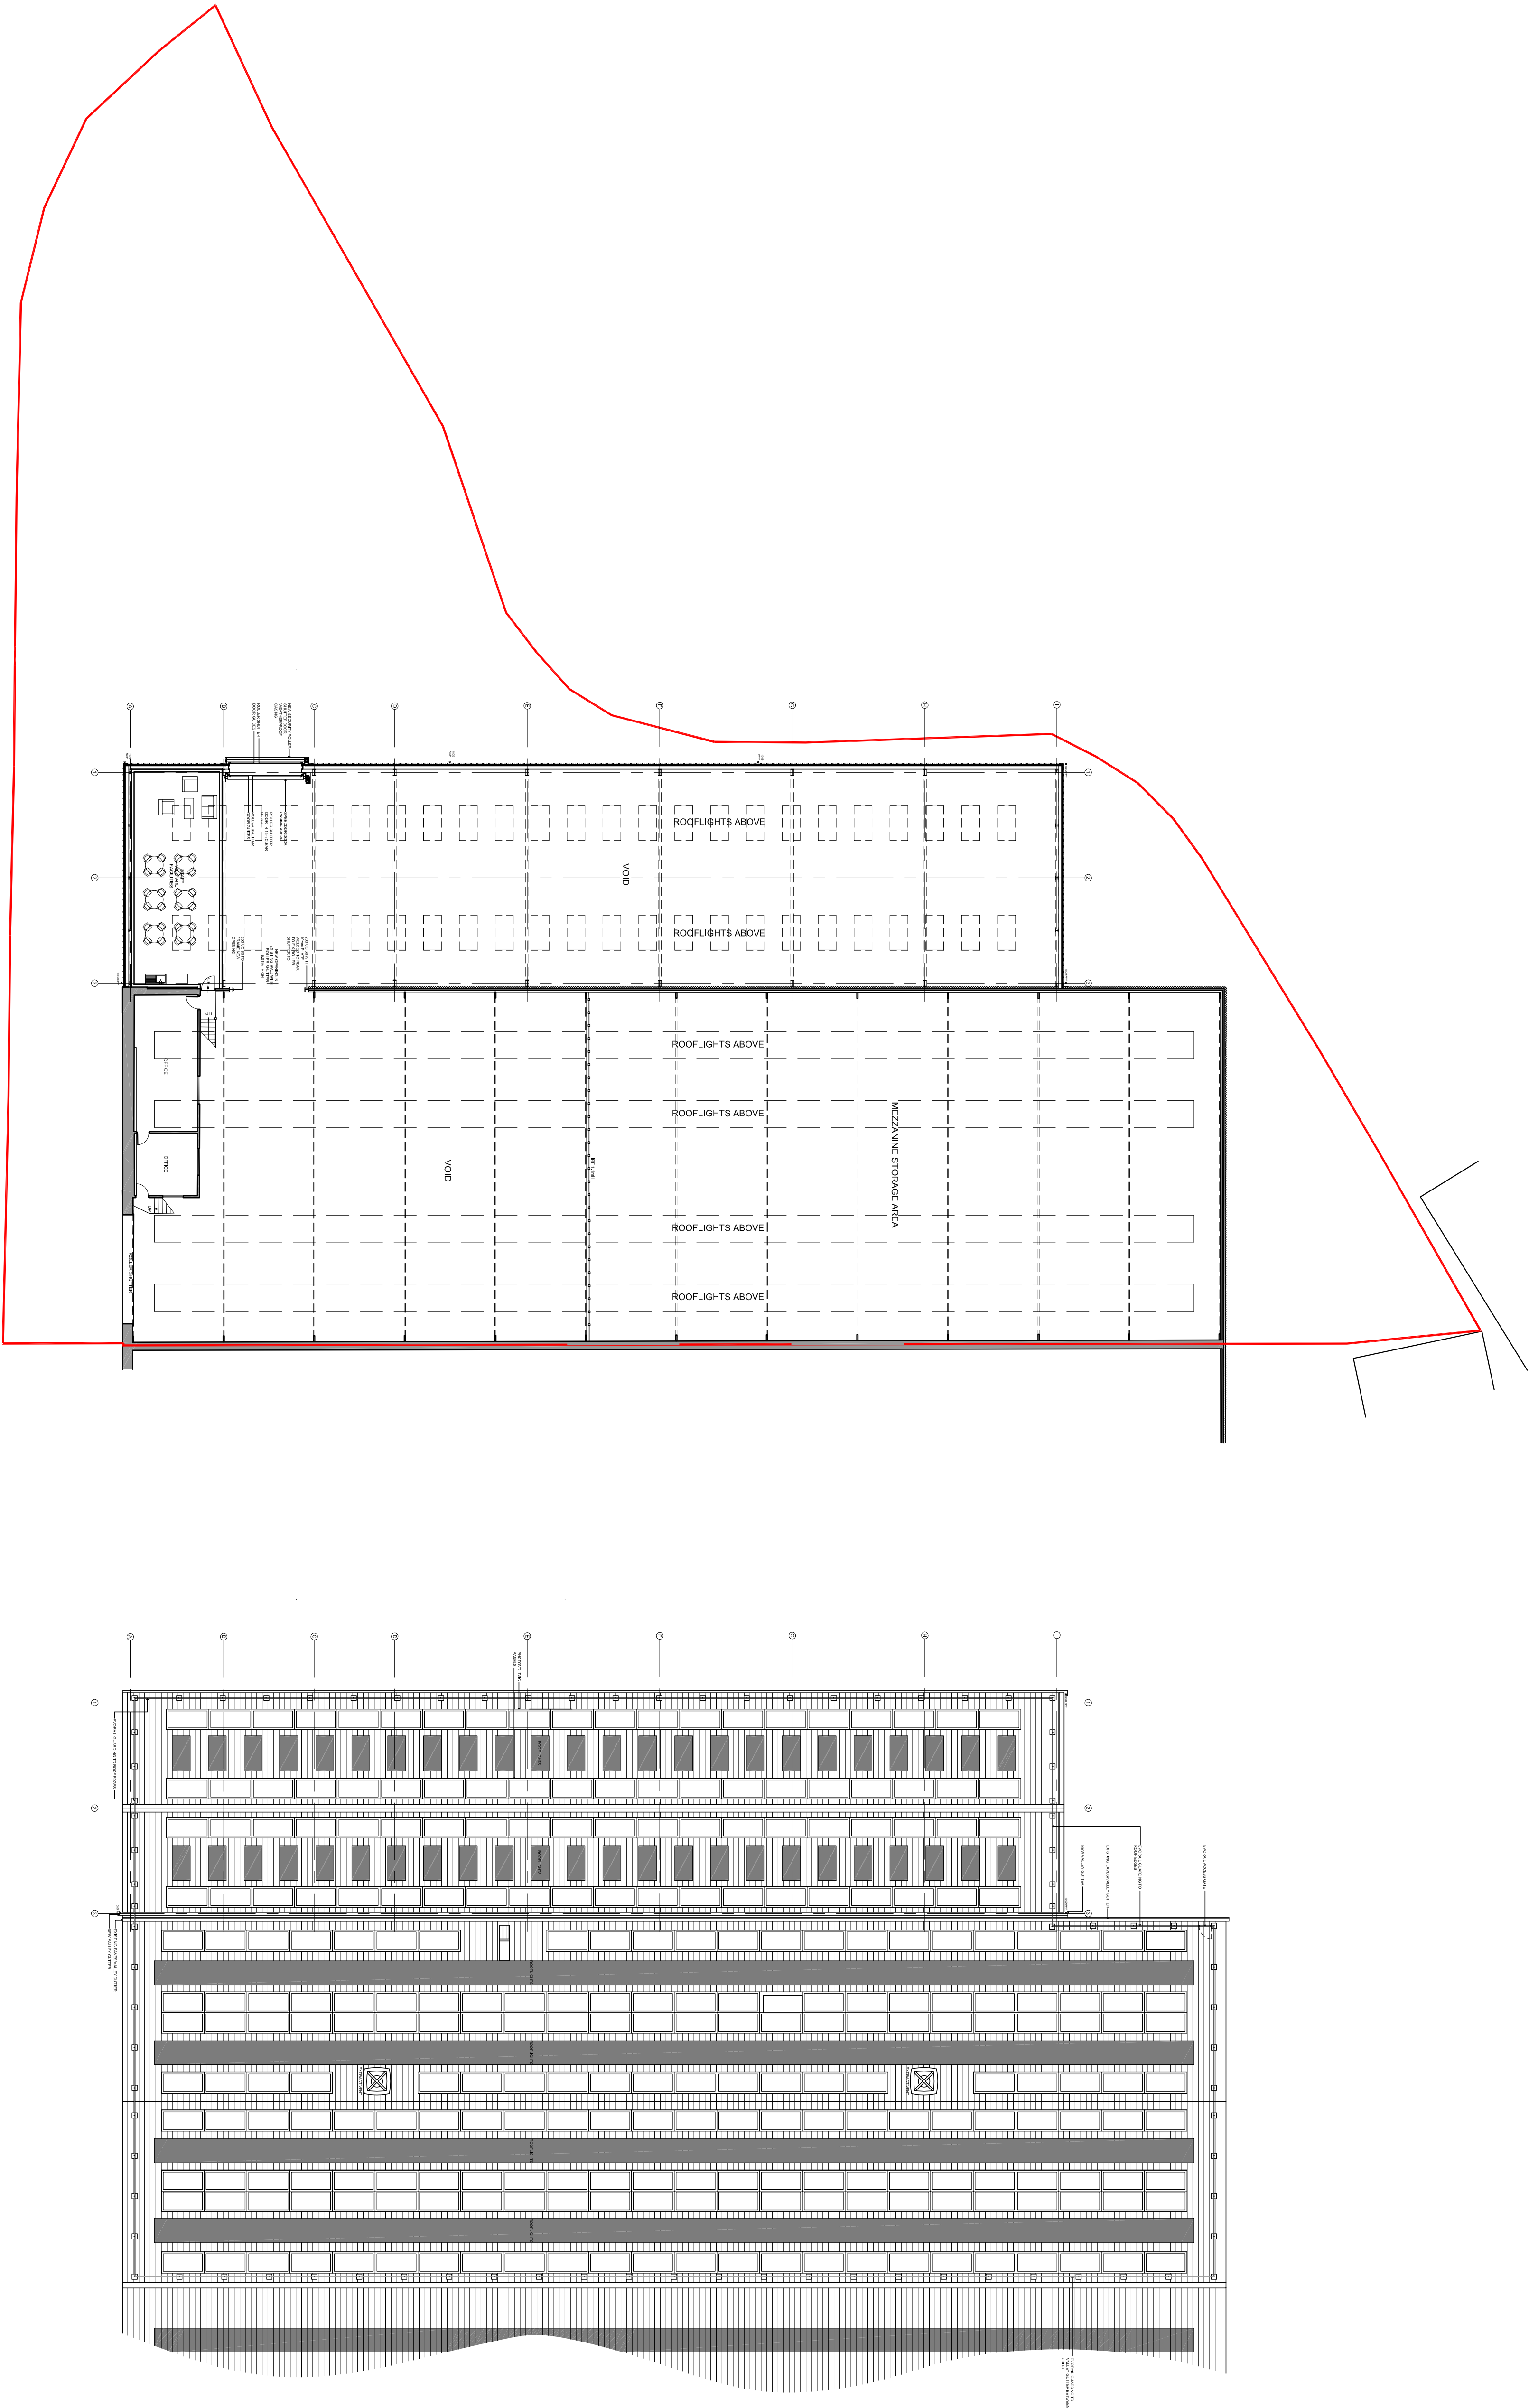

FIRST FLOOR PLAN

ROOF PLAN

