




PROPOSED FIRST FLOOR PLAN

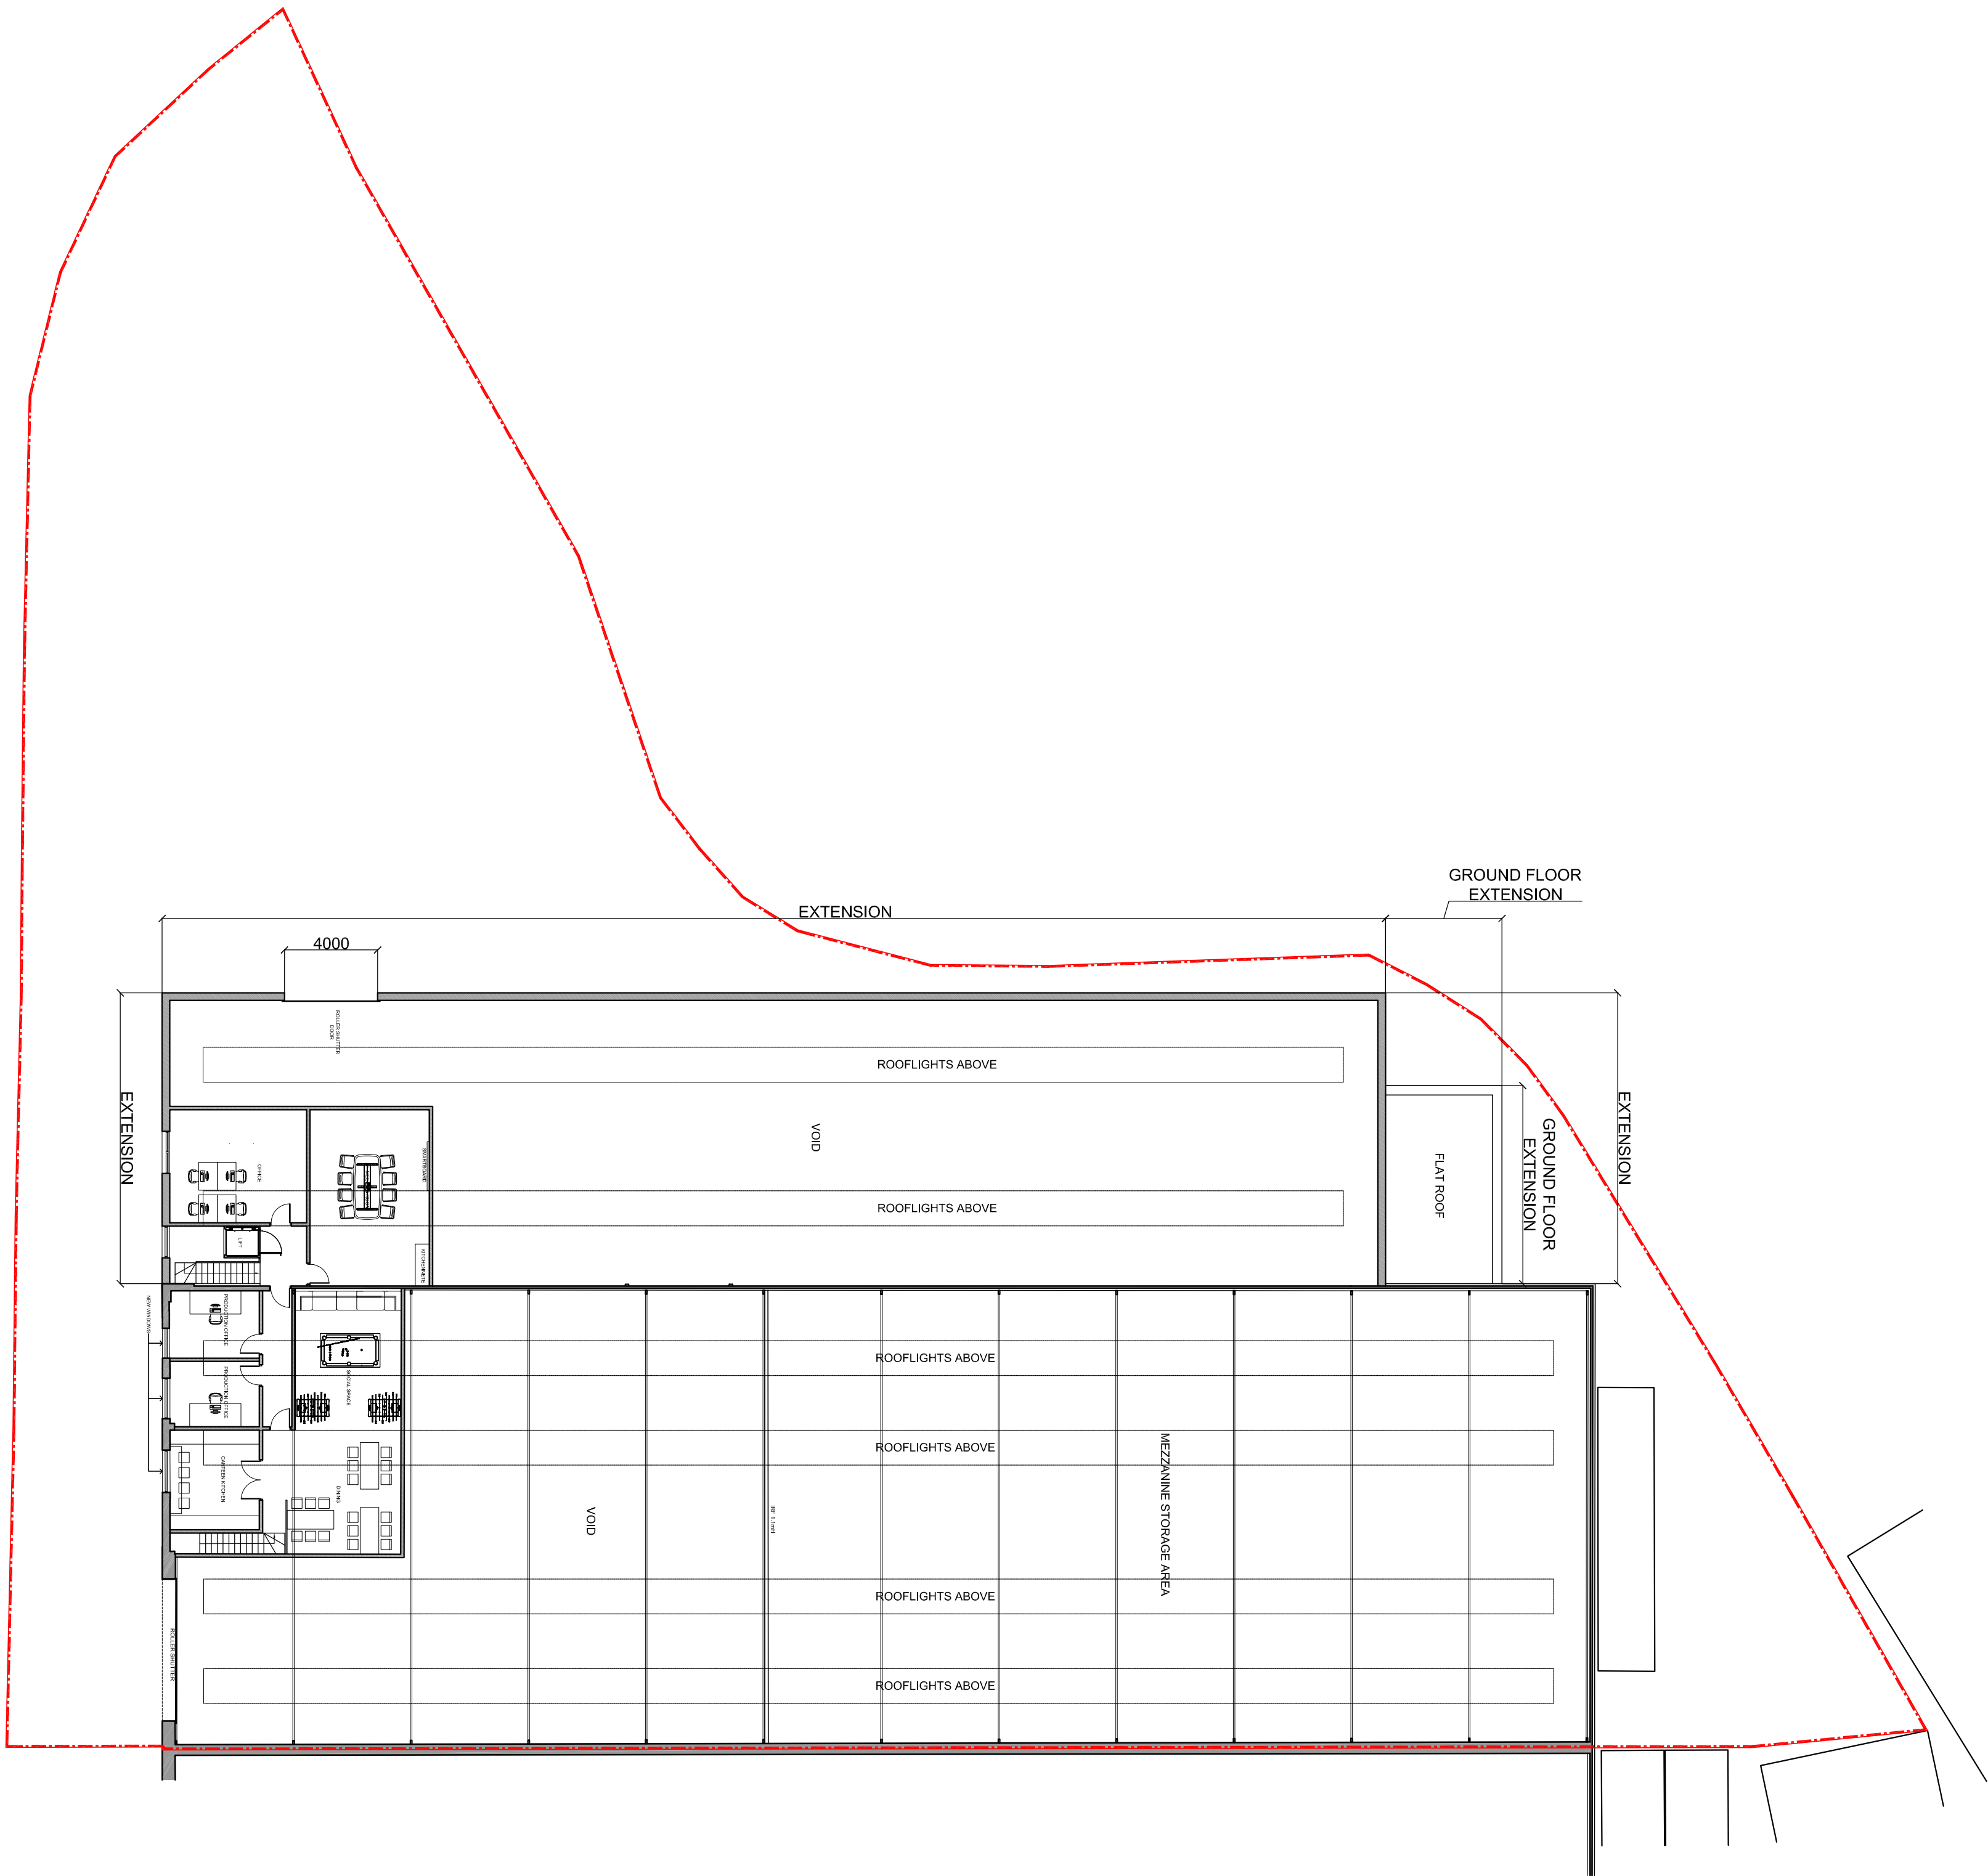

PROPOSED ROOF PLAN

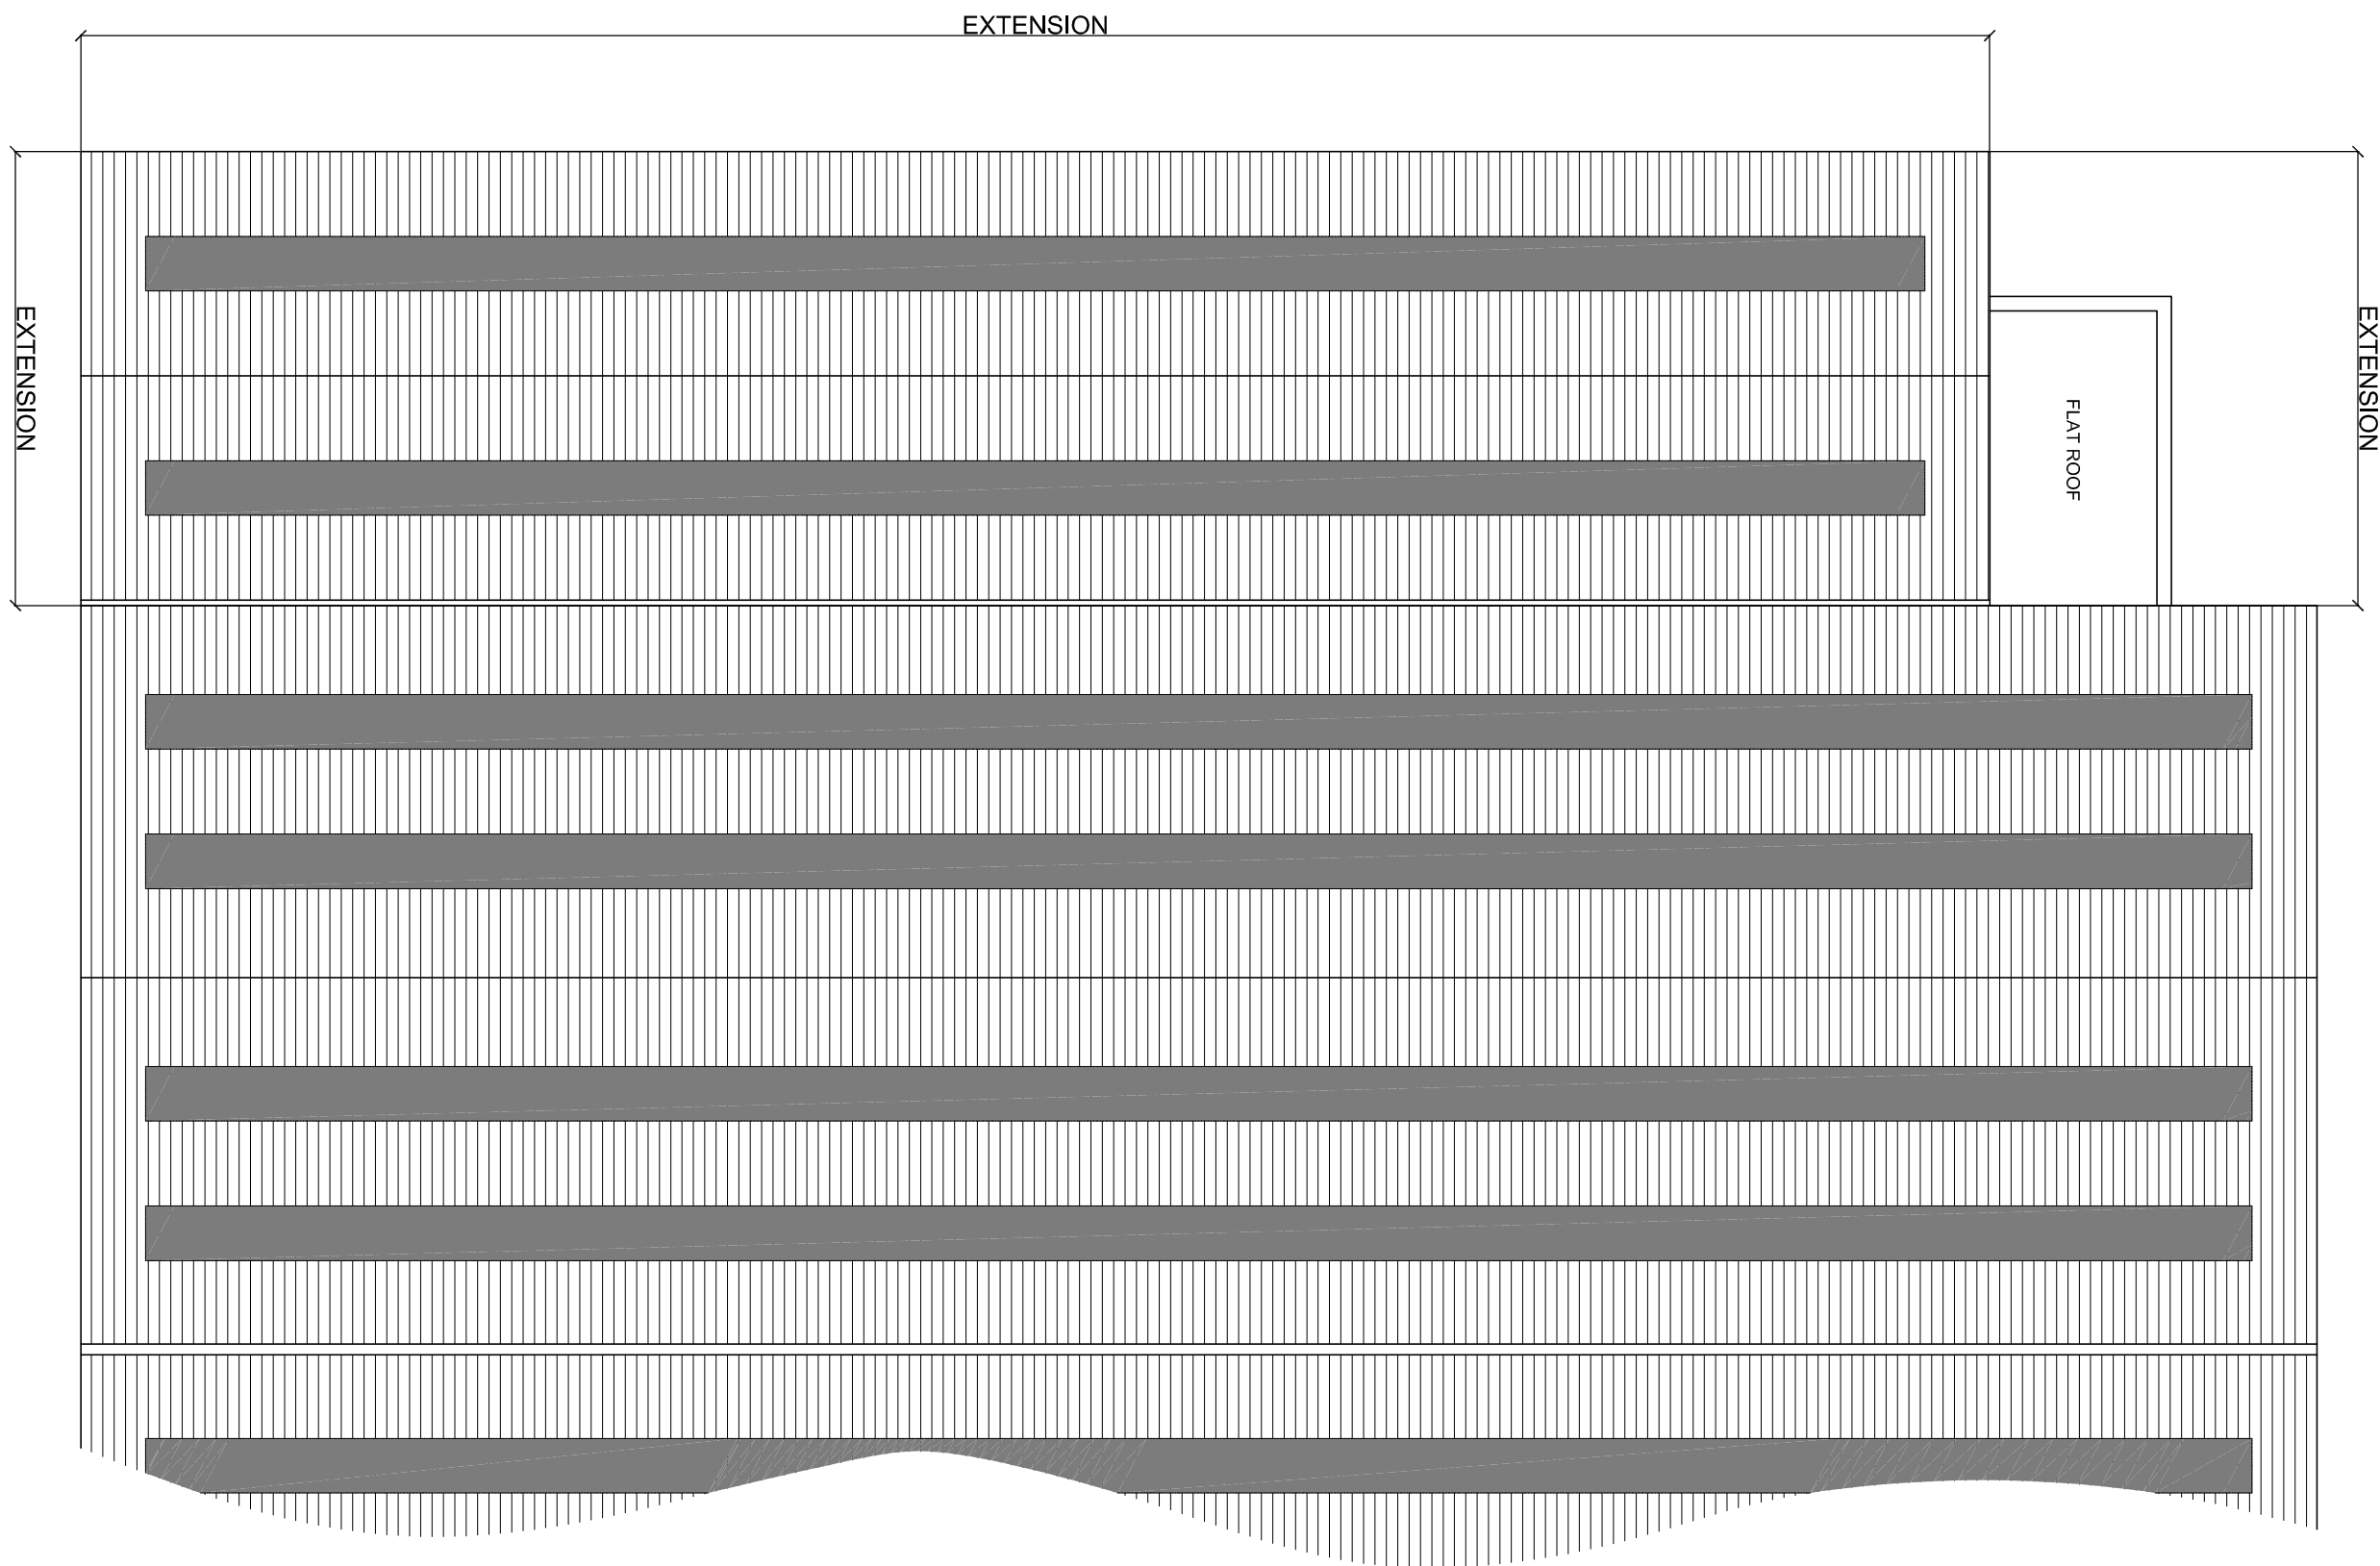


- NOTES:**
- DO NOT SCALE. REFER TO FIGURED DIMENSIONS. ALL DIMENSIONS ARE NOMINAL AND MUST BE CHECKED ON SITE.
 - ALL DIMENSIONS TO NEW MASONRY ELEMENTS ARE TO STRUCTURAL FACES (UNLESS OTHERWISE NOTED).
 - ALL DIMENSIONS TO STUDWORK ARE TO NOMINAL FINISHED FACES.
 - ALL WINDOW AND DOOR OPENINGS ARE TO BE CHECKED WITH MANUFACTURERS SIZES AND BUILDING TOLERANCES ADDED.
 - DRAWING TO BE READ IN CONJUNCTION WITH ENGINEERS DRAWINGS AND SPECIFICATION.
 - ANY DISCREPANCIES SHOULD BE BROUGHT TO THE ATTENTION OF THE ARCHITECT.
 - THIS DRAWING SHOULD BE READ AT FULL SIZE. WE HAVE NOT BEEN ADVISED OF ANY DISCREPANCIES. THE DRAWING ON MOBILE TELEPHONES OR OTHER SMALL DEVICES.
 - IF IN DOUBT, ASK.

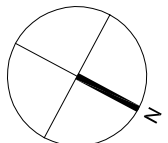

- REVISIONS**
- | | | |
|---|----------|--|
| F | 21.05.25 | Roller shutter door relocated. |
| E | 15.05.25 | Rooflights added to extension. |
| D | 14.05.25 | J1 layout revised. Size of mezzanine reduced, roller shutter door added. |
| C | 17.05.23 | Rear section of mezzanine to extension & rear escape stair removed and new escape stair added. |
| B | 28.02.23 | Mezzanine added to extension. |
| A | 20.10.22 | Windows to side extension removed. |

PLANNING

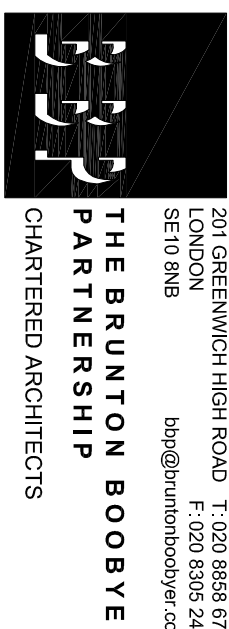

CHARTERED ARCHITECTS

THE BRUNTON BOOYER
PARTNERSHIP

201 GREENWICH HIGH ROAD T: 020 8858 8788
LONDON E10 0NB bbr@bruntonbooyer.com

UNIT J1, NORTHFLEET
INDUSTRIAL ESTATE,
LOWER ROAD, DA11 9BL.
PROP 1st FLR & ROOF PLANS

scale 1:200@A1 draw 4101 date 10.10.22

1079A/21 F revision