



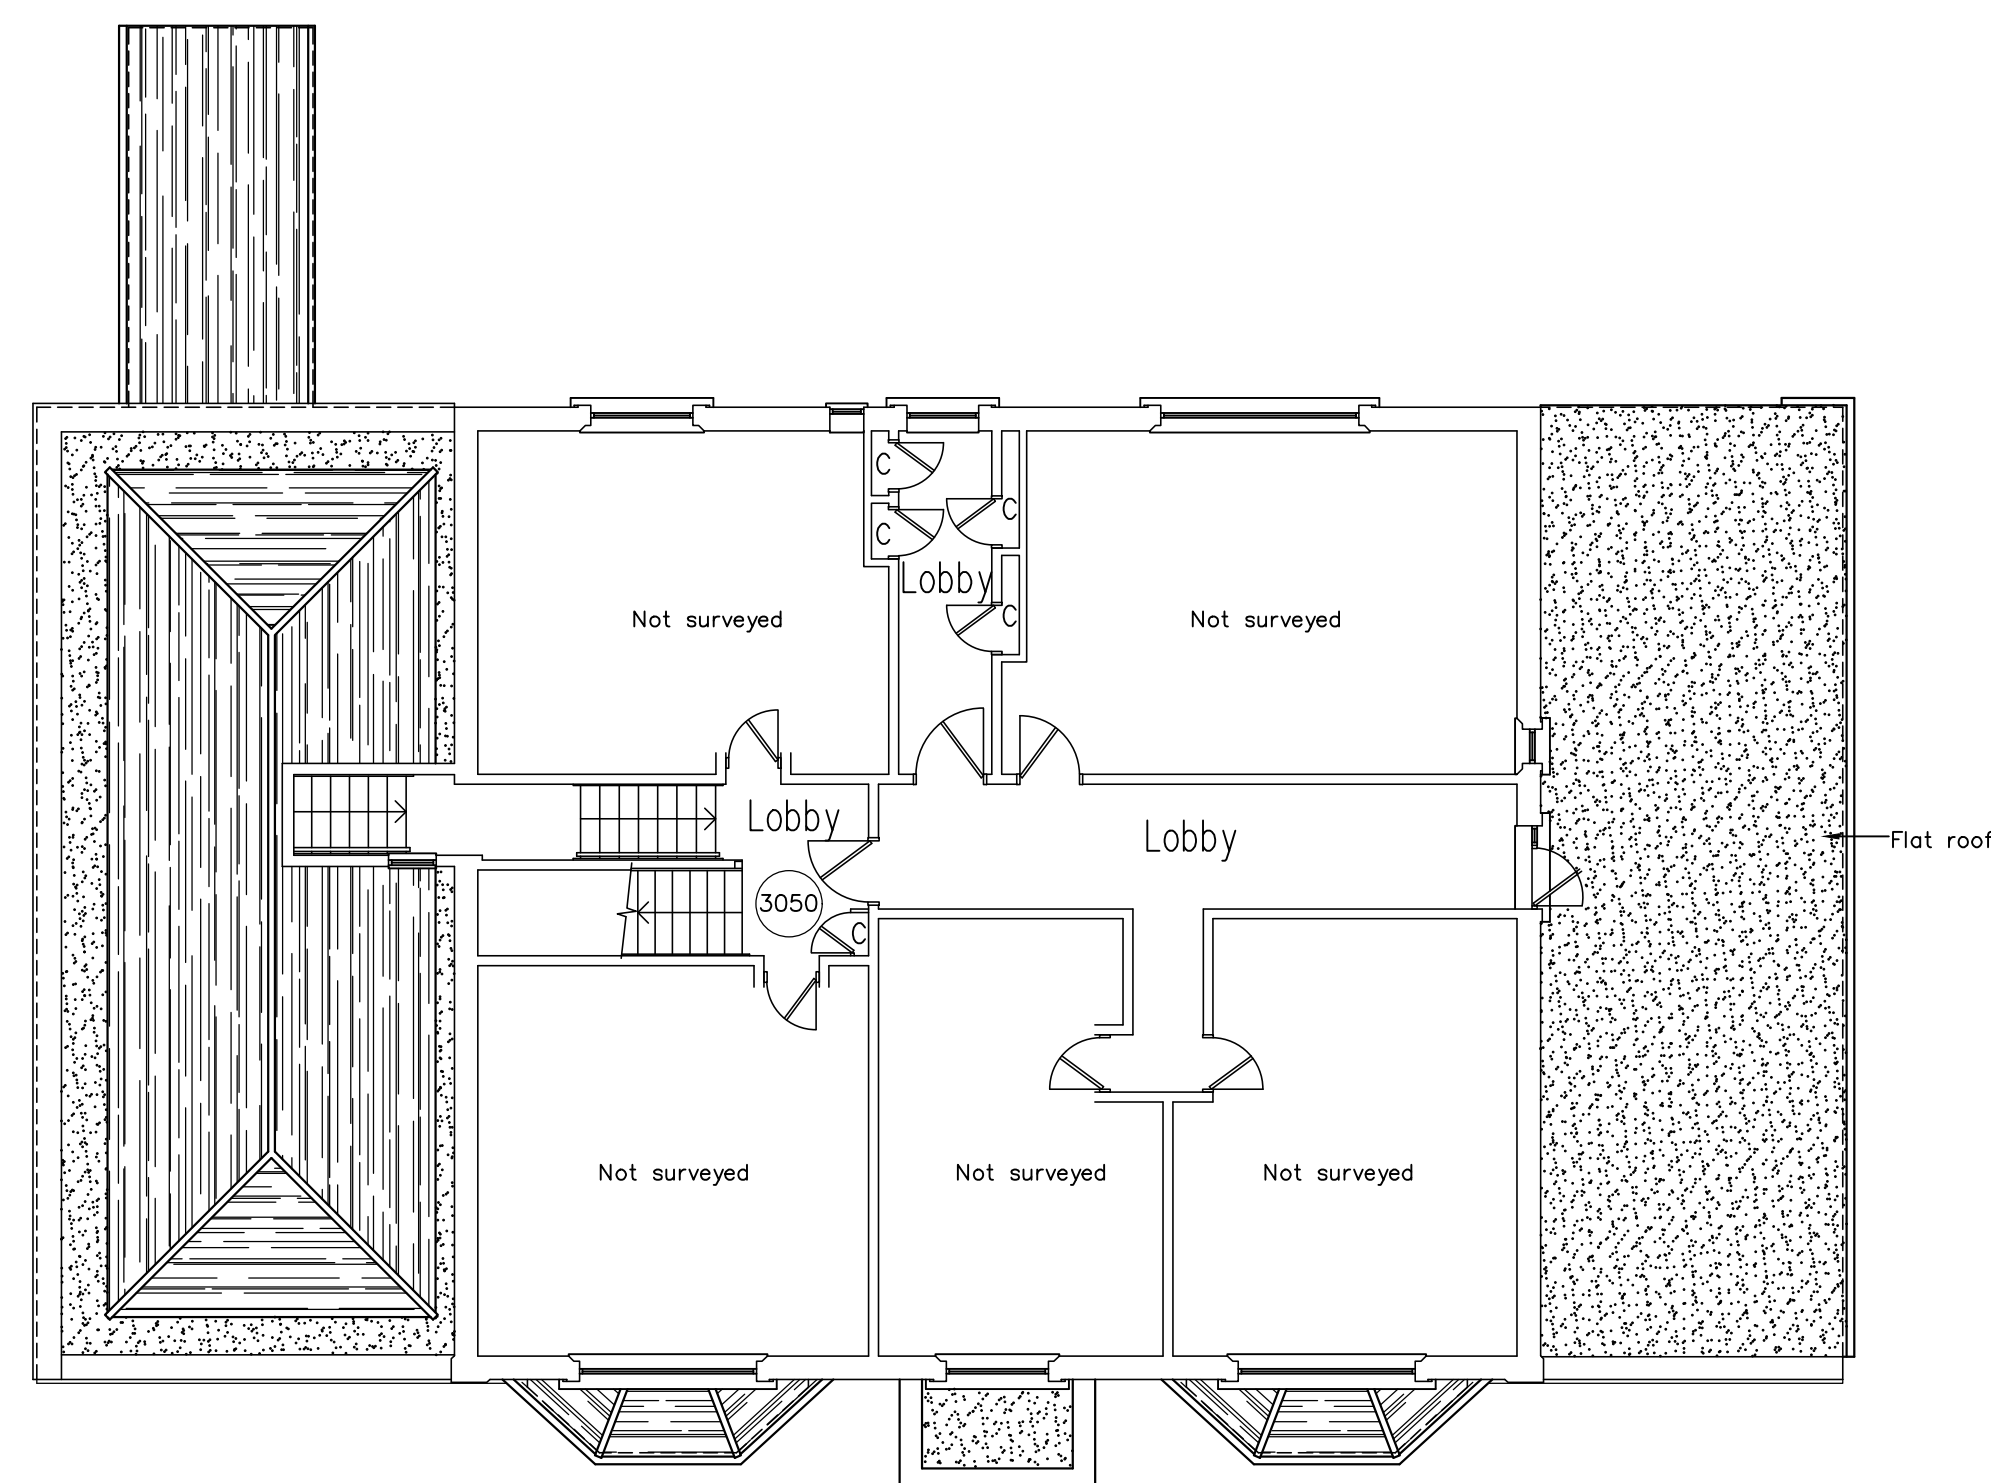


Existing First Floor Plan – 1:100


NB Internal Bedsit layouts not measured as no access was available

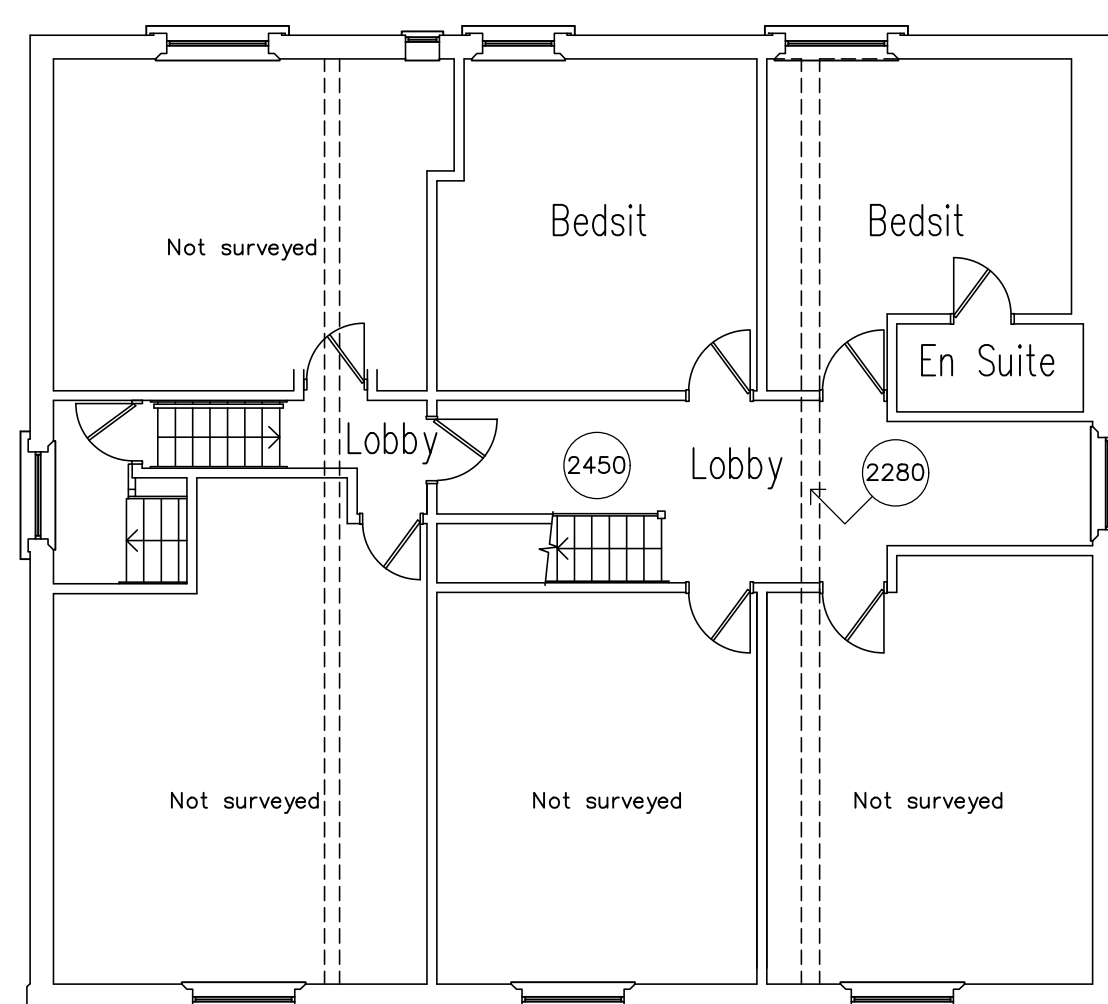

Existing Second Floor Plan – 1:100

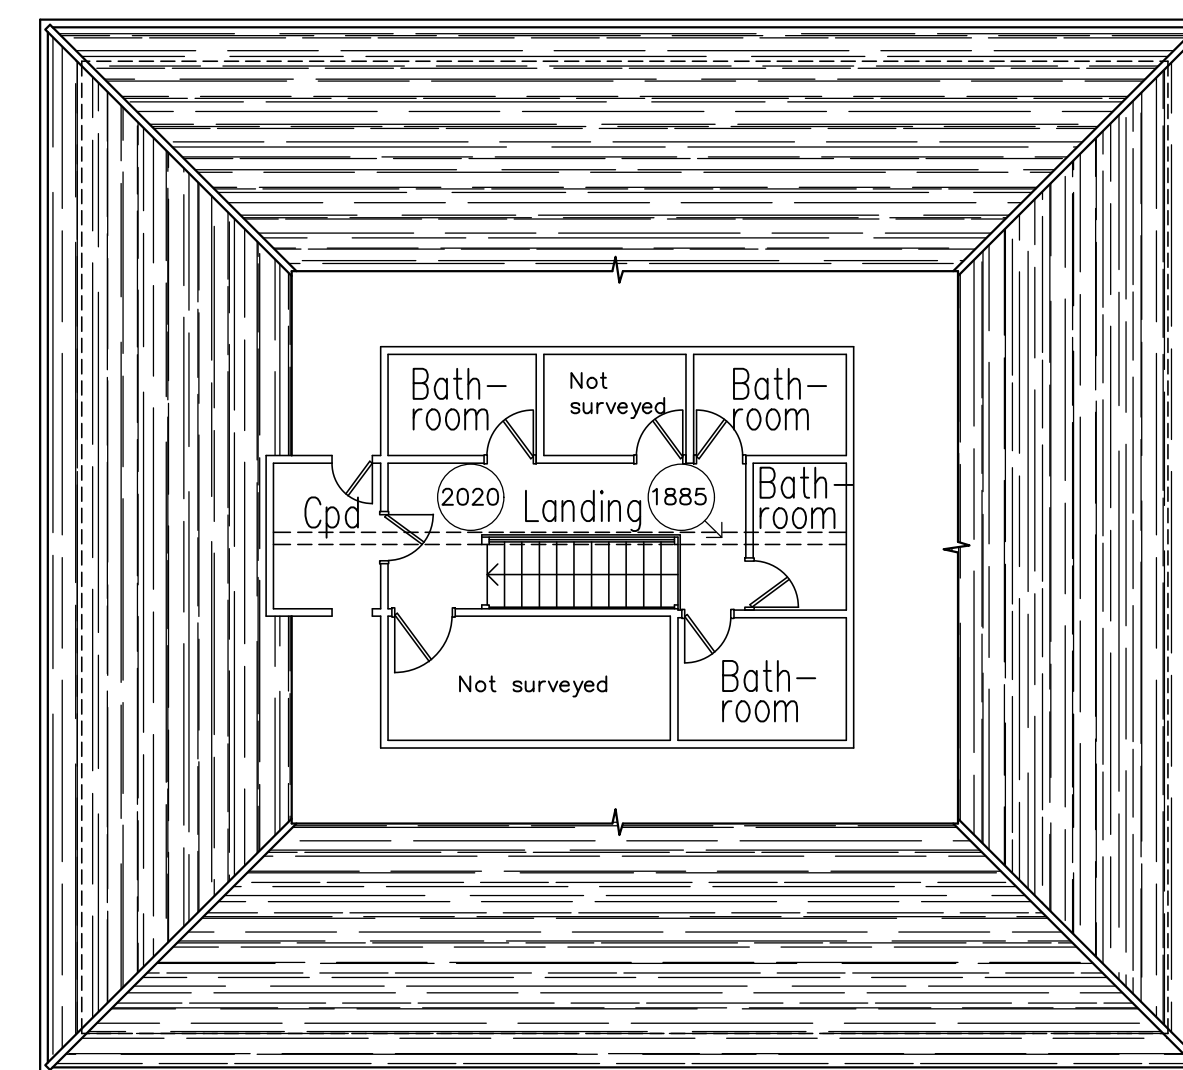


Existing Third Floor Plan – 1:100

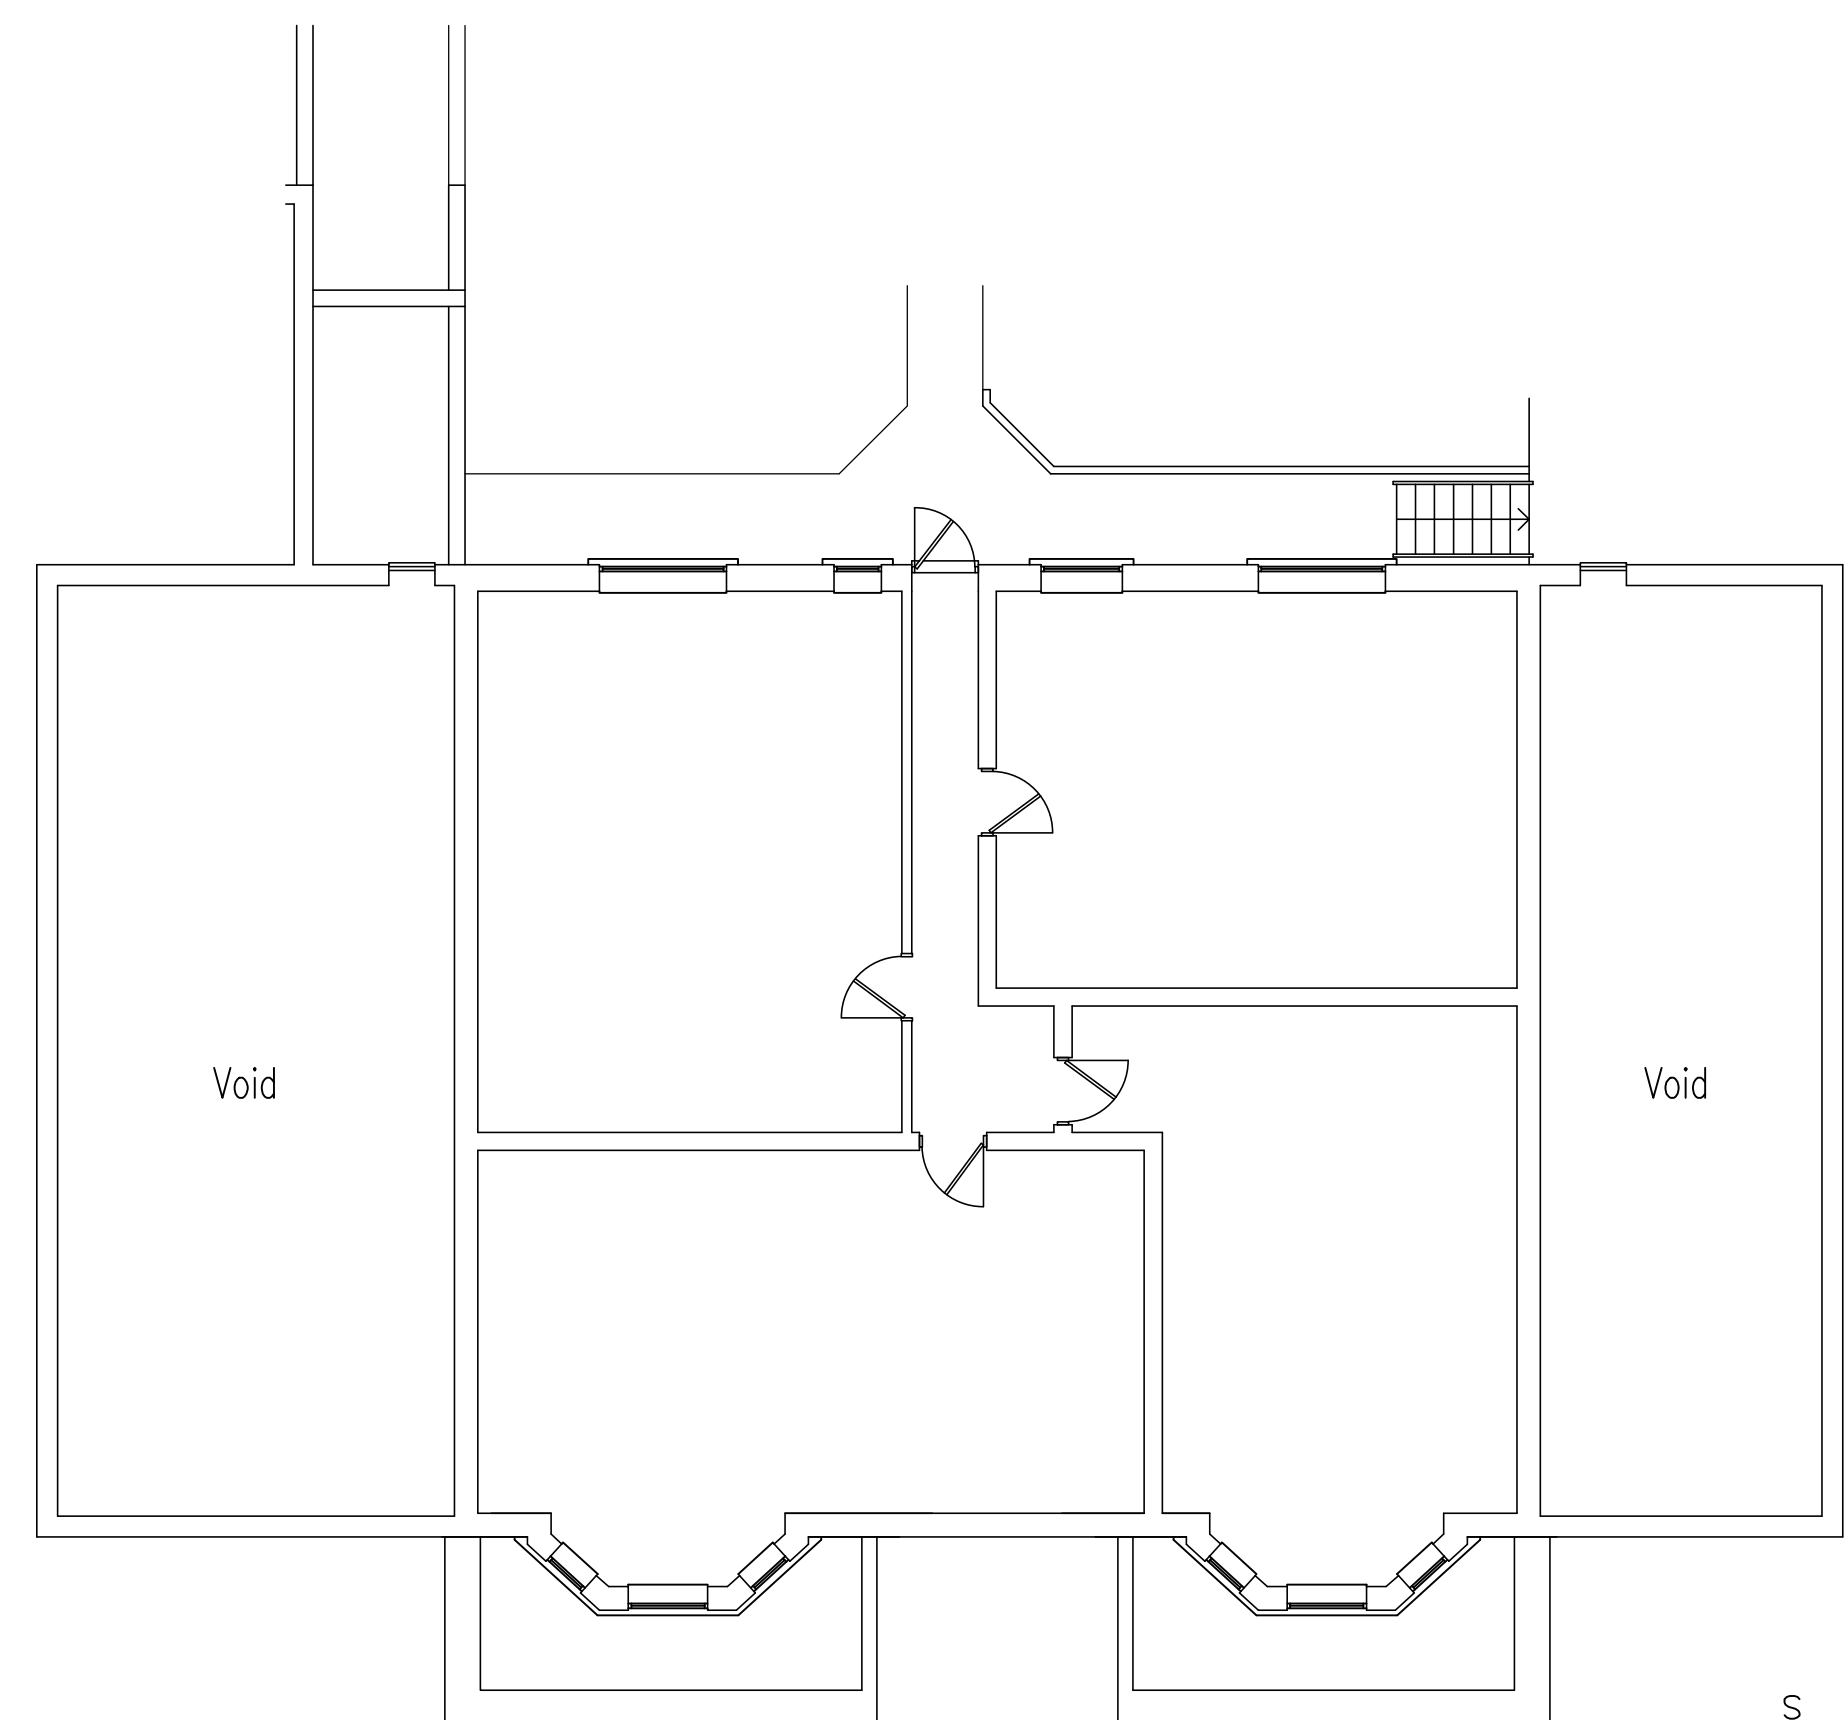

Existing Lower Ground Floor Plan – 1:100

NB Internal Bedsit layouts not measured as no access was available

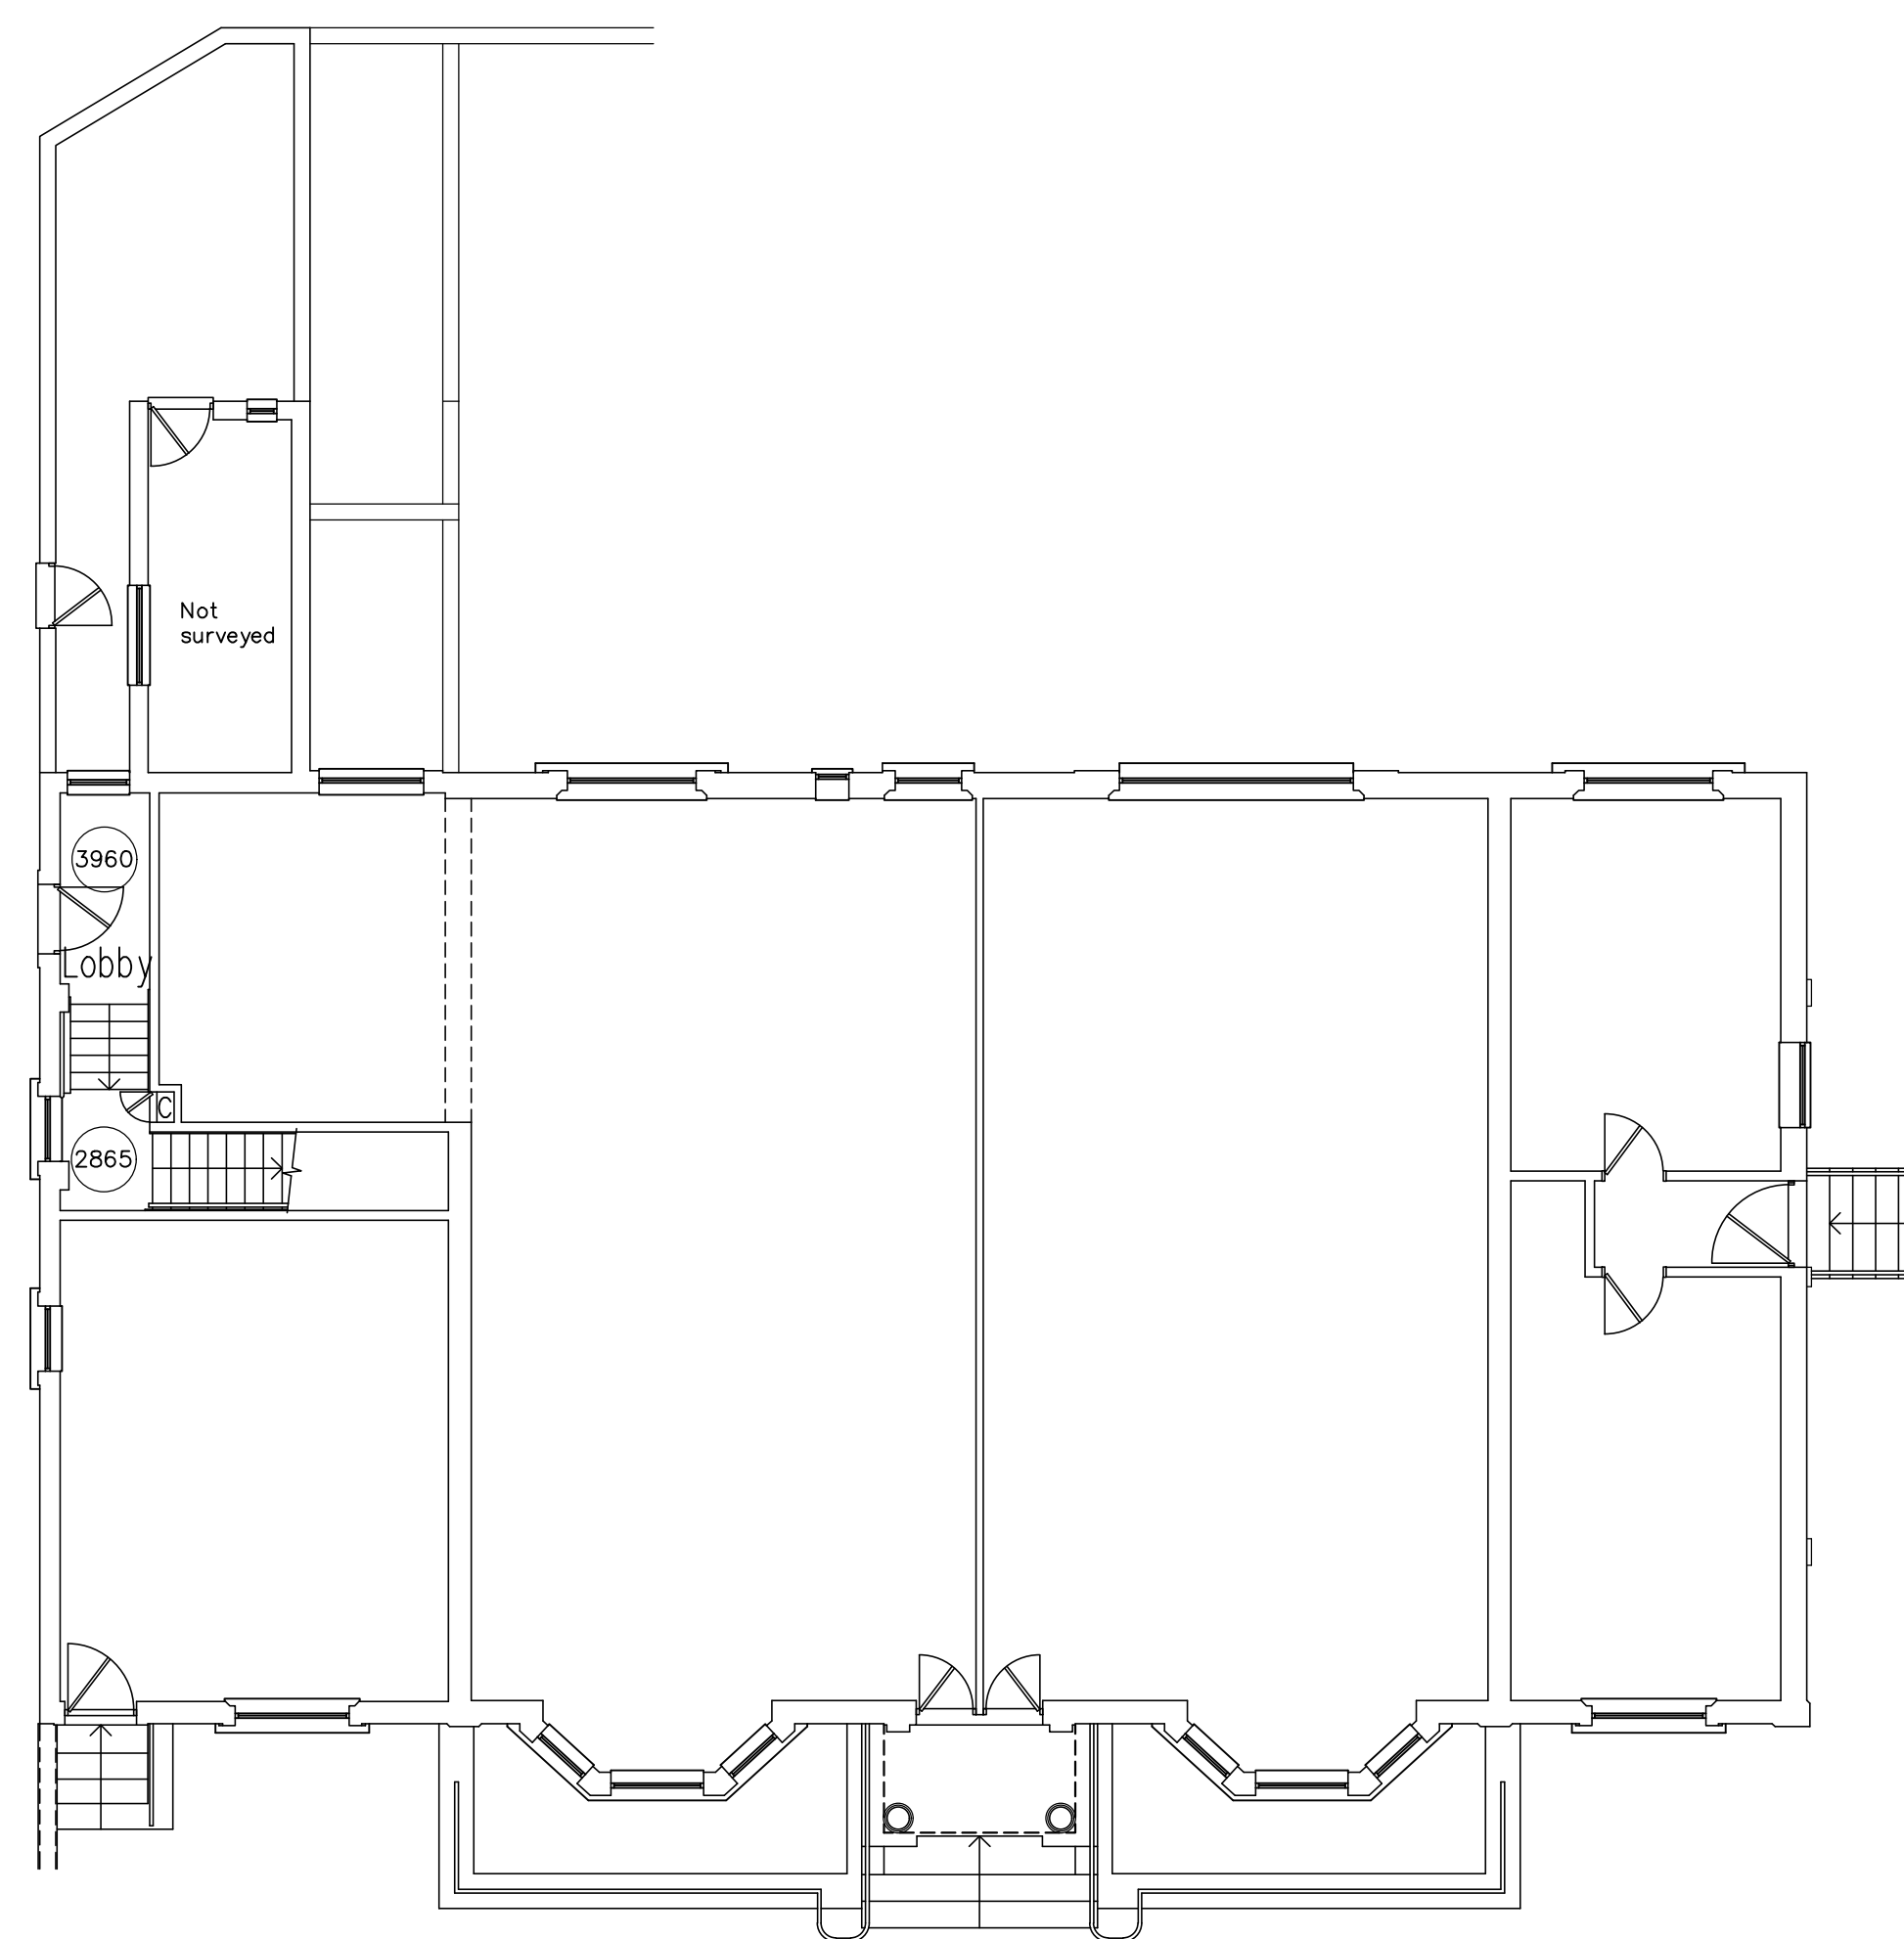

Existing Ground Floor Plan – 1:100

NB Internal Bedsit layouts not measured as no access was available

2 0 2 4 6 8 10

Scale Bar - 1:100 @ A1

PROJECT: 34 Overcliffe, Gravesend, Kent. DA11 0EN		 BRELEY DESIGN LTD Breley Design Ltd, Harrier House Aviation Way, Southend on Sea Essex SS2 6UN, England. Telephone: +44 (0)1702 541300 Facsimile: +44 (0)1702 543123 Email: info@breleydesign.com
TITLE: Existing Floor Plans		
SCALE: 1:100 @ A1	DATE: Mar 2026	
Drawing No. 1597-01	REV. -	

Copyright of this drawing shall remain the property of Breley Design Limited. It may not be used in whole or part by any other parties for any other purpose without prior consent. All dimensions to be checked on site and any discrepancies reported to Breley Design Limited before work commences.