


NOTES

- 1. THIS DRAWING IS COPYRIGHT AND SHOULD NOT BE REPRODUCED WITHOUT THE WRITTEN APPROVAL
- 2. NO DIMENSIONS TO BE SCALED
- 3. ALL DIMENSIONS TO BE CHECKED ON SITE AND ANY DISCREPANCIES BROUGHT TO THE ATTENTION OF THE SUPERVISING OFFICER.
- 4. THIS DRAWING IS TO BE READ IN CONJUNCTION WITH ALL OTHER RELEVANT ARCHITECTS, SERVICE ENGINEERS AND STRUCTURAL/CIVIL ENGINEERS DRAWINGS AND SPECIFICATIONS.

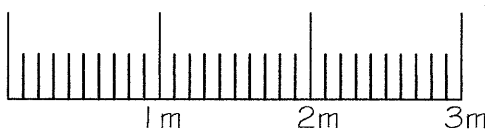

SCALE BAR 1:50

REV.	REV'D BY	CHKD BY	DATE	DESCRIPTION

DRAWING TITLE
EXISTING ELEVATIONS

CLIENT
MR & MRS AUJLA

PROJECT
PROPOSED REFURBISHMENT
244 SINGLEWELL ROAD
GRAVESEND
KENT DA11 7RE

SALLY WOOLNOUGH
DESIGN

BETSHAM HOUSE
WESTWOOD ROAD
BETSHAM SOUTHFLEET
KENT DA13 9LZ

01474 391008
07963794811
sallywoolnough101@gmail.com

DRAWING No.	REVISION
P2	CHECKED BY
SCALE	DATE
1:50@A1	SEPT 24
DRAWN BY	




EXISTING FRONT ELEVATION



EXISTING REAR ELEVATION

GARDEN STORE IN FRONT
OF REAR ELEVATION

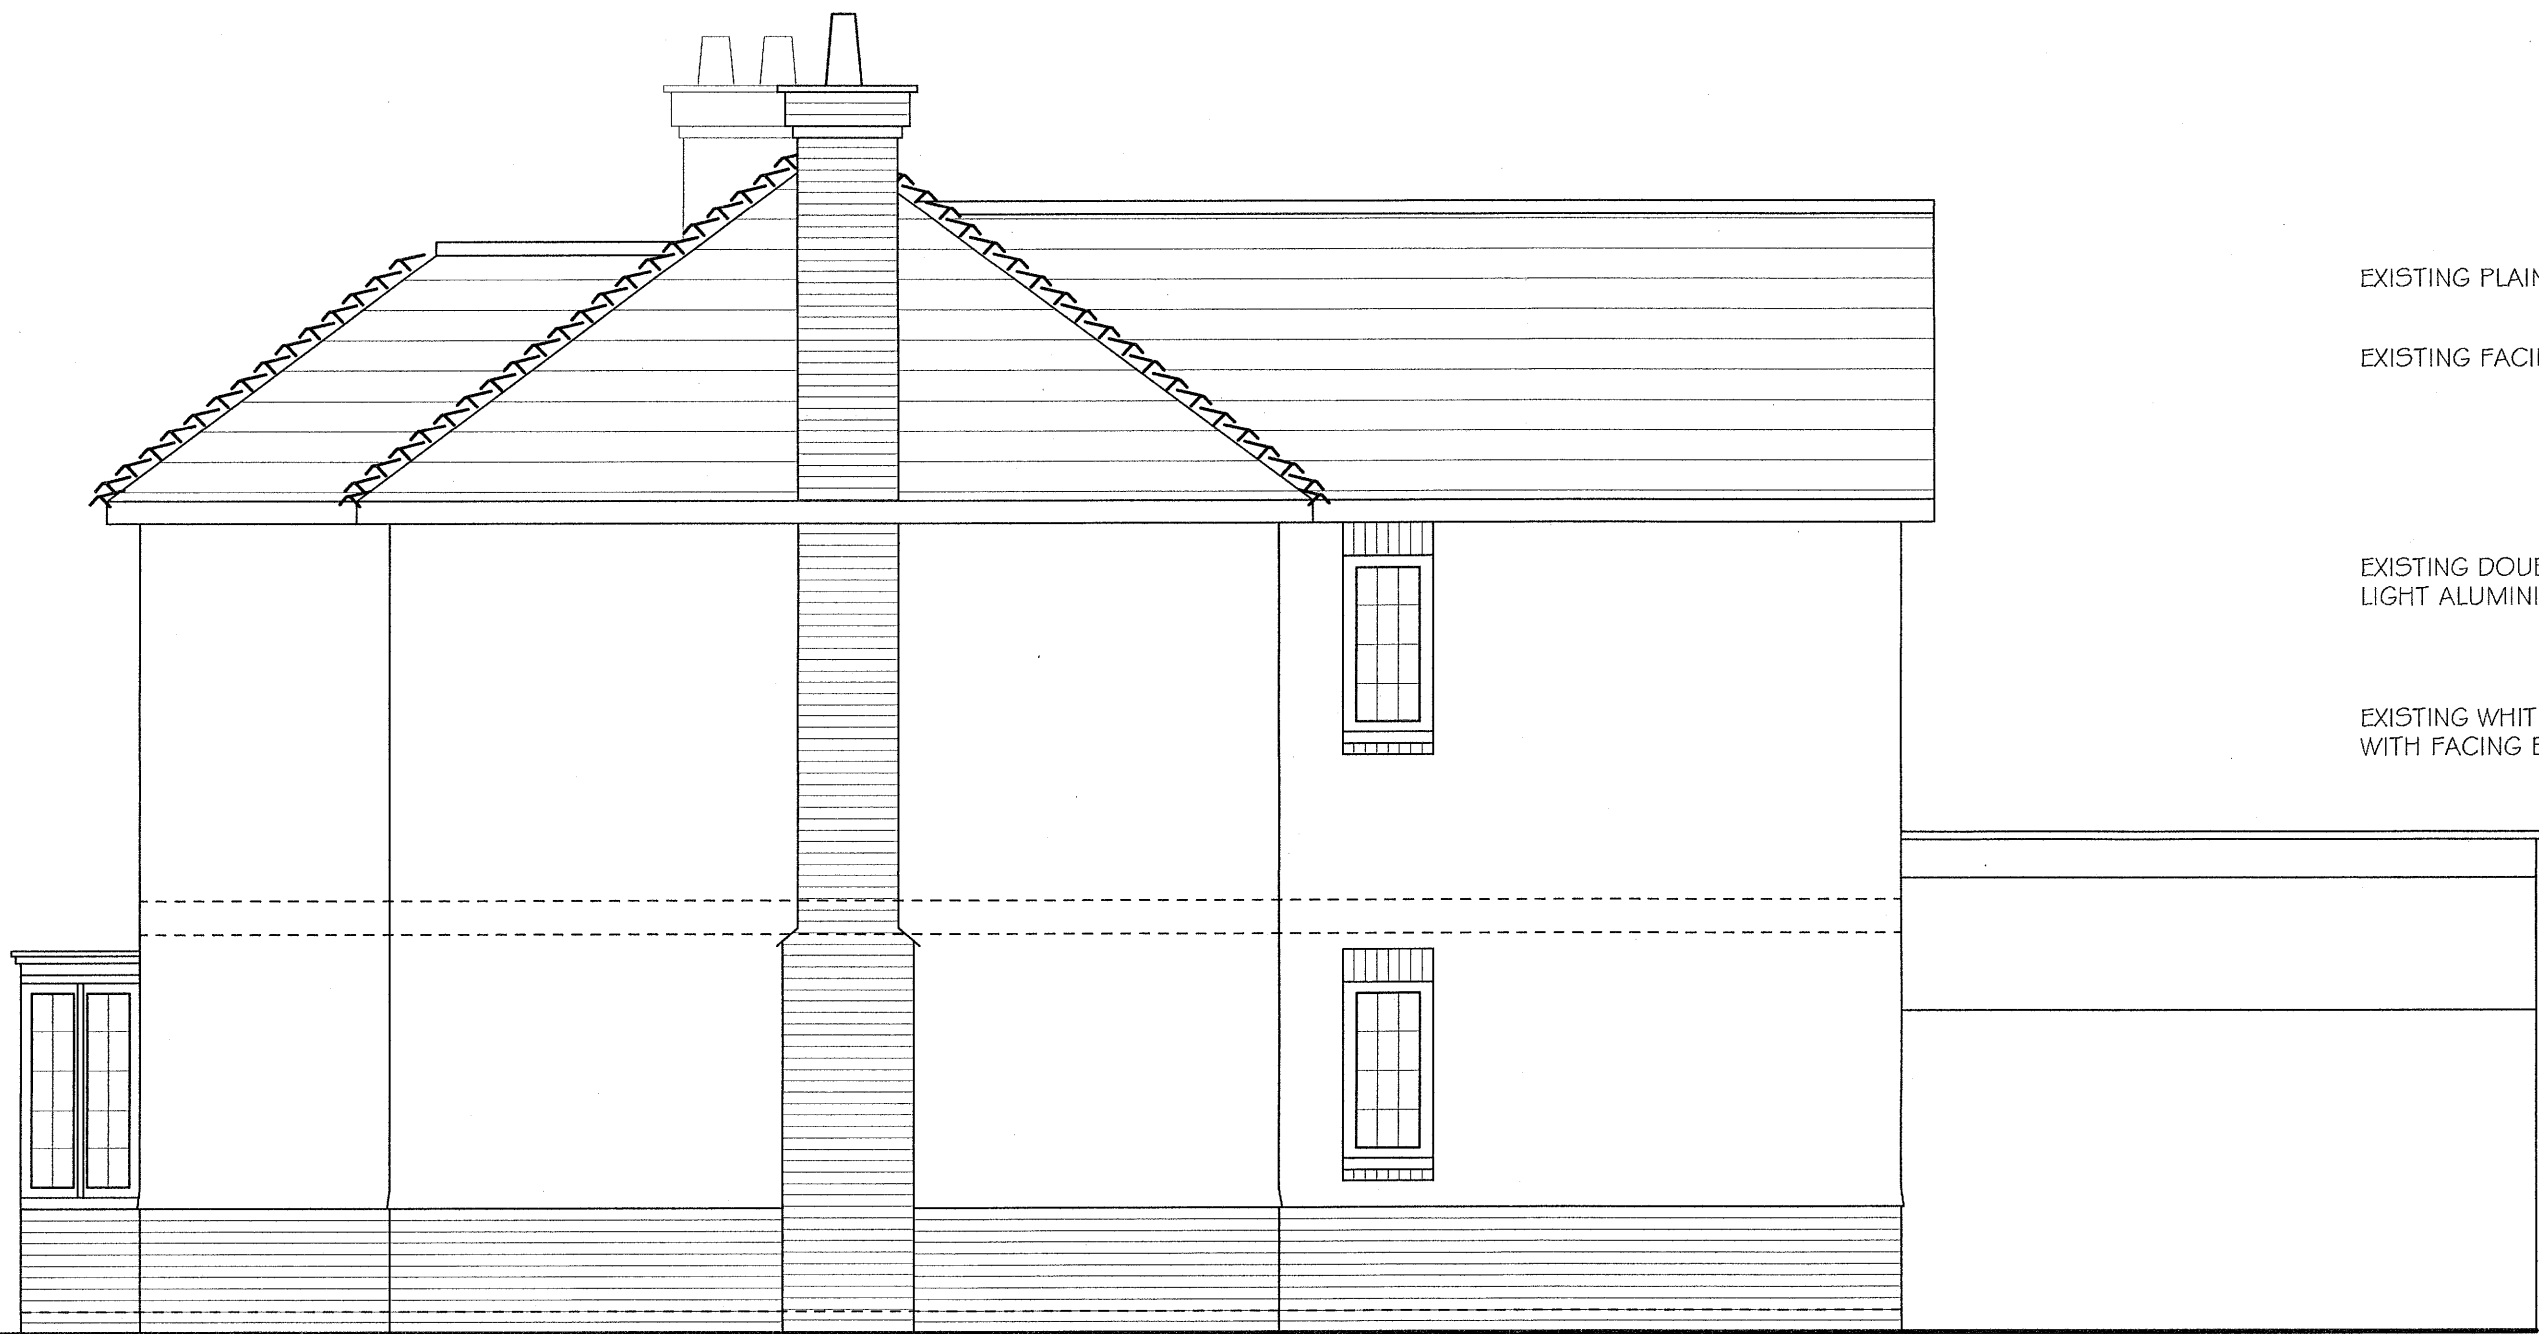

EXISTING SIDE ELEVATION

- EXISTING PLAIN ROOF TILES
- EXISTING FACING BRICK CHIMNEYS
- EXISTING DOUBLE GLAZED LEADED LIGHT ALUMINIUM WINDOWS & DOORS
- EXISTING WHITE PAINTED DASH RENDERED WALLS WITH FACING BRICKWORK AT LOWER GROUND LEVEL



EXISTING SIDE ELEVATION