




PROPOSED FRONT ELEVATION




PROPOSED REAR ELEVATION

GARDEN STORE IN FRONT
OF REAR ELEVATION

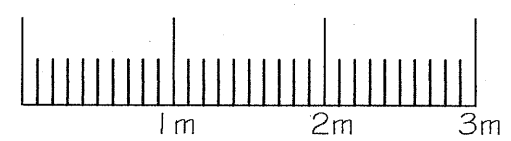

SCALE BAR 1:50

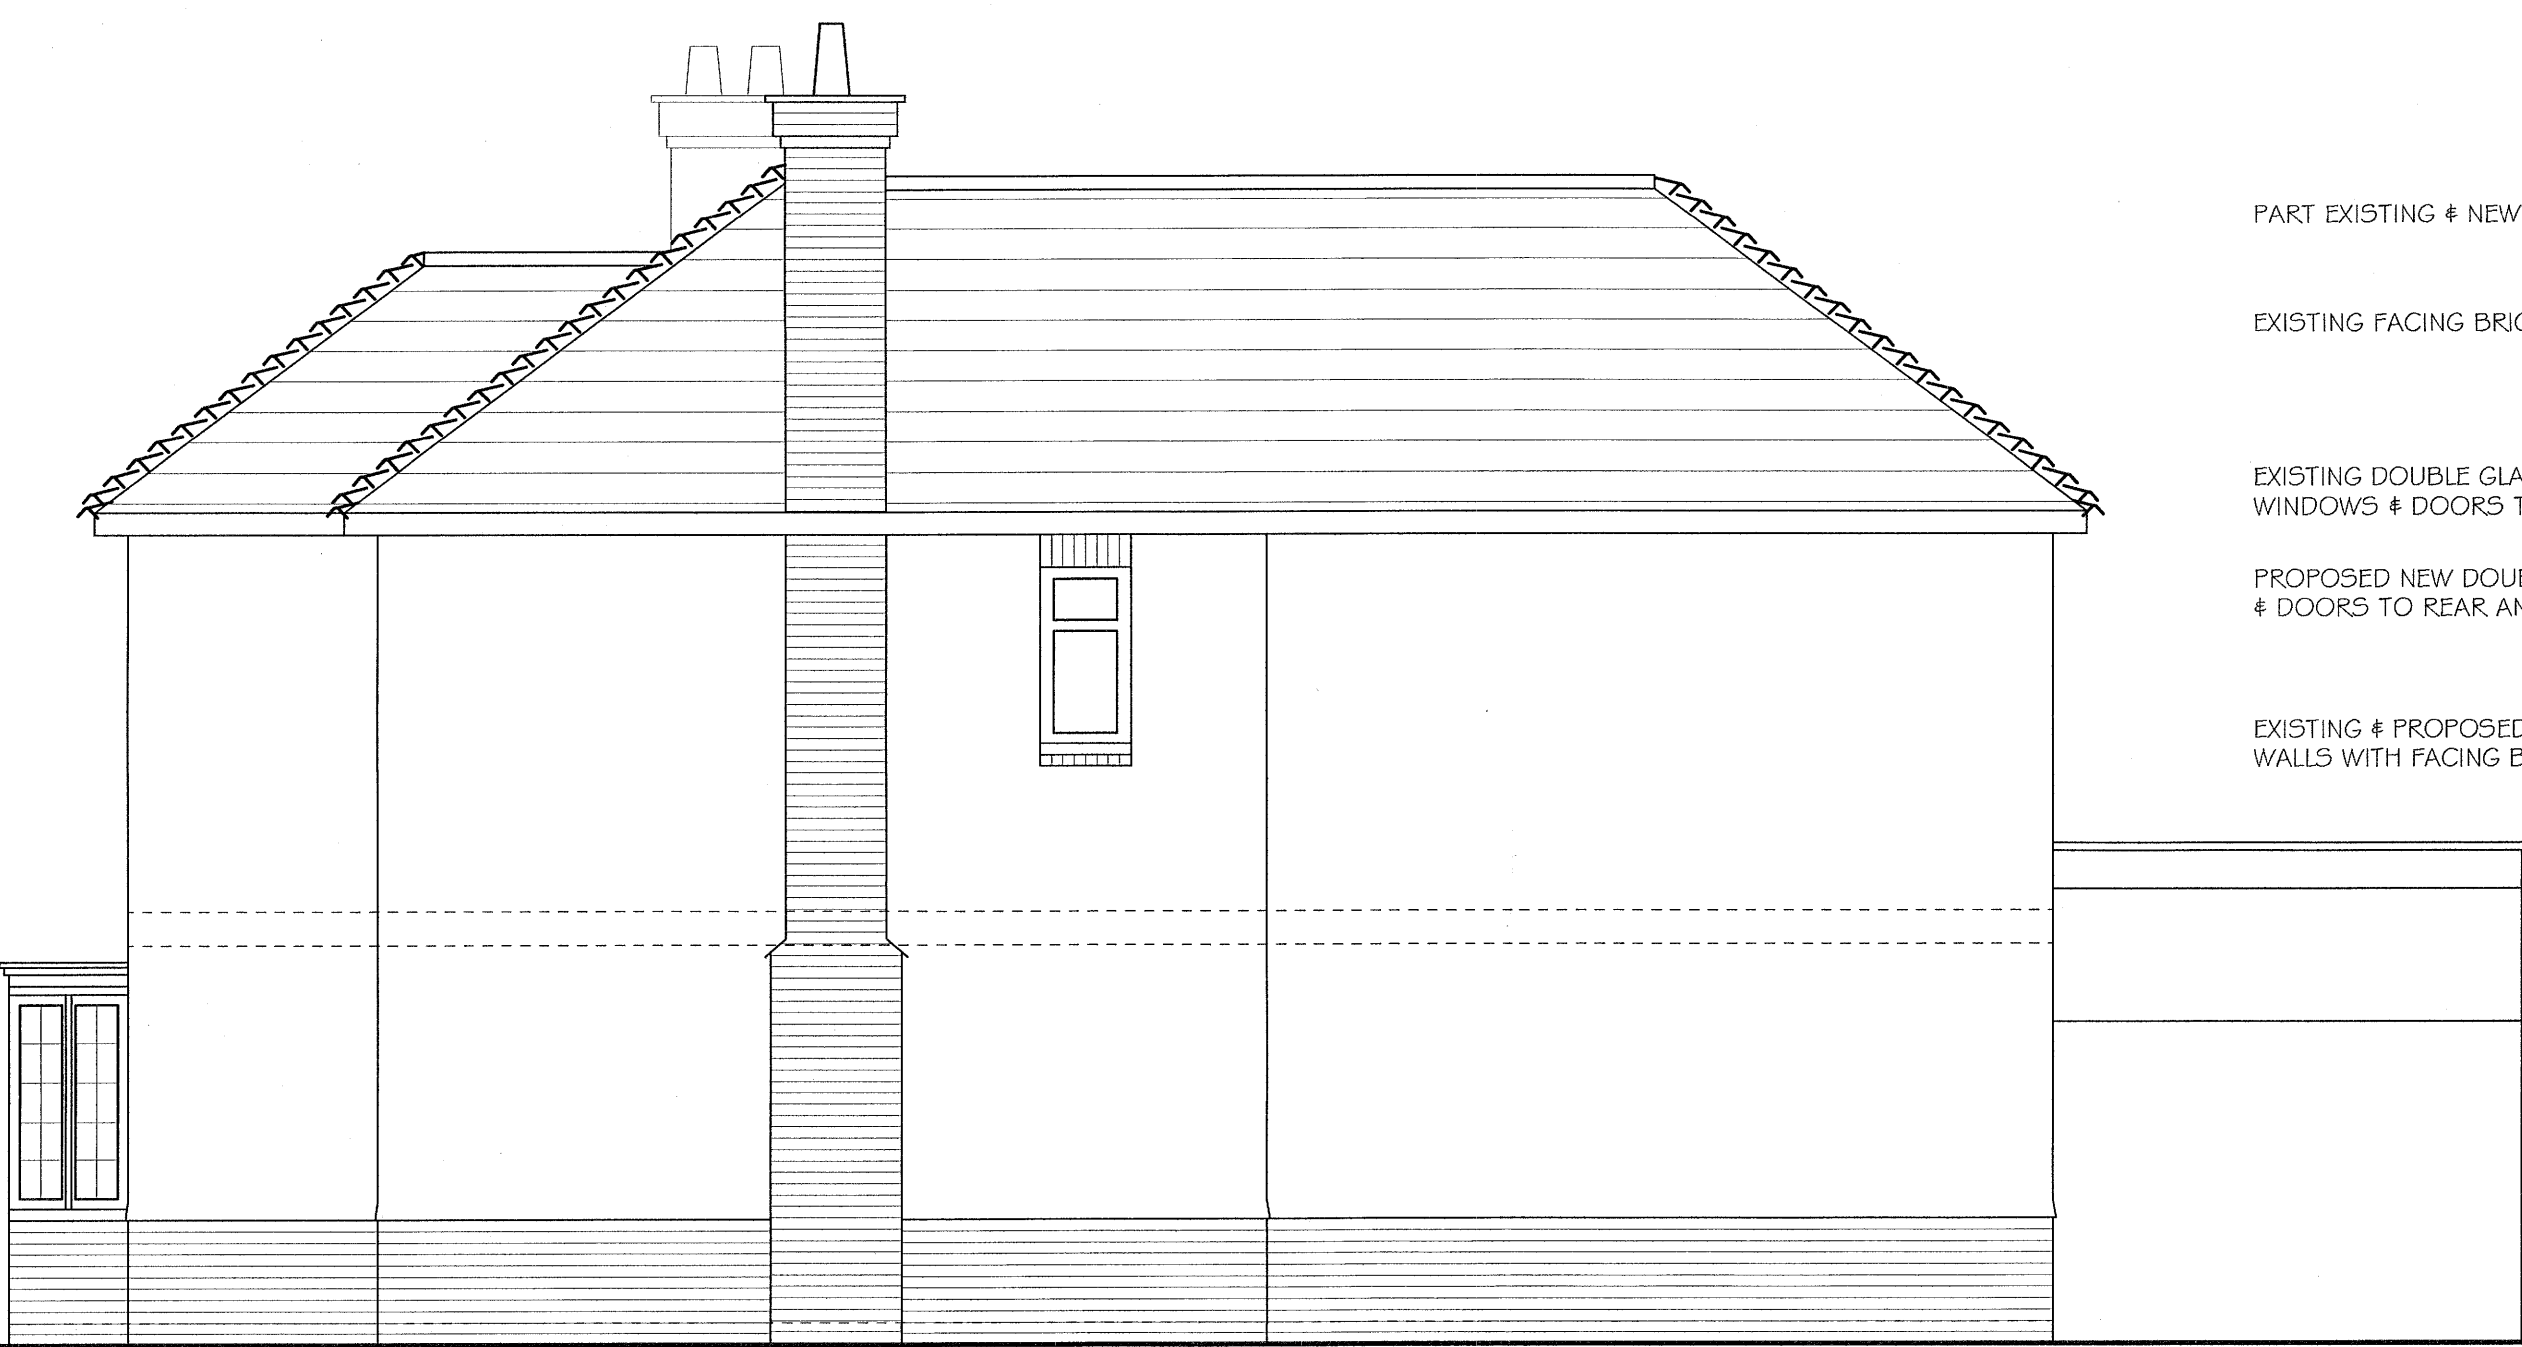

PROPOSED SIDE ELEVATION

- PART EXISTING & NEW PLAIN ROOF TILES TO MATCH EXISTING
- EXISTING FACING BRICK CHIMNEYS
- EXISTING DOUBLE GLAZED LEADED LIGHT ALUMINIUM WINDOWS & DOORS TO FRONT ELEVATION
- PROPOSED NEW DOUBLE GLAZED ALUMINIUM WINDOWS & DOORS TO REAR AND SIDE ELEVATIONS
- EXISTING & PROPOSED WHITE PAINTED DASH RENDERED WALLS WITH FACING BRICKWORK AT LOWER LEVEL



PROPOSED SIDE ELEVATION

NOTES

1. THIS DRAWING IS COPYRIGHT AND SHOULD NOT BE REPRODUCED WITHOUT THE WRITTEN APPROVAL.
2. NO DIMENSIONS TO BE SCALED
3. ALL DIMENSIONS TO BE CHECKED ON SITE AND ANY DISCREPANCIES BROUGHT TO THE ATTENTION OF THE SUPERVISING OFFICER.
4. THIS DRAWING IS TO BE READ IN CONJUNCTION WITH ALL OTHER RELEVANT ARCHITECTS, SERVICE ENGINEERS AND STRUCTURAL/CIVIL ENGINEERS DRAWINGS AND SPECIFICATIONS.

REV.	REV'D BY	CHKD' BY	DATE	DESCRIPTION
------	----------	----------	------	-------------

DRAWING TITLE
PROPOSED ELEVATIONS

CLIENT
MR & MRS AUJLA

PROJECT
PROPOSED REFURBISHMENT
244 SINGLEWELL ROAD
GRAVESEND
KENT DA11 7RE

SALLY WOOLNOUGH
DESIGN

BETSHAM HOUSE
WESTWOOD ROAD
BETSHAM SOUTH FLEET
KENT DA13 9LZ

01474 391008
07963794811
sallywoolnough01@gmail.com

DRAWING No.			REVISION
P21			CHECKED BY
SCALE	DATE	DRAWN BY	
1:50@A1	AUG 25		