



EXISTING SITE PLAN

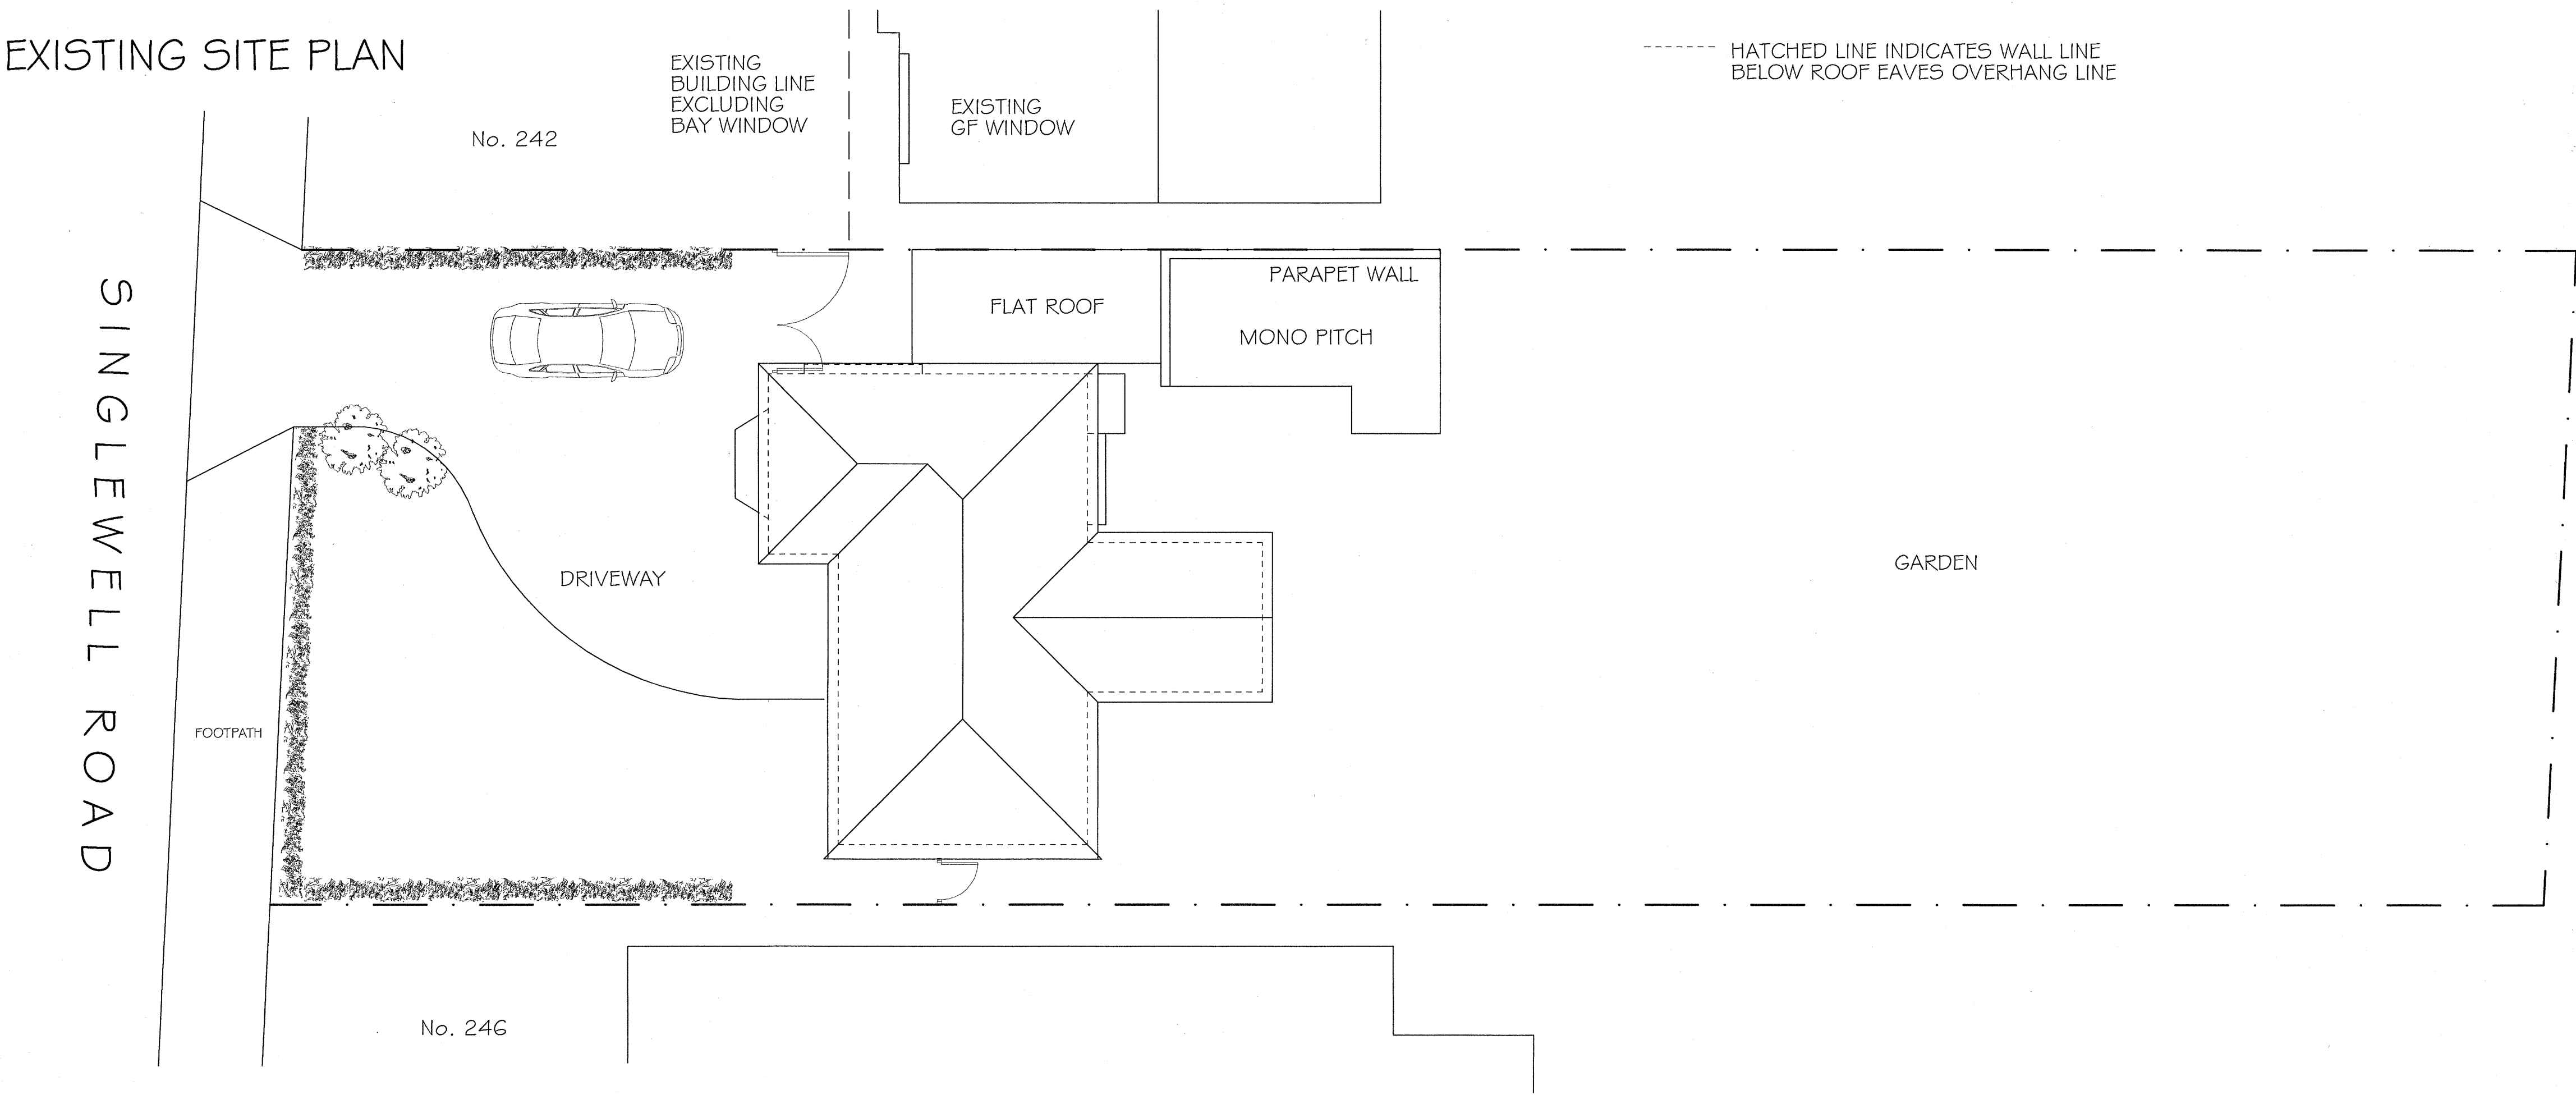


PROPOSED SITE PLAN

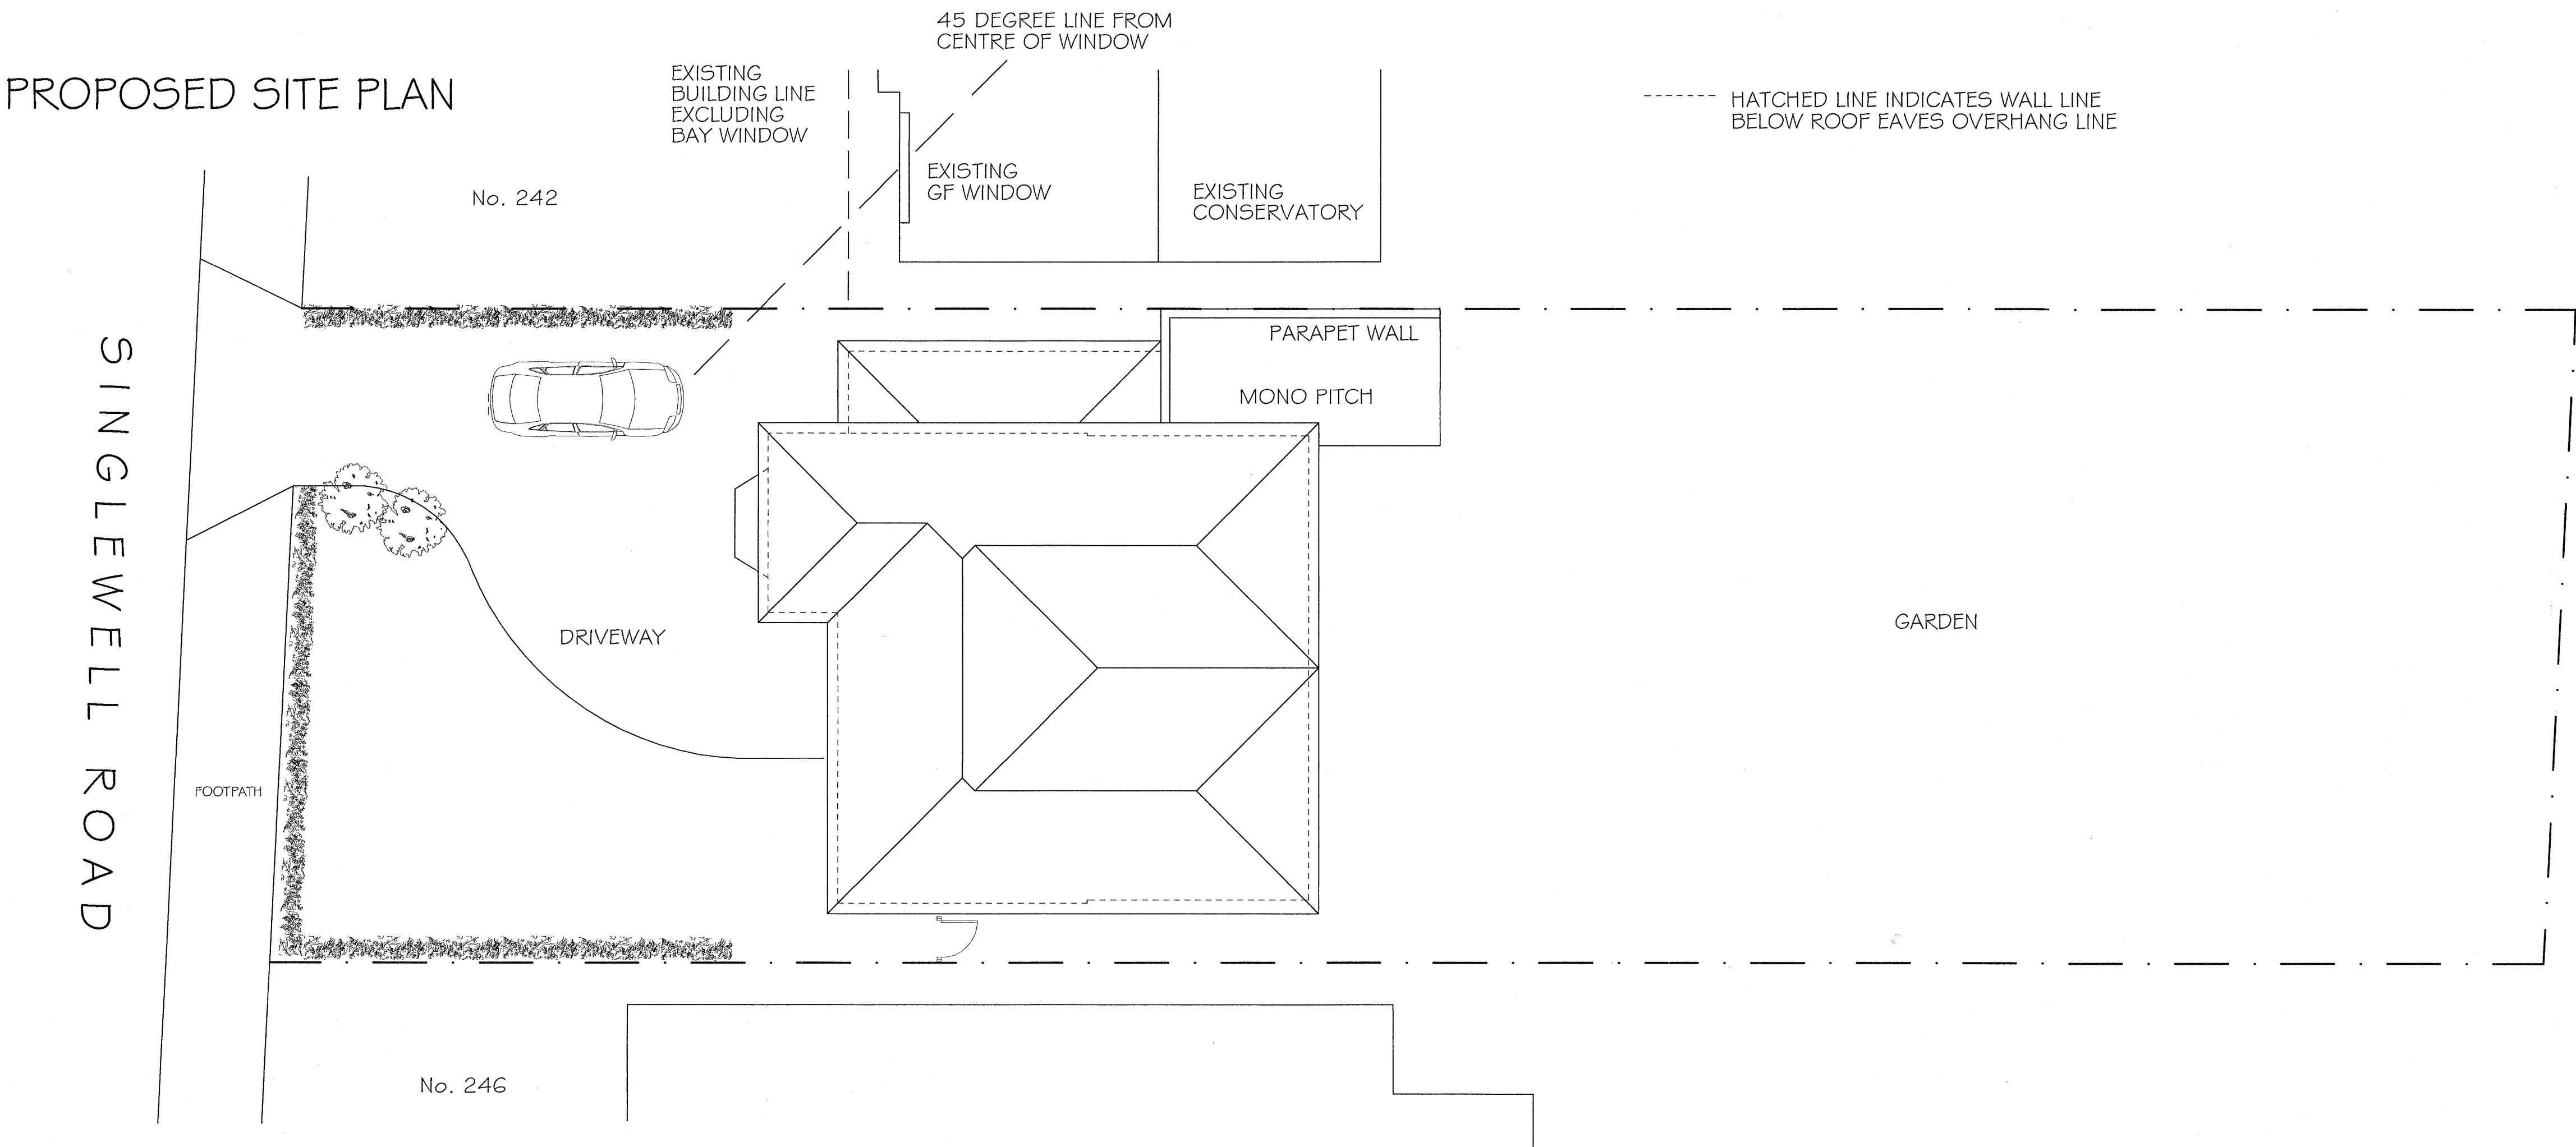

NOTES

1. THIS DRAWING IS COPYRIGHT AND SHOULD NOT BE REPRODUCED WITHOUT THE WRITTEN APPROVAL.
2. NO DIMENSIONS TO BE SCALED
3. ALL DIMENSIONS TO BE CHECKED ON SITE AND ANY DISCREPANCIES BROUGHT TO THE ATTENTION OF THE SUPERVISING OFFICER.
4. THIS DRAWING IS TO BE READ IN CONJUNCTION WITH ALL OTHER RELEVANT ARCHITECTS, SERVICE ENGINEERS AND STRUCTURAL/CIVIL ENGINEERS DRAWINGS AND SPECIFICATIONS.

 

SCALE BAR 1:100

REV.	REV'D BY	CHK'D BY	DATE	DESCRIPTION
------	----------	----------	------	-------------

DRAWING TITLE
EXISTING & PROPOSED
ROOF & SITE LAYOUT PLANS

CLIENT
MR & MRS AUJLA

PROJECT
PROPOSED REFURBISHMENT
244 SINGLEWELL ROAD
GRAVESEND
KENT DA11 7RE

SALLY WOOLNOUGH
DESIGN

BETSHAM HOUSE
WESTWOOD ROAD
BETSHAM SOUTHFLEET
KENT DA13 9LZ

01474 391008
07963794611
sallywoolnough01@gmail.com

DRAWING No.	REVISION
P22	CHECKED BY
SCALE	DATE
1:100@A1	AUG 25
DRAWN BY	