


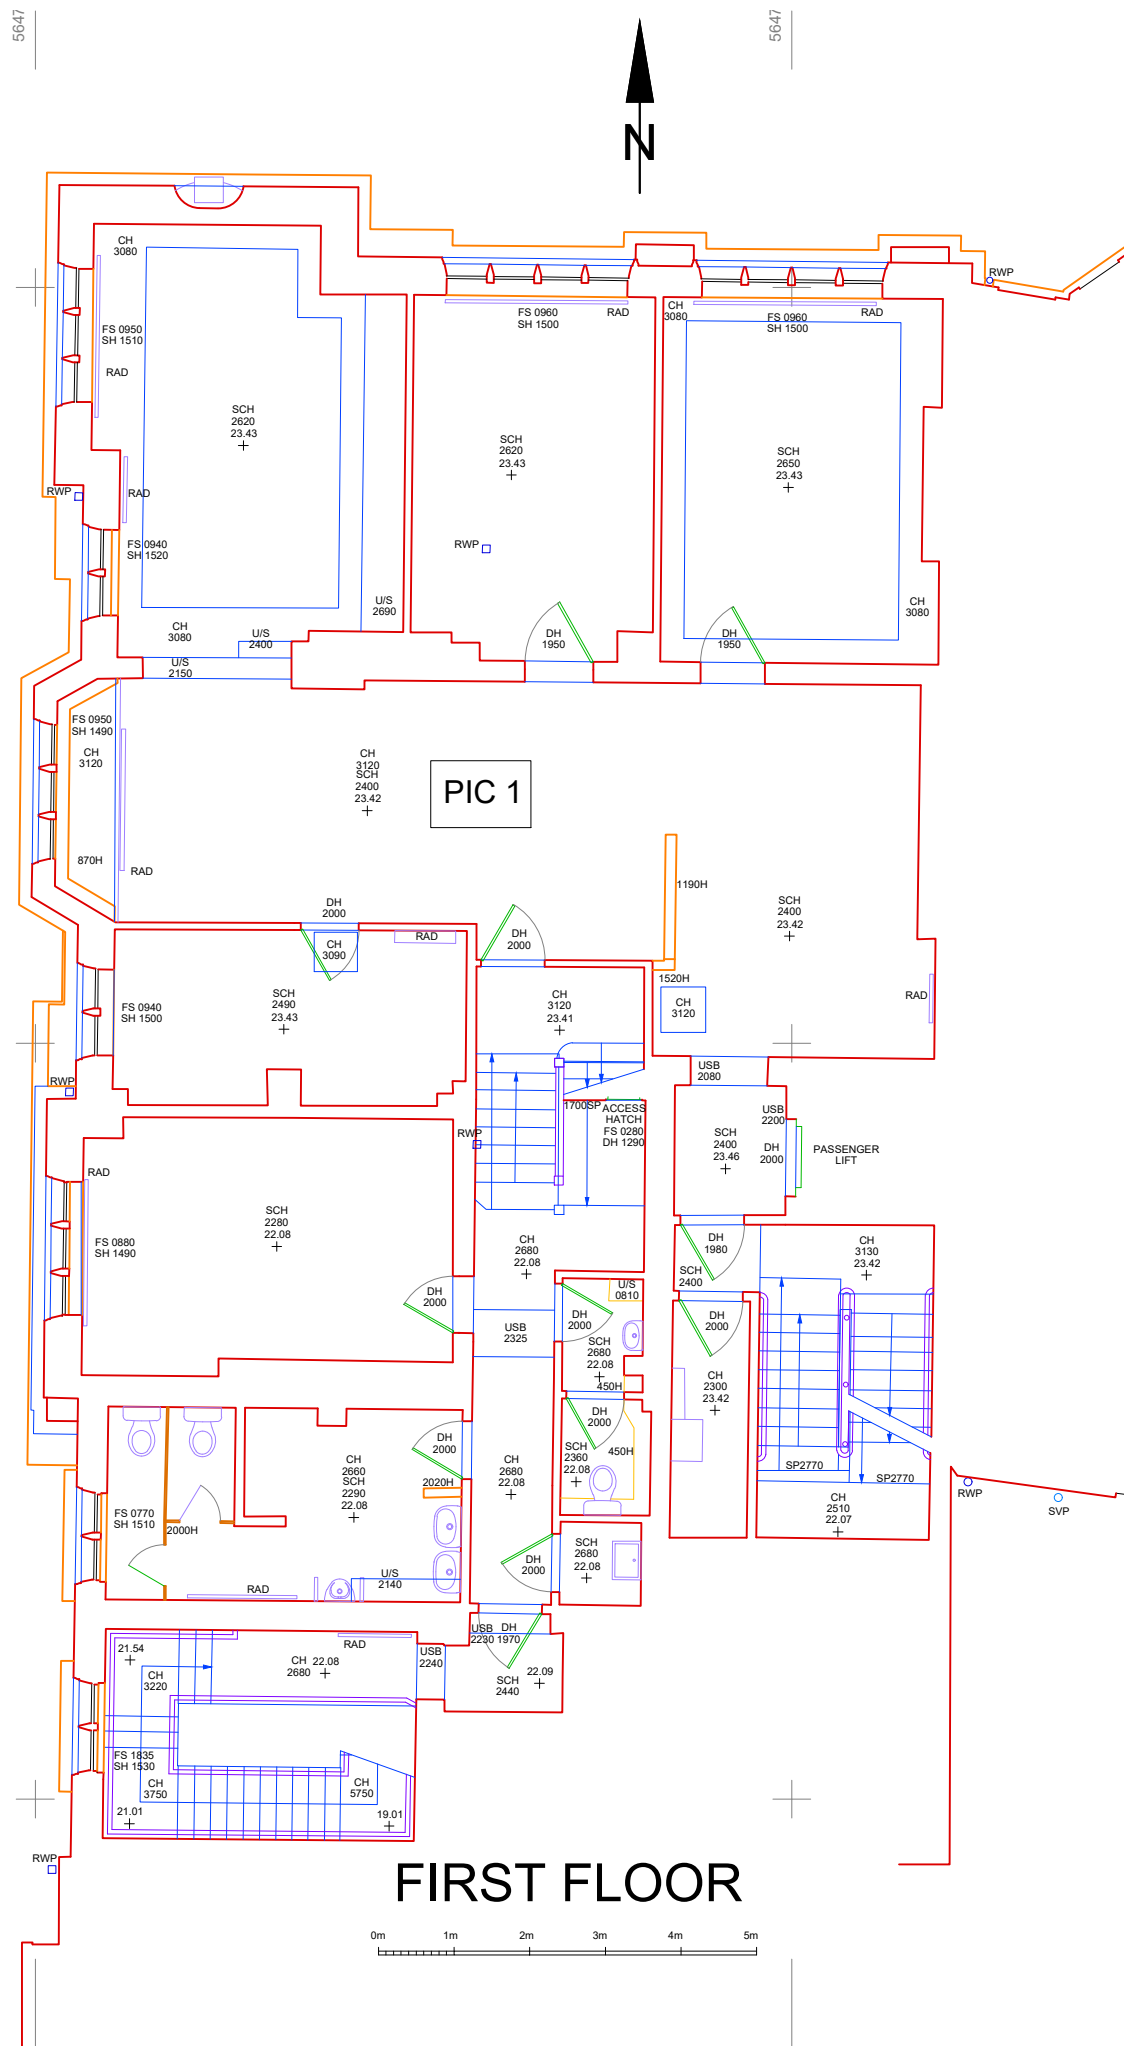

|          |      |   |   |                                                                   |                          |                                            |
|----------|------|---|---|-------------------------------------------------------------------|--------------------------|--------------------------------------------|
| REVISION | DATE | <div><div>LIME</div><div>living in modern environments</div></div> <div>LIME Architects<br/><br/>Studio 1, The Forge<br/>20 Beardell Street<br/>London SE19 1TP<br/><br/>E richard@LIME.uk.com</div> | PROJECT TITLE<br><br>No.30 KING STREET<br>GRAVESEND<br>DA12 2XX<br><br>Application for conversion<br>of 1st,2nd & 3rd floors into<br>residential | CLIENT<br><br>4KIWI LTD                                           | DATE<br>JANUARY 2026     |                                            |
|          |      |   |   |                                                                   | DRAWN BY<br>SCOPE / LIME | DRAWING No.<br>P-366- 25 - 04              |
|          |      |   |   | DRAWING TITLE<br><br>EXISTING 1st FLOOR PLAN<br>No.30 KING STREET | SCALE<br>A3 @ 1:100      | <div><div>012345</div><div>(m)</div></div> |