




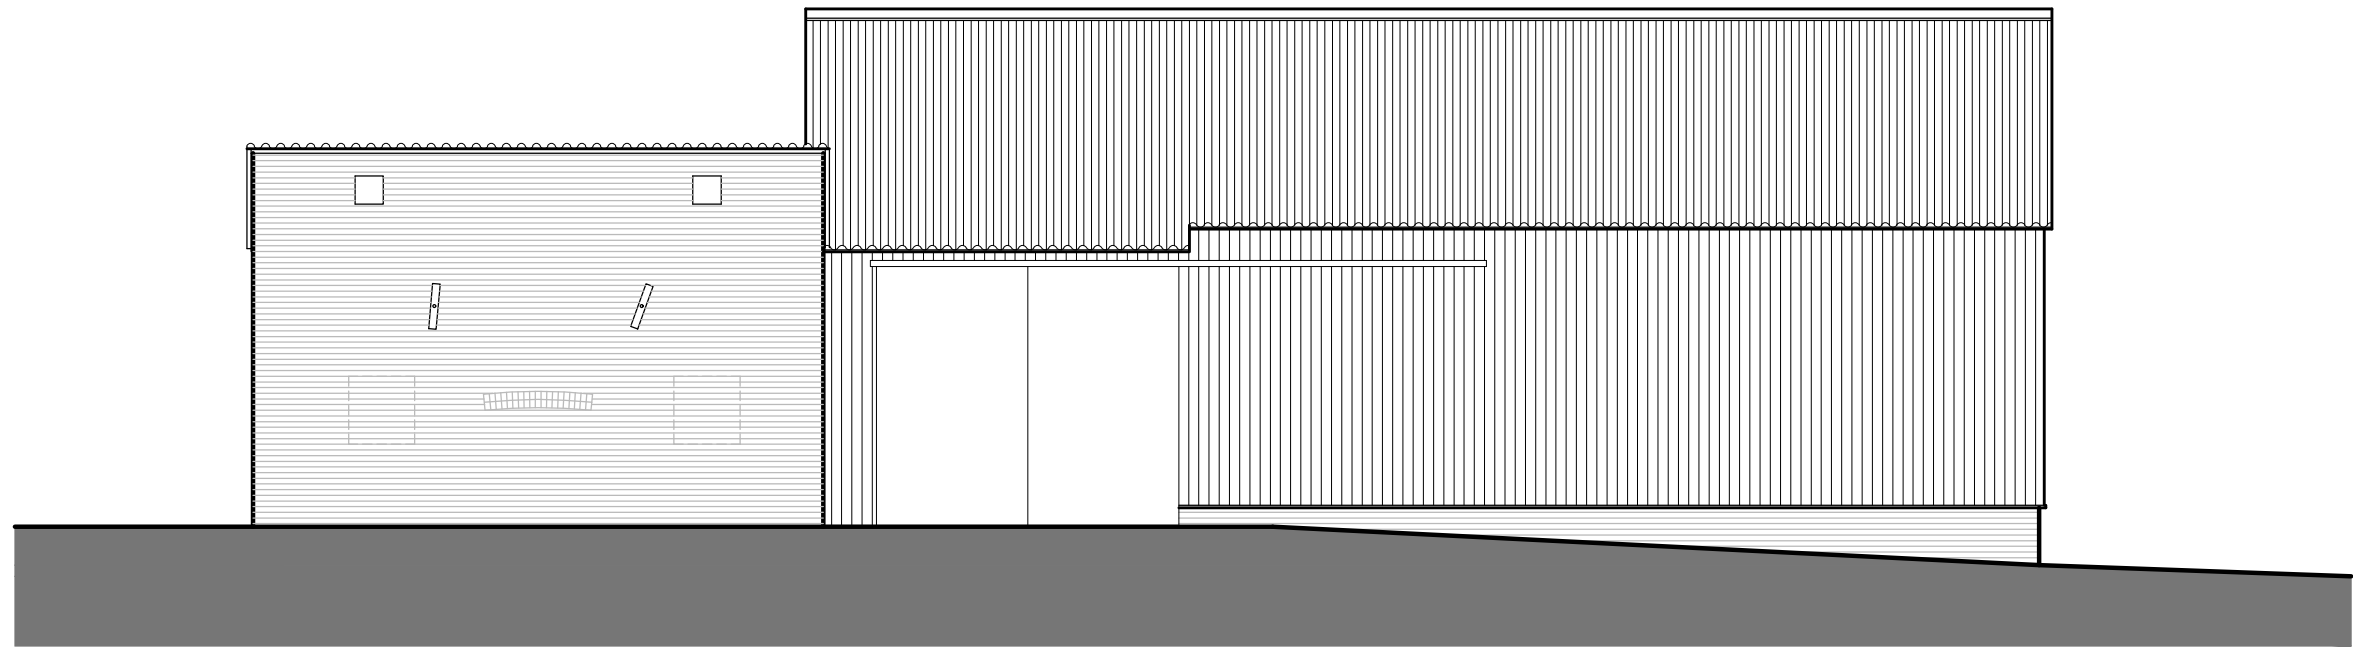


east elevation

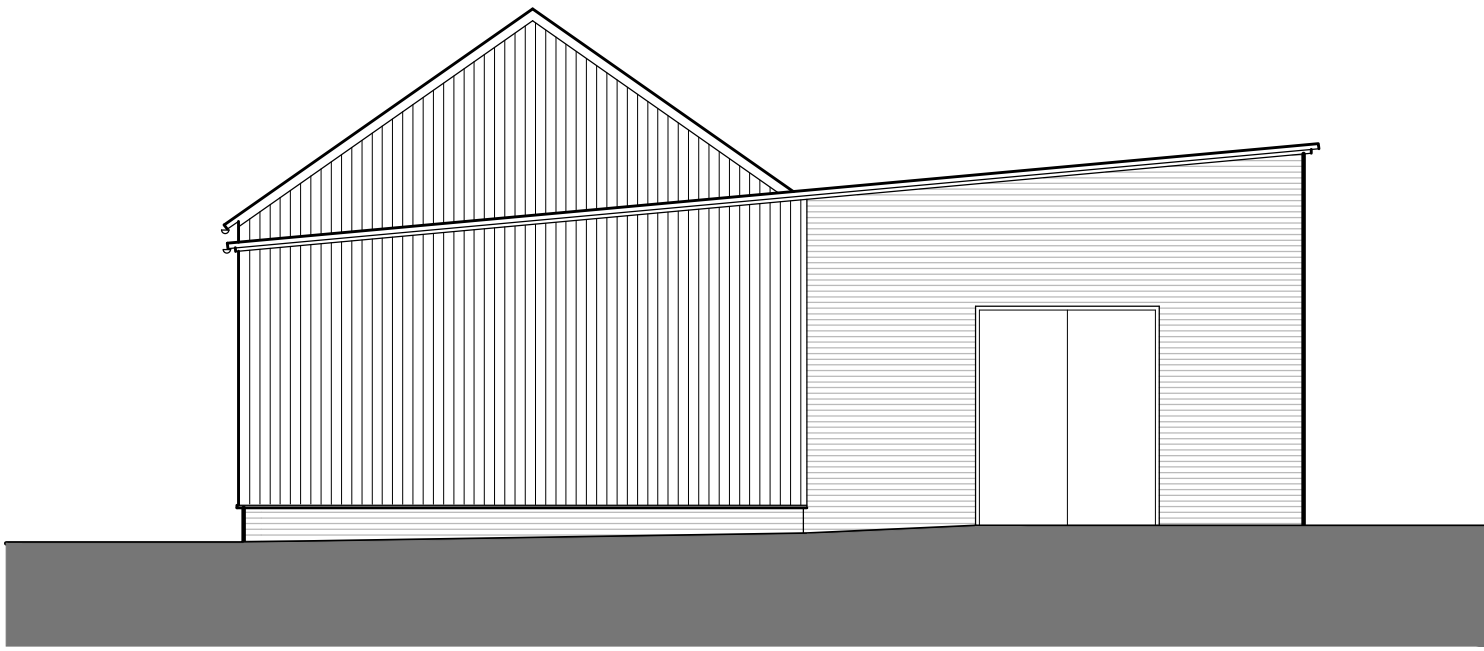



south elevation

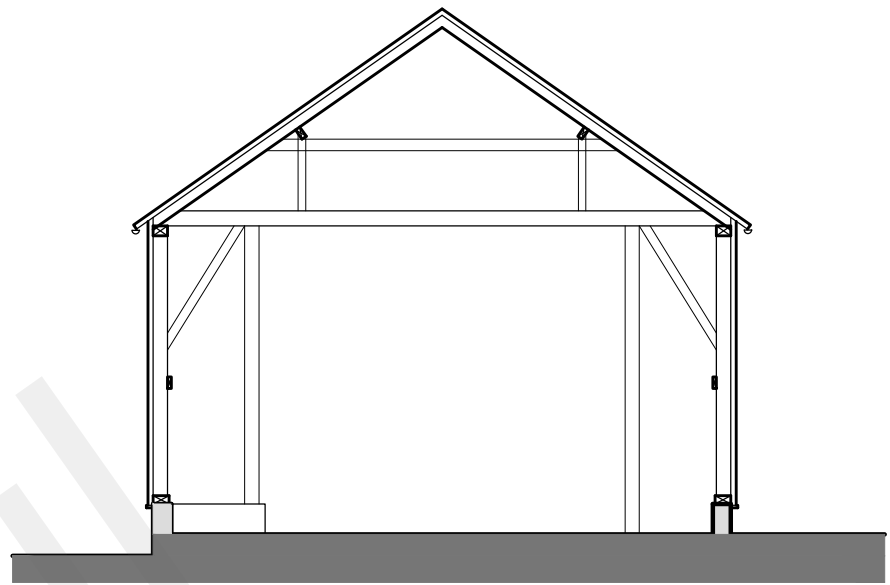


typical section

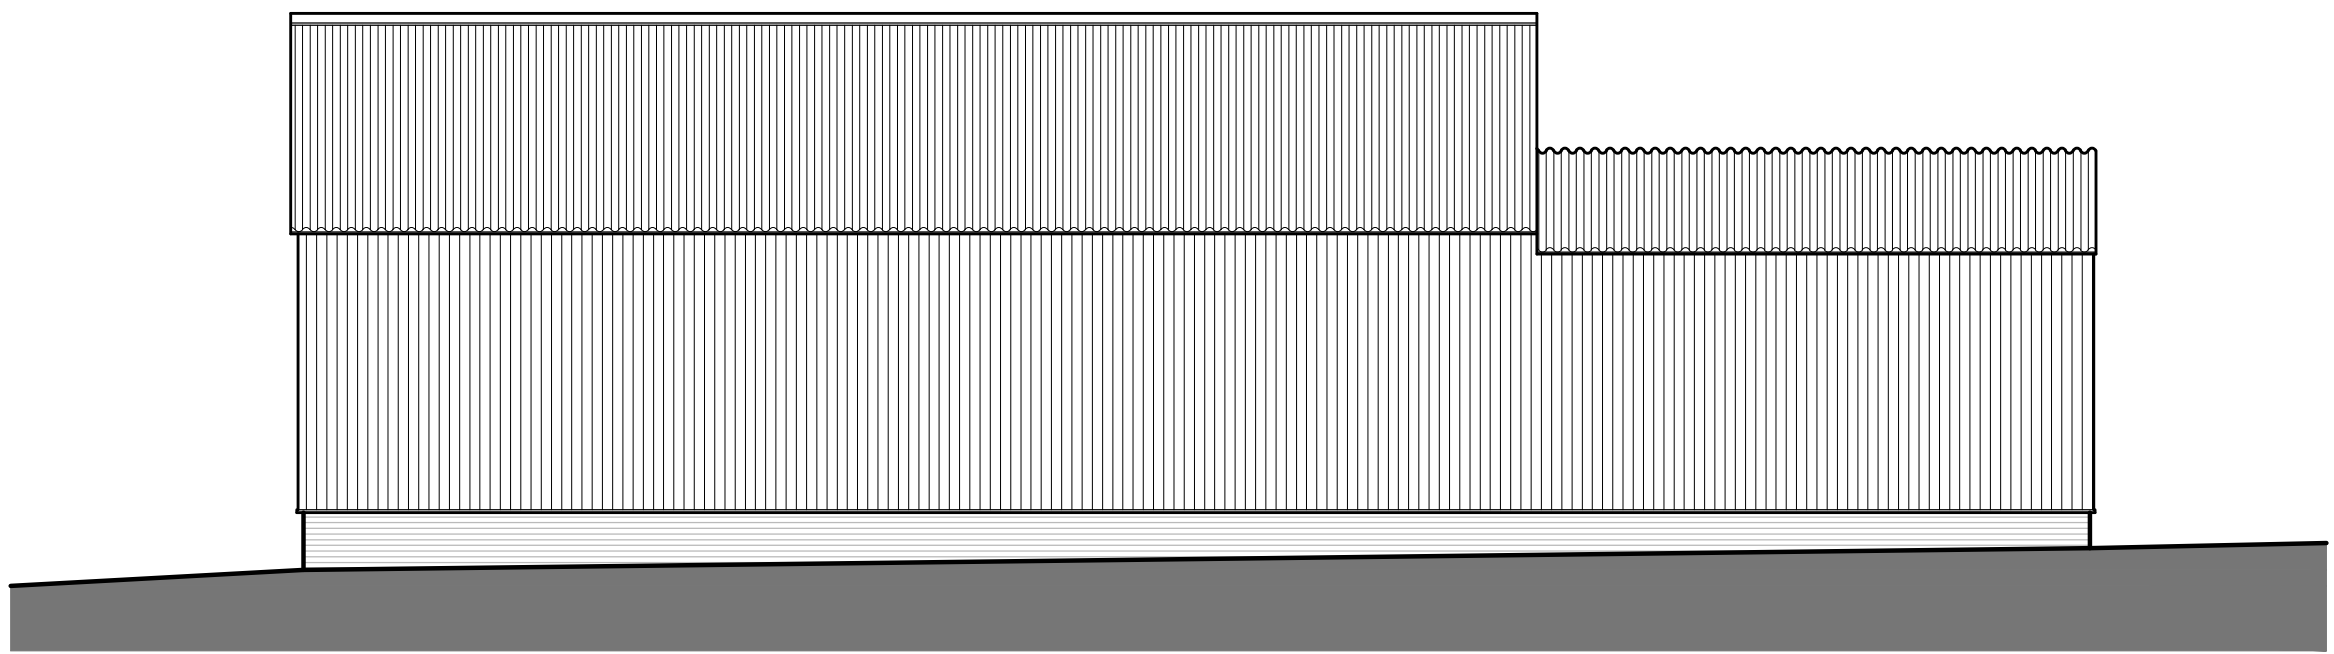

west elevation

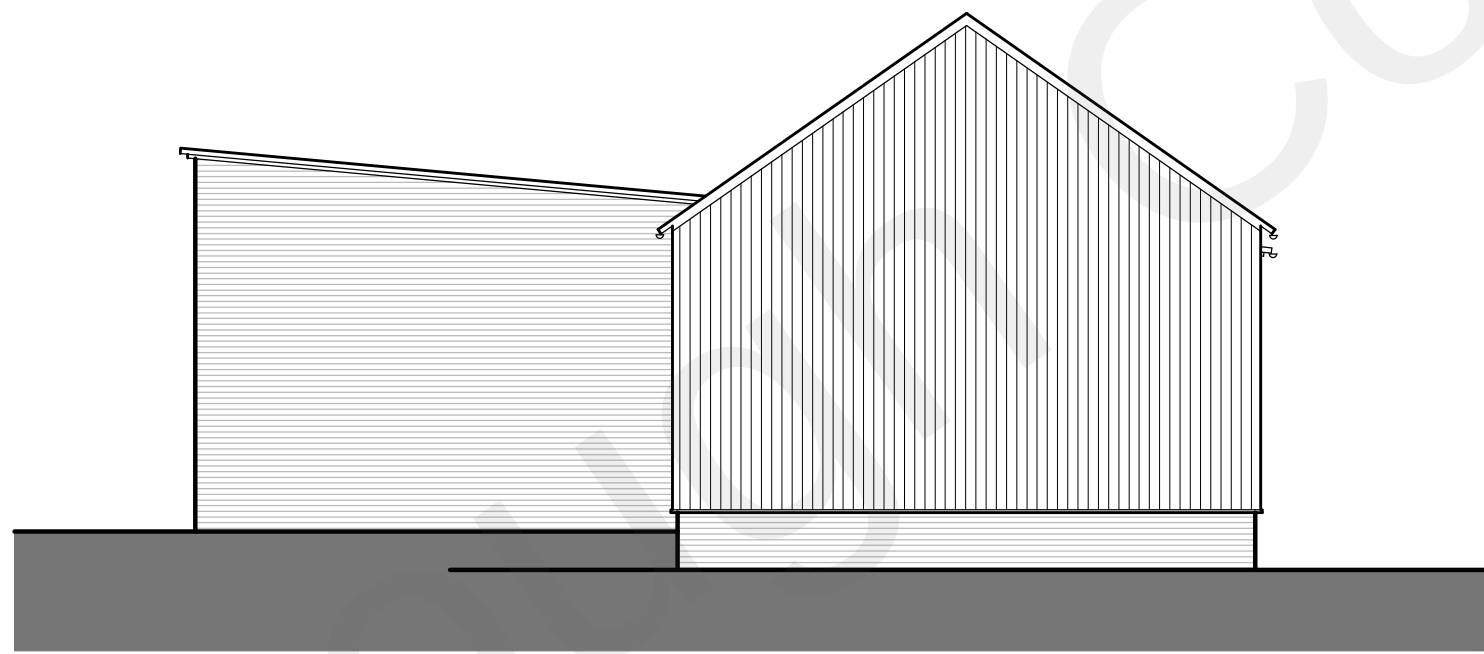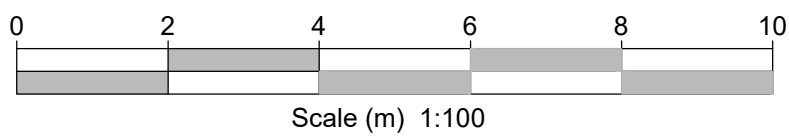

north elevation

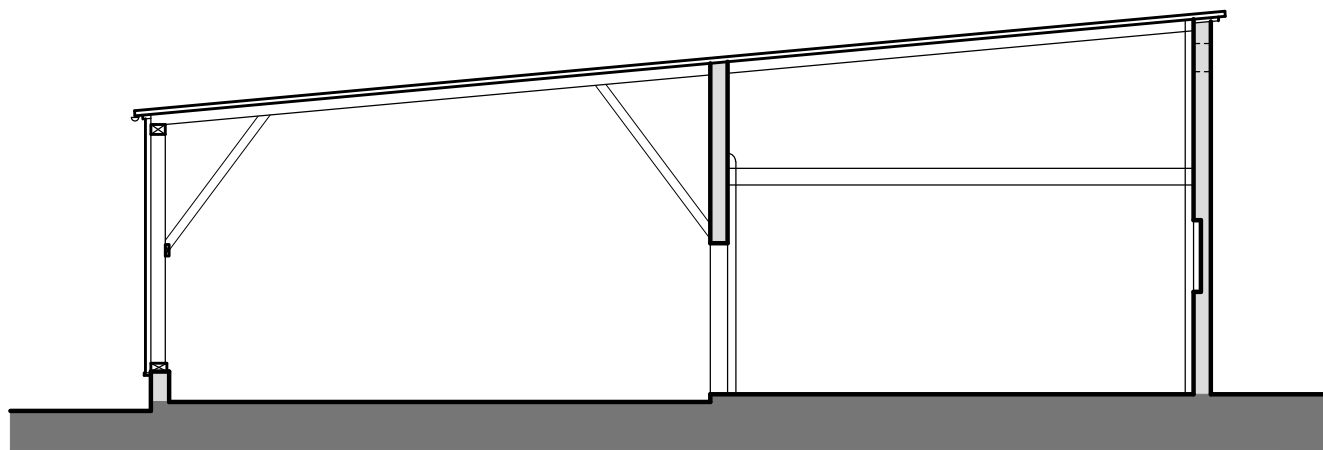

typical section


Although PDF files provide accurate printouts of what is on screen, small discrepancies can occur which may affect the sizes of scale drawings; check the size against the scale below and contact D+G if you require a paper original

0 10 20 30 40 50 60 70
millimetres





Figured dimensions are to be taken in preference to scaled dimensions, no work is to be put in hand until site dimensions have been checked and any discrepancies reported to the Architects.

The copyright of this drawing and design remains with The Duncan+Graham Partnership.

Revisions

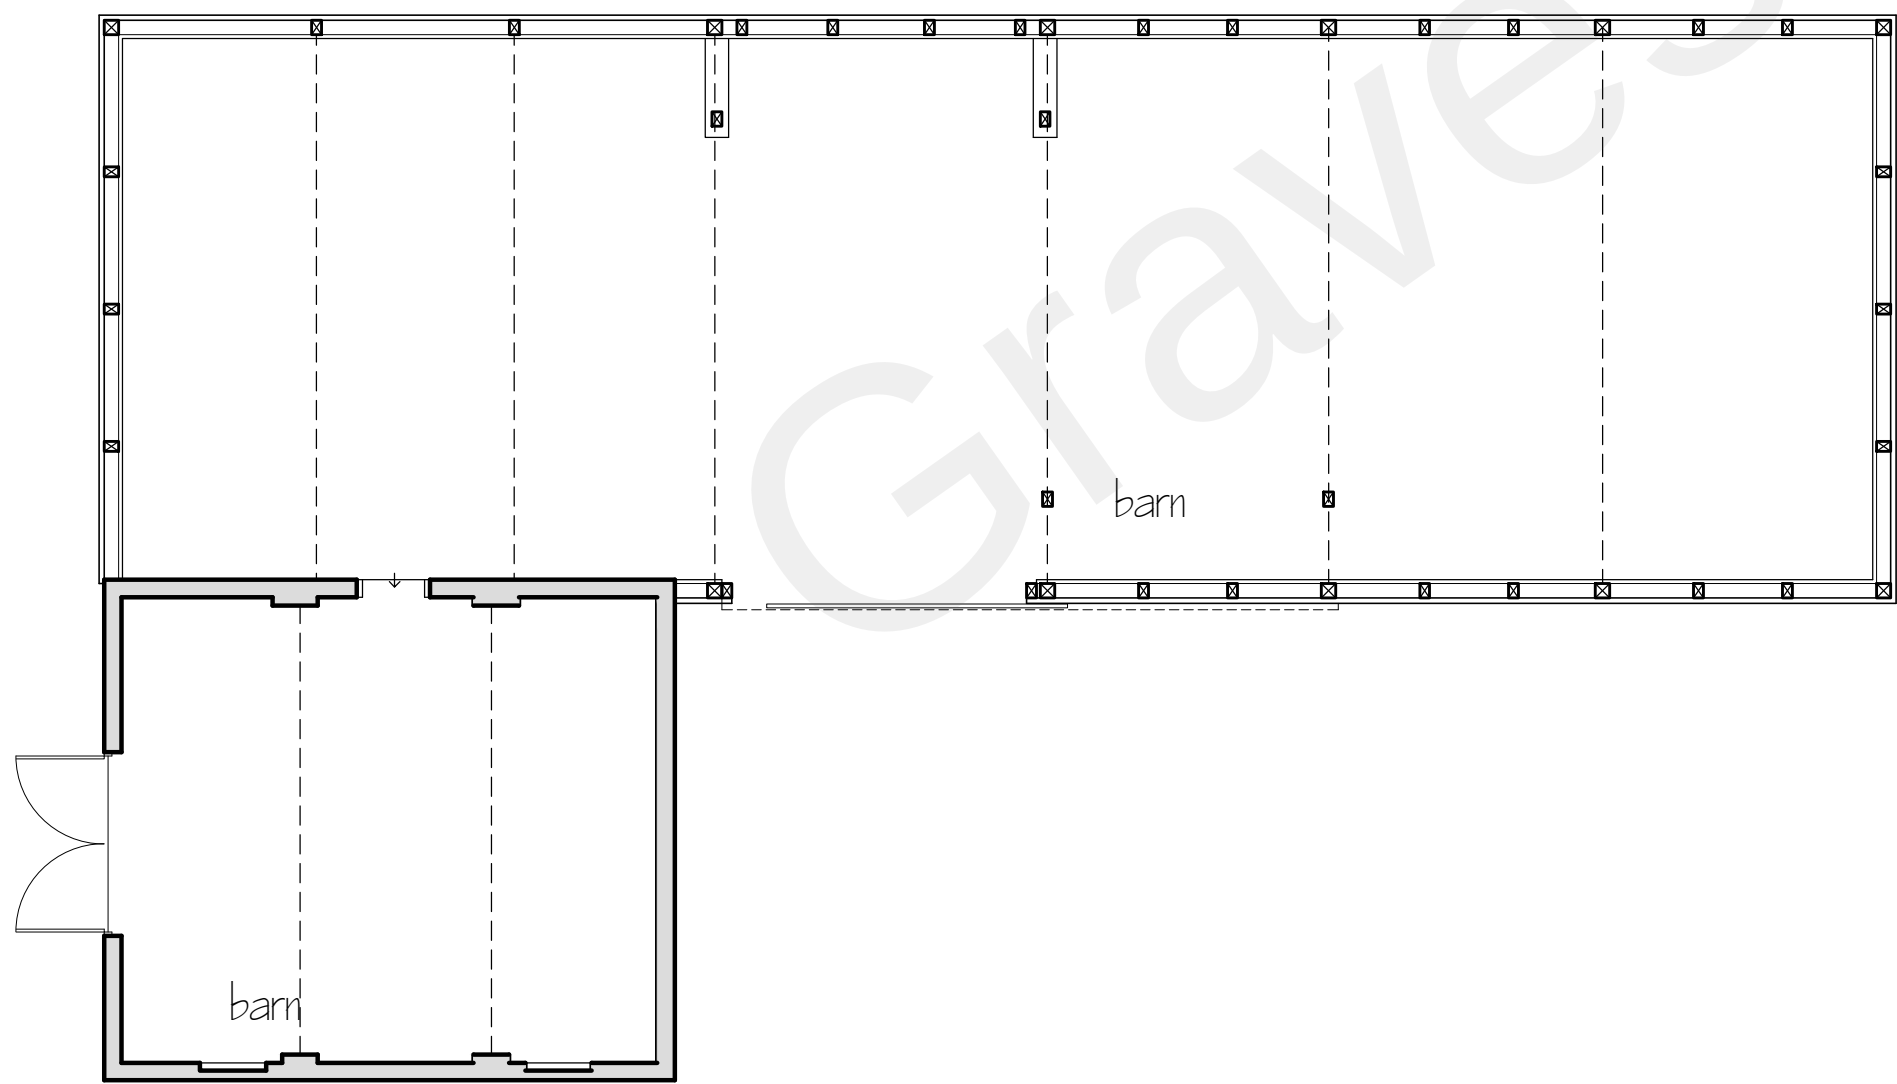

ground floor plan

 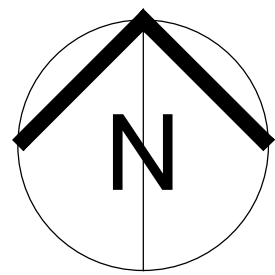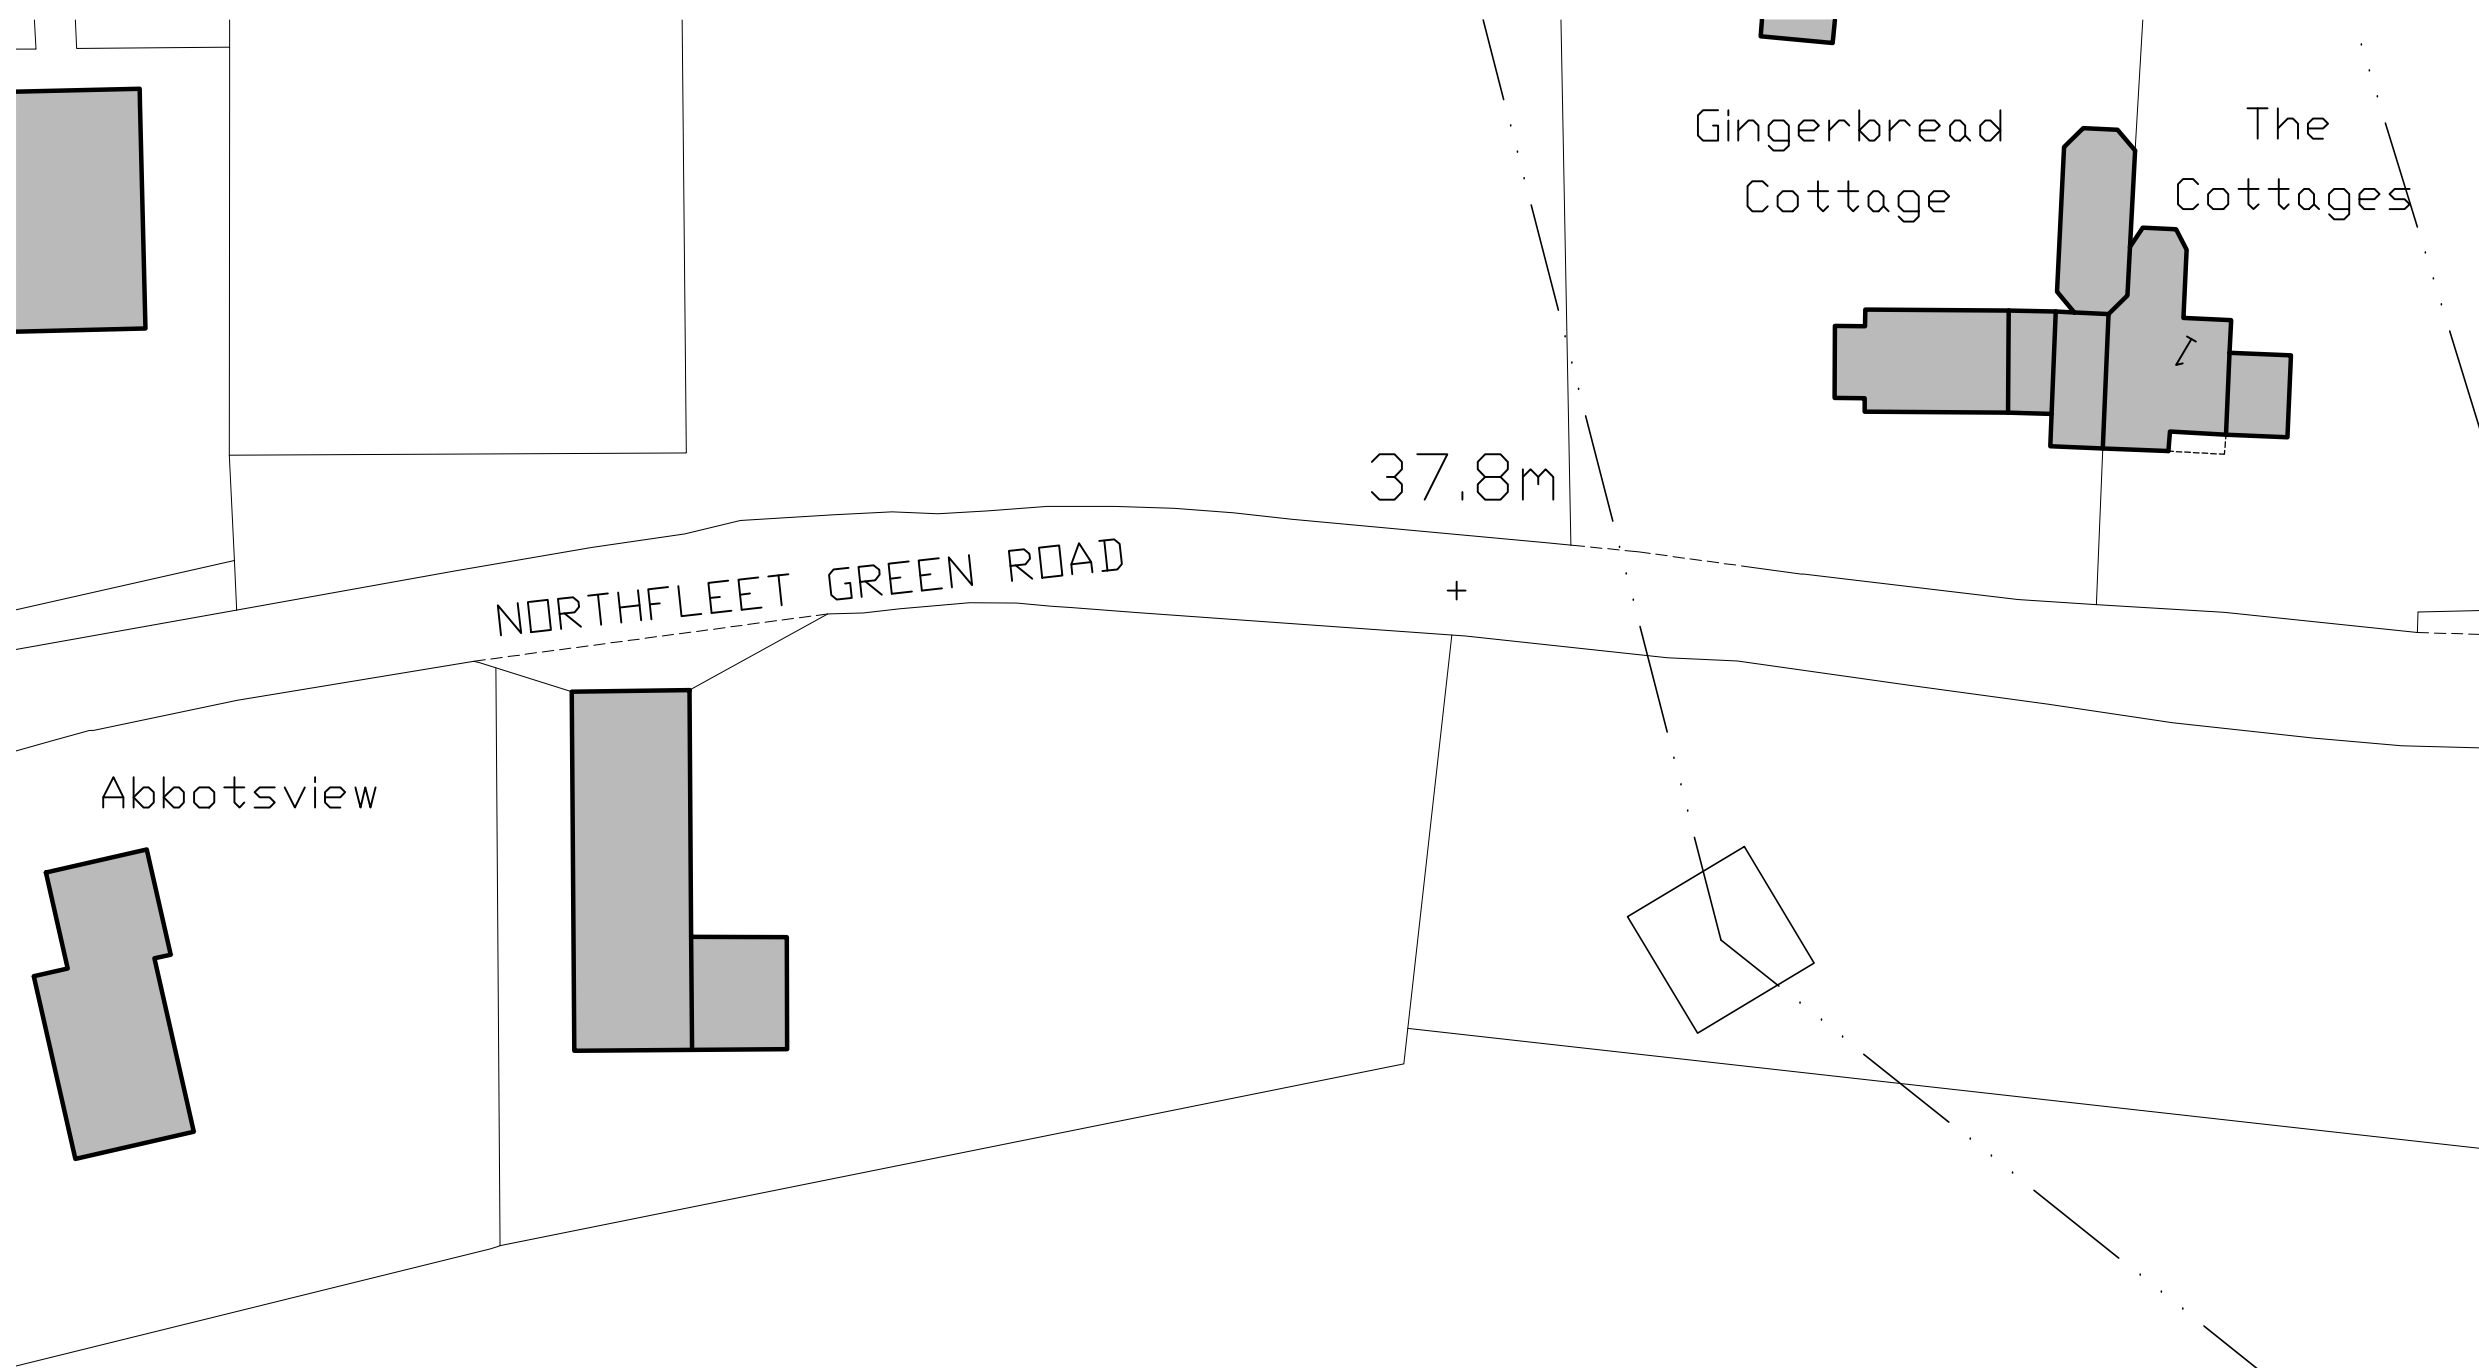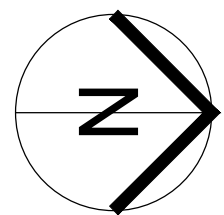

Job title
Conversion
of
Existing Barn to Dwelling
Northfleet Green Road
Istead Rise, Gravesend

for
Mr B Arnold

Drawing title
SURVEY DRAWING

floor plan, elevations
section, & block plan

duncan+graham
partnership
chartered
architects

Scale
1 : 100

Date
July 2021

Drawn
PG

Job no
21.035

Dwg no
02

Rev
1

Original drawing size: A0 ☐ A1 ☒ A2 ☐ A3 ☐ A4 ☐ Other ☐

8 Cecil Square Margate Kent CT9 1BD

01843 223488

email
margate@duncan-graham.co.uk

web
www.duncan-graham.co.uk