




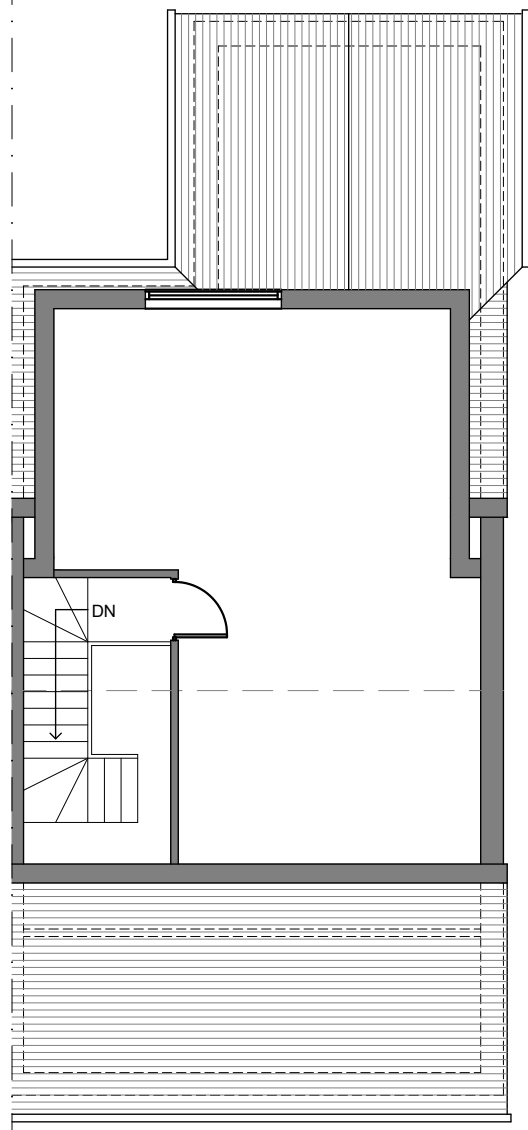


Existing Loft Floor 47.8m2

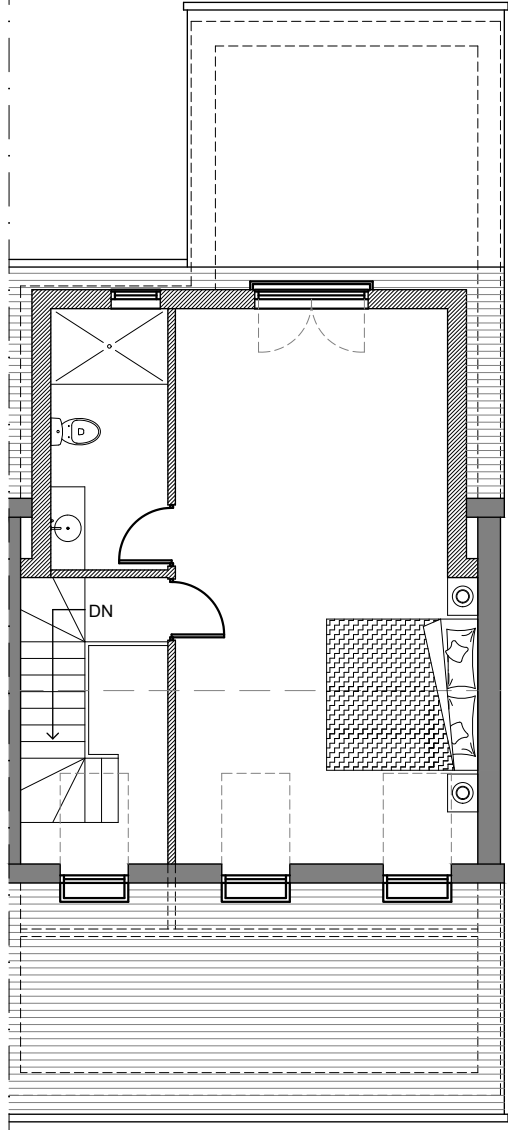


Proposed Loft Floor 47.8m2

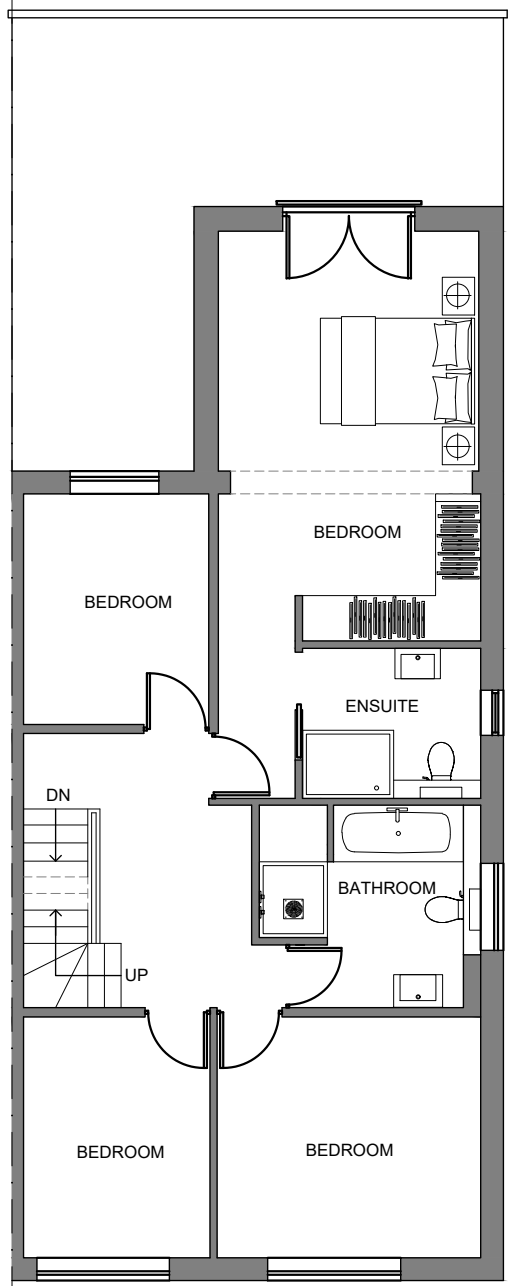


Existing First Floor 72m2

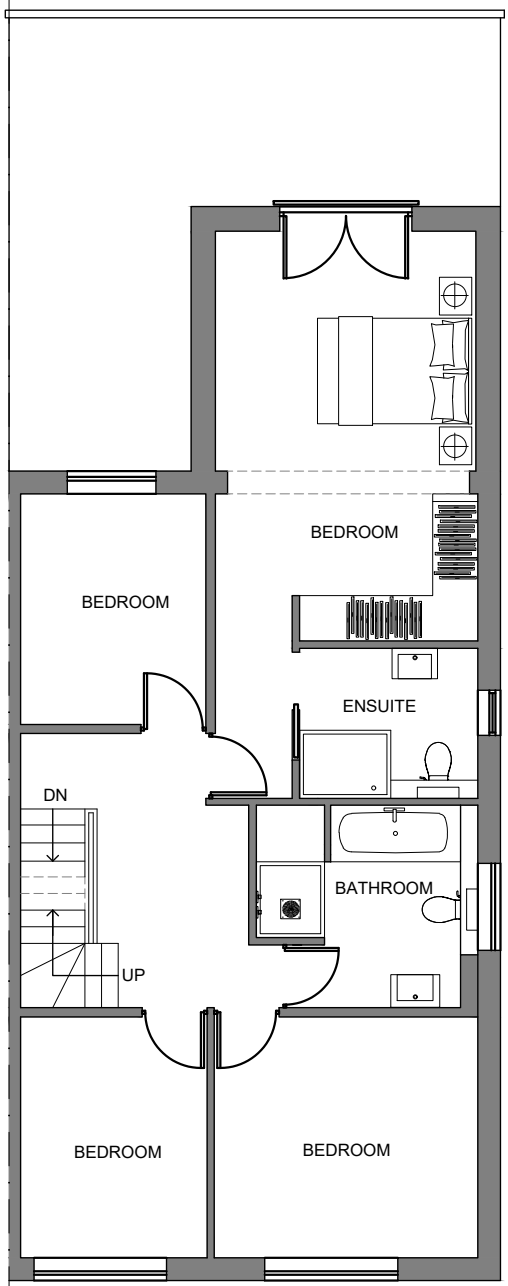

Proposed First Floor 72m2

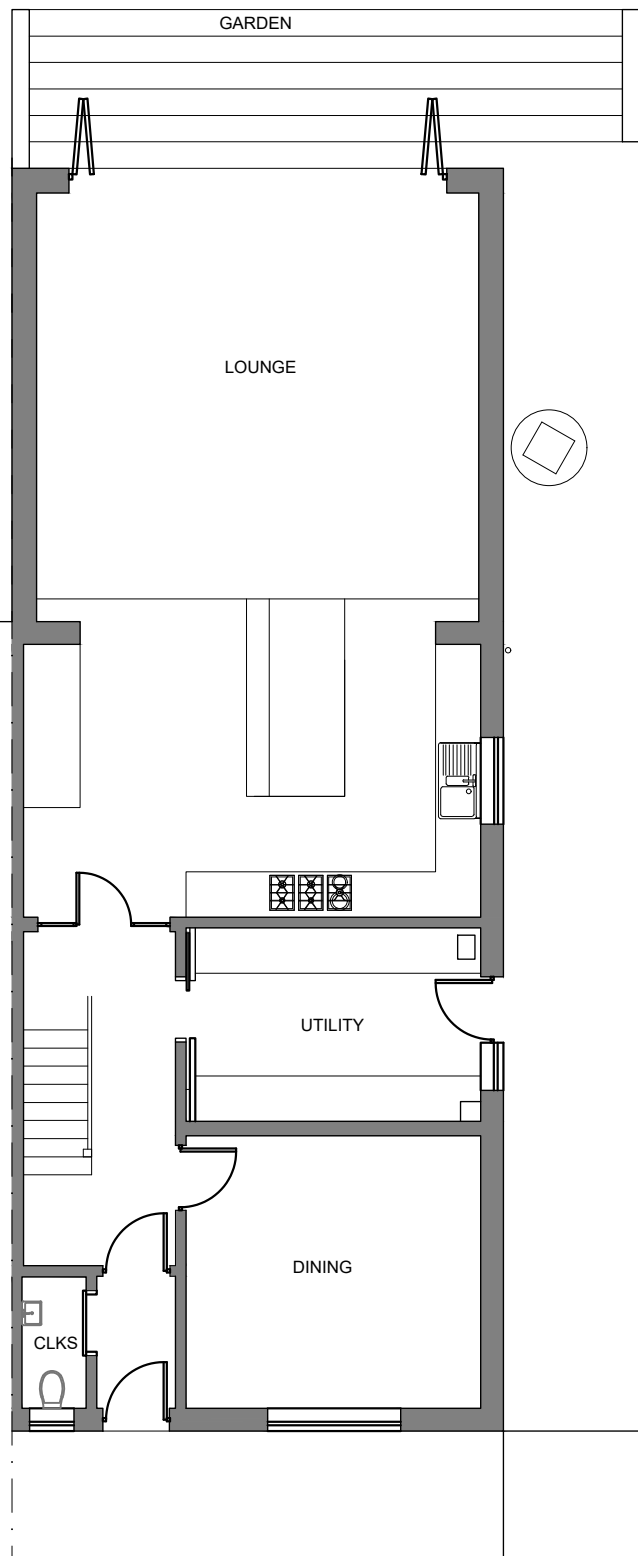


Existing Ground Floor 96m2
TOTAL 168m2

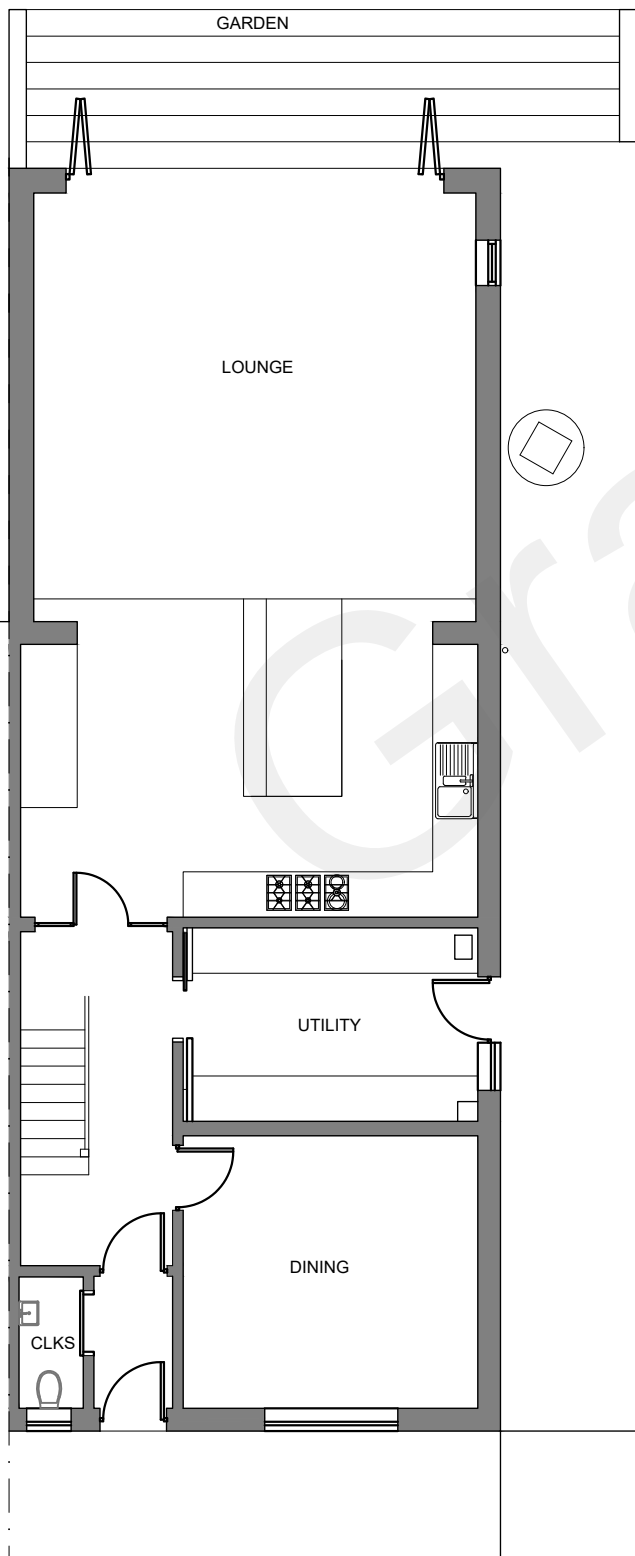


Proposed Ground Floor 96m2
TOTAL 168m2



Proposed Front Elevation

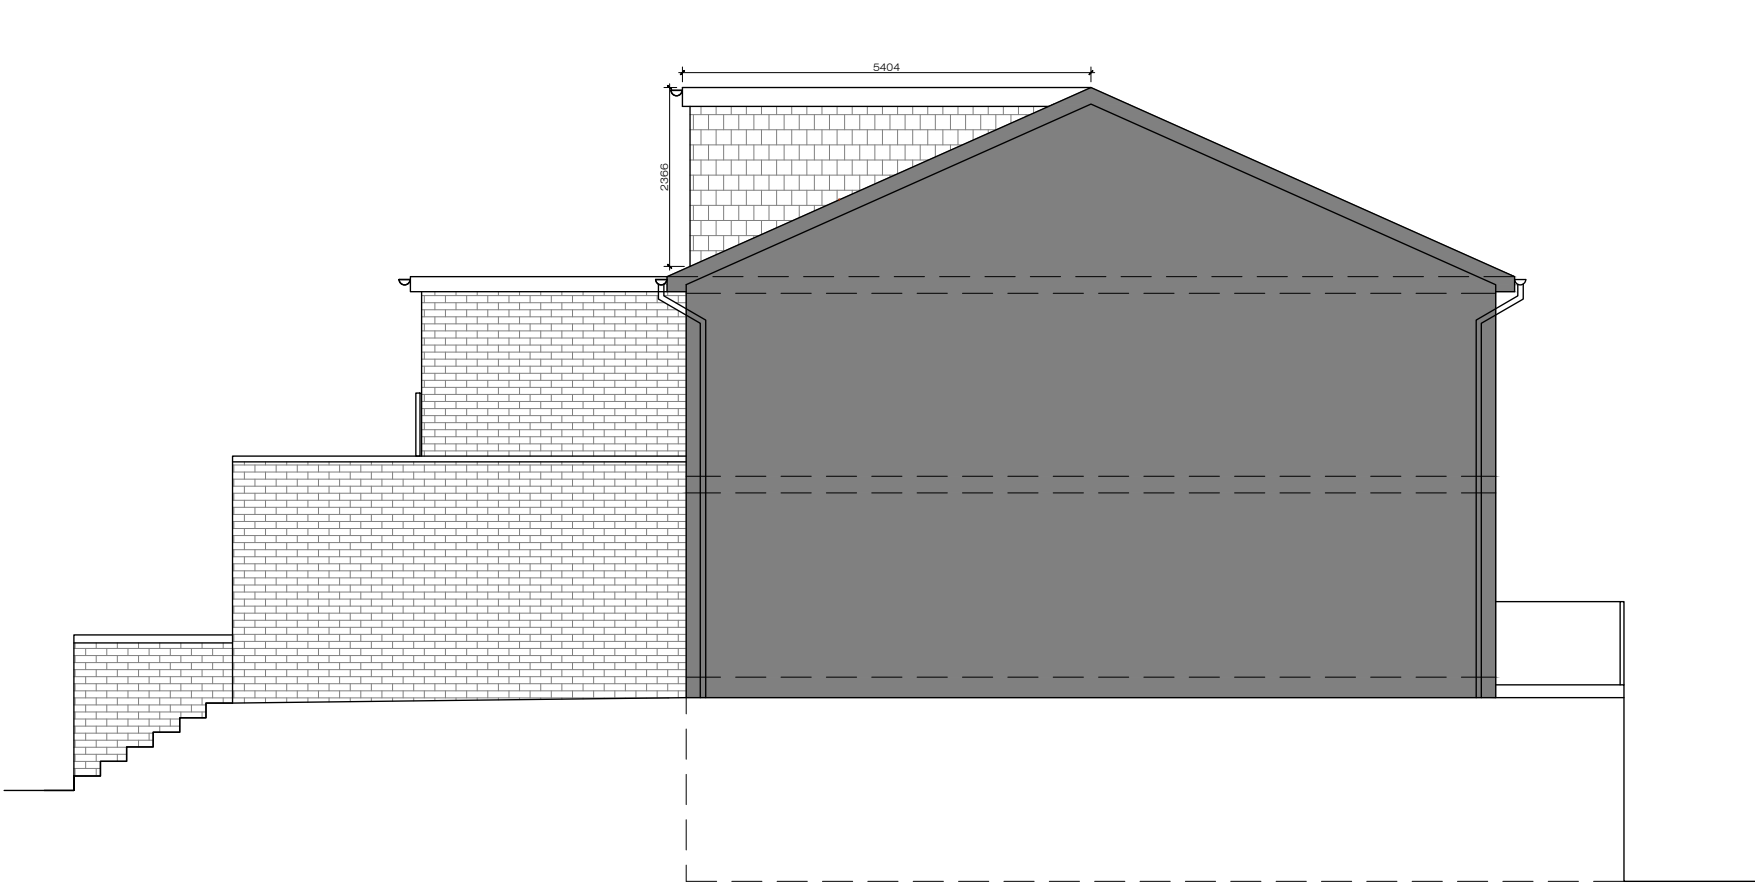


Proposed Right Side Elevation

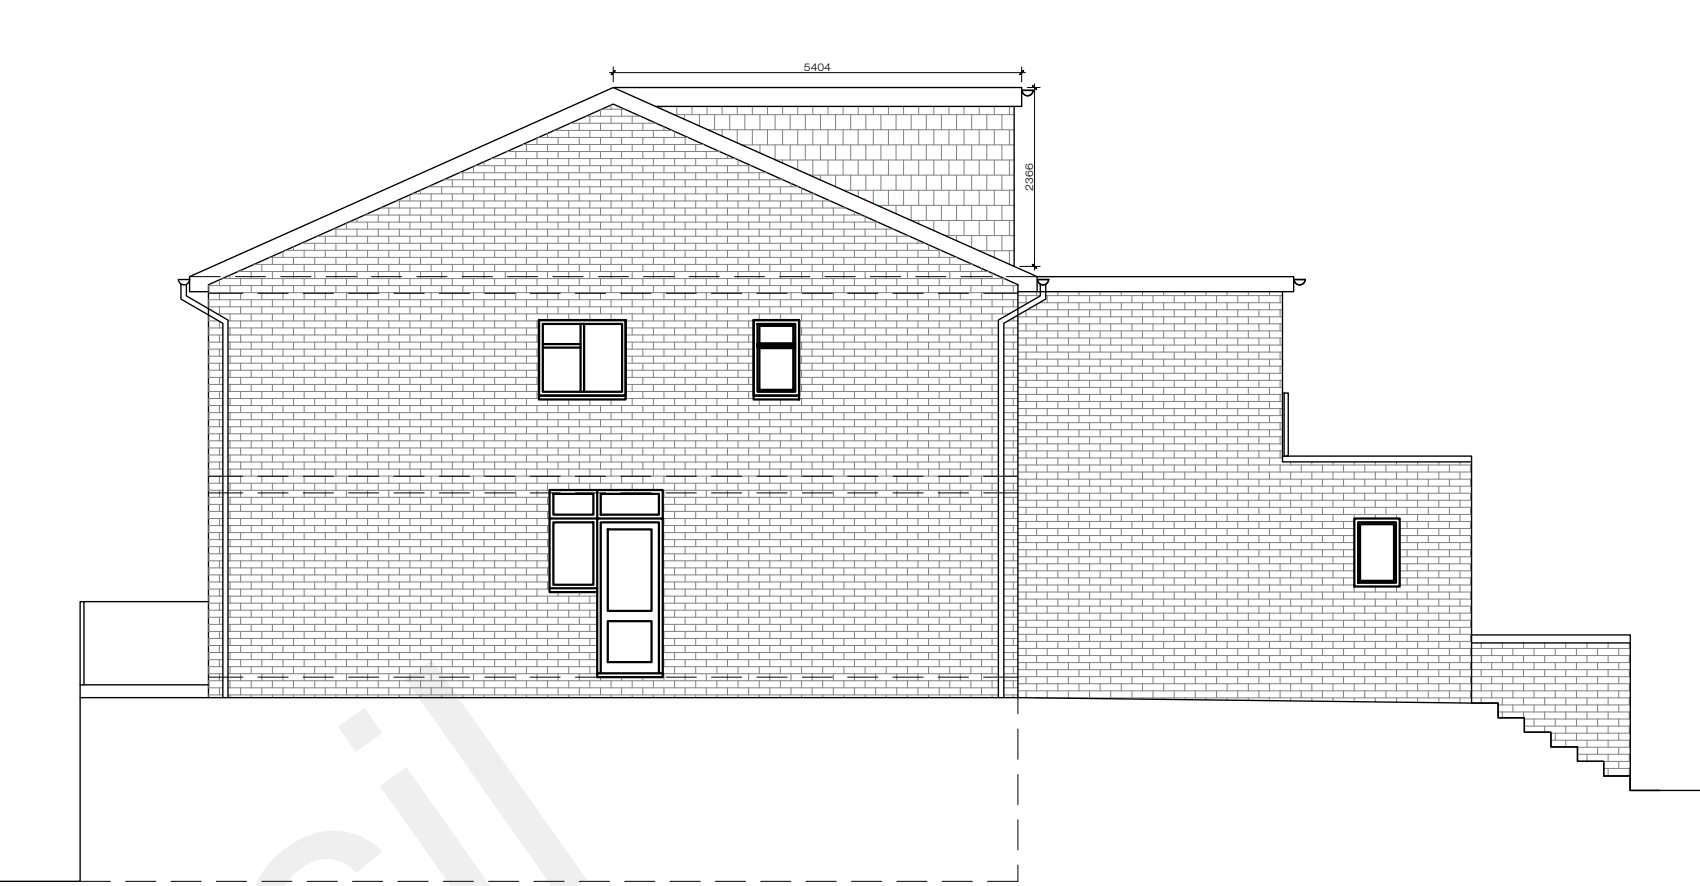

Proposed Left Side Elevation



Existing Front Elevation

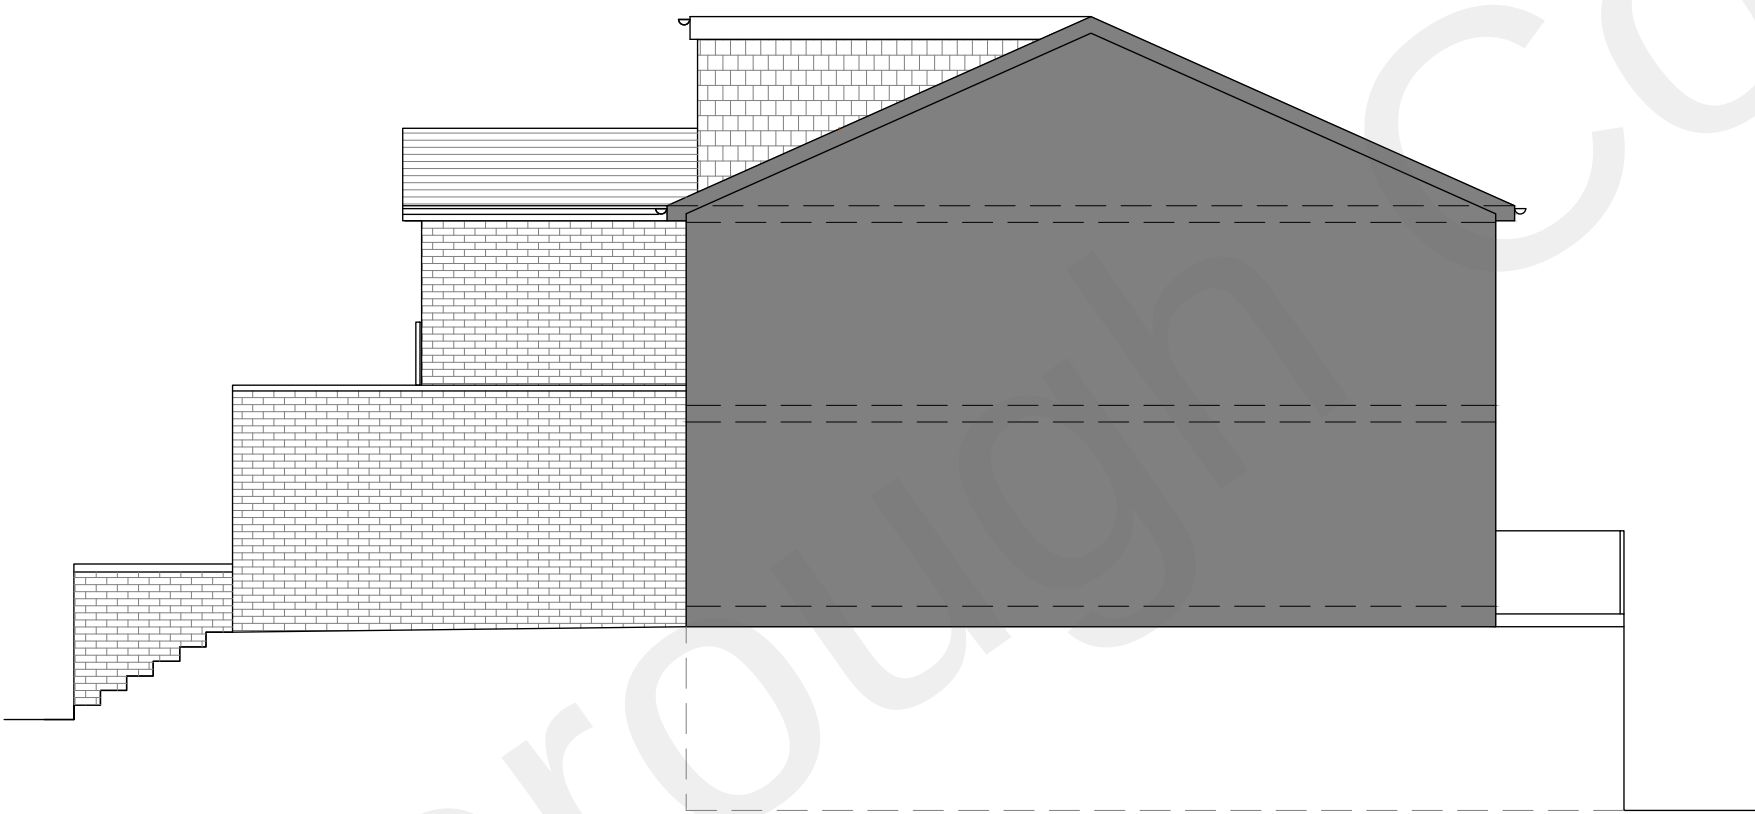

Existing Right Side Elevation



Existing Left Side Elevation





Proposed Rear Elevation





Existing Rear Elevation



SITE PLAN 1-500

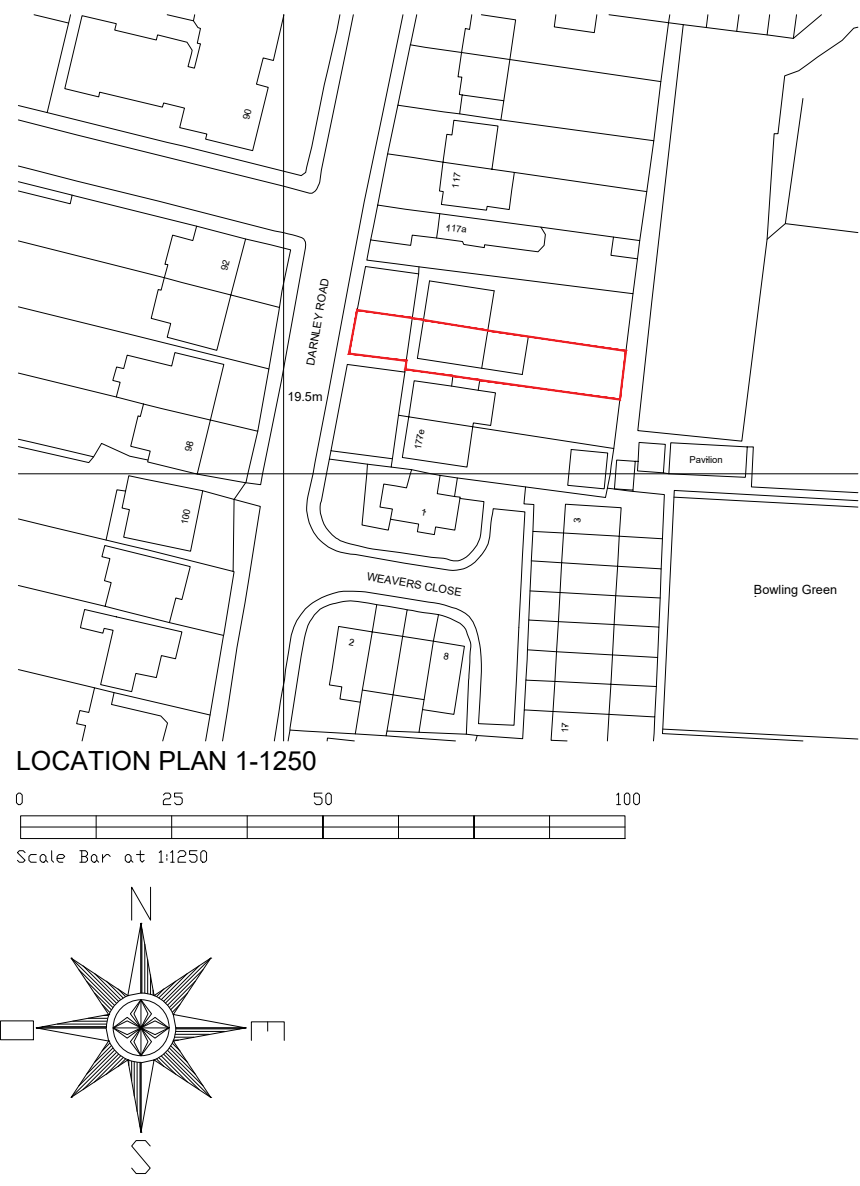 

LOCATION PLAN 1-1250

  

Scale Bar at 1:100

Revision	Date	Description

Status
PLANNING

Client
MR R DHALIWAL

Drawing Title
EXISTING AND PROPOSED FLOOR PLANS AND ELEVATIONS

Project Title
ALTERATIONS AT No117C DARNLEY ROAD GRAVESEND

Scale	Date	Drawn
1:100	OCT 22	AS

Drawing No	Rev
3273 - 001	