
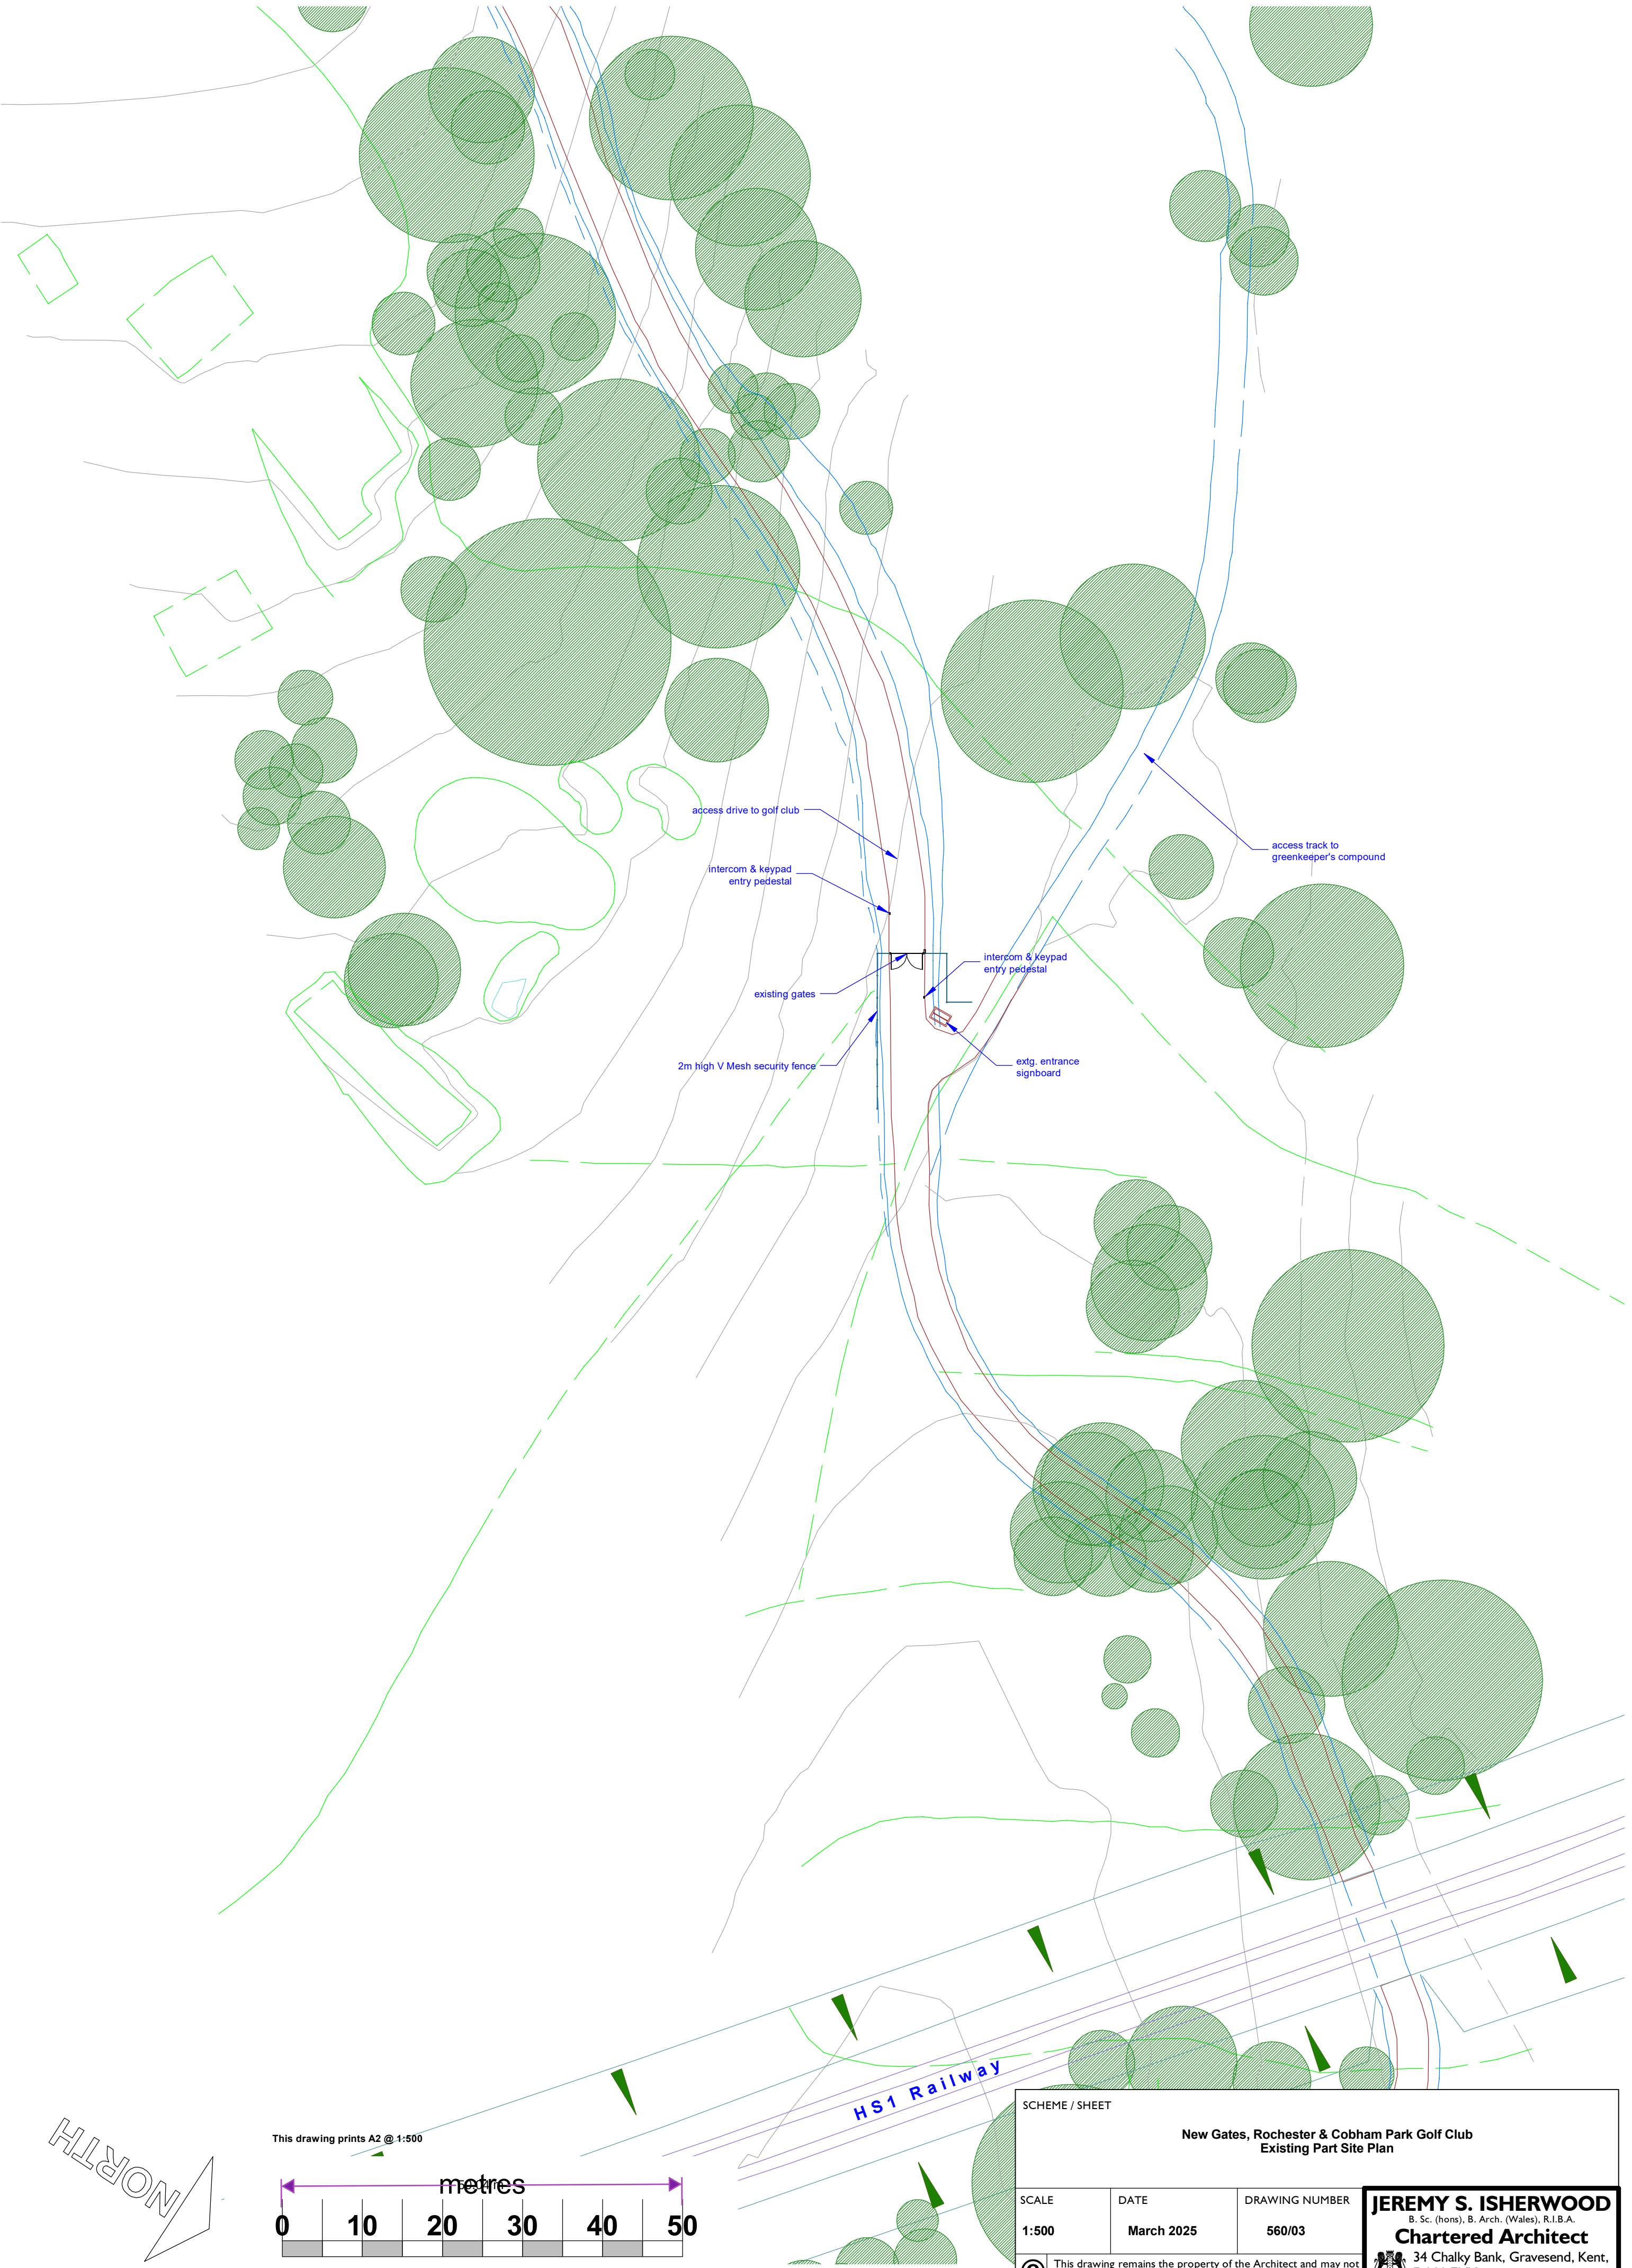


This drawing prints A2 @ 1:500

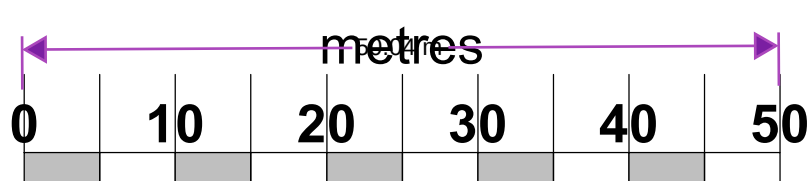

SCHEME / SHEET		
New Gates, Rochester & Cobham Park Golf Club Existing Part Site Plan		
SCALE	DATE	DRAWING NUMBER
1:500	March 2025	560/03
JEREMY S. ISHERWOOD B. Sc. (hons), B. Arch. (Wales), R.I.B.A. Chartered Architect 34 Chalky Bank, Gravesend, Kent, DA11 7NY Telephone / Fax: 01474-533793		