




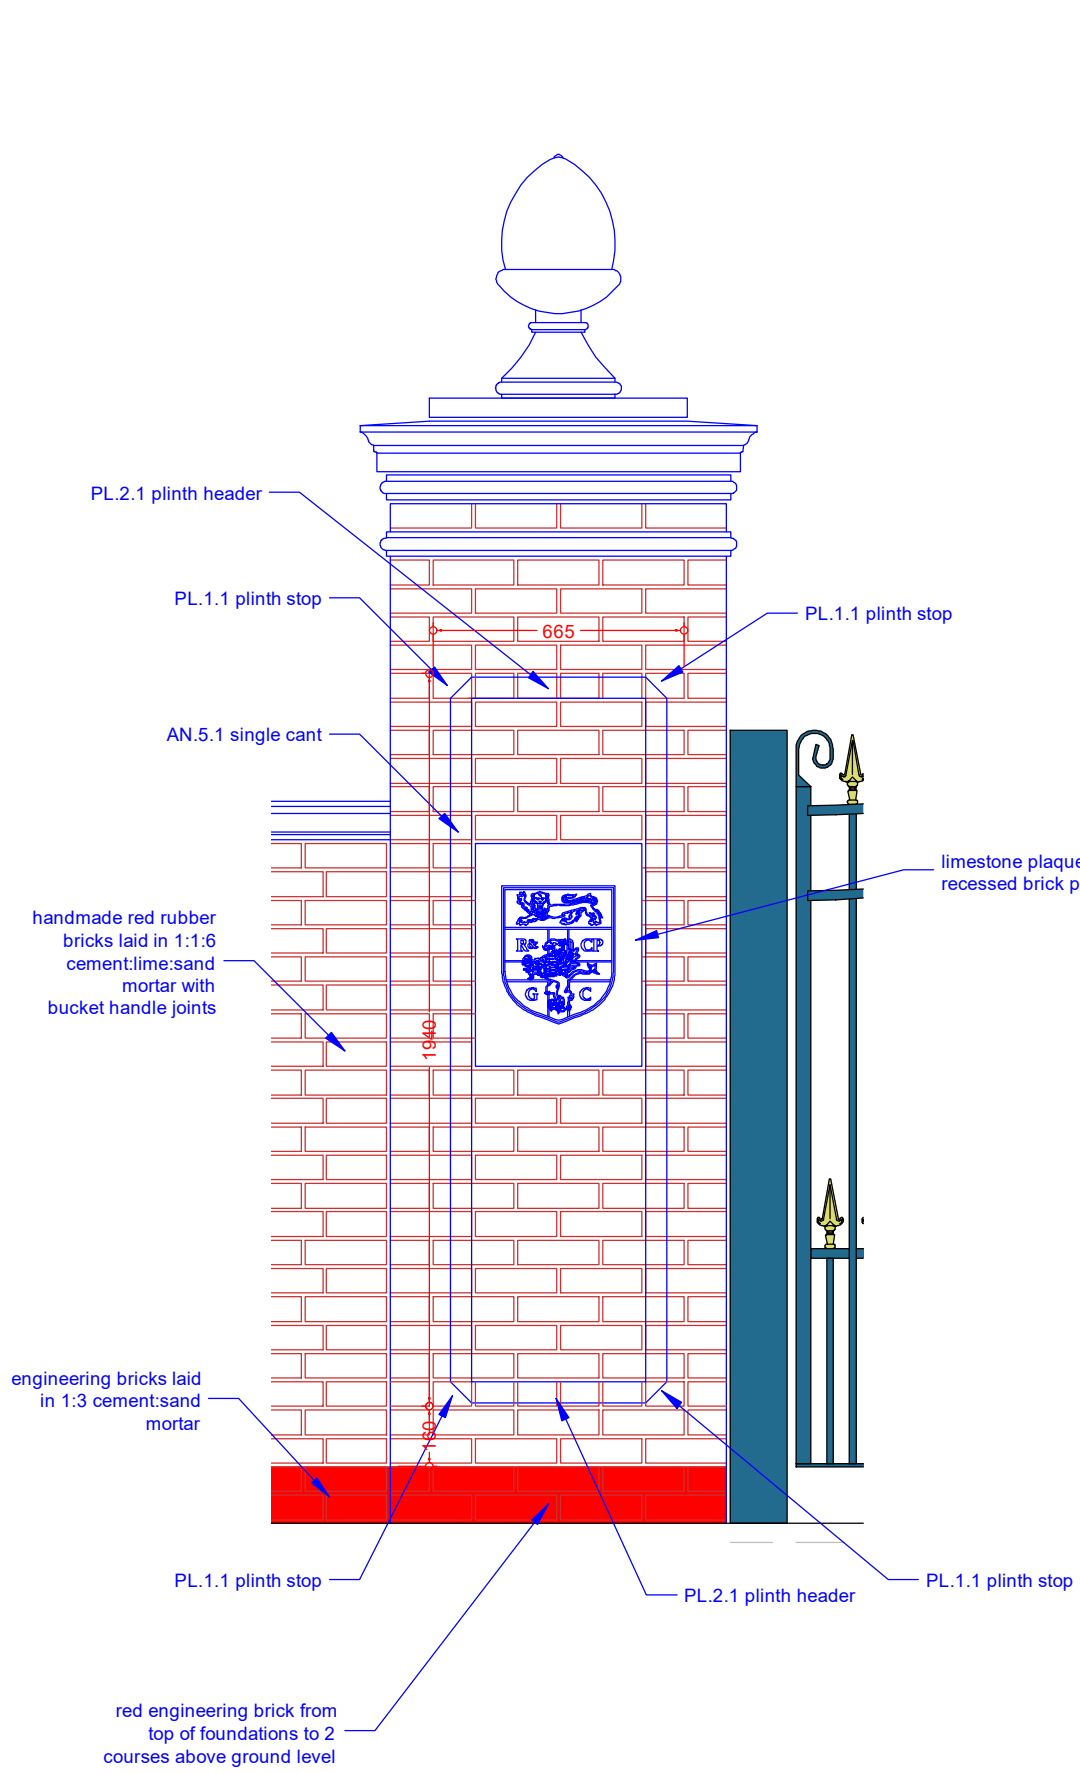


front elevation gate post
scale 1:20

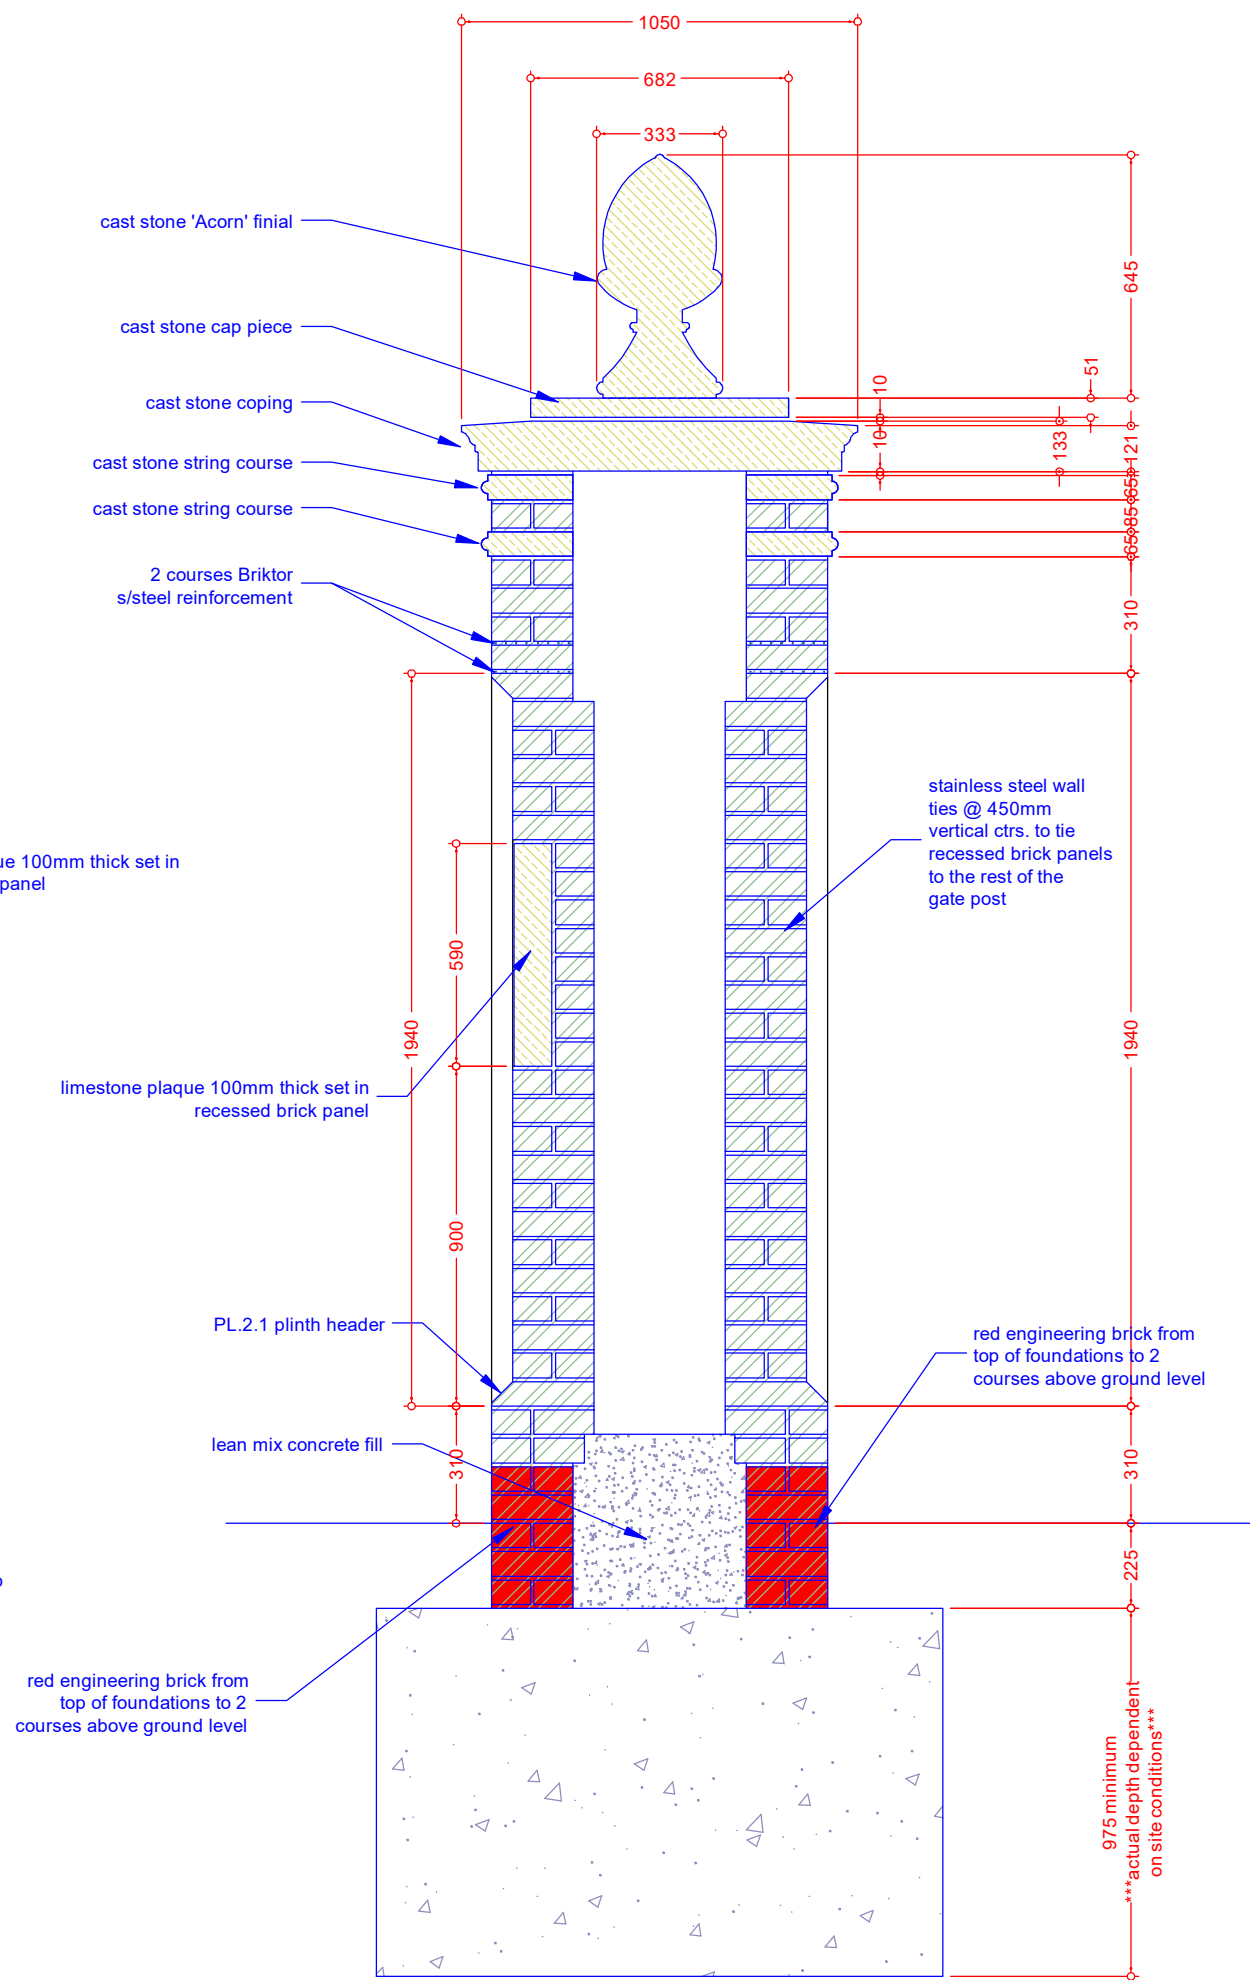

section through gate post
scale 1:20

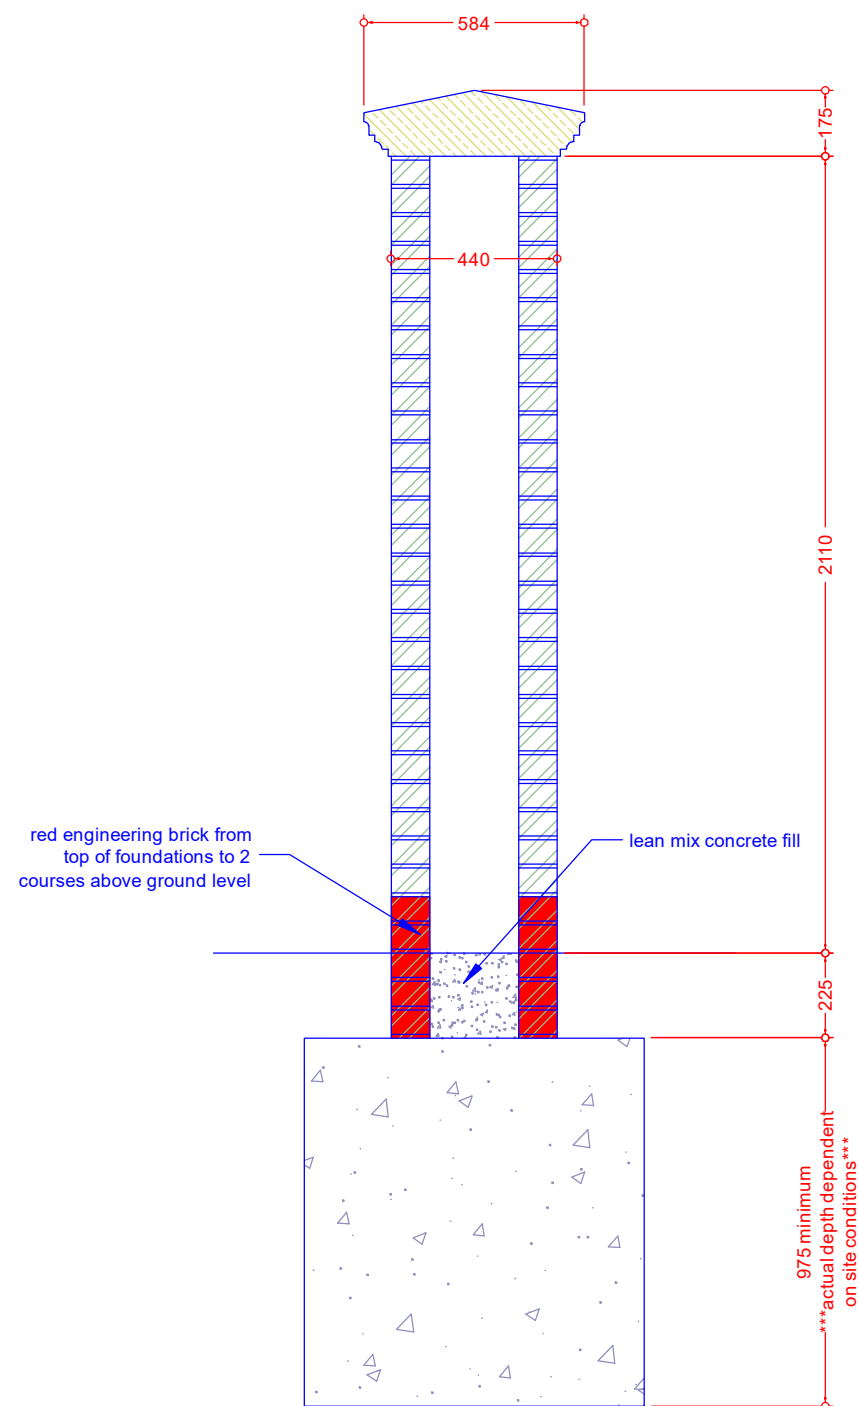

section through front post
scale 1:20

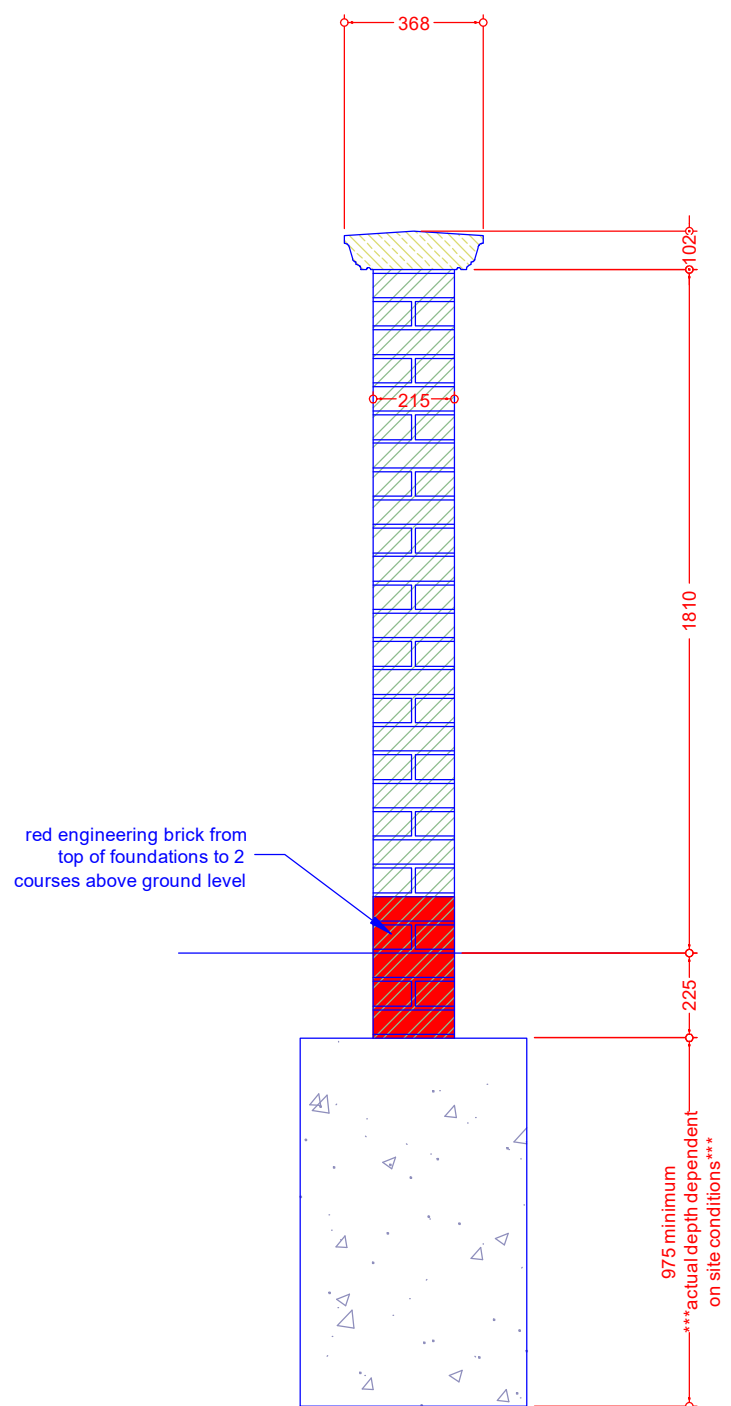

section through wall
scale 1:20

This drawing prints A2 @ 1:20

SCHEME / SHEET			
New Gates, Rochester & Cobham Park Golf Club Gate Post, Front Post & Wall Sections			
SCALE	DATE	DRAWING NUMBER	JEREMY S. ISHERWOOD B. Sc. (hons), B. Arch. (Wales), R.I.B.A. Chartered Architect 34 Chalky Bank, Gravesend, Kent, DA11 7NY Telephone / Fax: 01474-533793
1:20	March 2025	560/WD04	
© This drawing remains the property of the Architect and may not be reproduced in whole or part without his written permission.			