



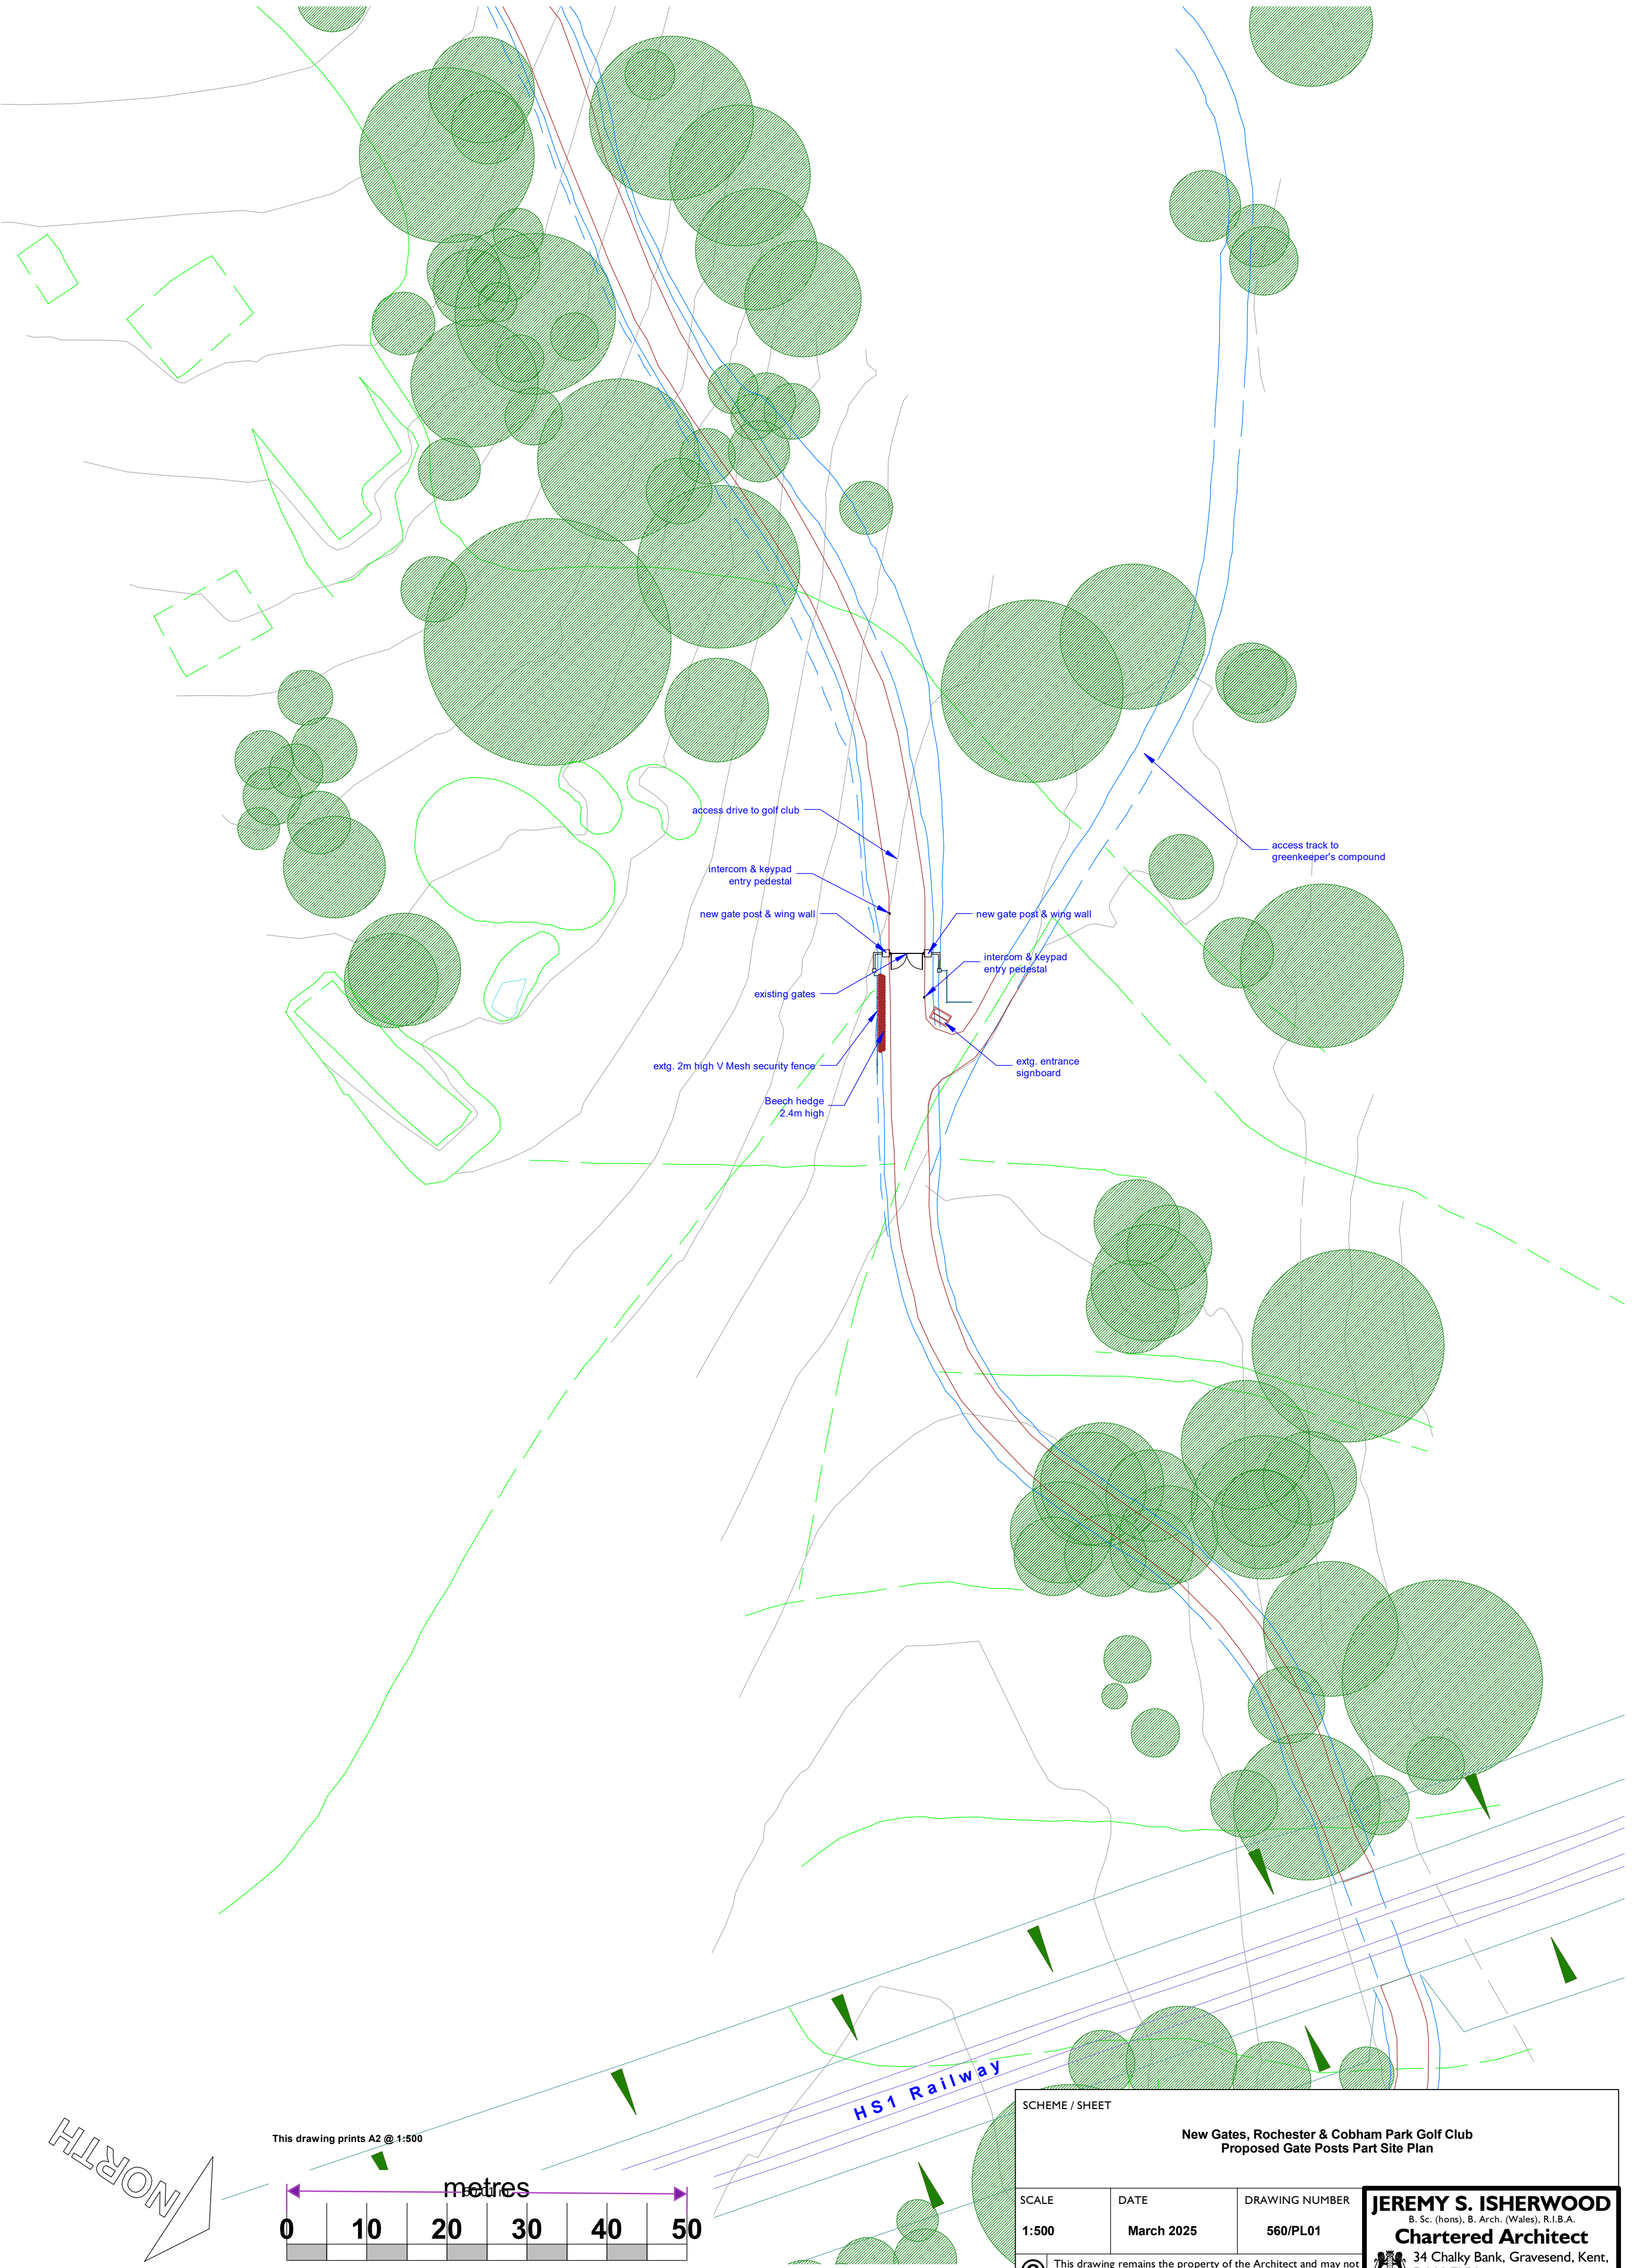

NORTH

This drawing prints A2 @ 1:500

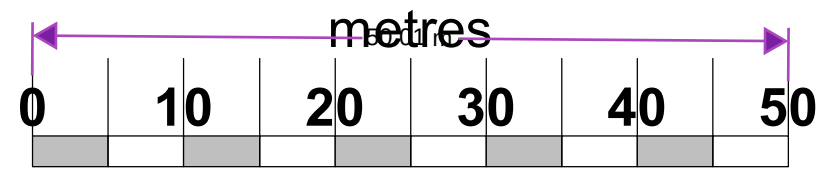

HS1 Railway

SCHEME / SHEET			New Gates, Rochester & Cobham Park Golf Club Proposed Gate Posts Part Site Plan
SCALE	DATE	DRAWING NUMBER	
1:500	March 2025	560/PL01	JEREMY S. ISHERWOOD B. Sc. (hons), B. Arch. (Wales), R.I.B.A. Chartered Architect 34 Chalky Bank, Gravesend, Kent, DA11 7NY Telephone / Fax: 01474-533793

© This drawing remains the property of the Architect and may not be reproduced in whole or part without his written permission.