



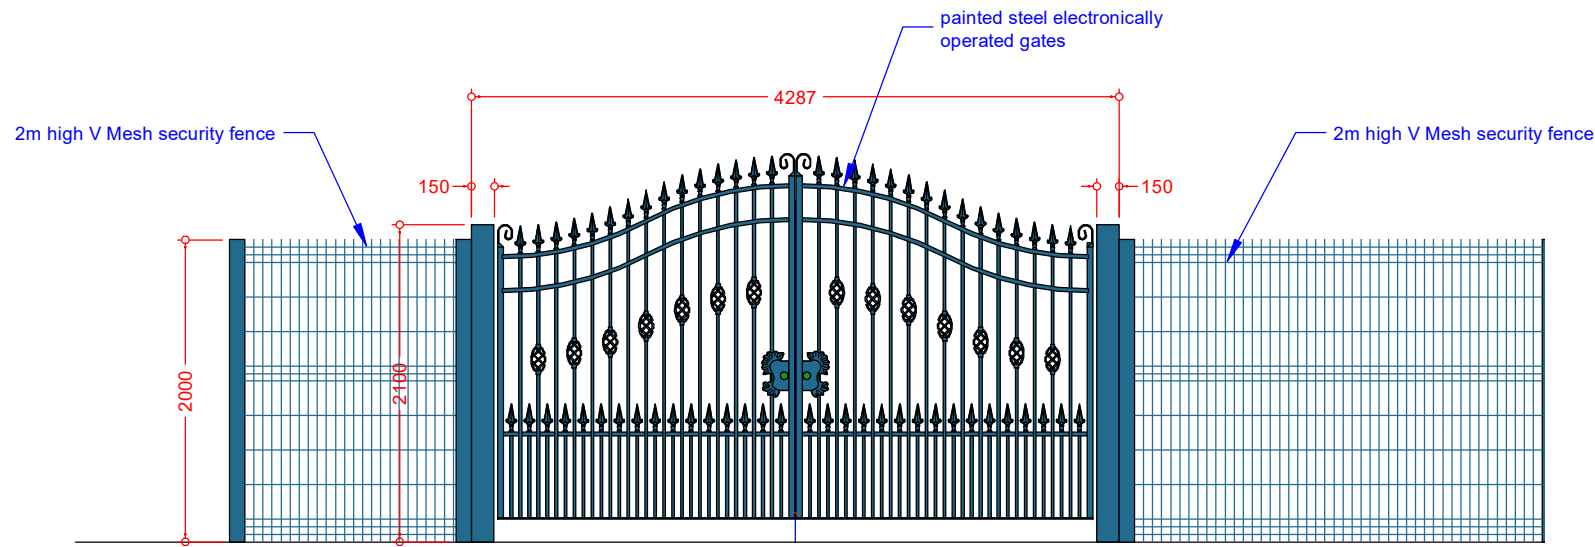


front elevation

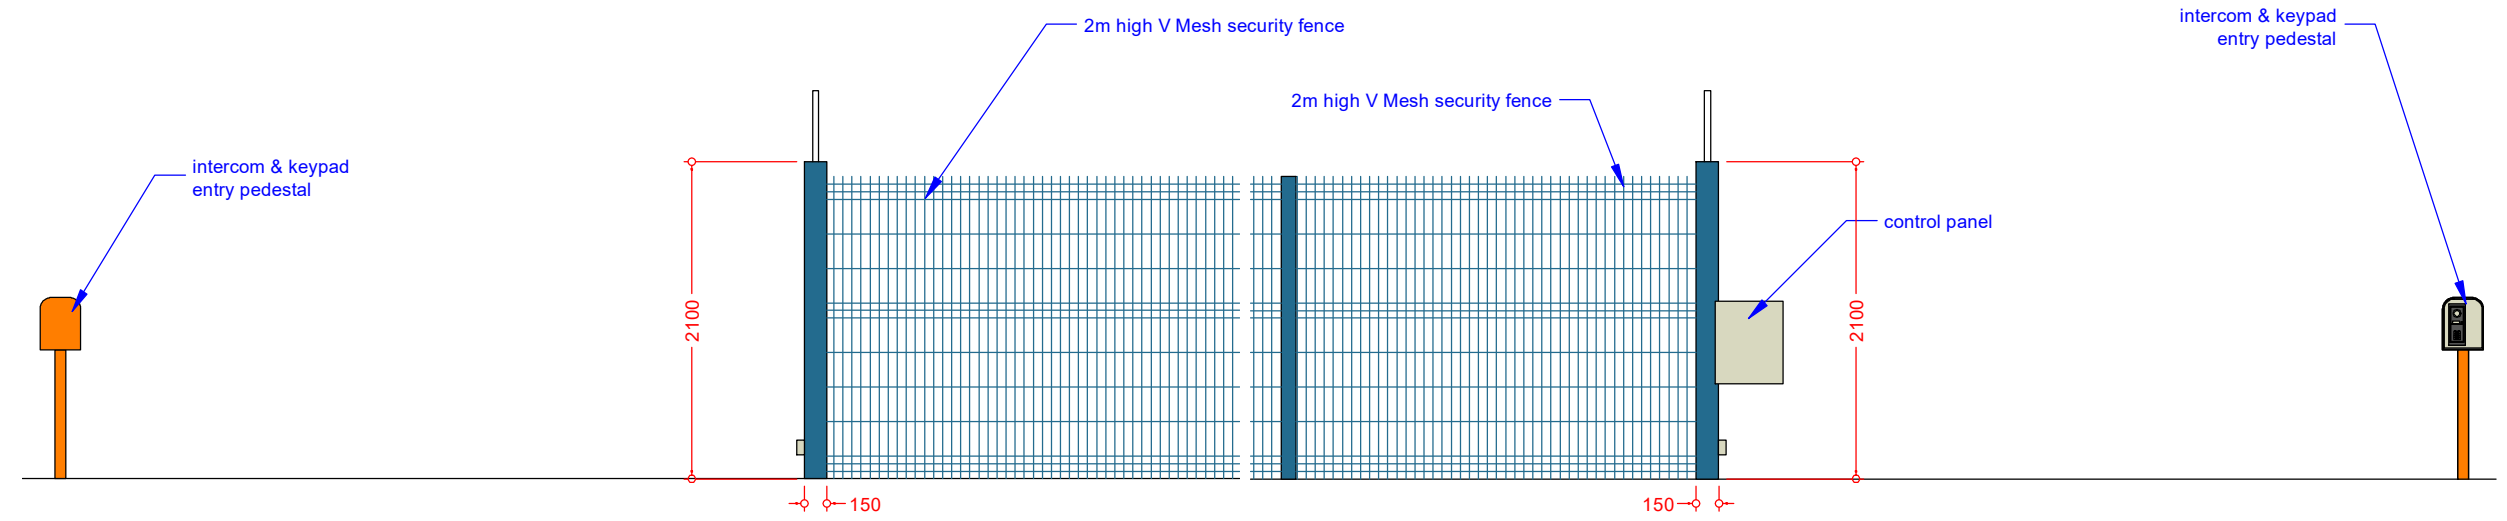


side 1 elevation

side 2 elevation

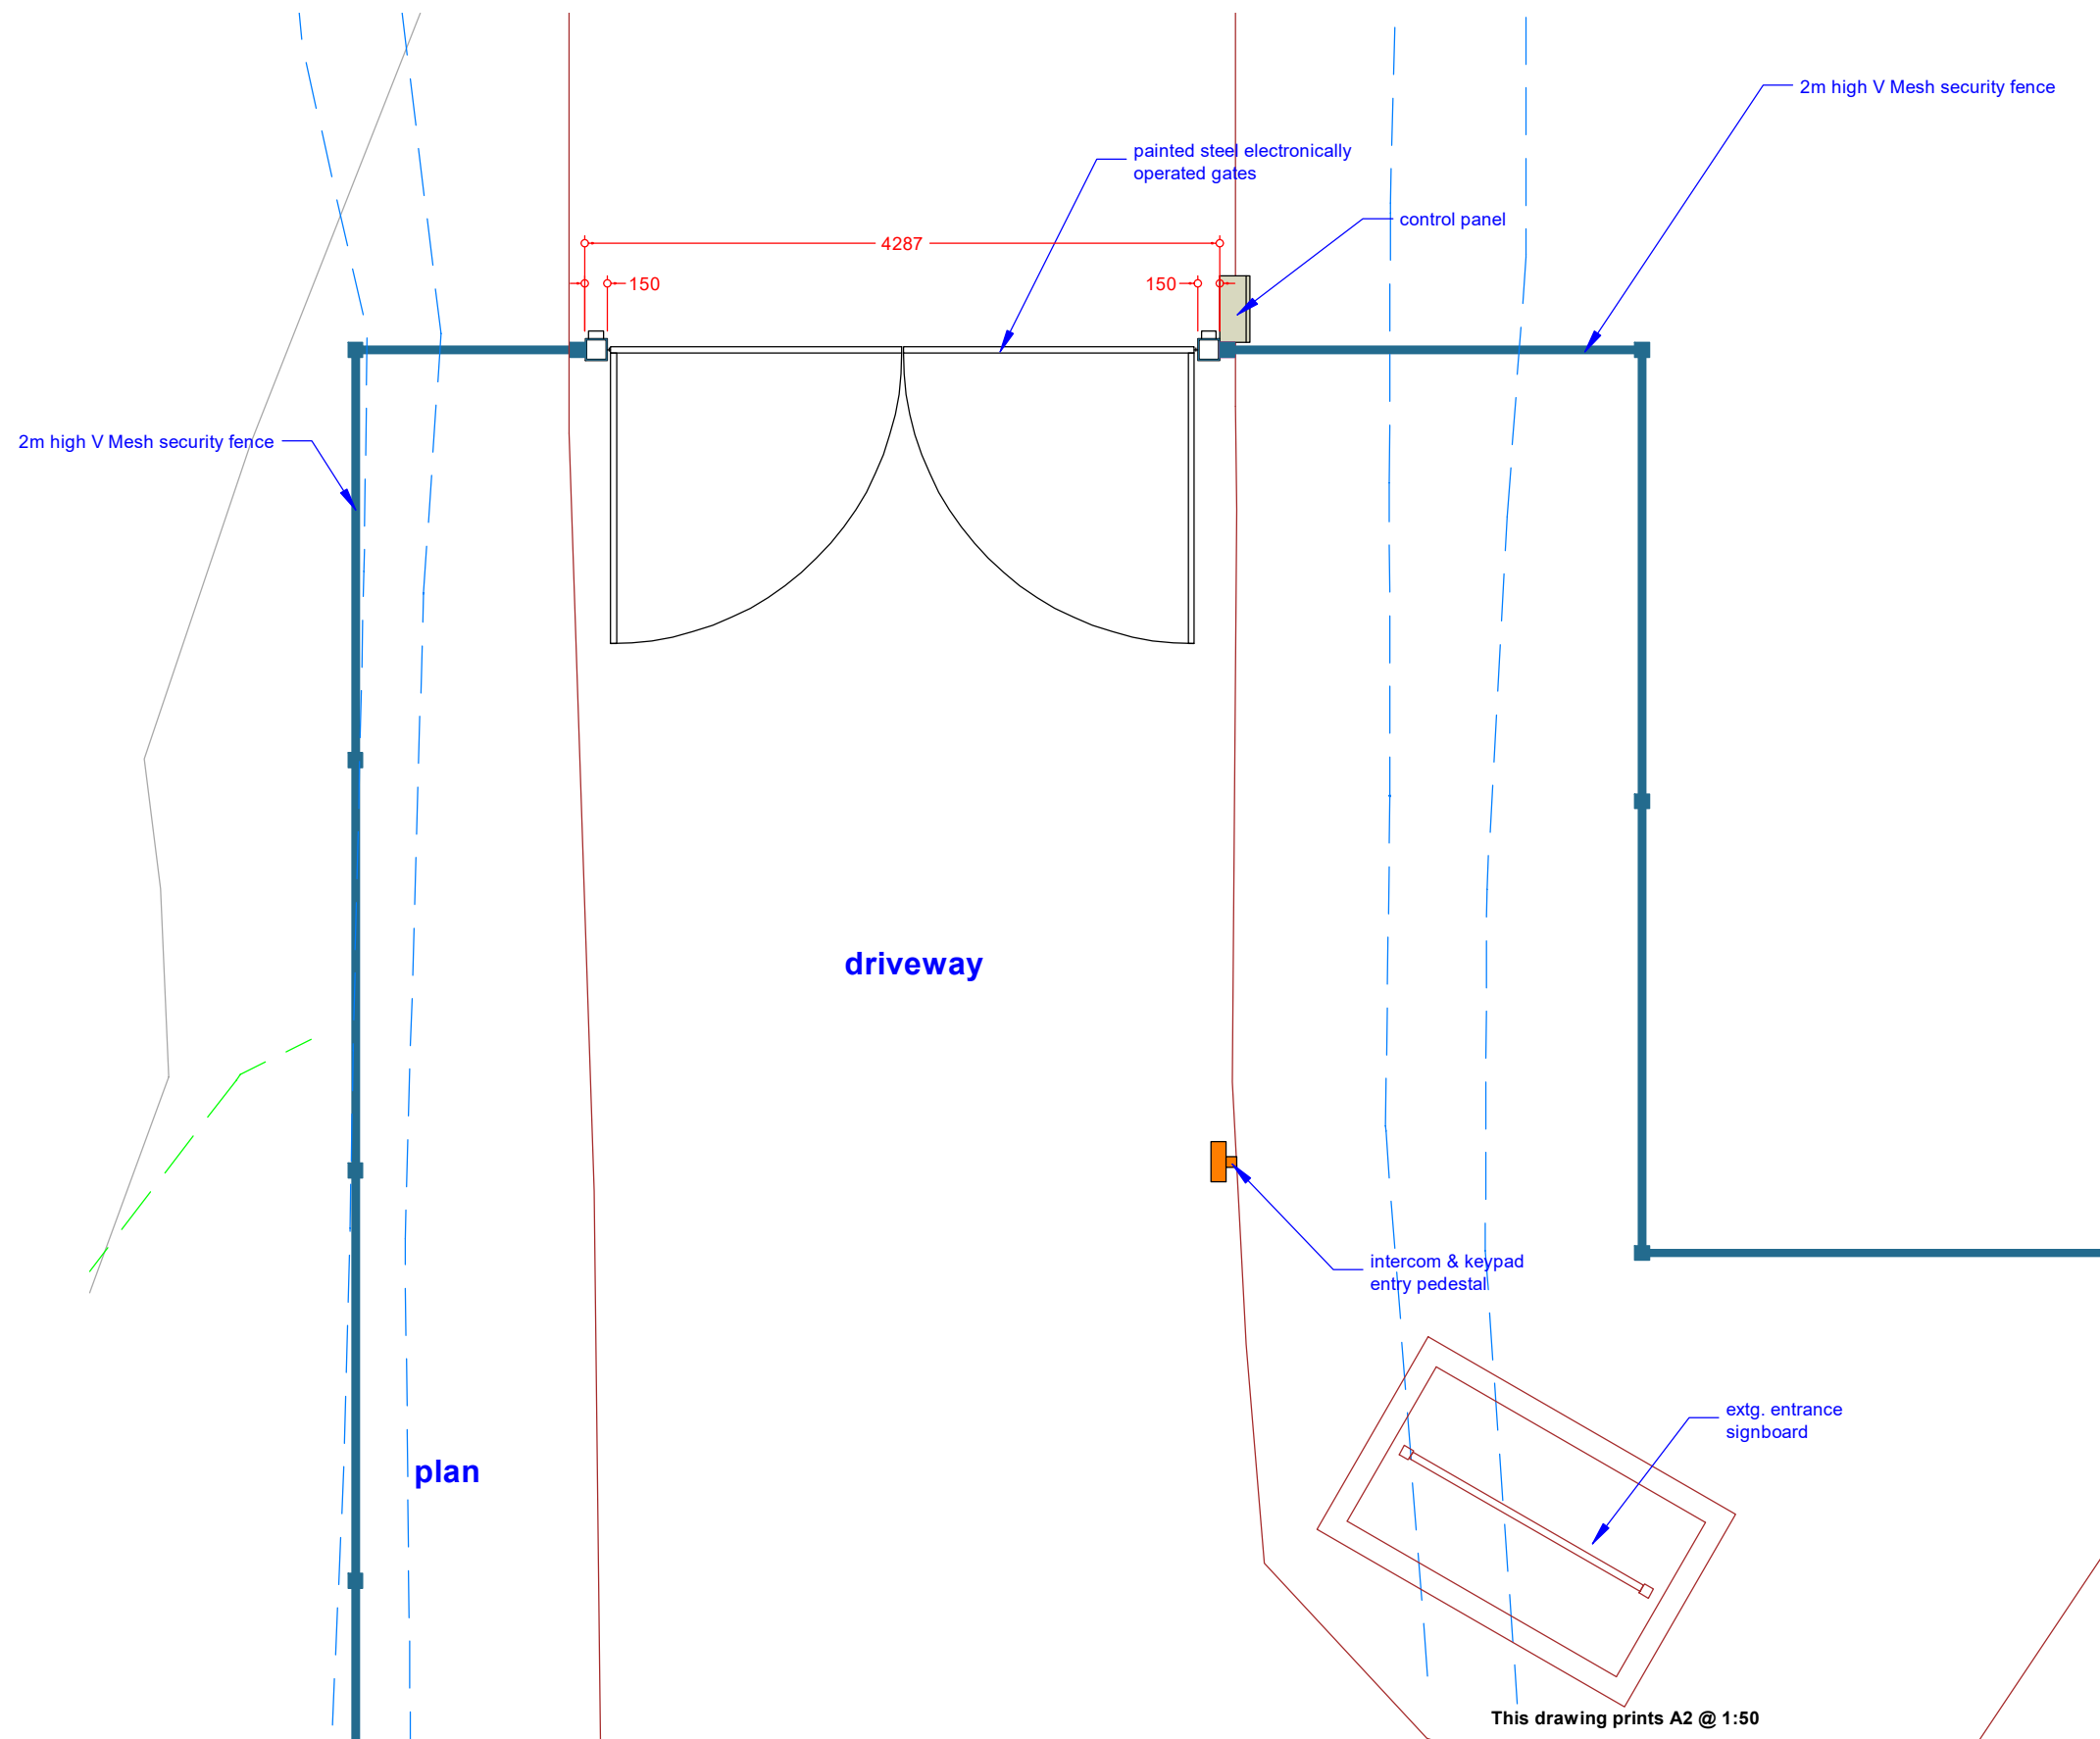


plan

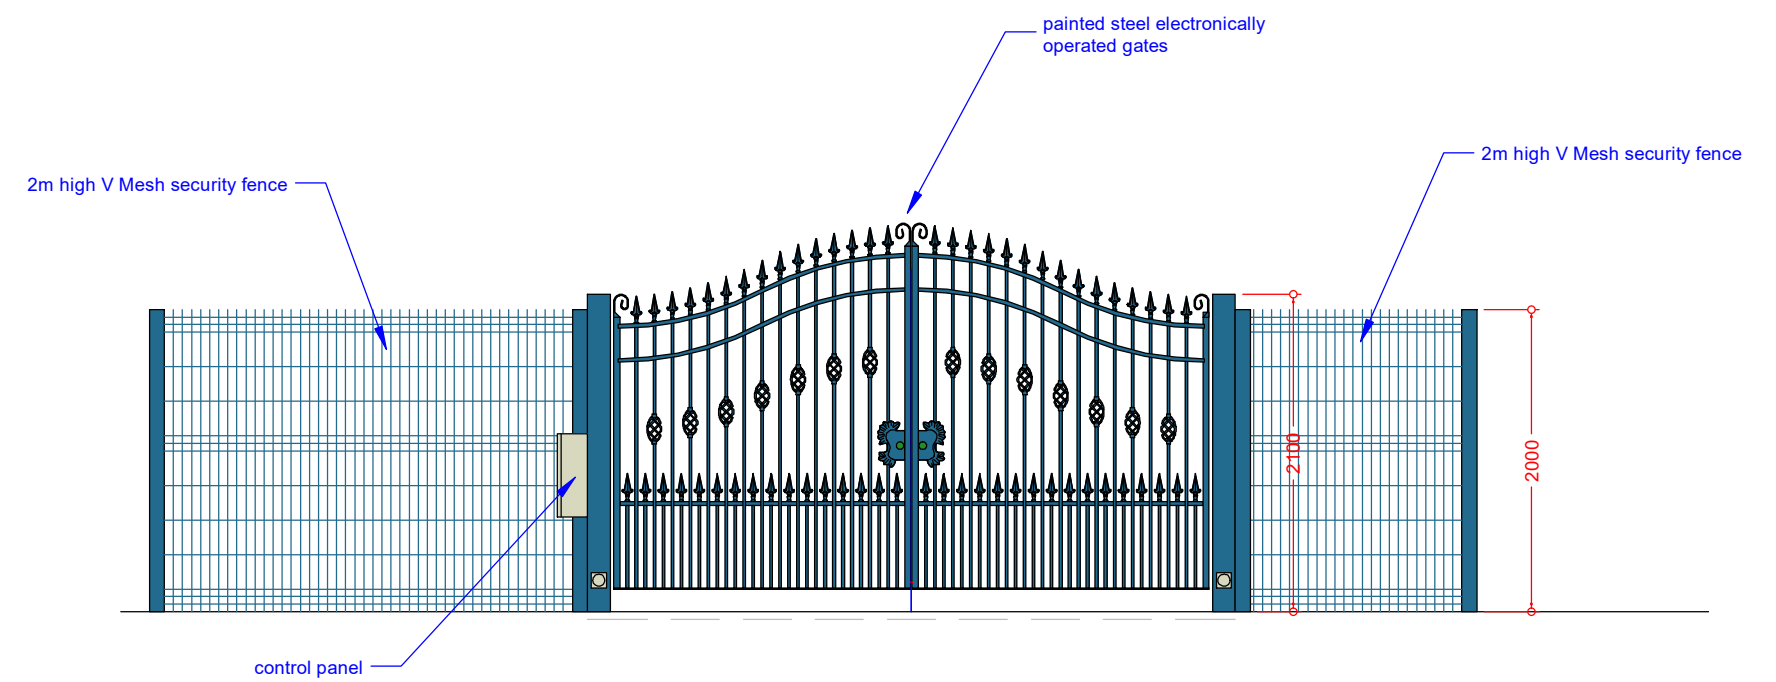

rear elevation

This drawing prints A2 @ 1:50

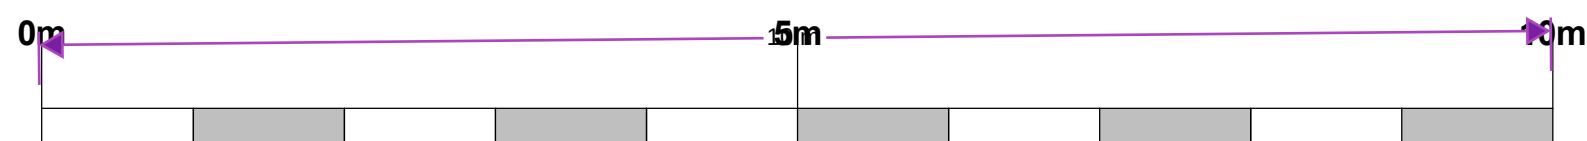

SCHEME / SHEET			JEREMY S. ISHERWOOD B. Sc. (hons), B. Arch. (Wales), R.I.B.A. Chartered Architect 34 Chalky Bank, Gravesend, Kent, DA11 7NY Telephone / Fax: 01474-533793
SCALE	DATE	DRAWING NUMBER	
1:50	March 2025	560/04	
© This drawing remains the property of the Architect and may not be reproduced in whole or part without his written permission.			