



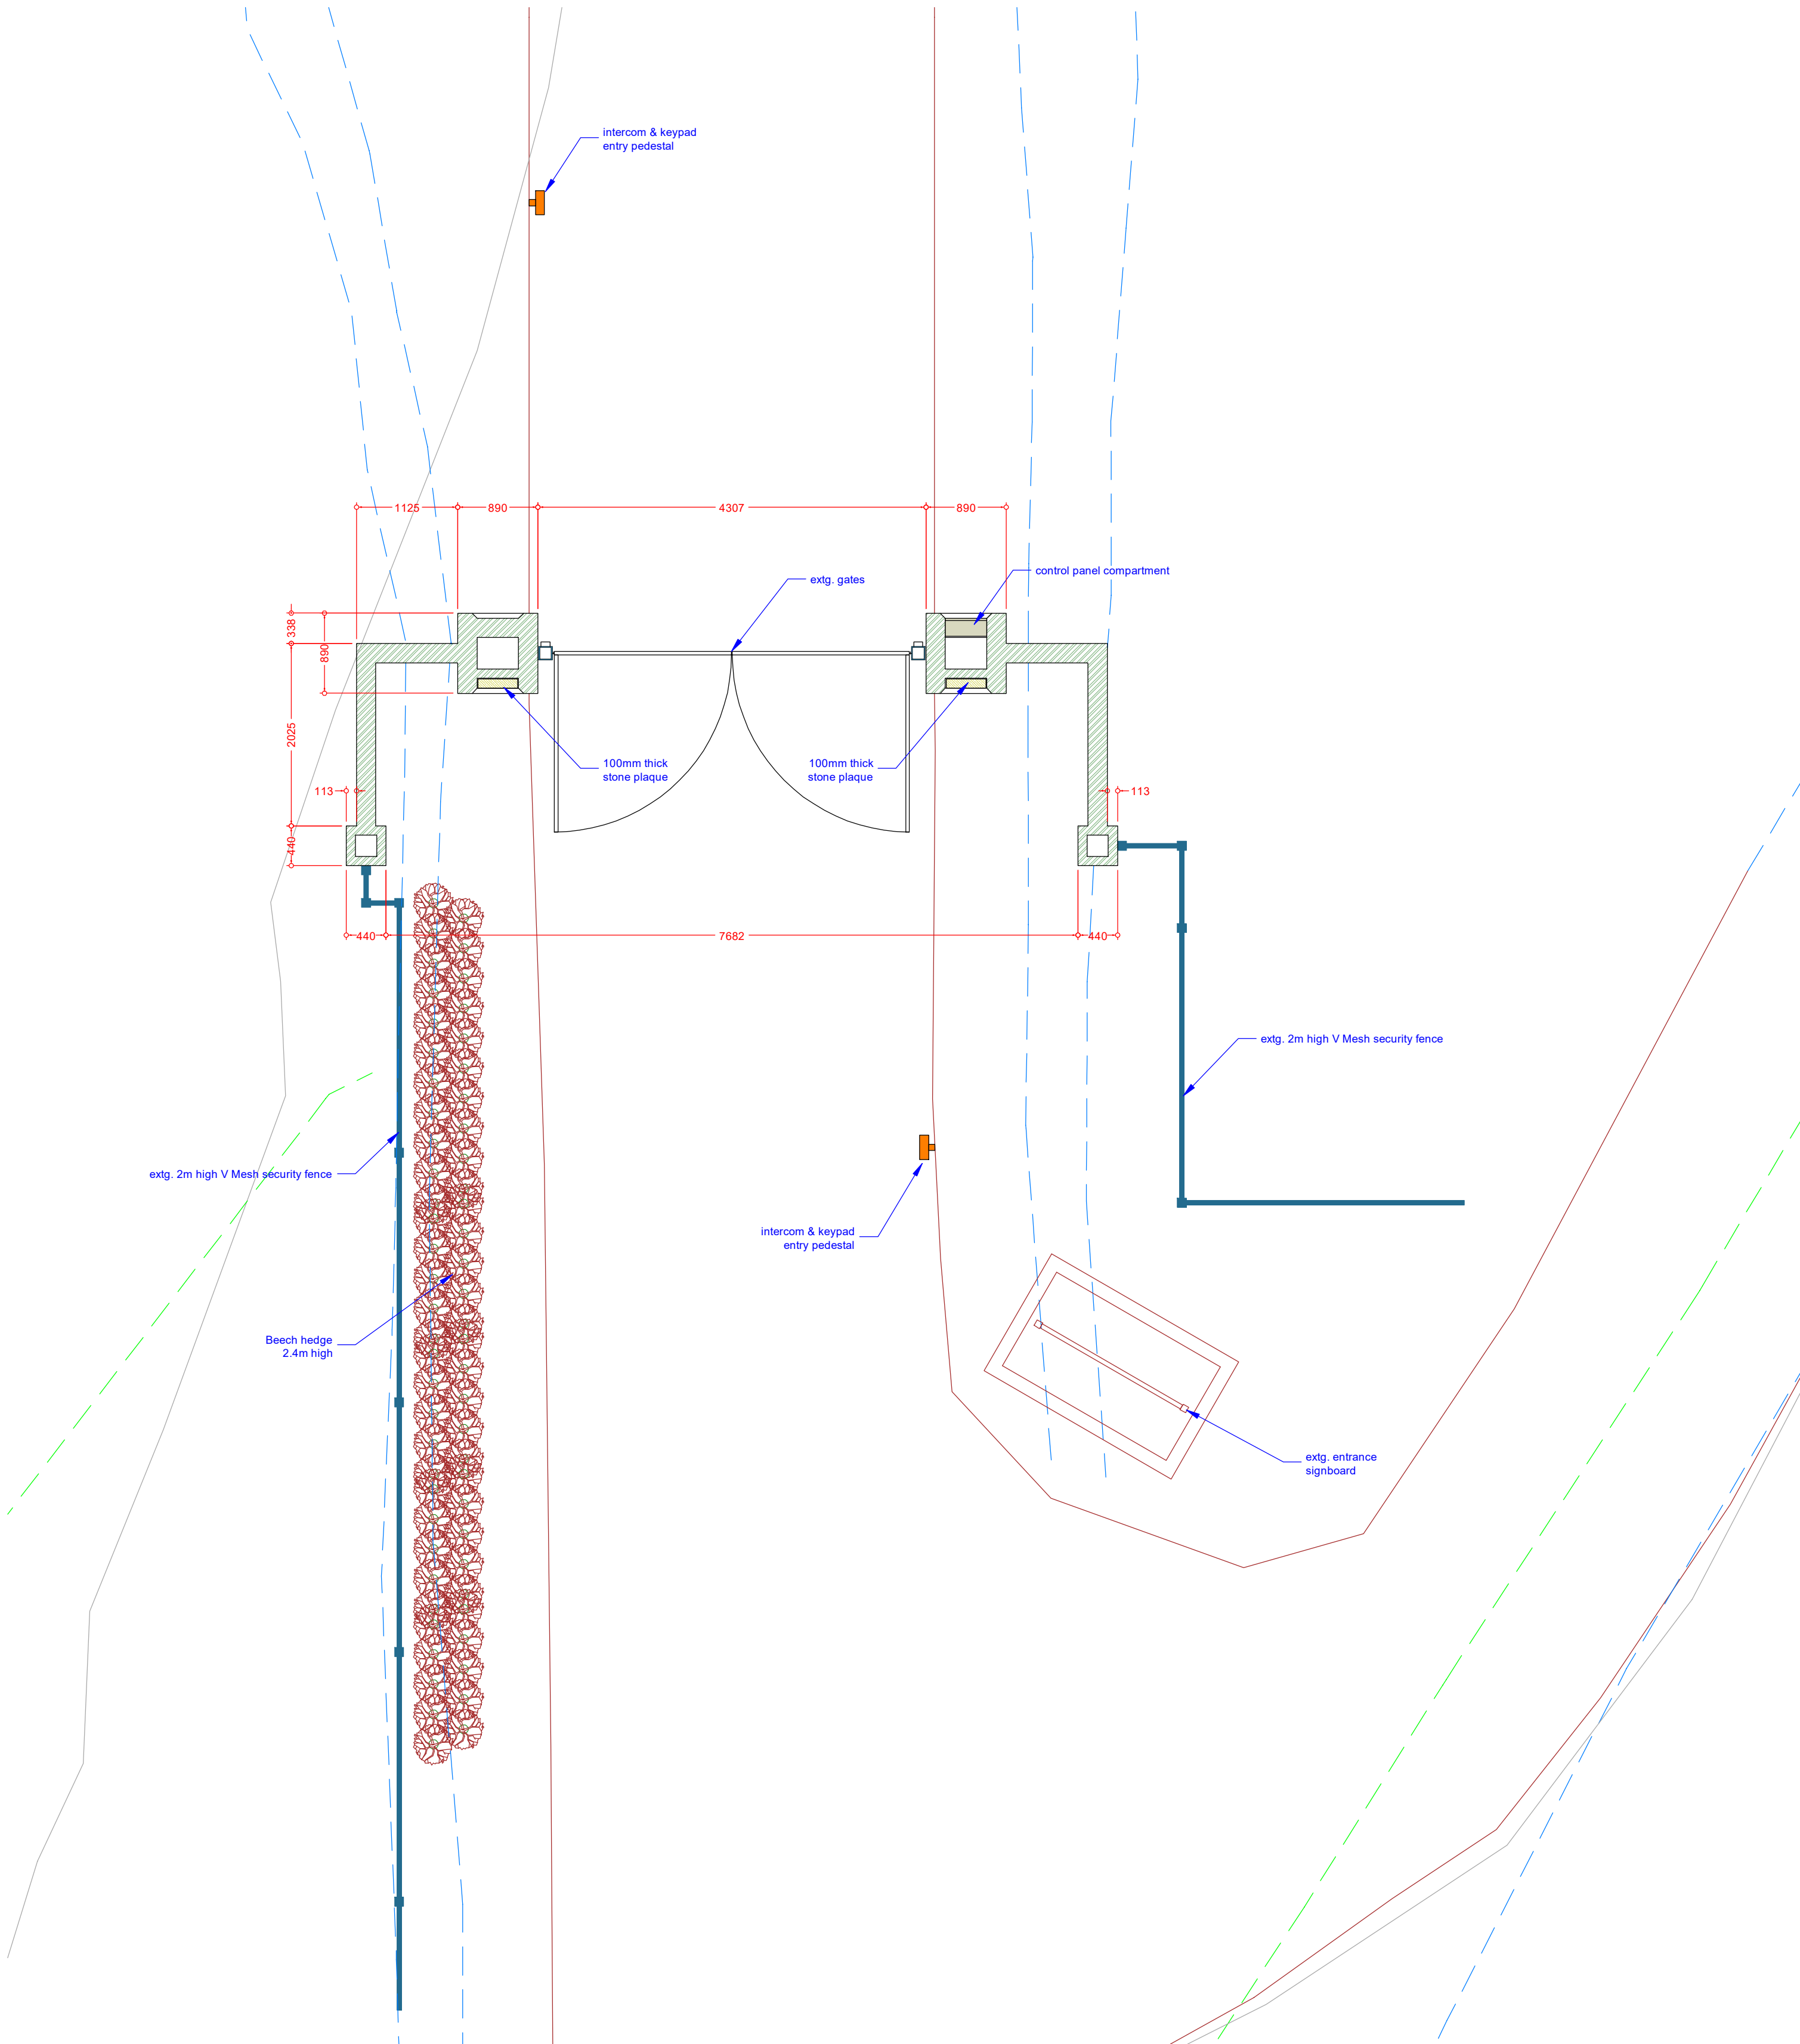

This drawing prints A2 @ 1:50

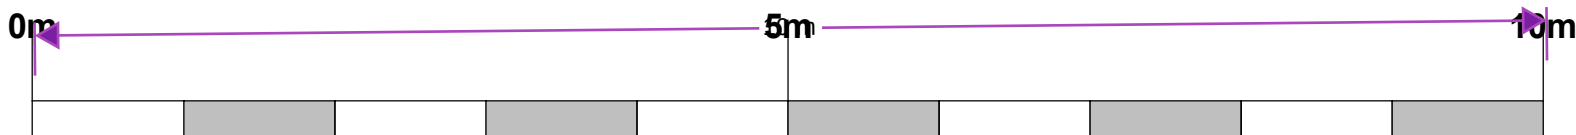

SCHEME / SHEET			
New Gates, Rochester & Cobham Park Golf Club Part Site Plan			
SCALE	DATE	DRAWING NUMBER	
1:50	March 2025	560/WD01	
	This drawing remains the property of the Architect and may not be reproduced in whole or part without his written permission.		
		JEREMY S. ISHERWOOD B. Sc. (hons), B. Arch. (Wales), R.I.B.A. Chartered Architect 34 Chalky Bank, Gravesend, Kent, DA11 7NY Telephone / Fax: 01474-533793	