




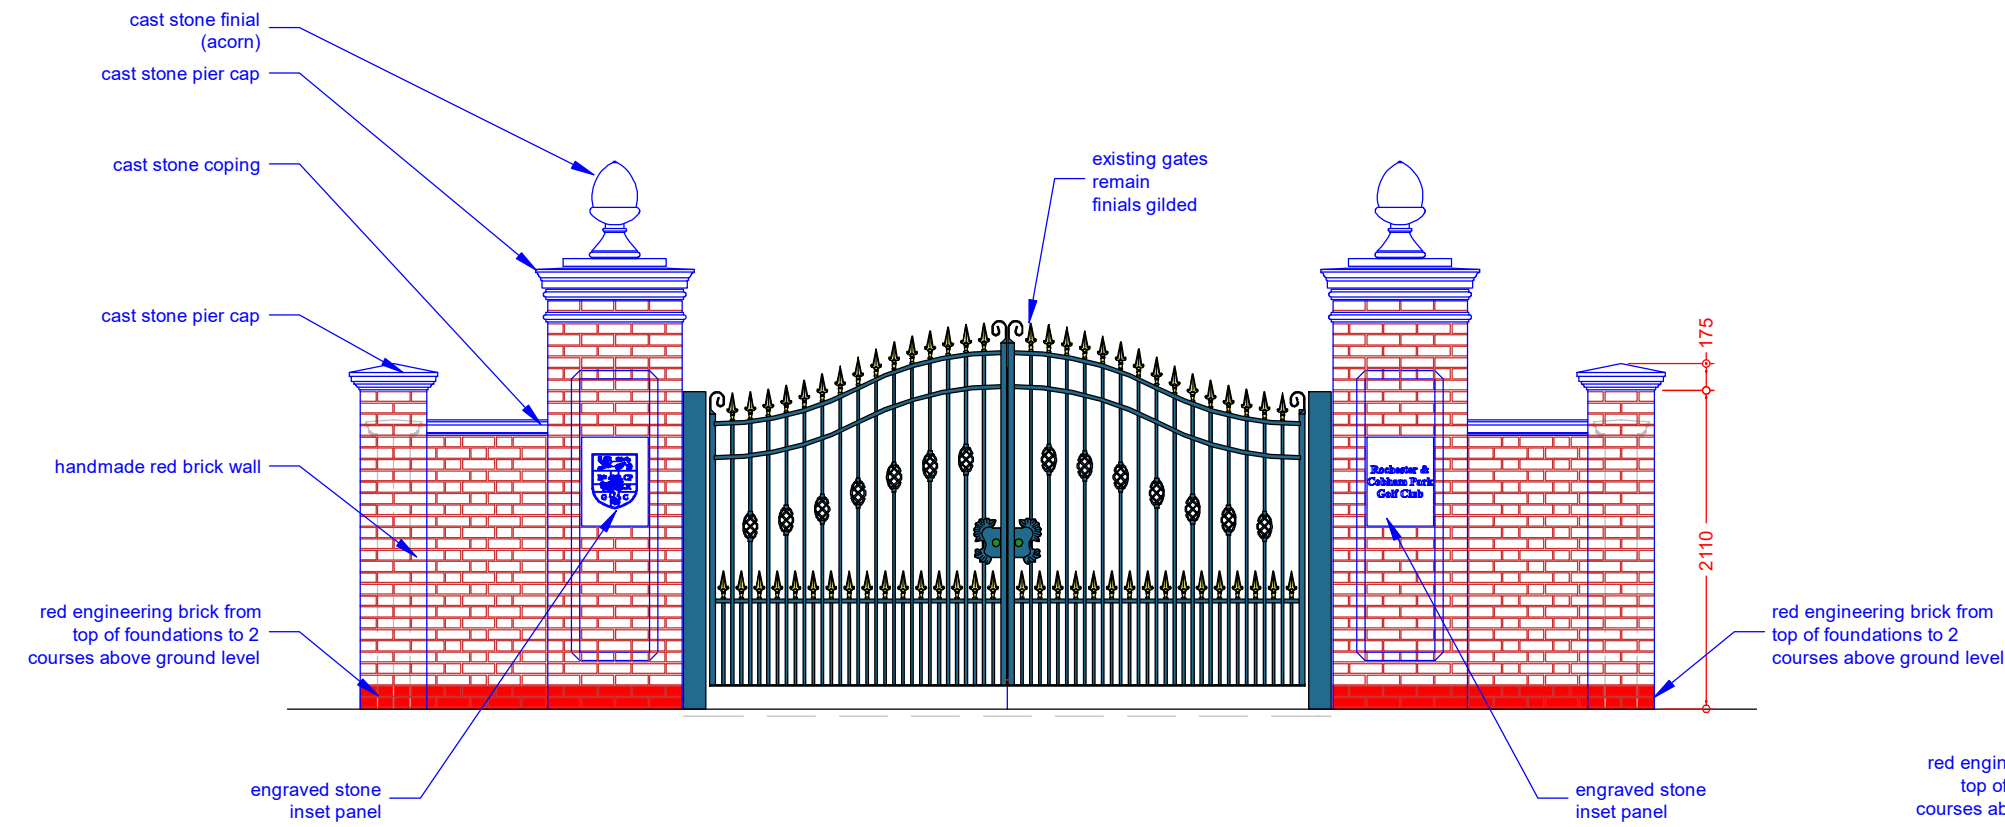


front elevation

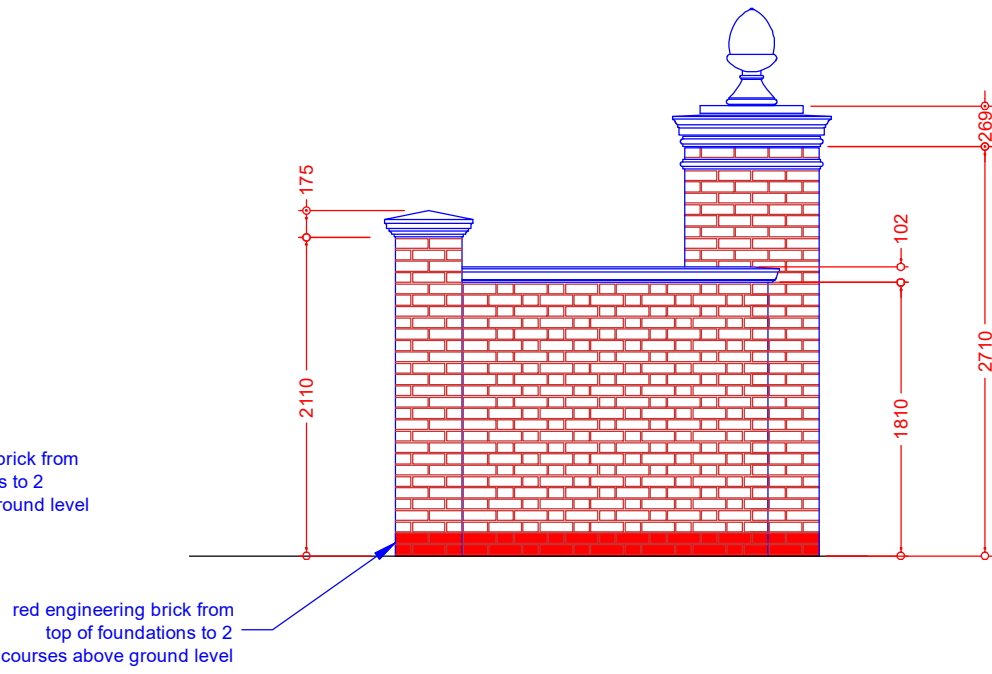


side 1 elevation

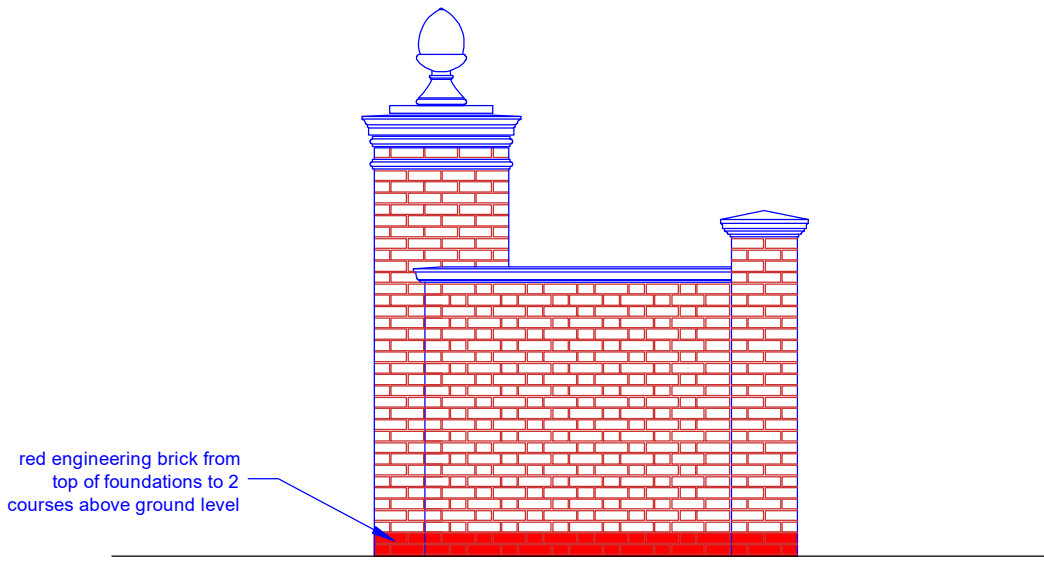

side 2 elevation

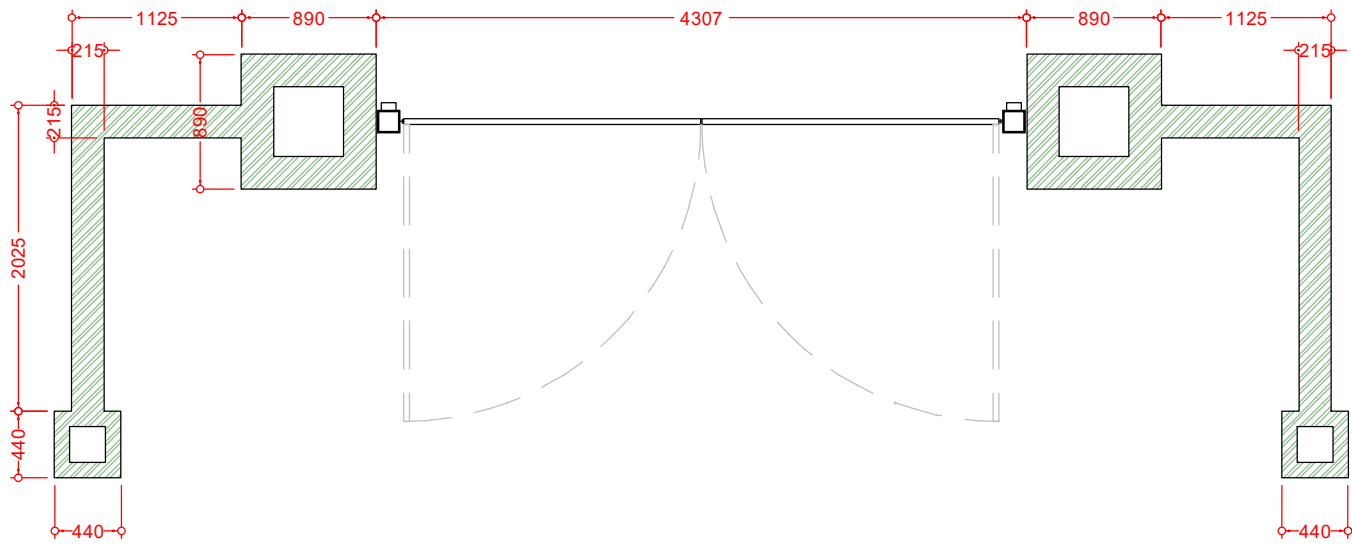


plan

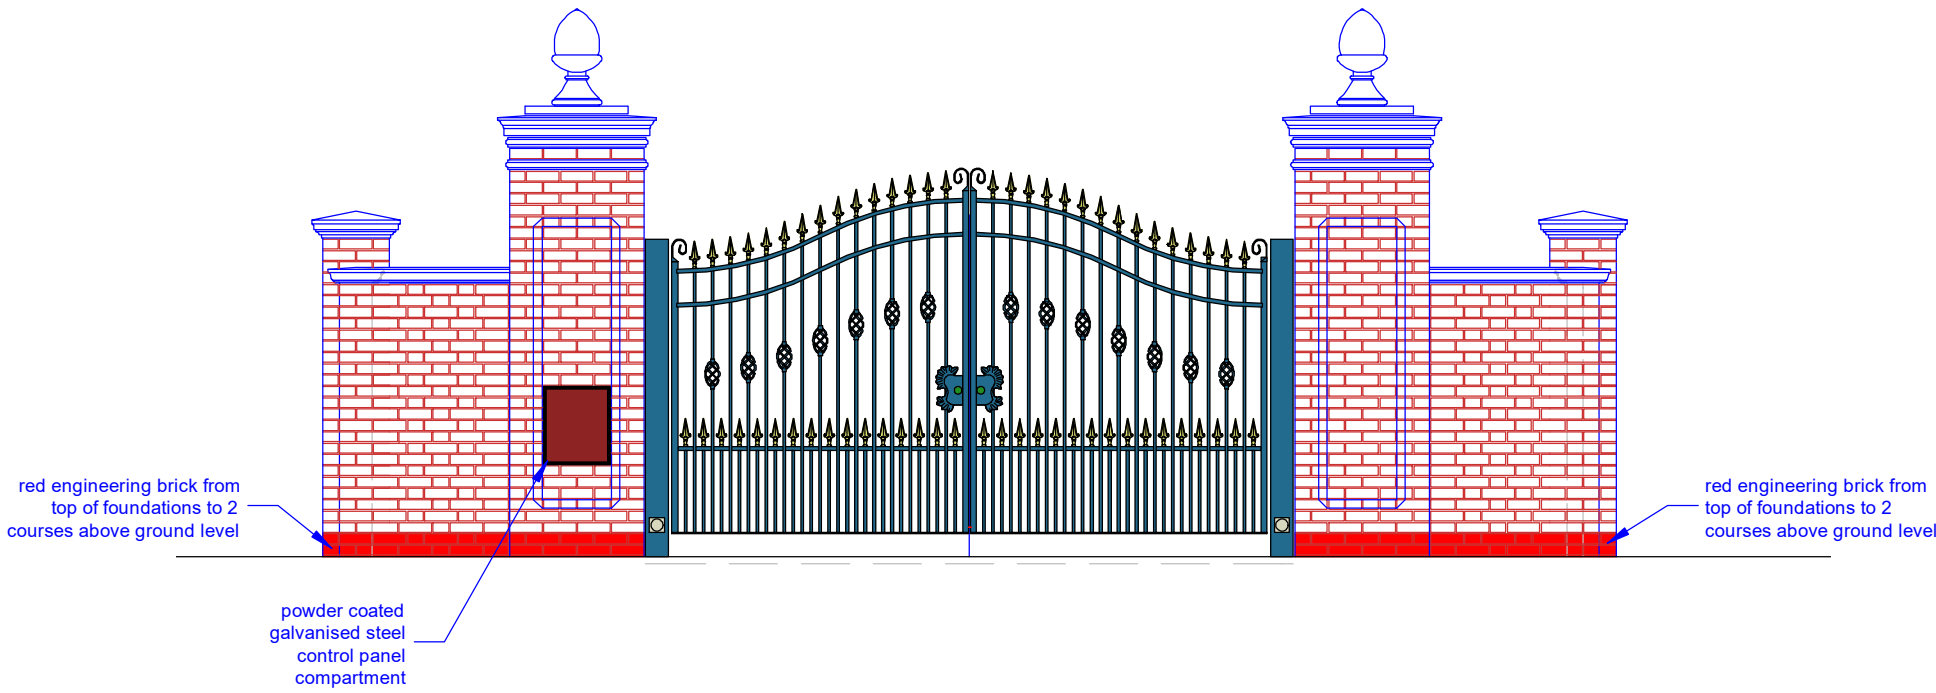

rear elevation

This drawing prints A2 @ 1:50

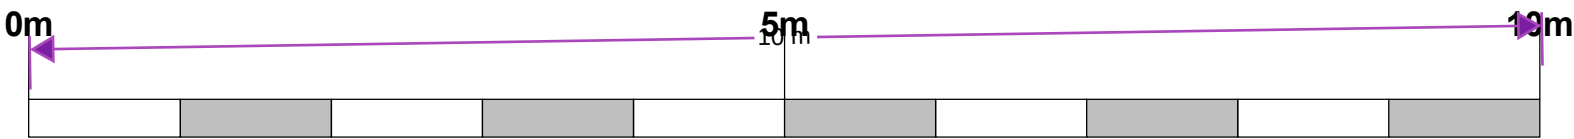

SCHEME / SHEET		
New Gates, Rochester & Cobham Park Golf Club Plan & Elevations		
SCALE	DATE	DRAWING NUMBER
1:50	March 2025	560/WD02
	This drawing remains the property of the Architect and may not be reproduced in whole or part without his written permission.	

JA

DAI I 7NY

Jeremy S. Isherwood

B. Sc. (hons), B. Arch. (Wales), R.I.B.A.

Chartered Architect

34 Chalky Bank, Gravesend, Kent,

DAI I 7NY Telephone / Fax: 01474-533793