




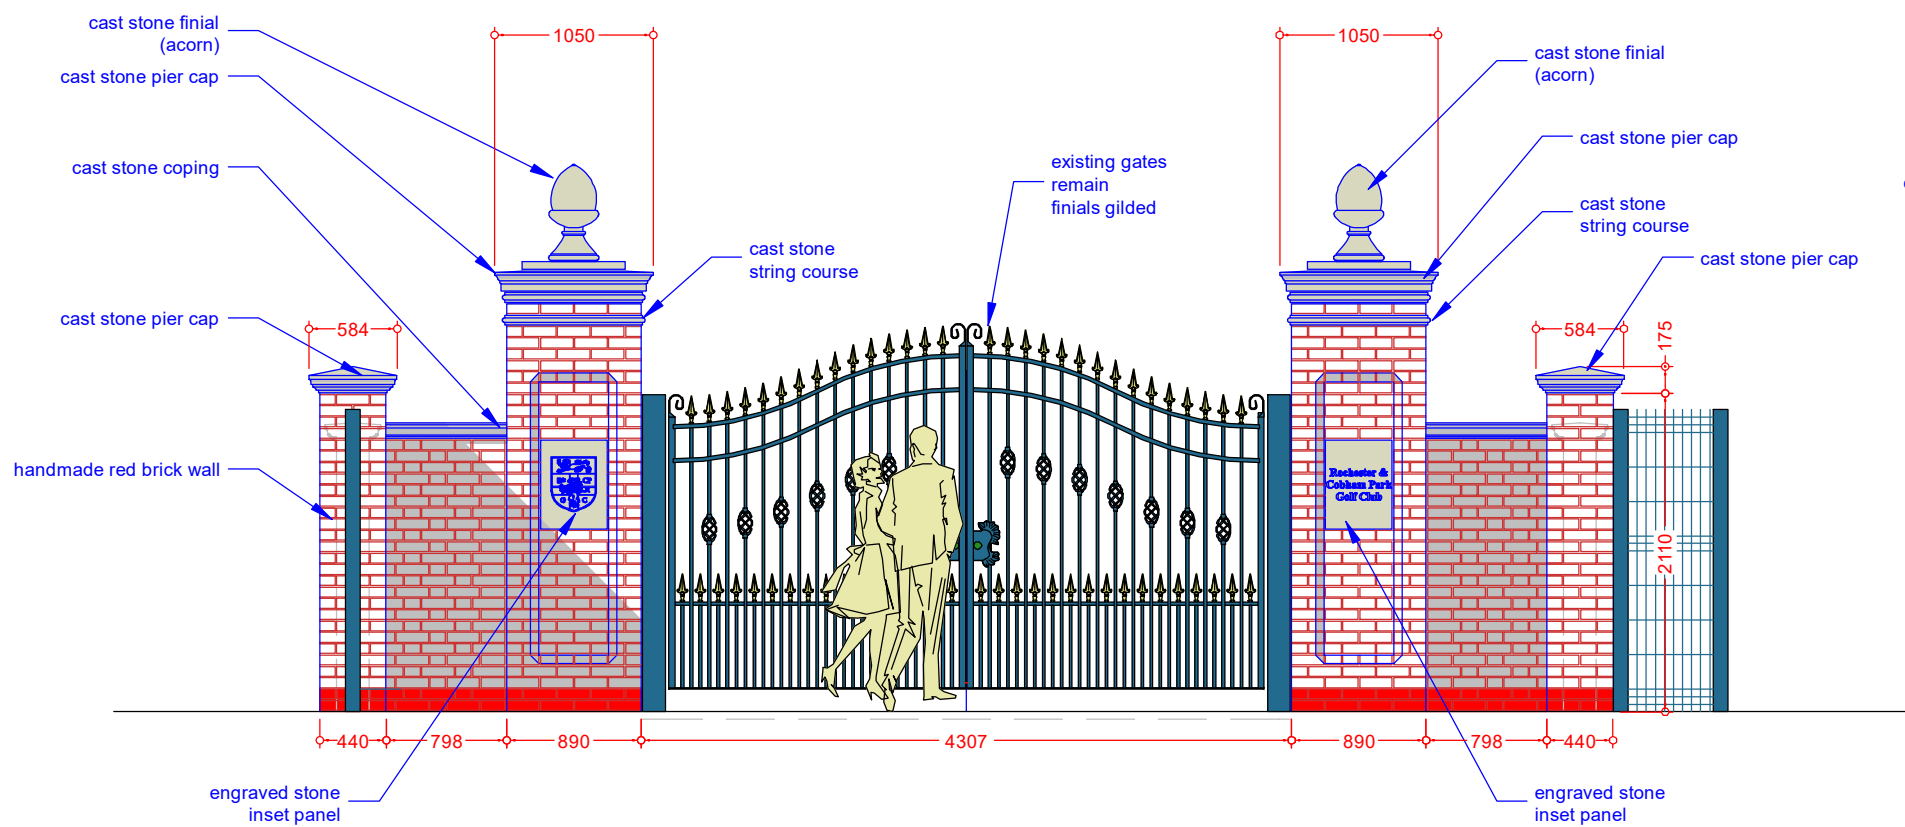


front elevation

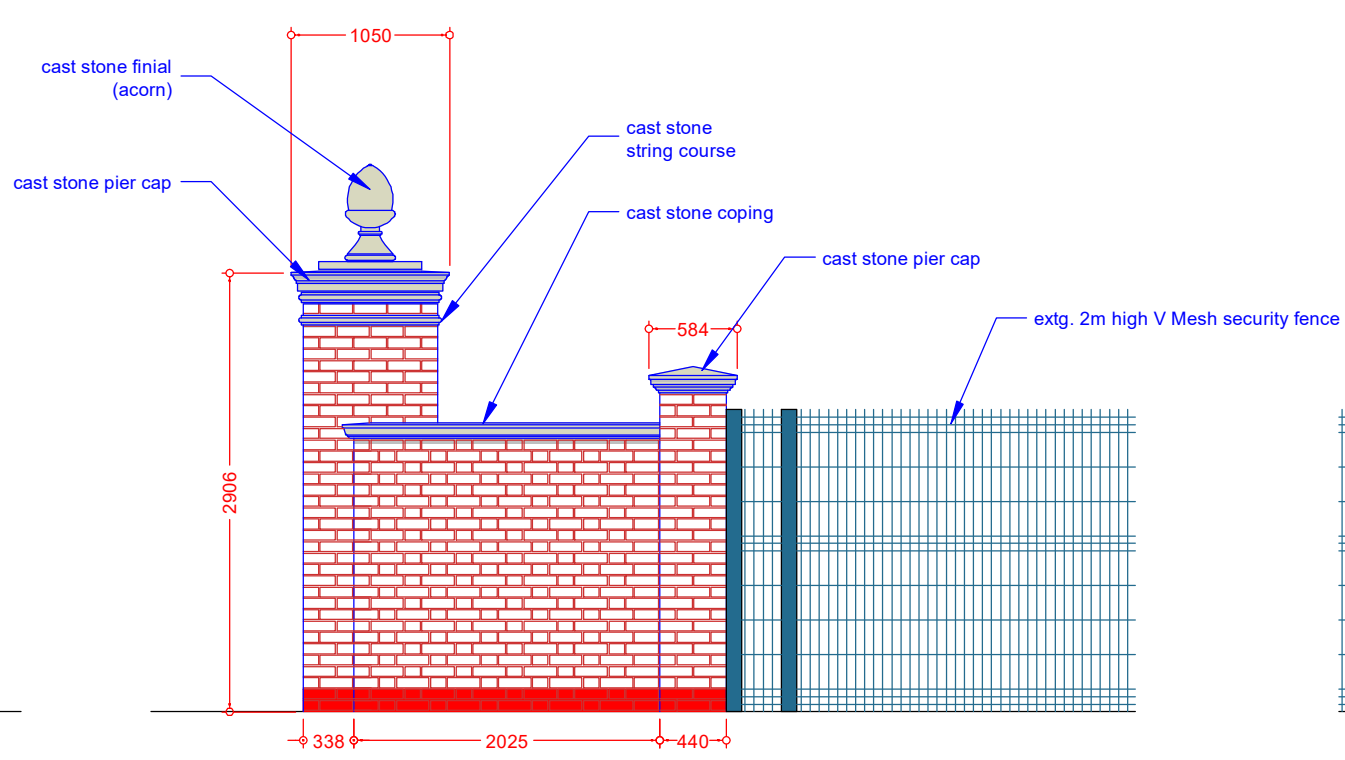


side 1 elevation

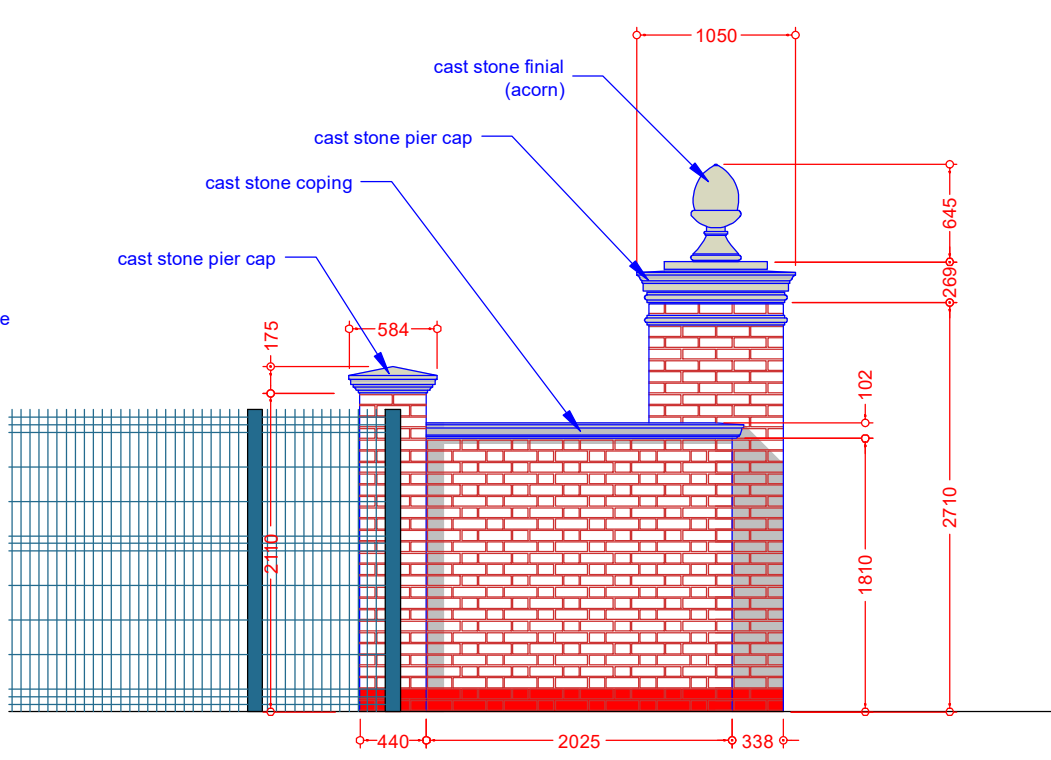


side 2 elevation

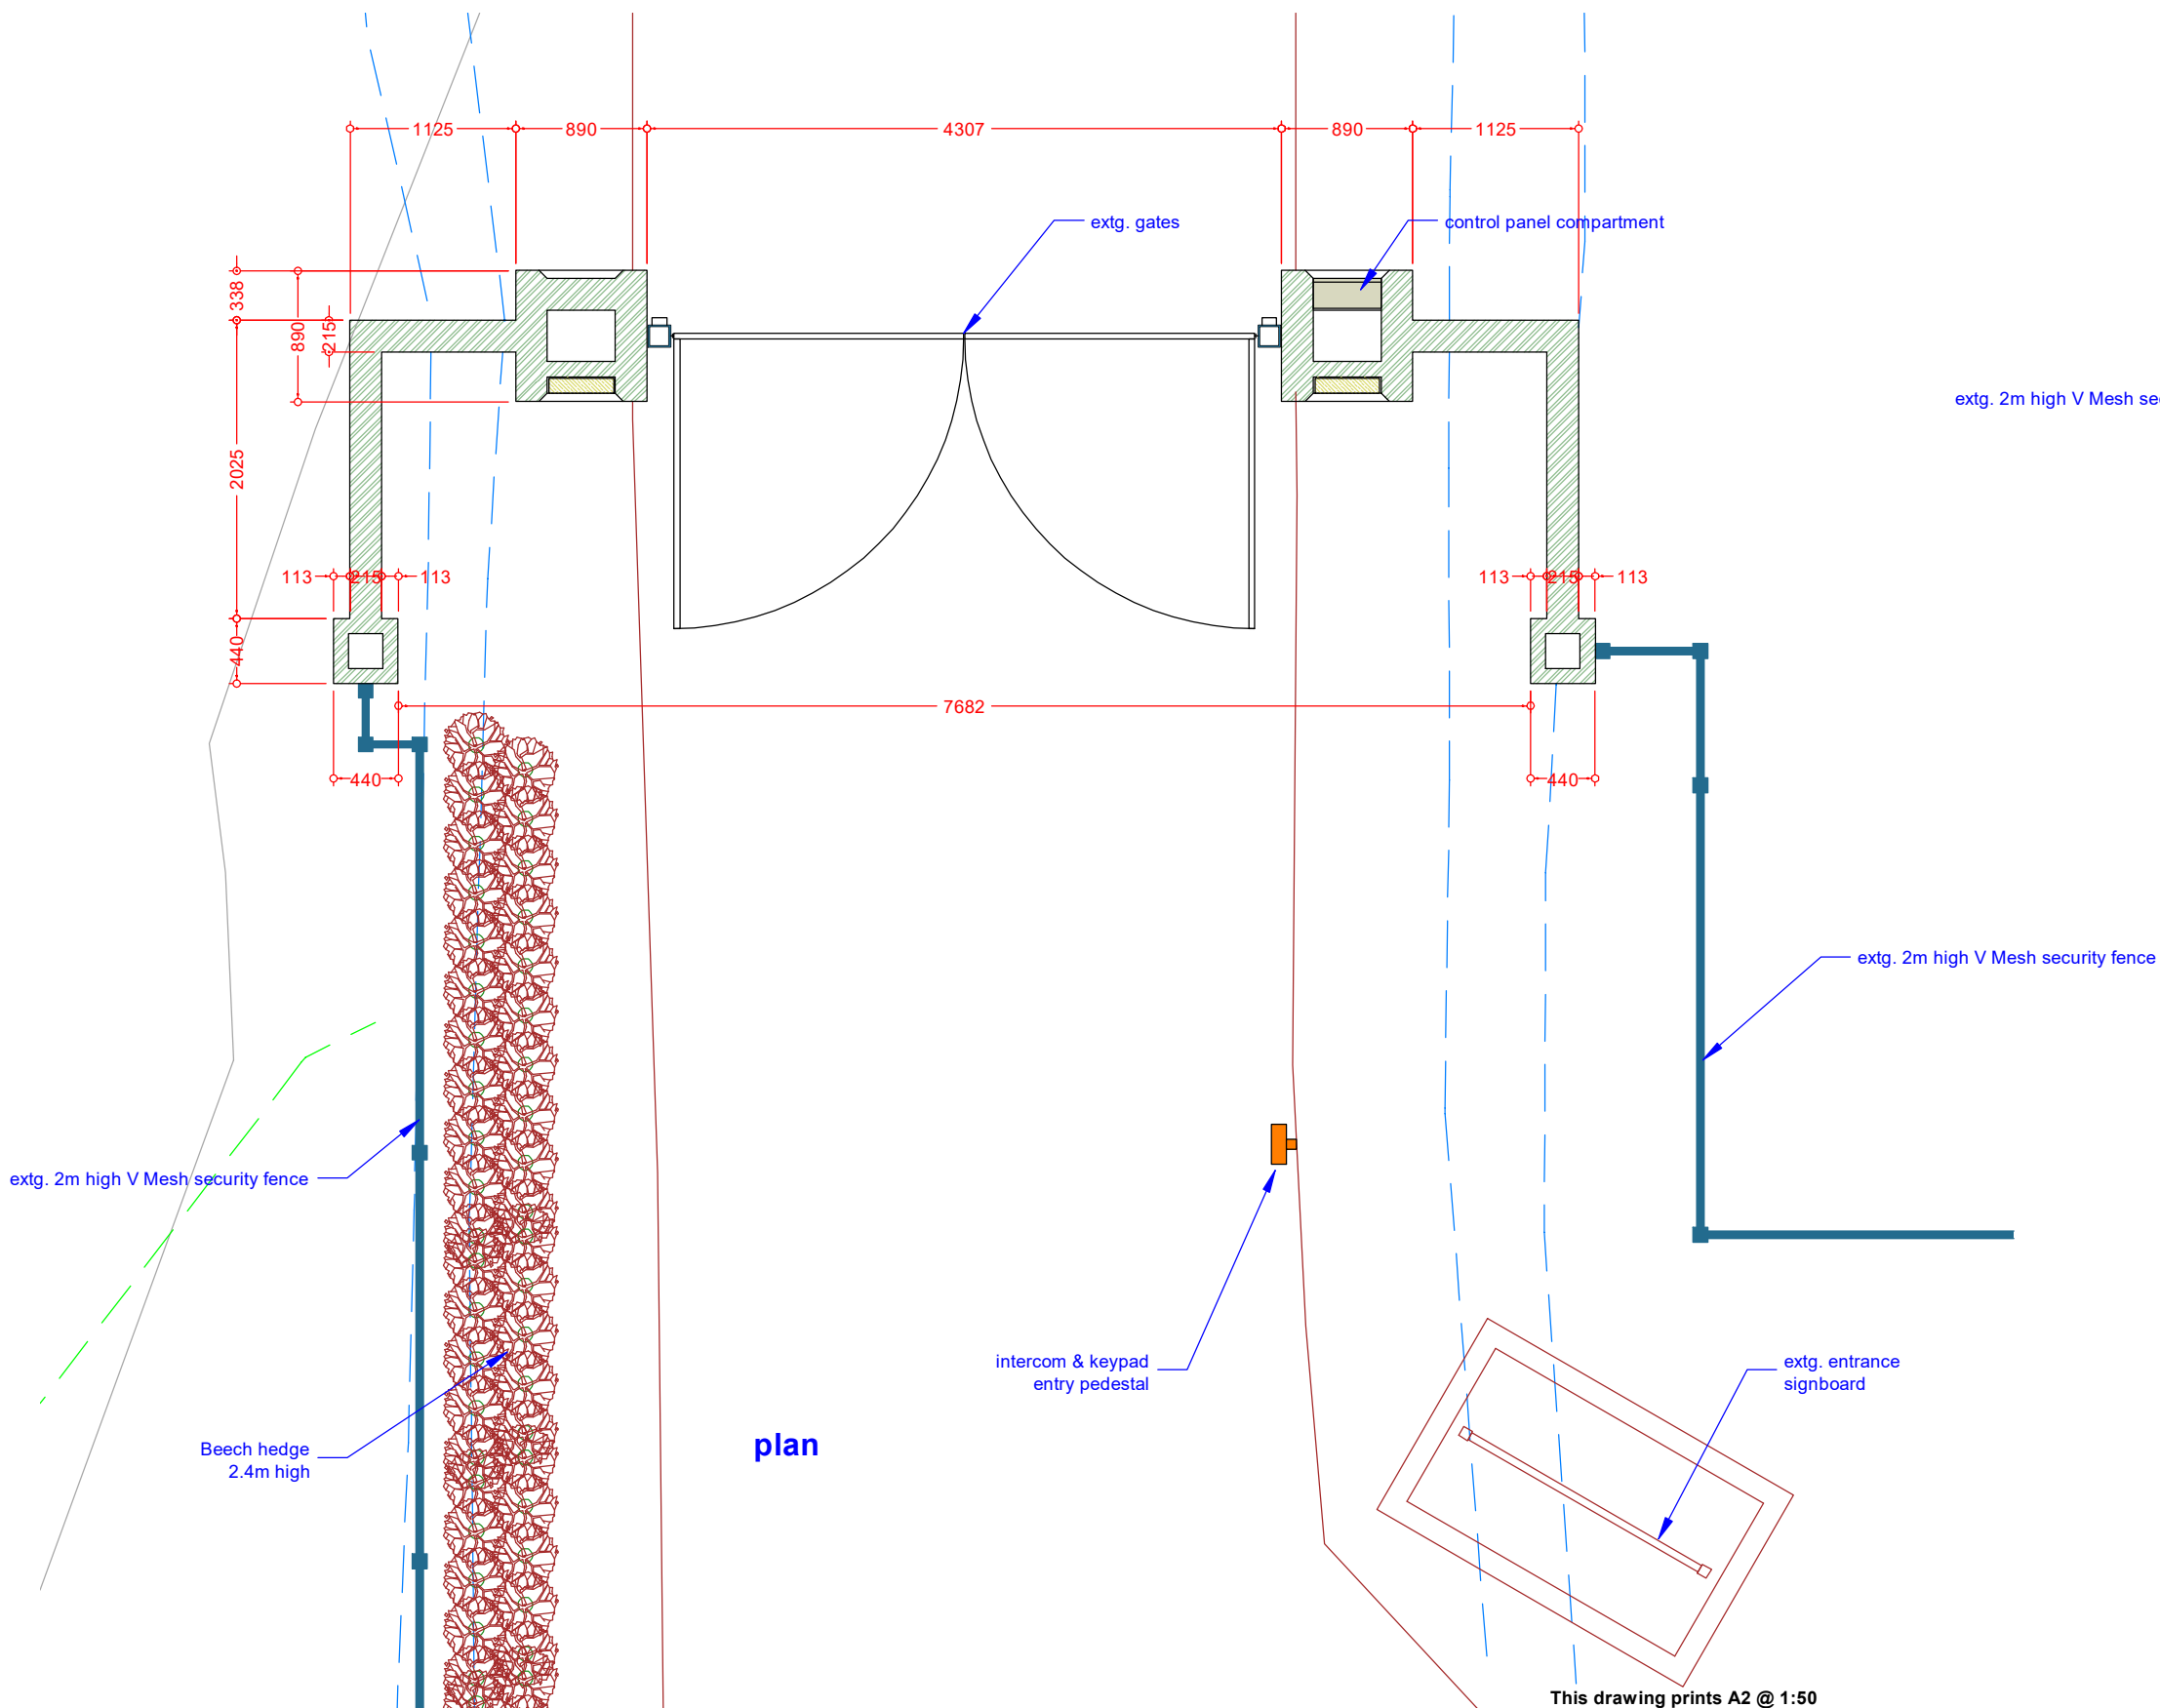

plan

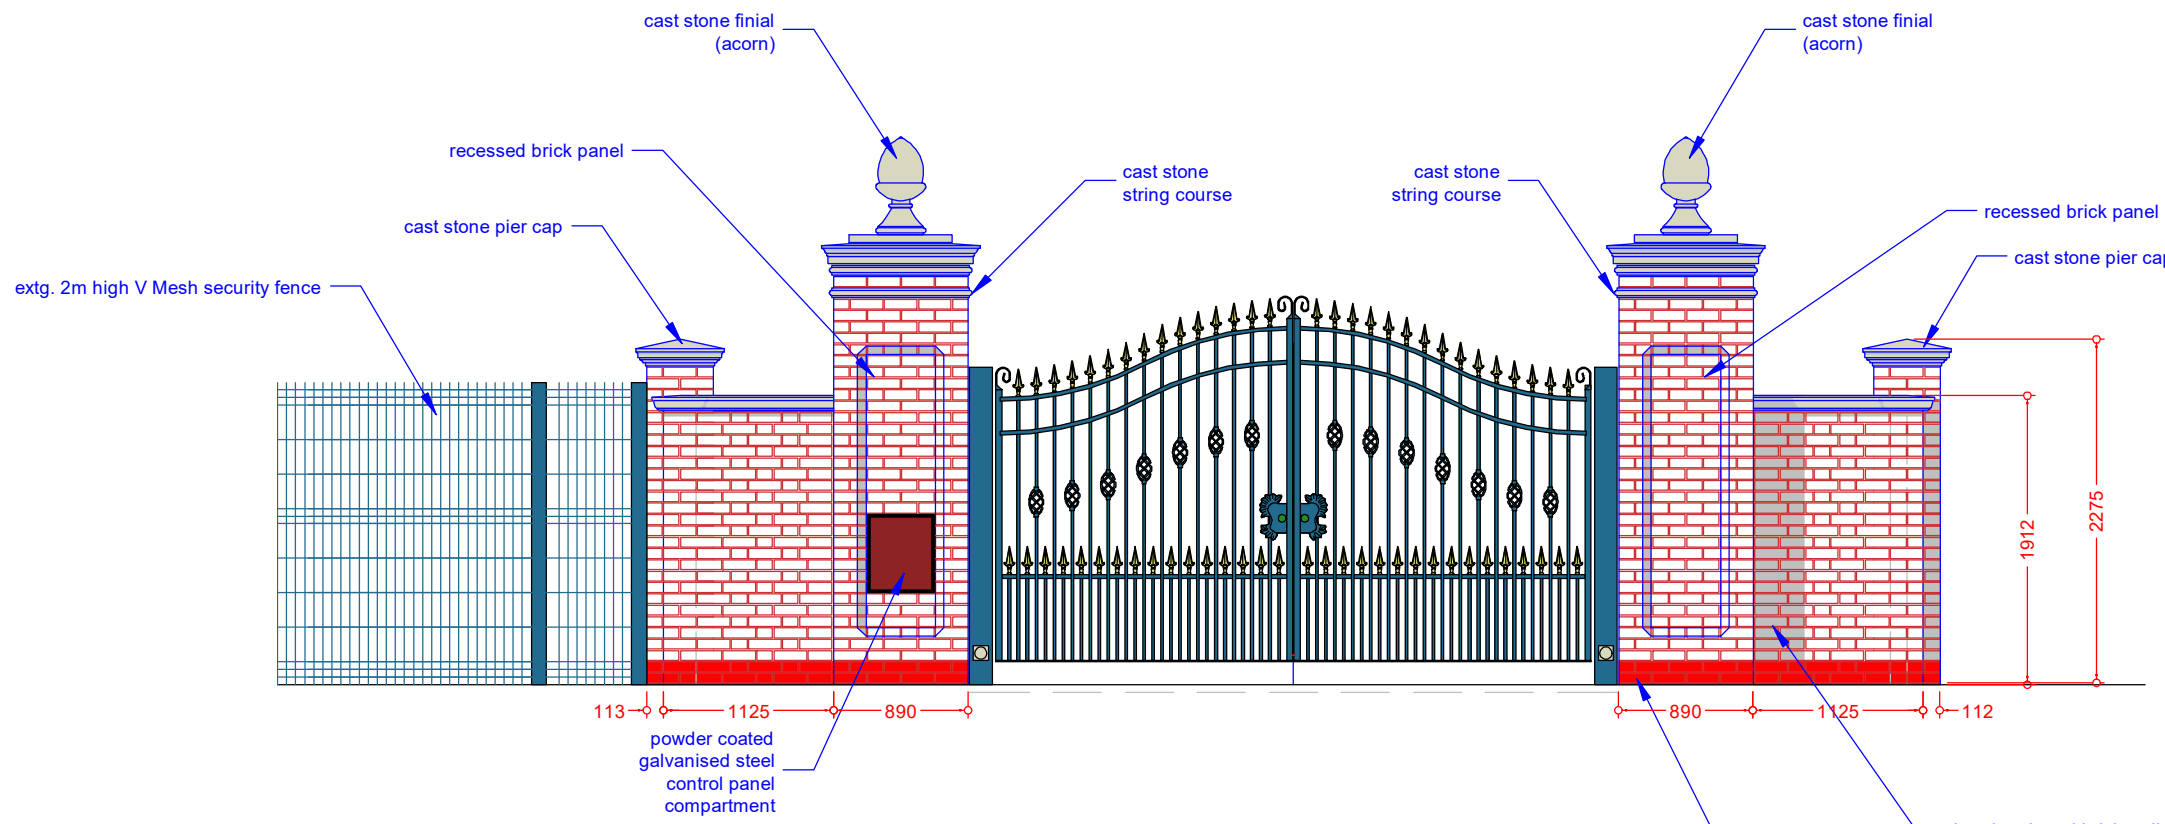

rear elevation

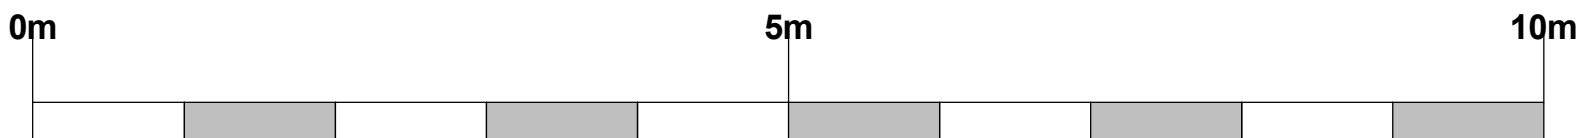

SCHEME / SHEET			
New Gates, Rochester & Cobham Park Golf Club Proposed Gate Posts Plan & Elevations			
SCALE	DATE	DRAWING NUMBER	JEREMY S. ISHERWOOD B. Sc. (hons), B. Arch. (Wales), R.I.B.A. Chartered Architect  34 Chalky Bank, Gravesend, Kent, DA11 7NY Telephone / Fax: 01474-533793
1:50	March 2025	560/PL02	
© This drawing remains the property of the Architect and may not be reproduced in whole or part without his written permission.			