



Existing
Proposed

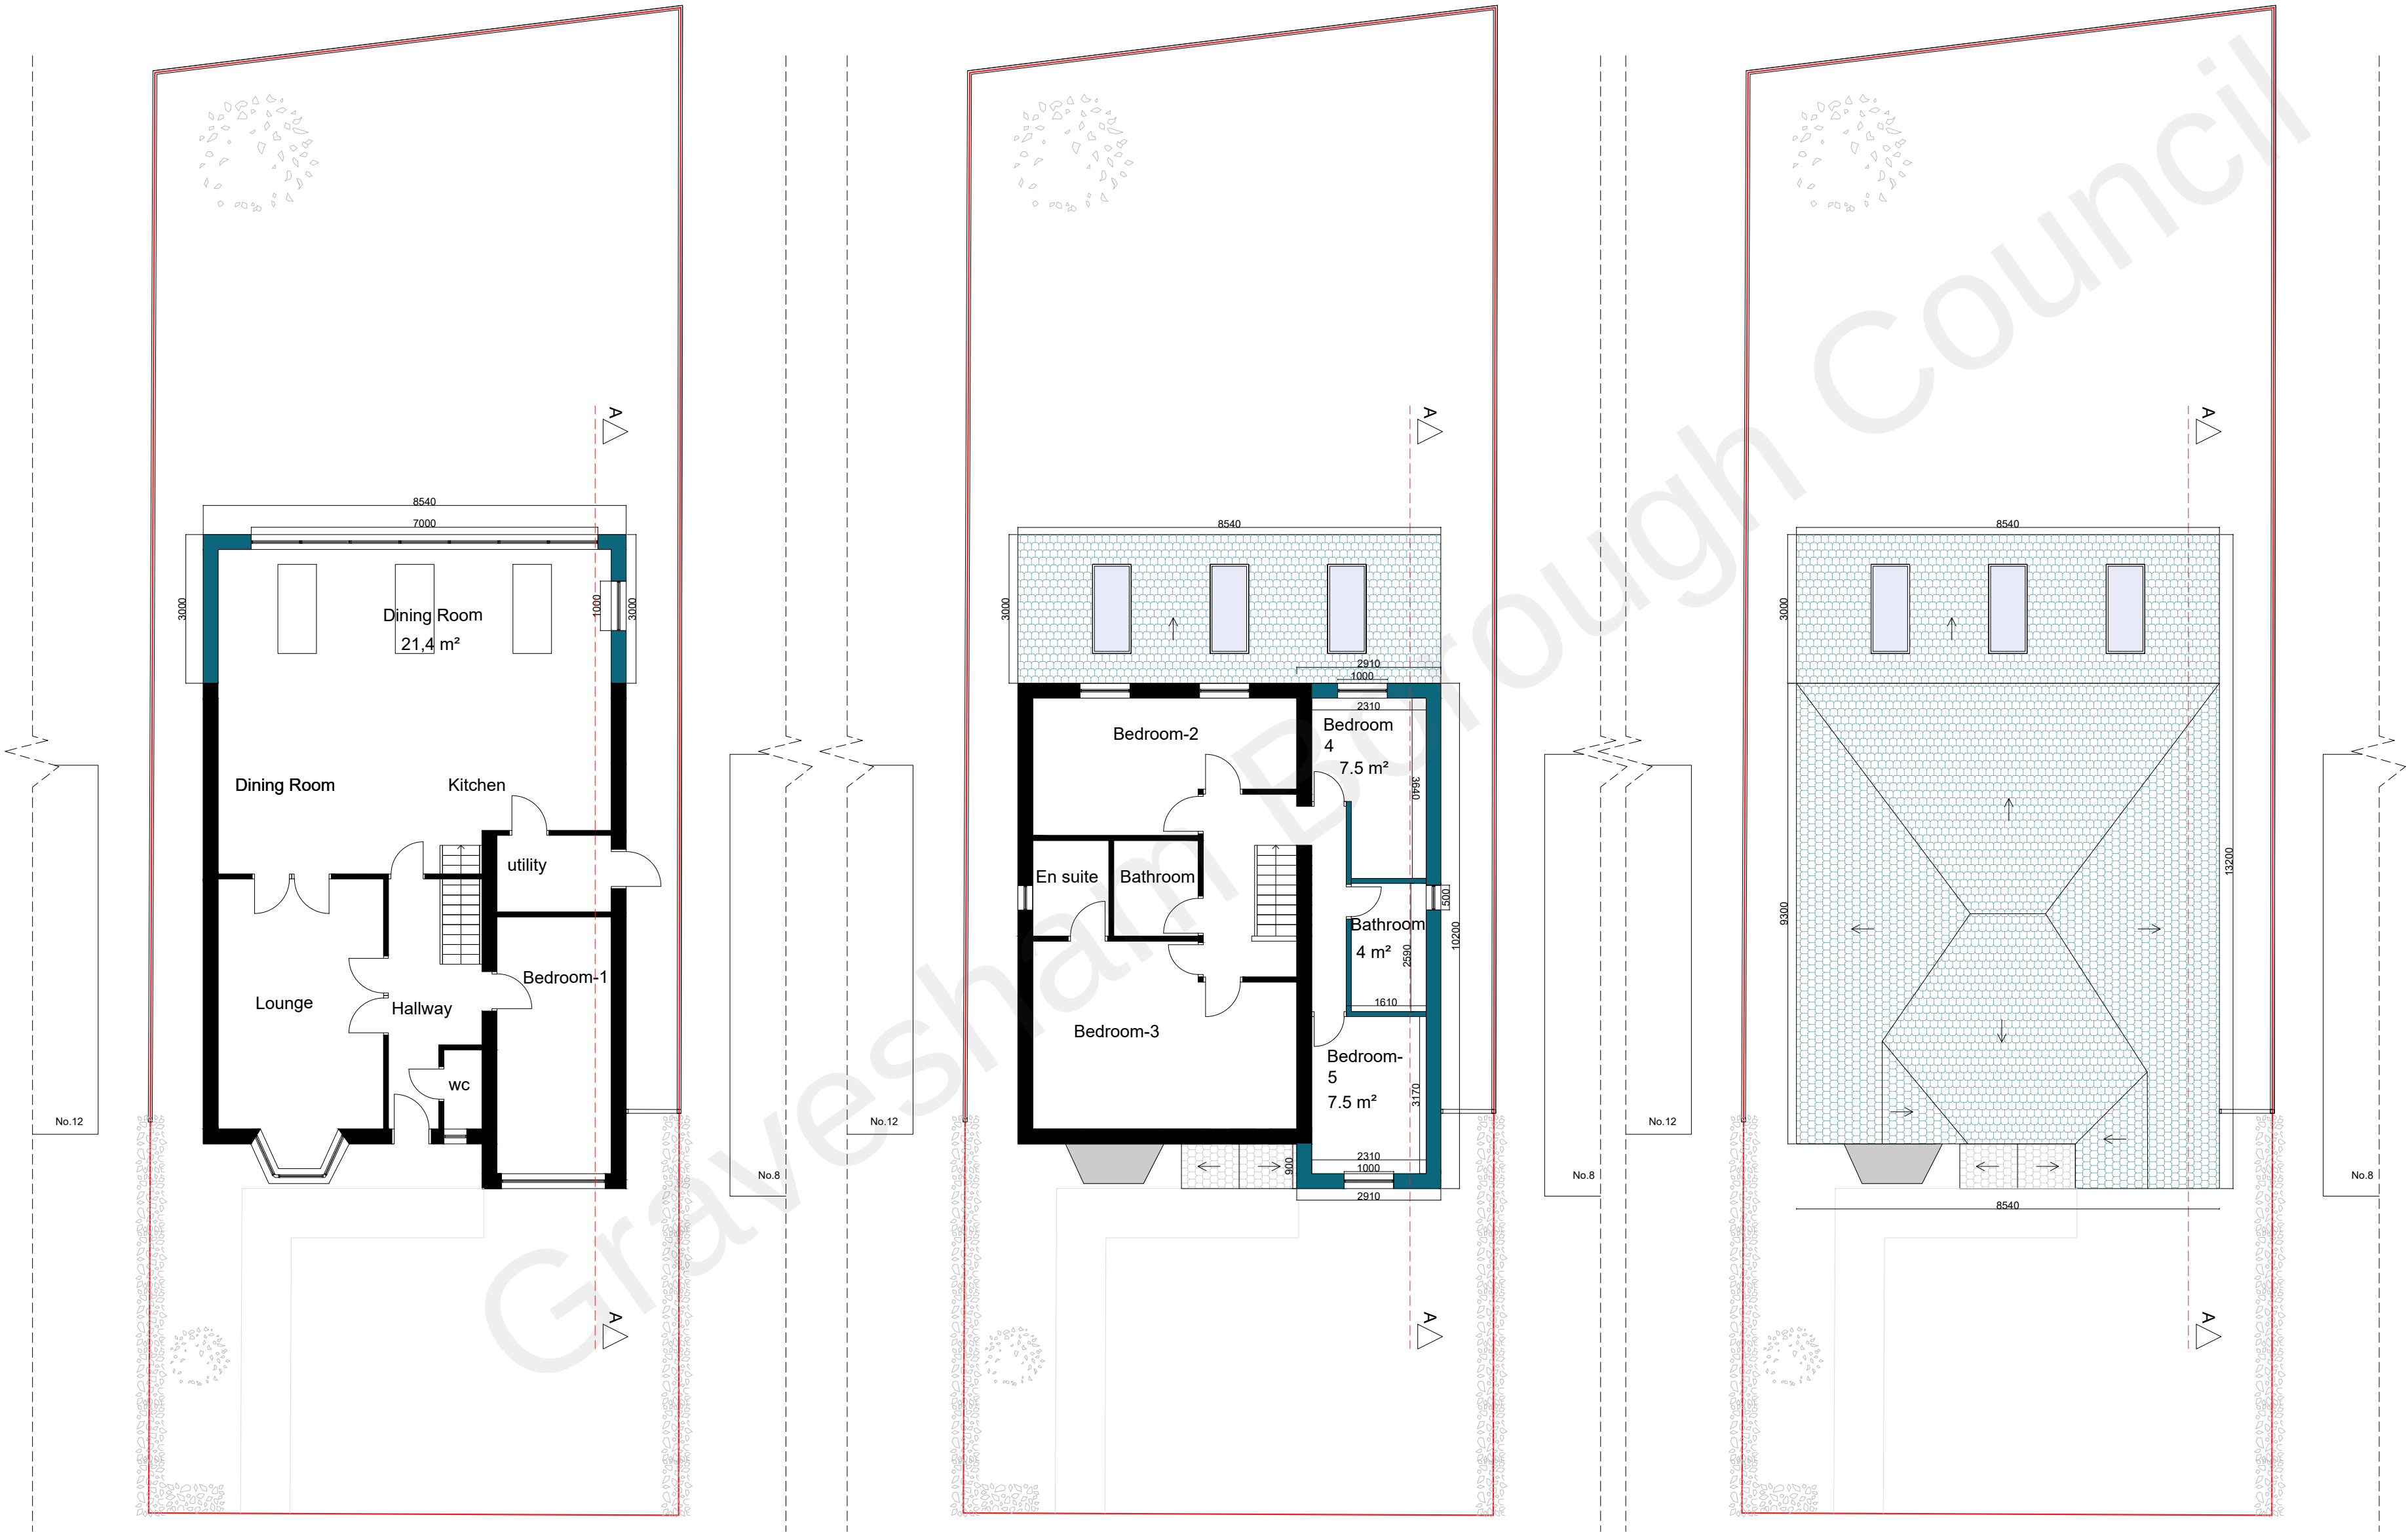

Proposed Ground Floor Plan

Proposed First Floor Plan

Proposed Roof Plan

 

Drawing Name	
Proposed Plans	
Project Address	
10 Allens Mead Gravesend, DA12 2JB	
Scale	Date
1/100 at A2	18.01.2023
Designer	
DG	V3

Drawing No.
10AllensMead_
ProposedPlans_V3

