



Any dimensions shown should be checked on site and discrepancies reported to the Architect prior to construction.
Designs are not coordinated with engineer projects.
Do not scale for construction purposes.

Existing
Proposed

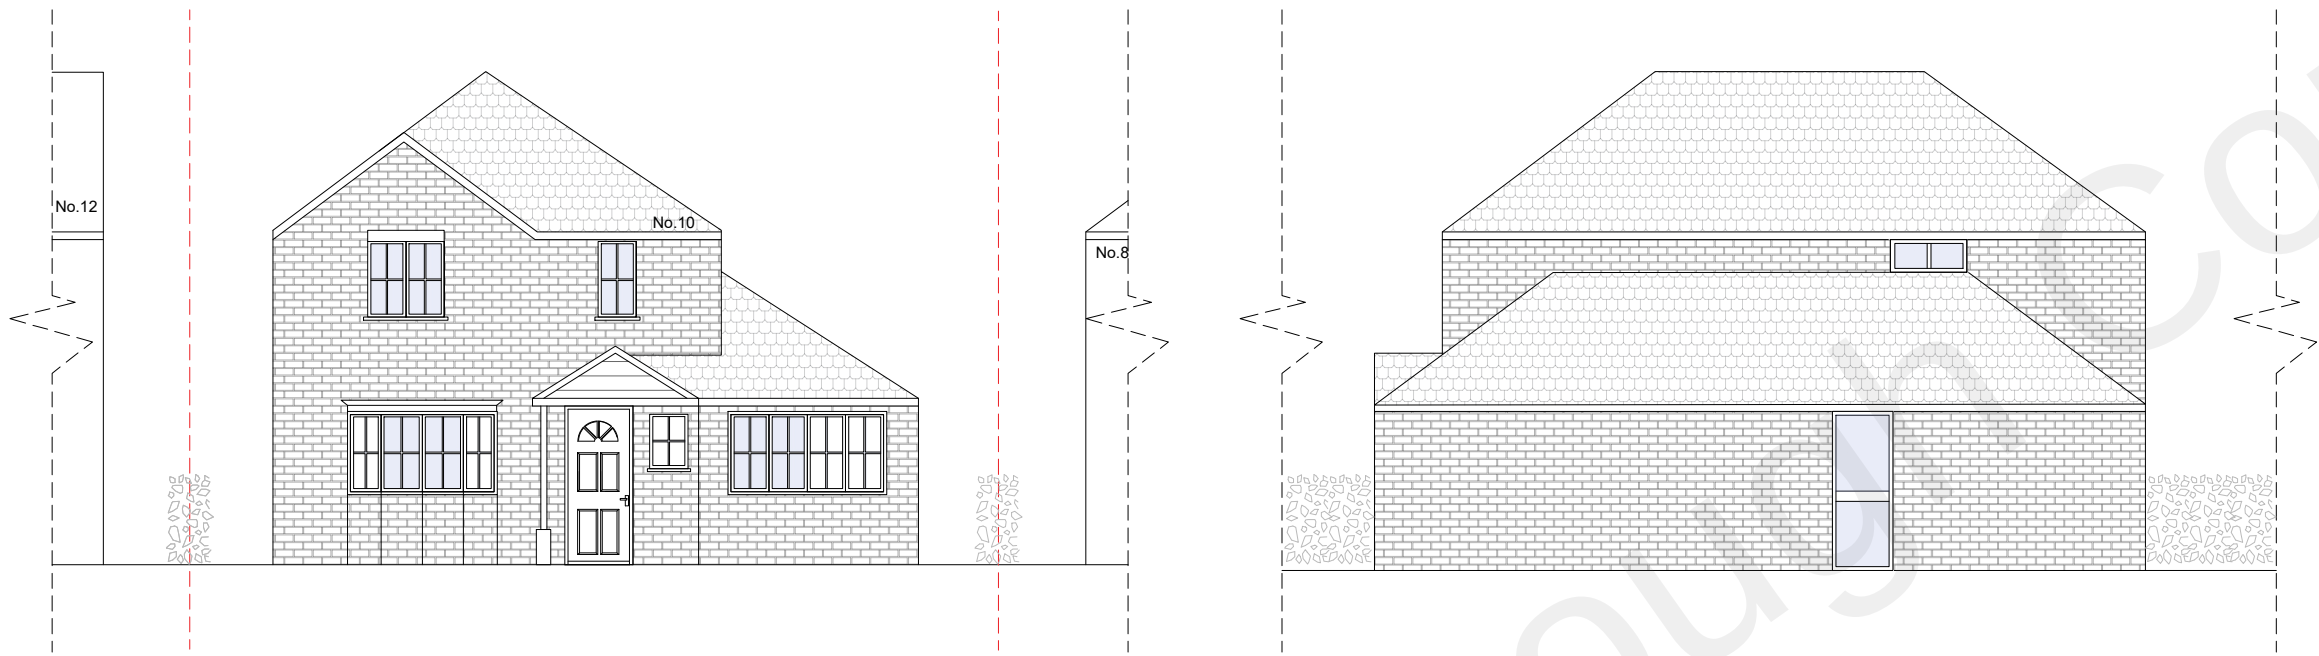

Existing North Elevation


Existing West Elevation

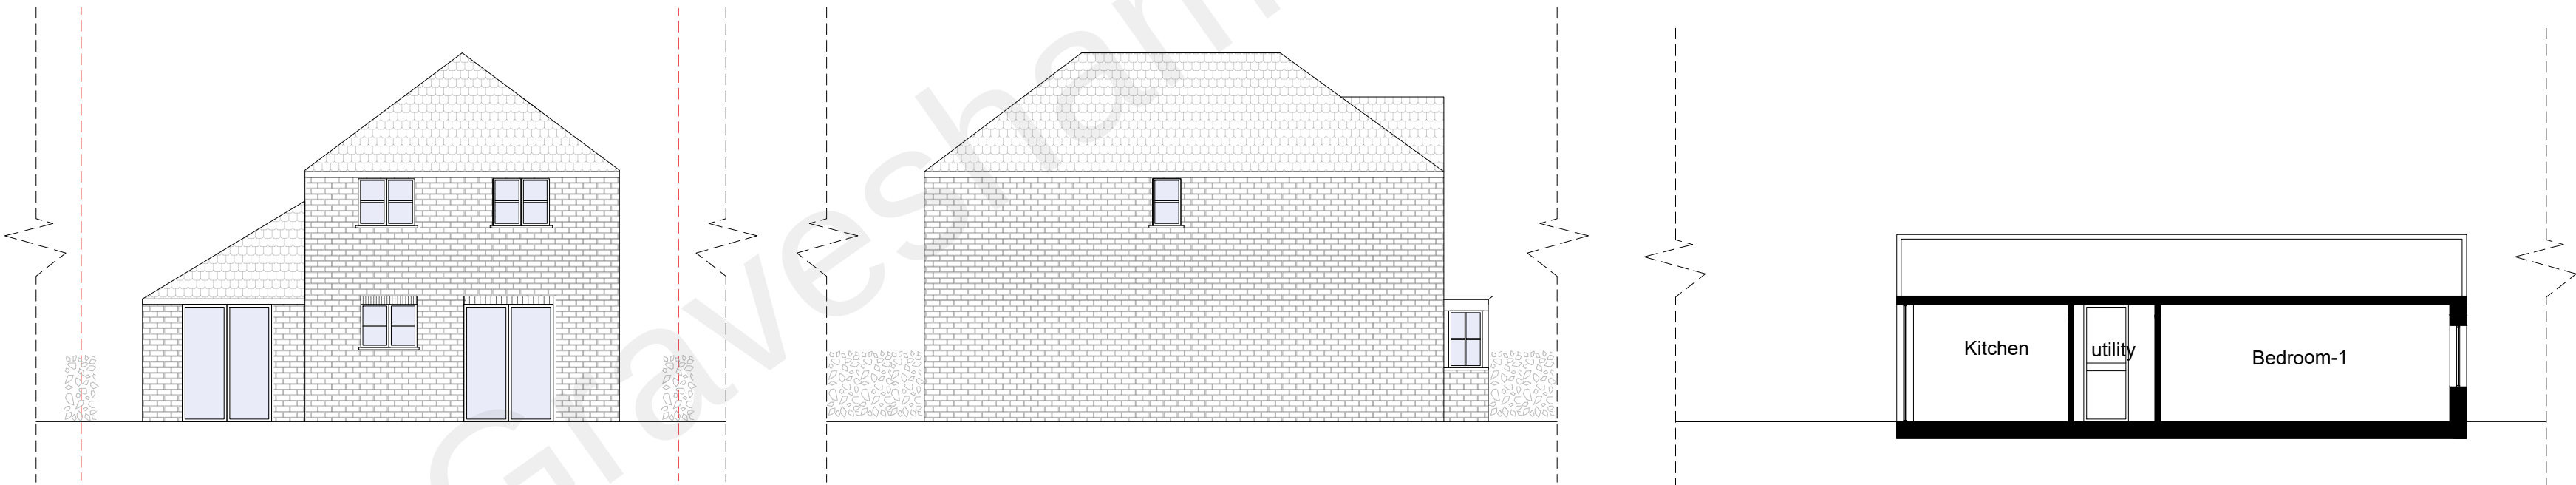

Existing South Elevation

Existing East Elevation

Existing AA Section

 

Drawing Name

Existing Elevations

Project Address

10 Allens Mead
Gravesend, DA12 2JB

Scale

1/100 at A2

Date

18.01.2023

Designer

DG

Revision

V3

Drawing No.

10AllensMead_
ExistingElevationsAndSection_V3



Planning By Design Ltd
www.planning-by-design.co.uk
hello@planning-by-design.co.uk