




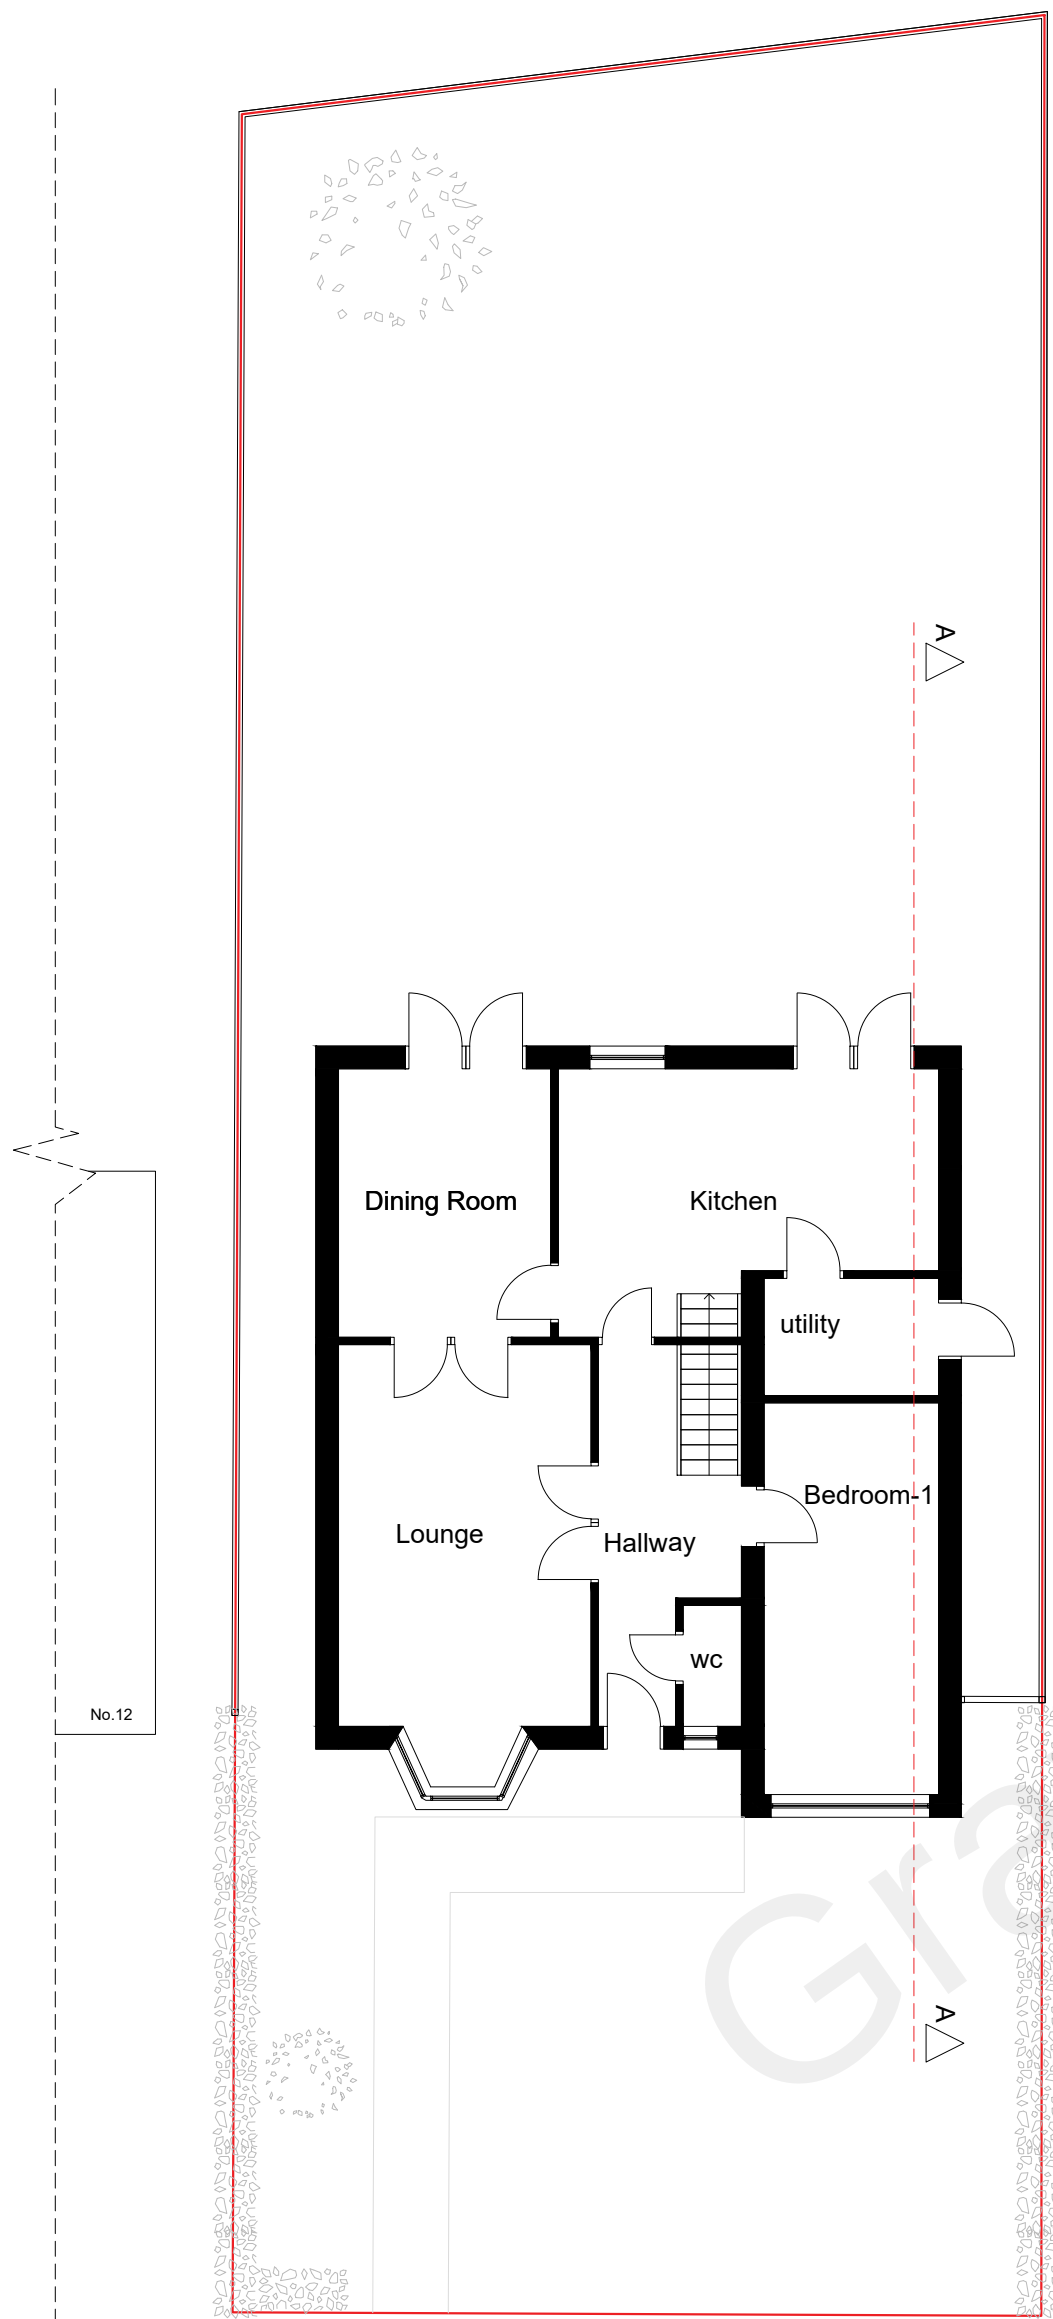

Existing Ground Floor Plan

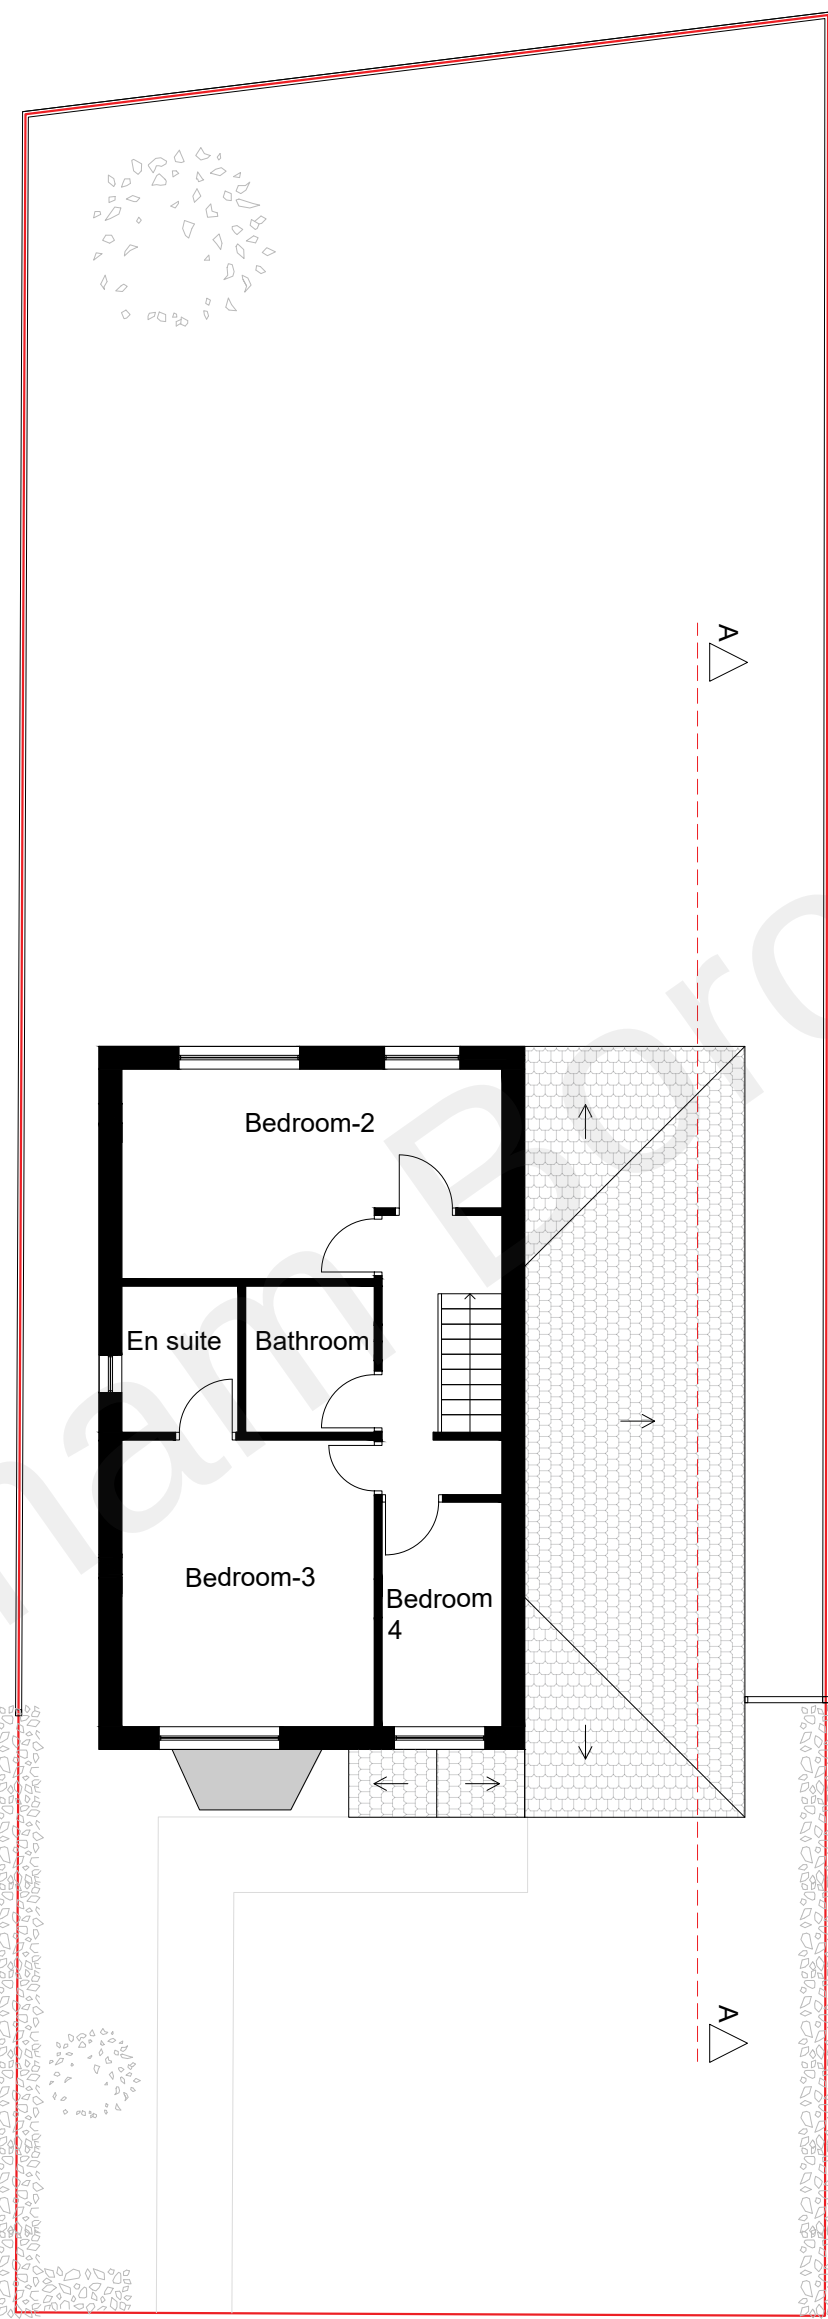


Existing First Floor Plan

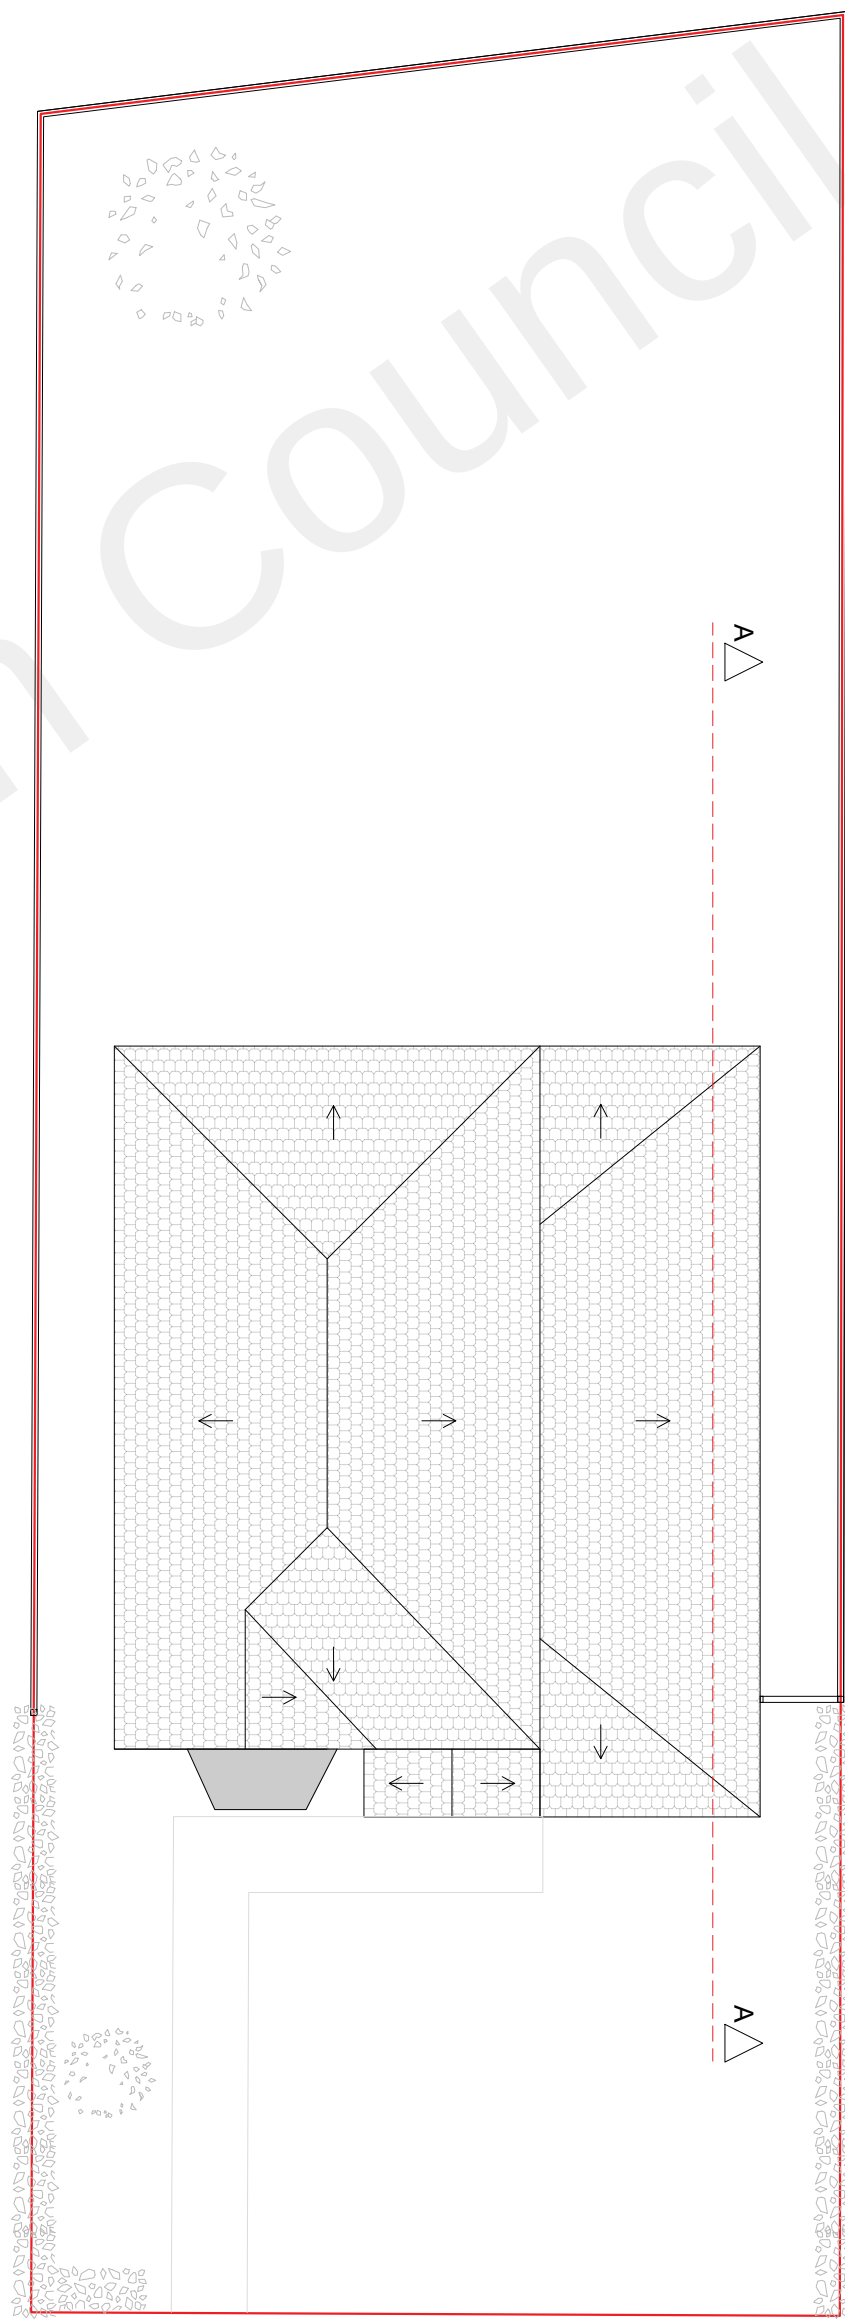

Existing Roof Plan

Any dimensions shown should be checked on site and discrepancies reported to the Architect prior to construction. Designs are not coordinated with engineer projects. Do not scale for construction purposes.

Existing
Proposed

 

Drawing Name	
Existing Plans	
Project Address	
10 Allens Mead Gravesend, DA12 2JB	
Scale	Date
1/100 at A2	18.01.2023
Designer	Revision
DG	V3

Drawing No.
10AllensMead_ExistingPlans_V3



Planning By Design Ltd
www.planning-by-design.co.uk
hello@planning-by-design.co.uk