



Existing

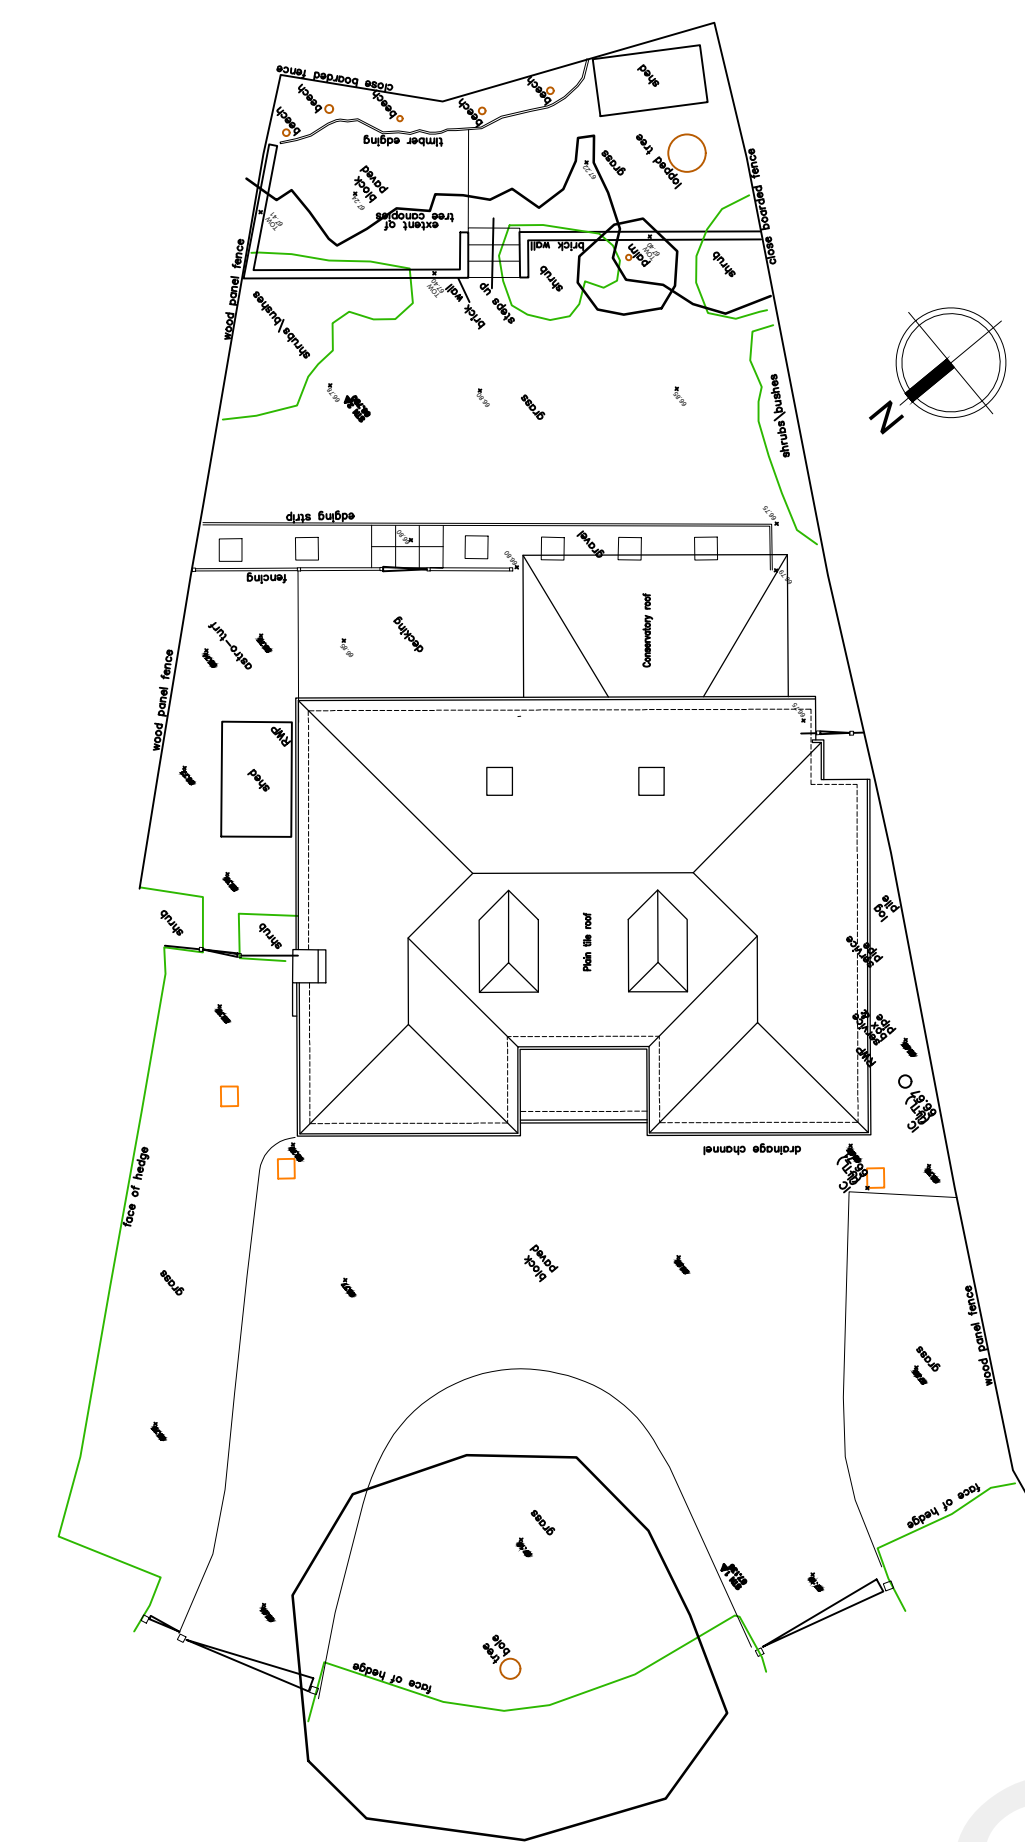

Site plan
Scale 1:200



Proposed

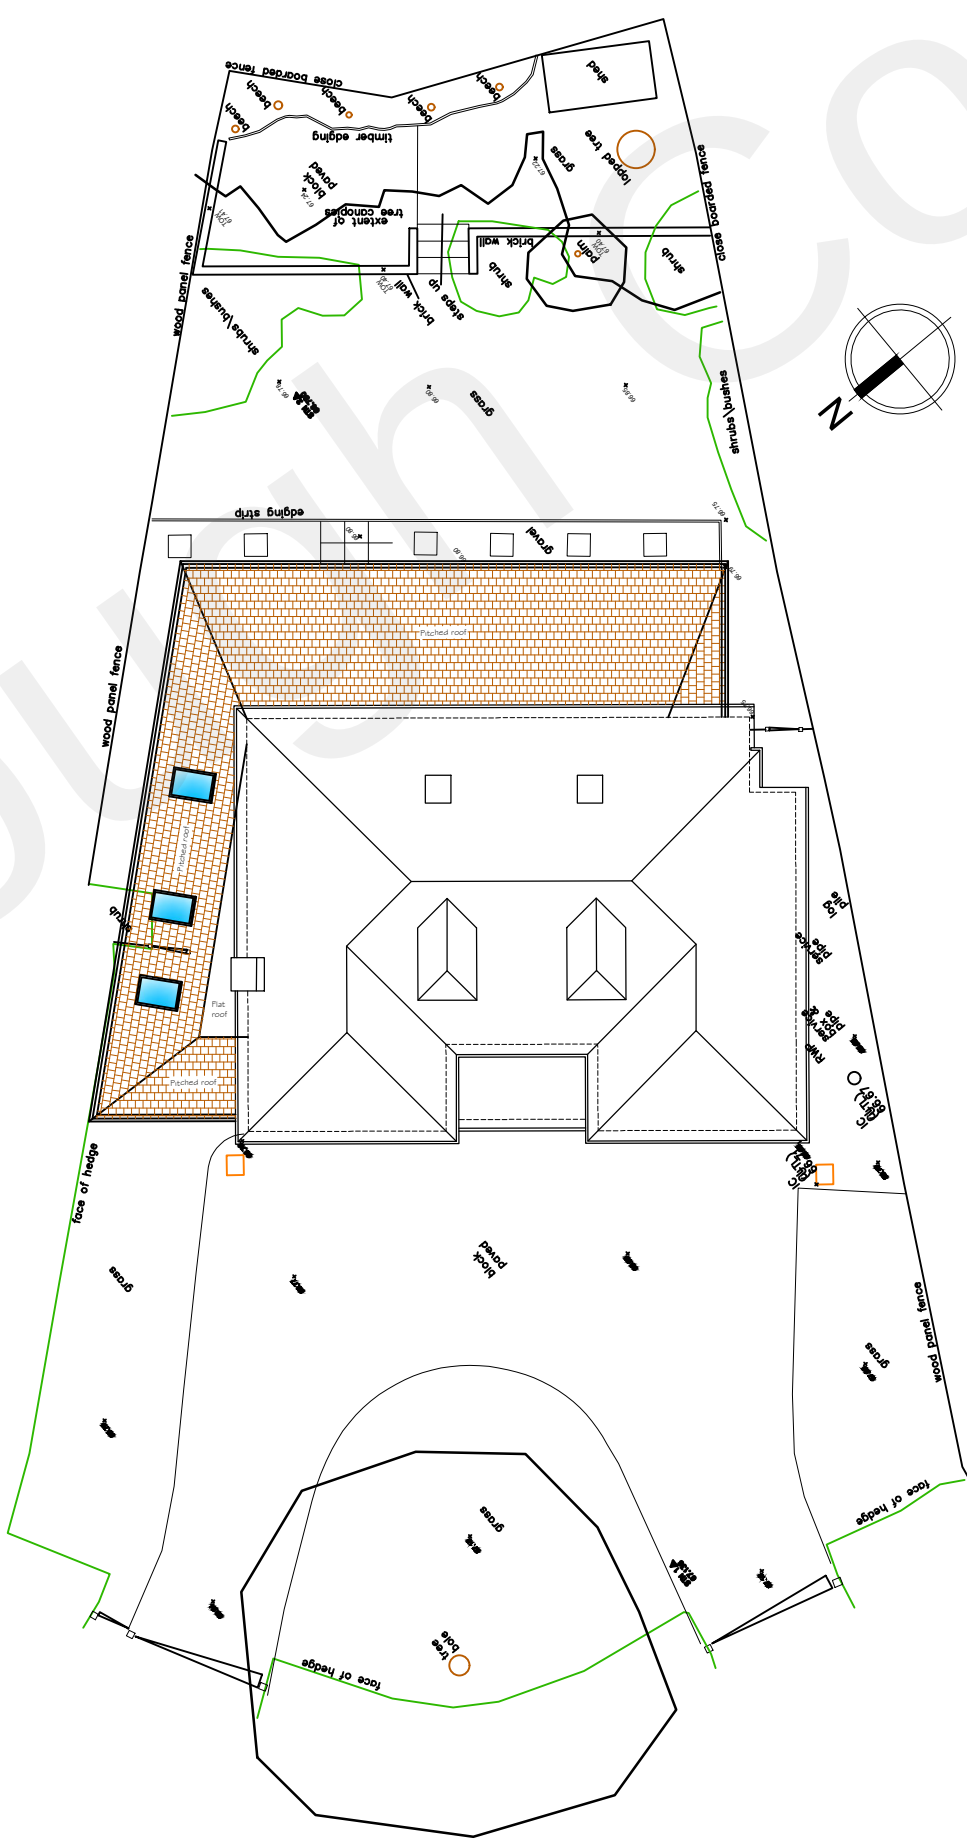

Site plan
Scale 1:200

Synergy

Planning & Property Consultants Ltd
Suite 6 Laser Quay
Marine City Centre
Rochester
Kent ME2 4HU

Client
Mr R South

Address
The Red House Tanyard Hill Shorne

Drawing title
Proposed and existing site plans

Scale
1:100

Date
19 July 2022

Drawn by

Drawing No
22/362/03