





Front Elevation
1 : 50



Rear Elevation
1 : 50

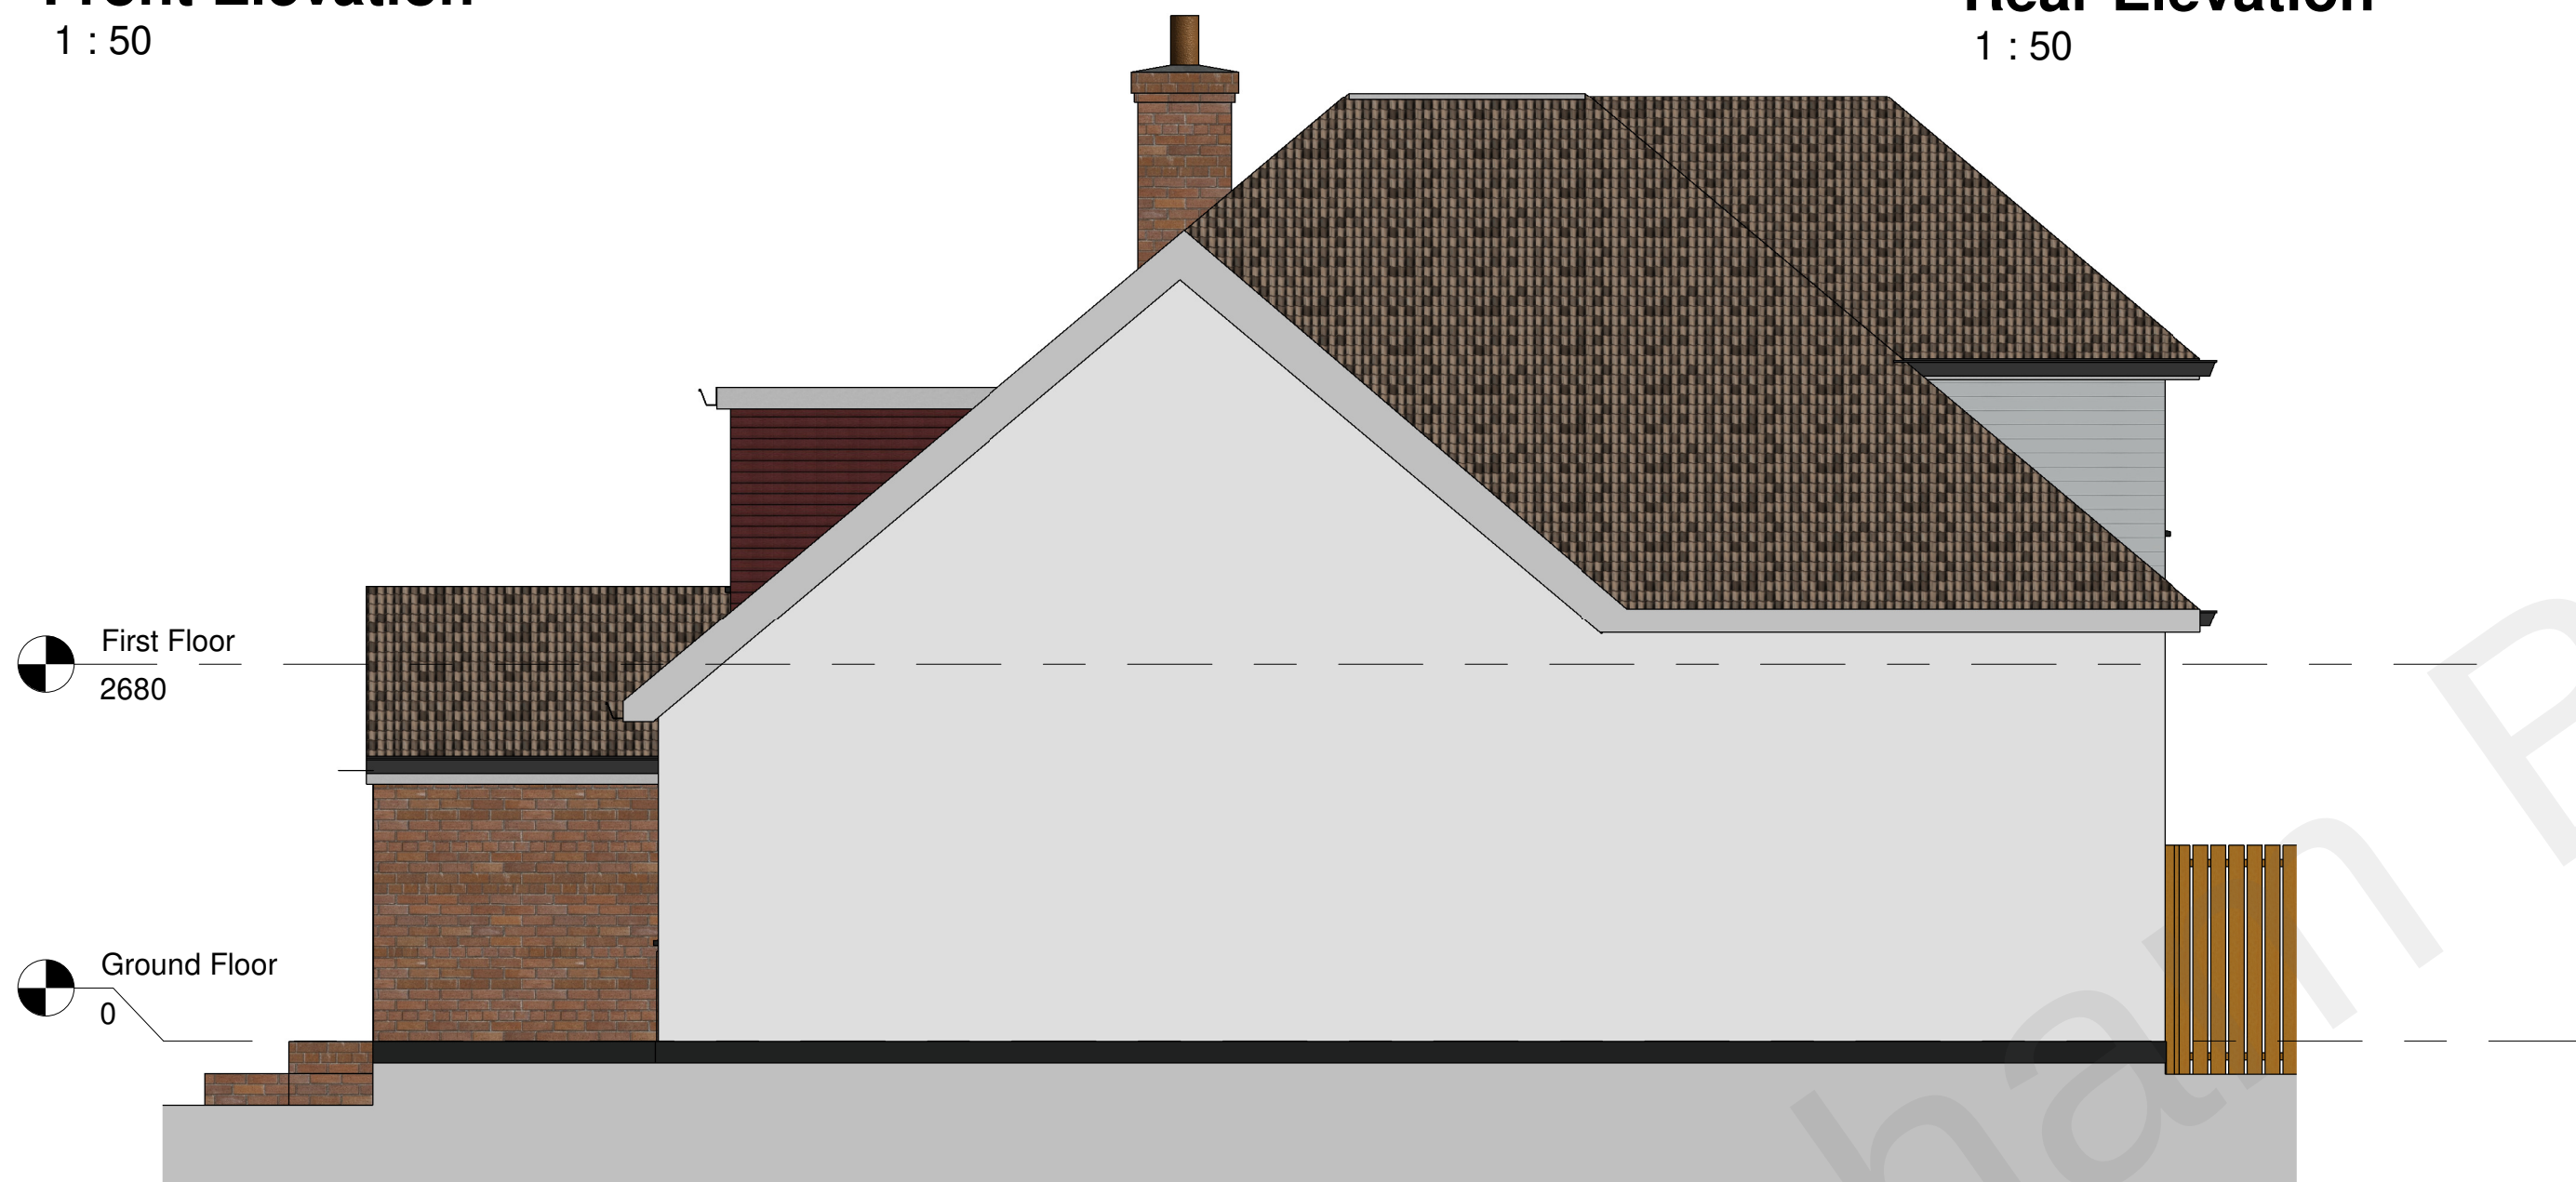

Right Elevation
1 : 50

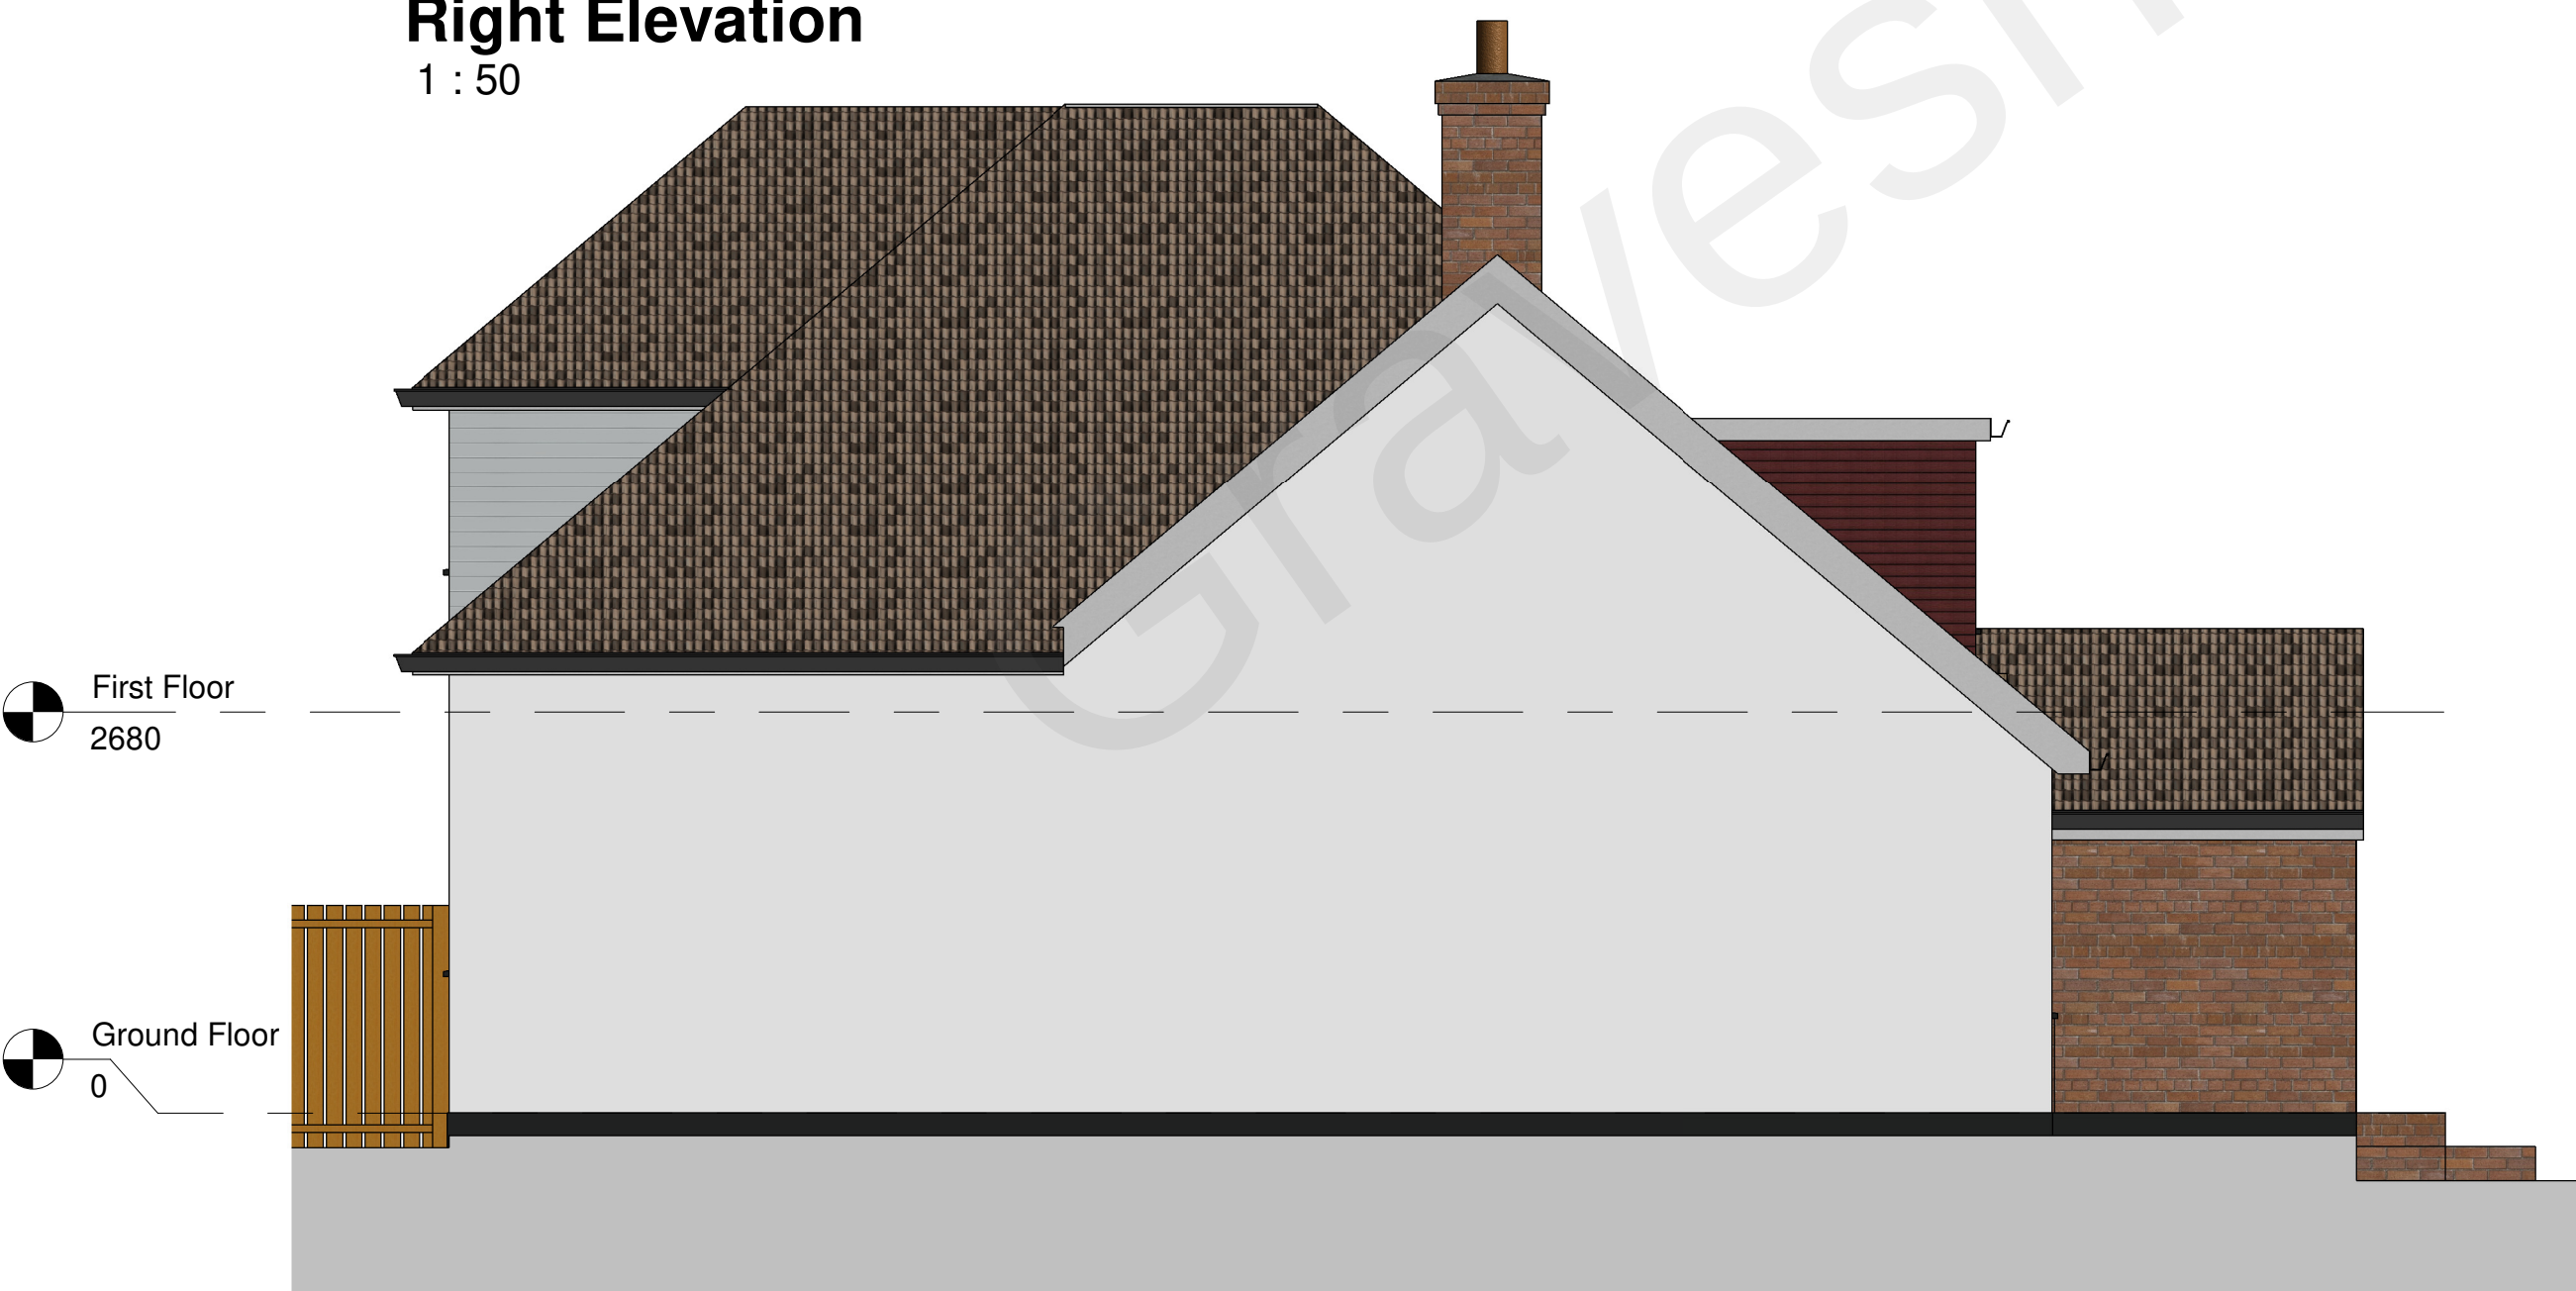

Left Elevation
1 : 50



Section AA
1 : 50

This drawing is protected under copyright



0.5 0 0.5 1 1.5 2 2.5
SCALE
1 : 50
m

Rev	Description	Date

PROJECT
**28 Arcadia Road DA13
9EH**

TITLE
Proposed Drawing

CLIENT
Nagra

DRAWN BY
AK

CHECKED BY
AK

DATE
30/07/21

SCALE (@ A1)
1 : 50

PROJECT NUMBER
304

DRAWING NUMBER
PL006

REV