



DO NOT SCALE FROM THIS DRAWING
ALL DIMENSIONS TO BE VERIFIED BY THE CONTRACTOR ON SITE

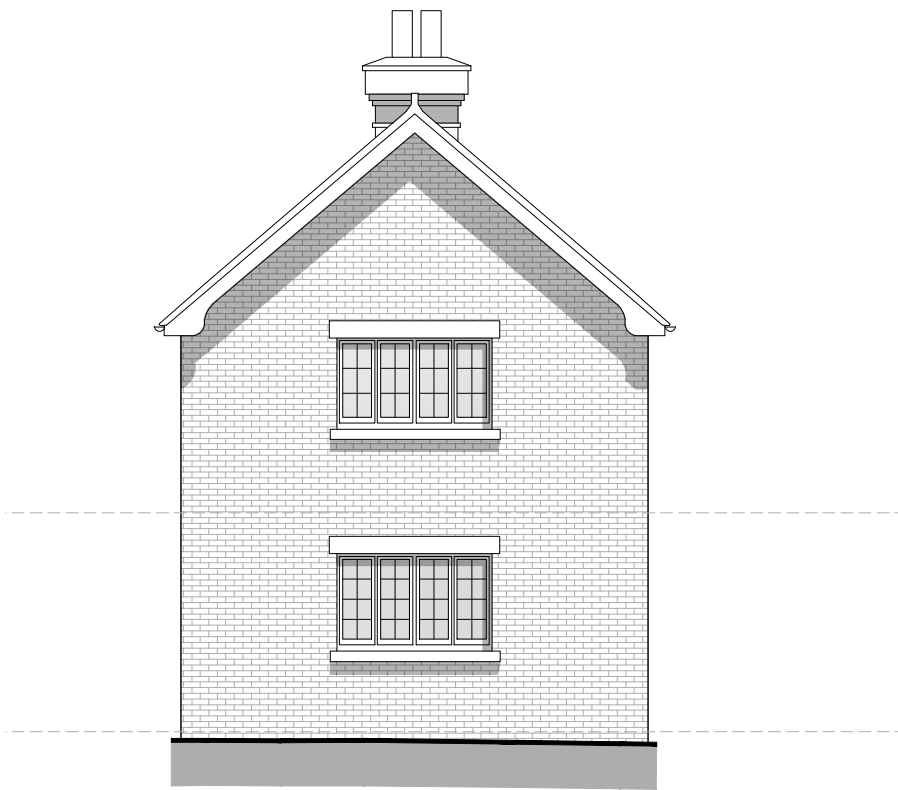


Front elevation

 


Right flank elevation


- Repair and if necessary replace wooden balustrade to match original
- Replacement black rainwater pipes
- 3no. new opening created for front entrance doors

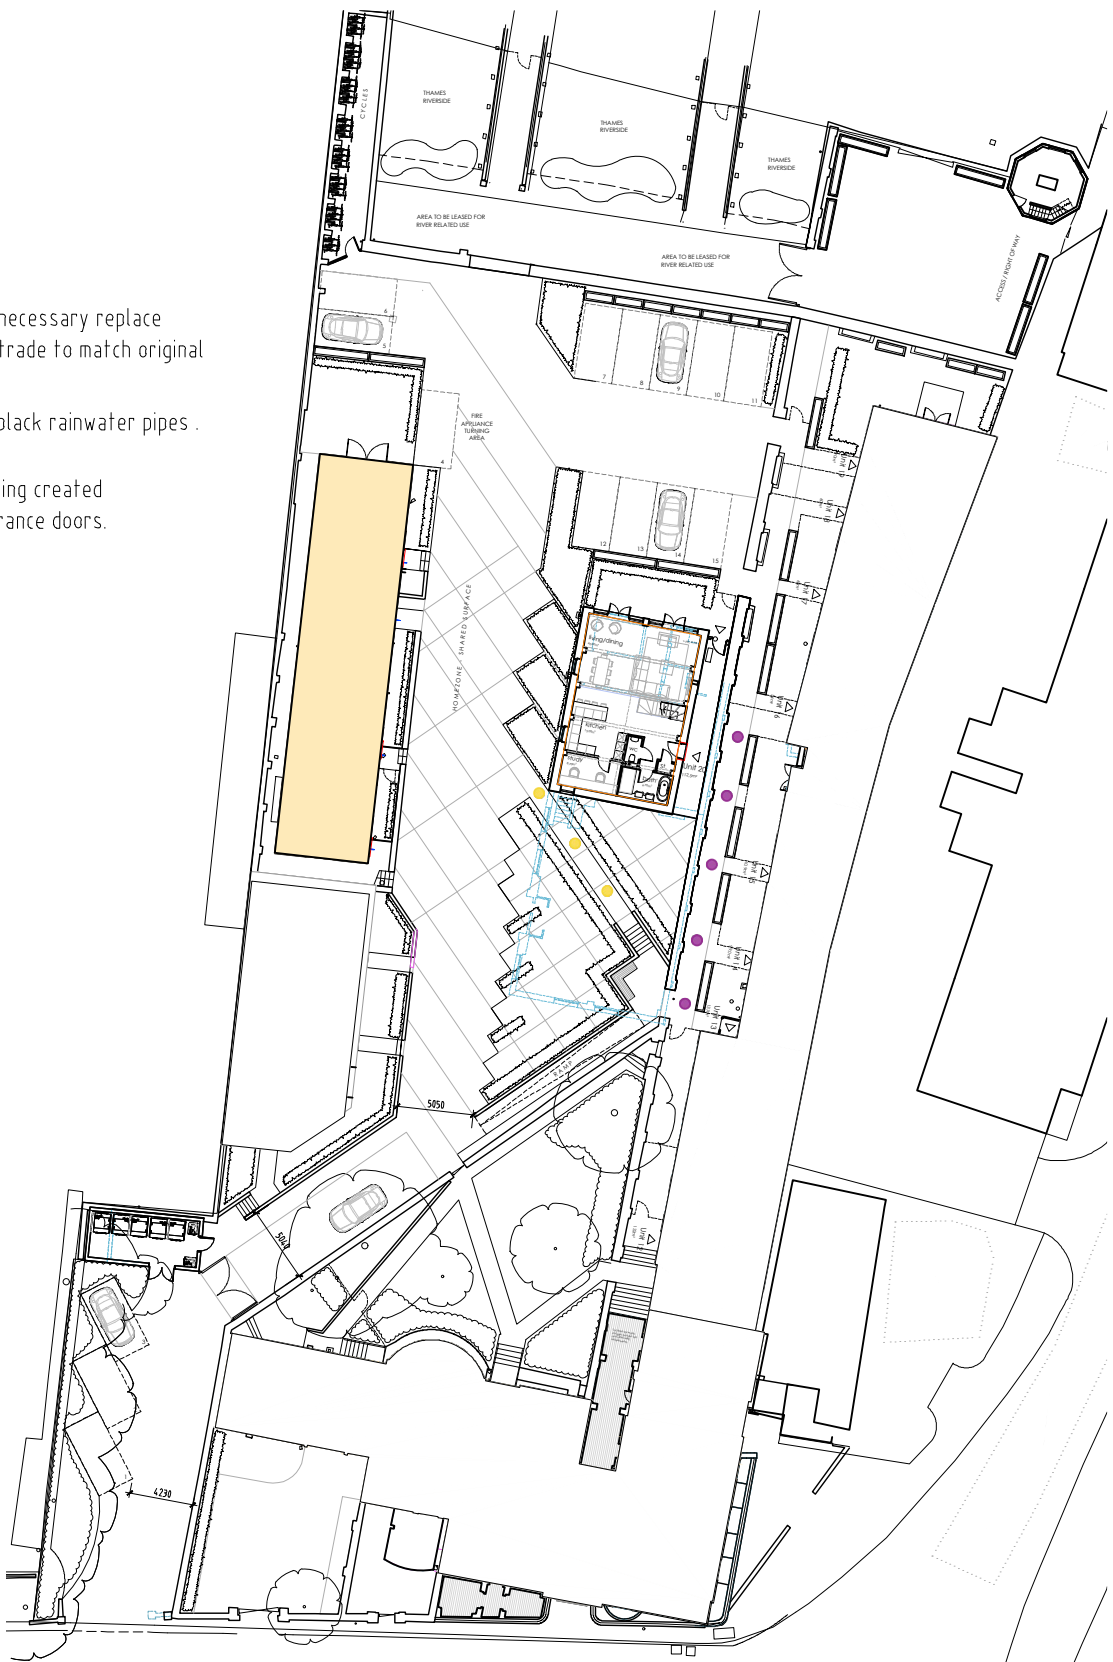


Key plan

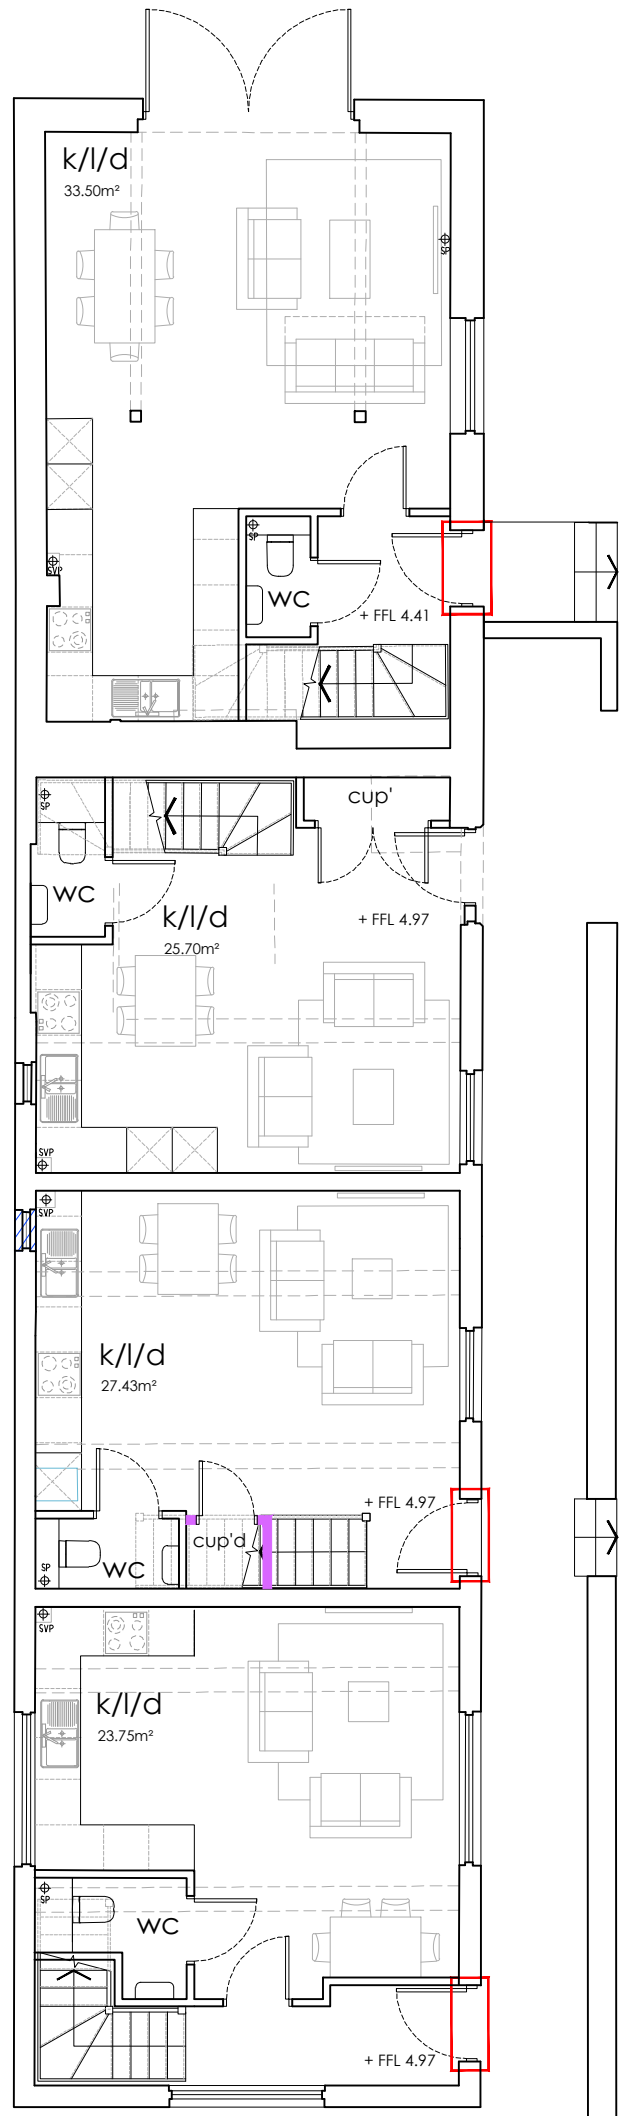

Lower ground floor plan

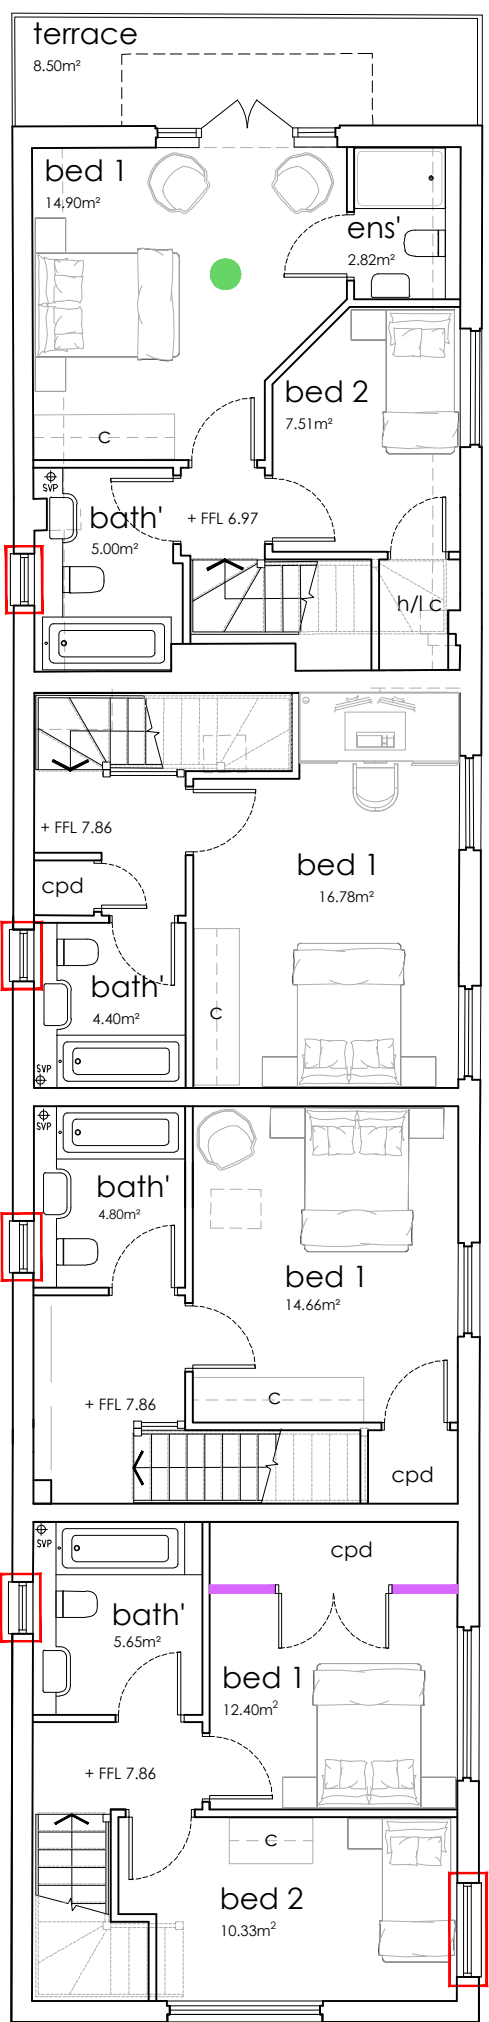


Upper ground floor plan

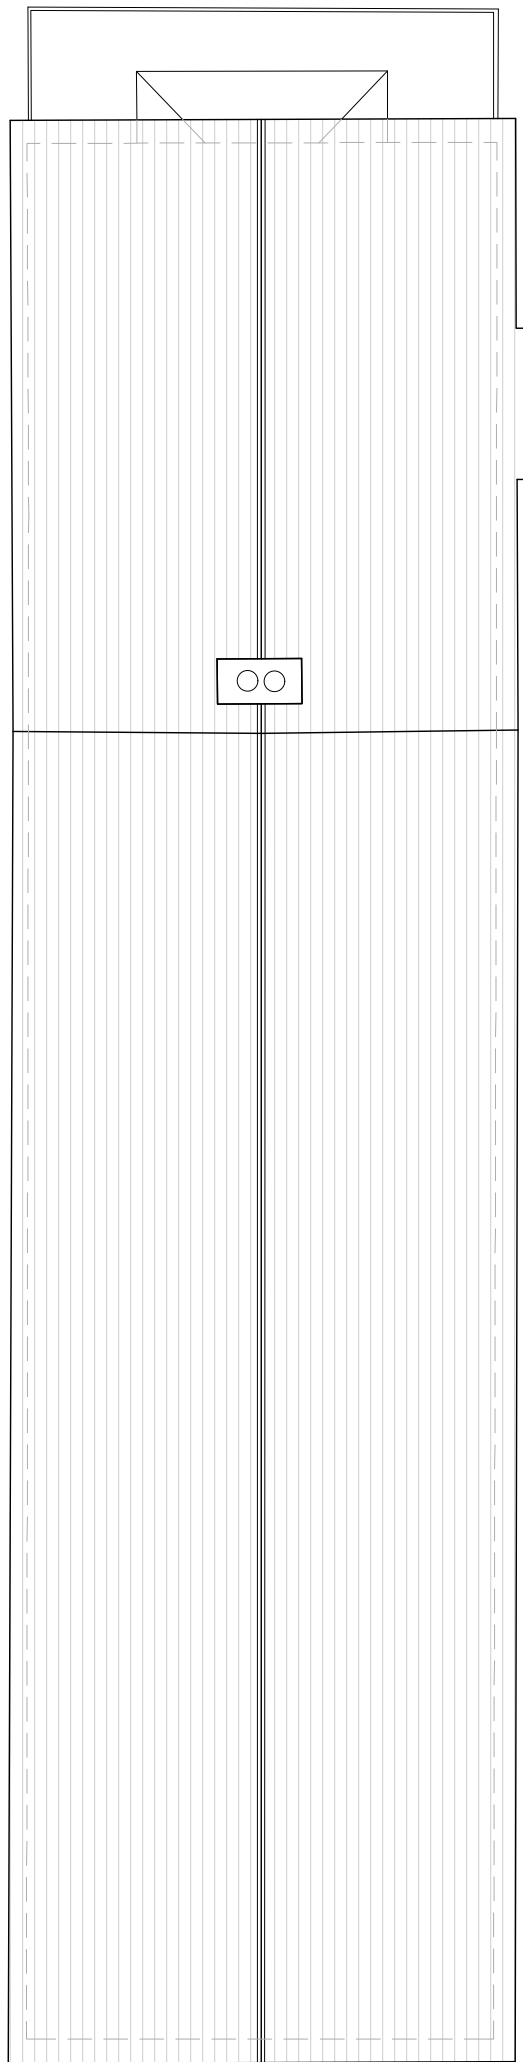

Roof plan

Legend:

- Consented new opening as per planning consent ref: 20210757.
- Proposed new opening as part of proposed planning amendments.
- Proposed new walls as part of proposed planning amendments.
- Existing/Approved walls as per consented planning scheme ref: 20210757 are not being amended.
- Wall infill as per consented planning scheme ref: 20210757.
- Demo as per consented planning scheme ref: 20210757.
- Approved walls as per consented planning scheme ref: 20210757 which are to change following amendments.
- Noise testing to be undertaken prior to occupation.

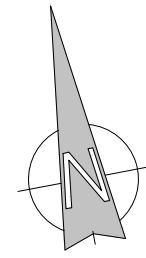

SK-C	Noise testing annotation added	Jan '25	NS
SK-B	Layout amendments to unit 21 to suit client comments	June '24	NS
SK-A	Cupboard storage spaces updated	May '24	NS
A	Key plan amended	Oct '23	AR
REV	DESCRIPTION	DATE	BY
			CHKD

TURNER JACKSON+DAY ASSOCIATES

Radio House
Thanet Way, Whitstable
Kent CT5 3QX

t: 01227 261453
e: enquiries@tjda.co.uk
www.turnerjacksonday.co.uk


client details
Mile Property Group Ltd

project details
Custom House
The Terrace, Gravesend, DA12 2DE

drawing title
Units 21, 22, 23 & 24
The Boathouse Proposed Plans

date scale drawn by checked by
Aug'23 1:100@A1 AR

project no:	drawing no:	revision
1735	031	SK-C

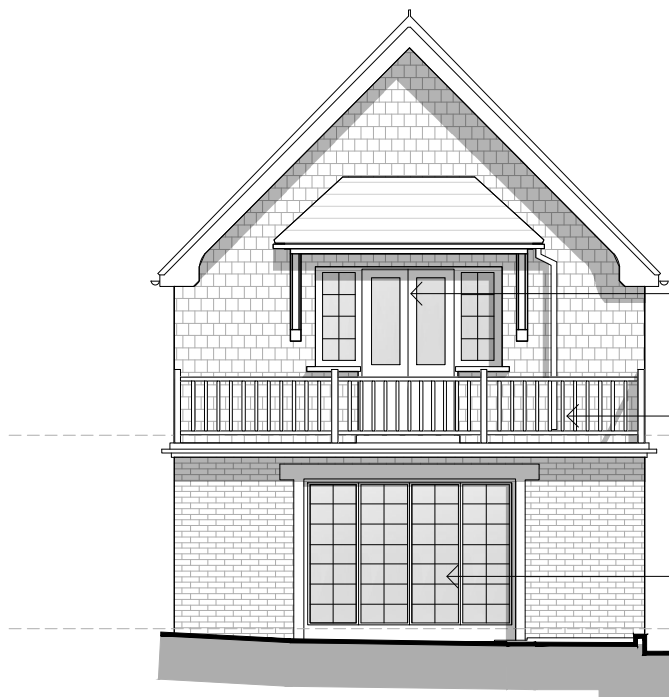

Rear elevation

- Repair original terrace, external doors and windows
- Repair and if necessary replace wooden balustrade to match original
- Original boathouse opening to be glazed



Left flank elevation

4 no. new windows to match existing