




- All dimensions are in millimetres (mm) unless noted otherwise.
- Responsibility is not accepted for errors made by others in scaling from this drawing.

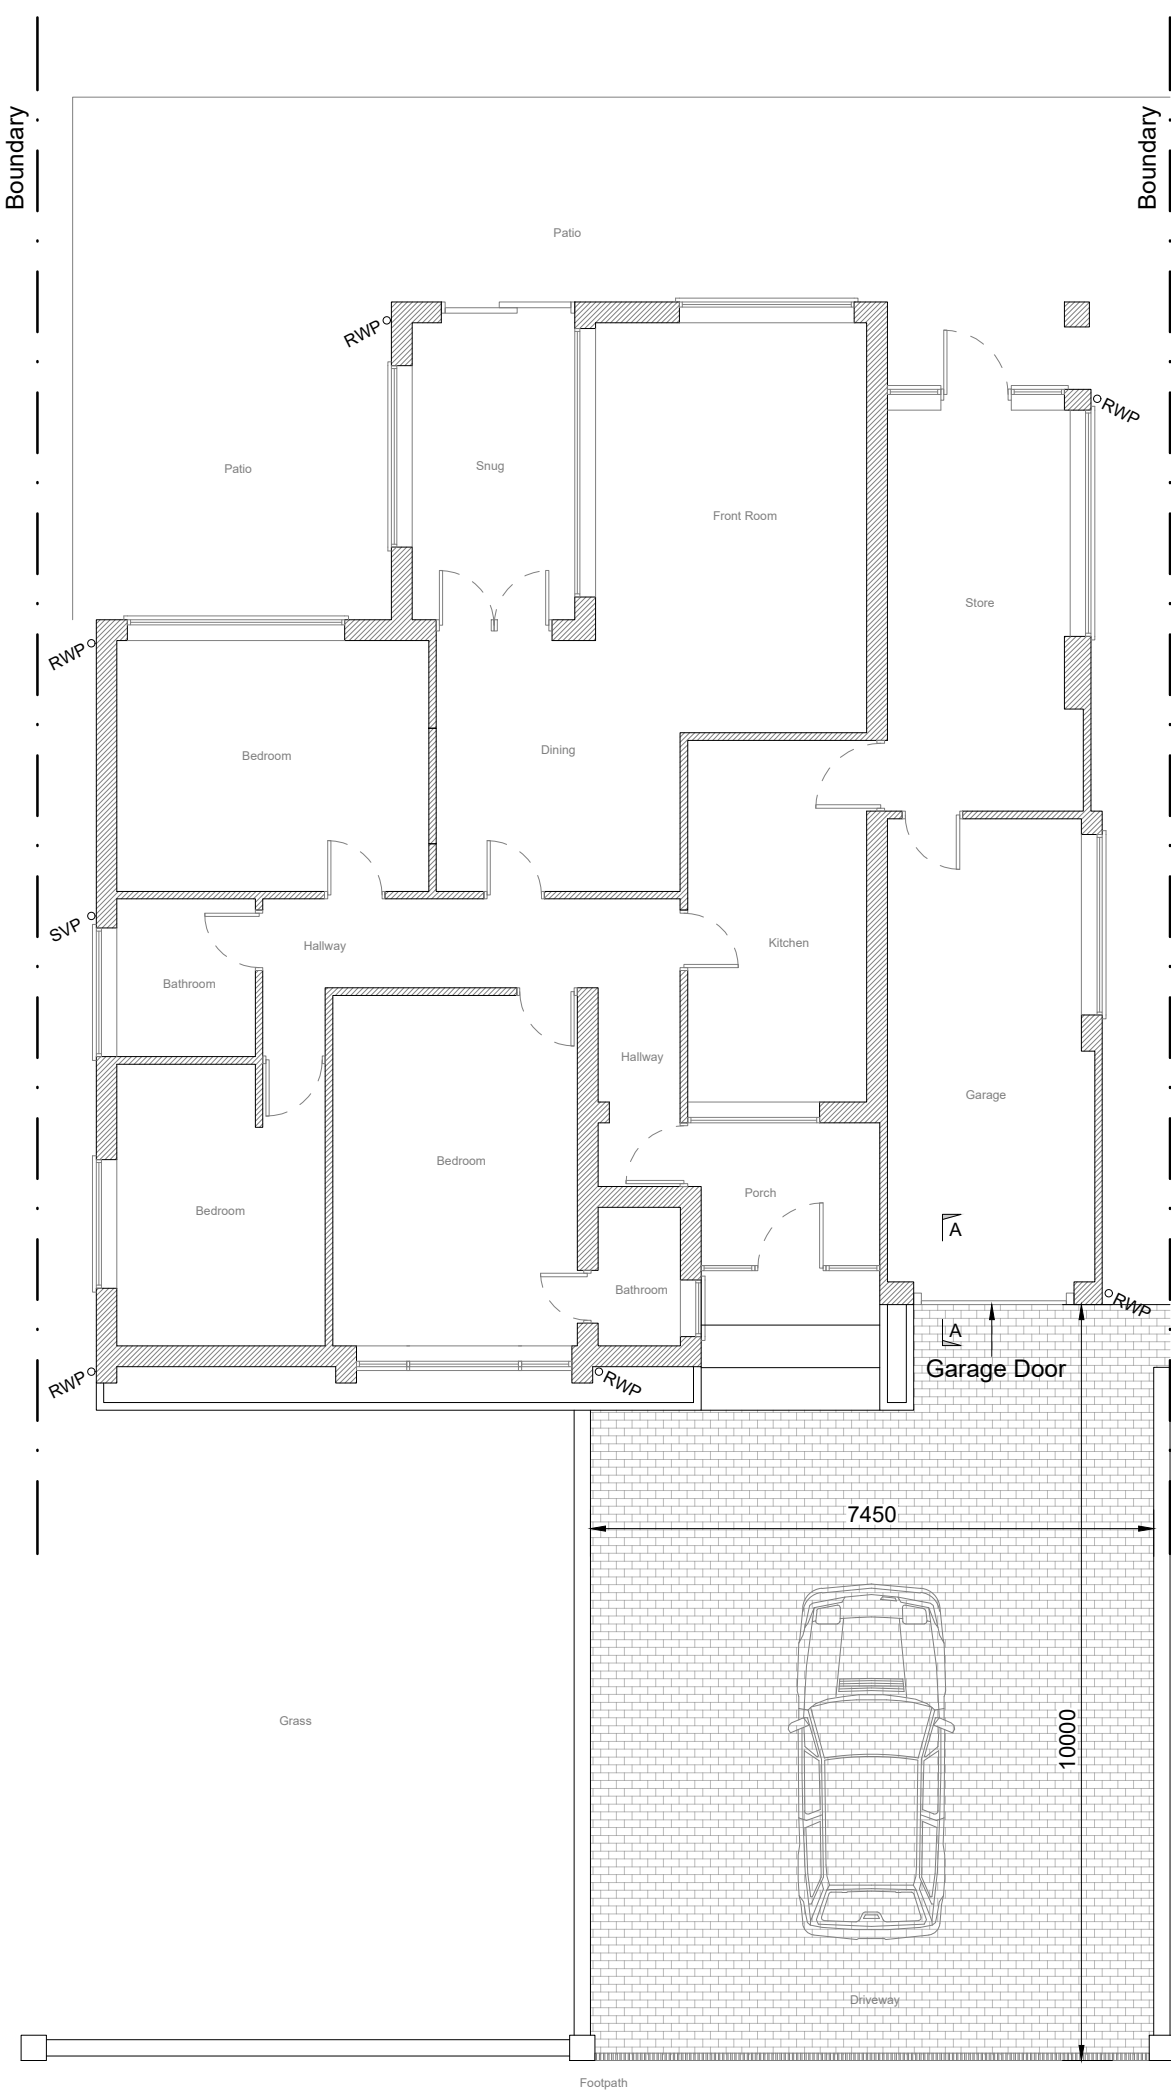


Existing Ground Floor Plan
Scale 1:100

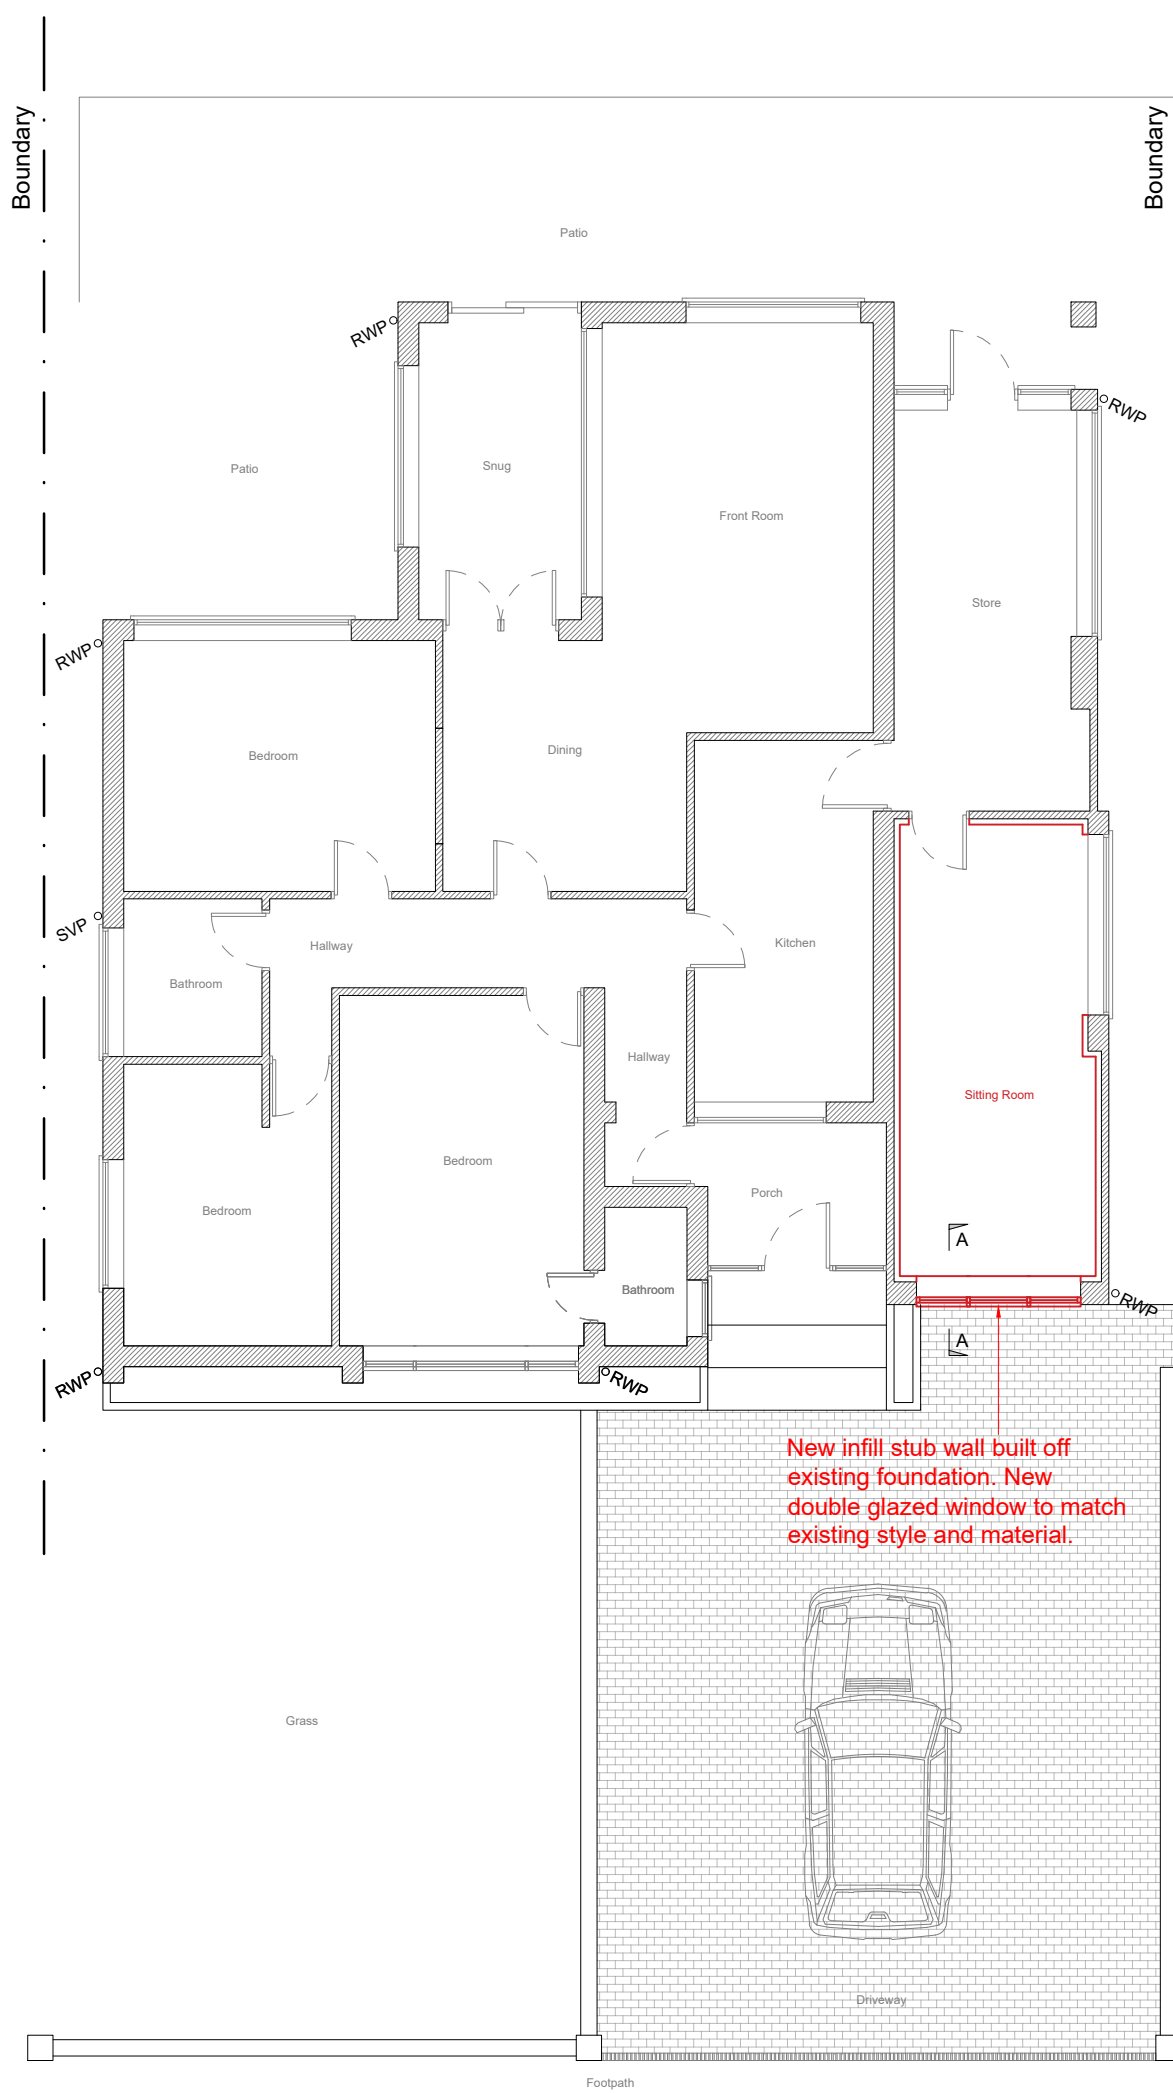

Proposed Ground Floor Plan
Scale 1:100


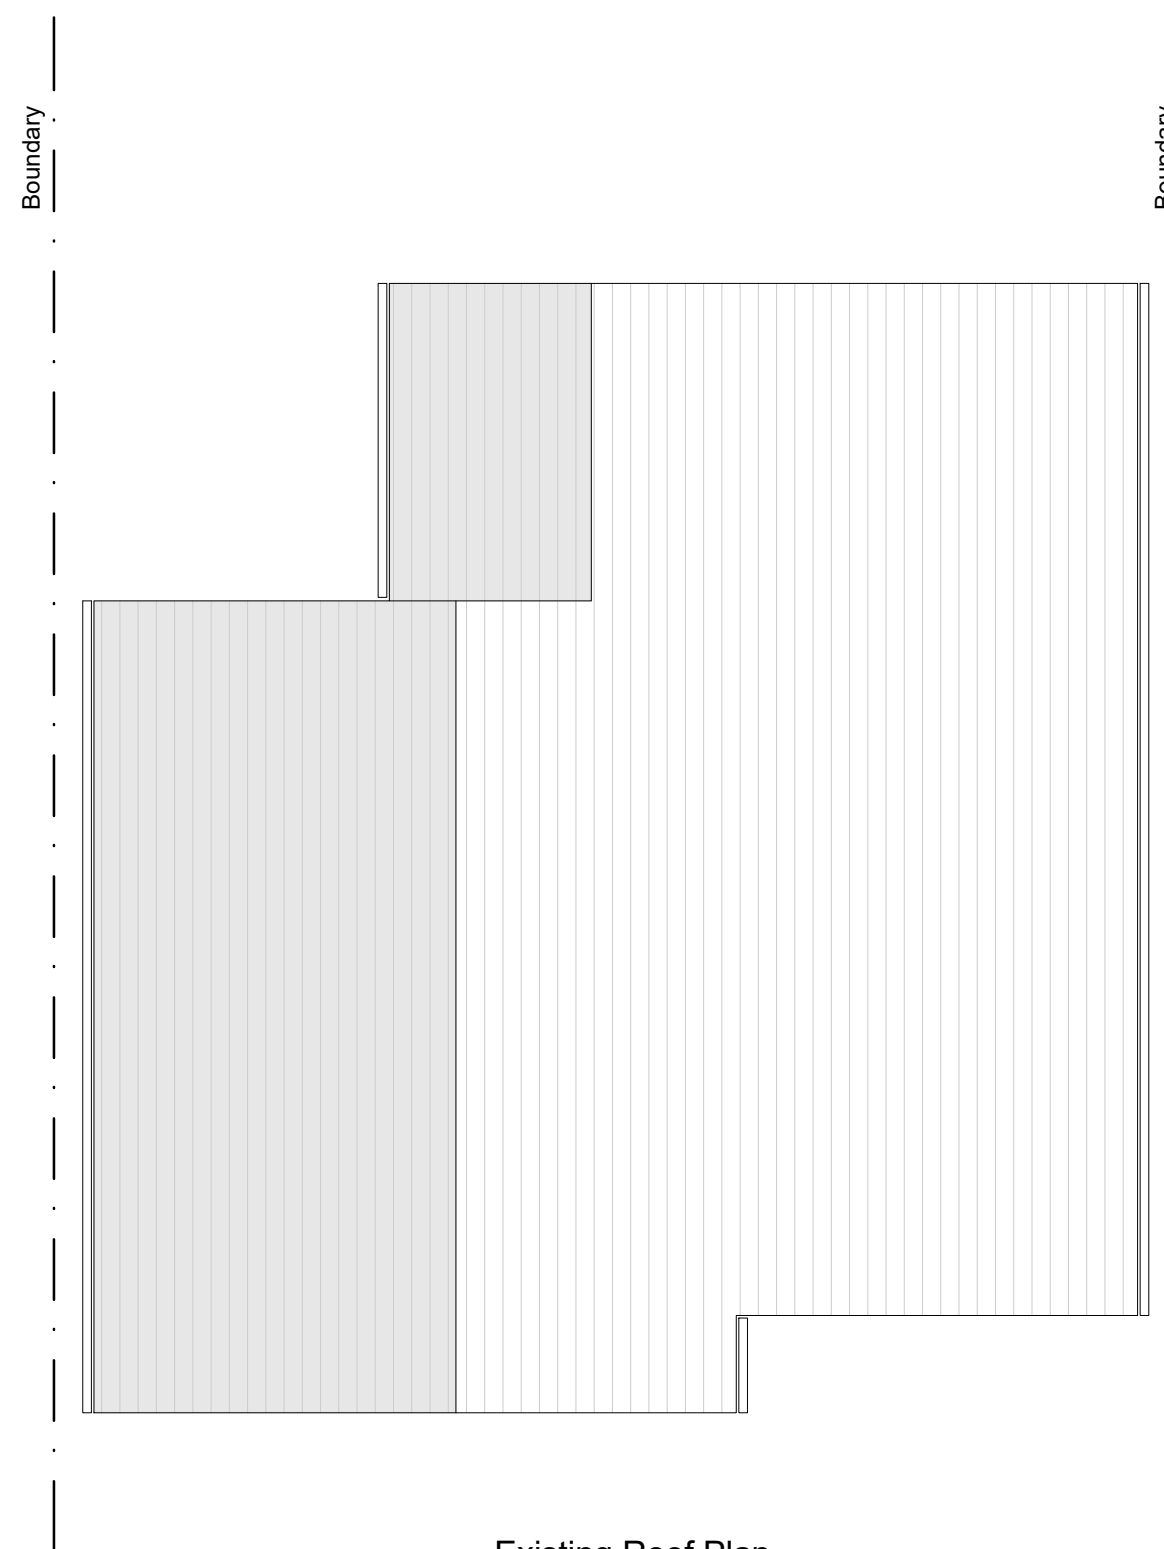


Existing Roof Plan
Scale 1:100

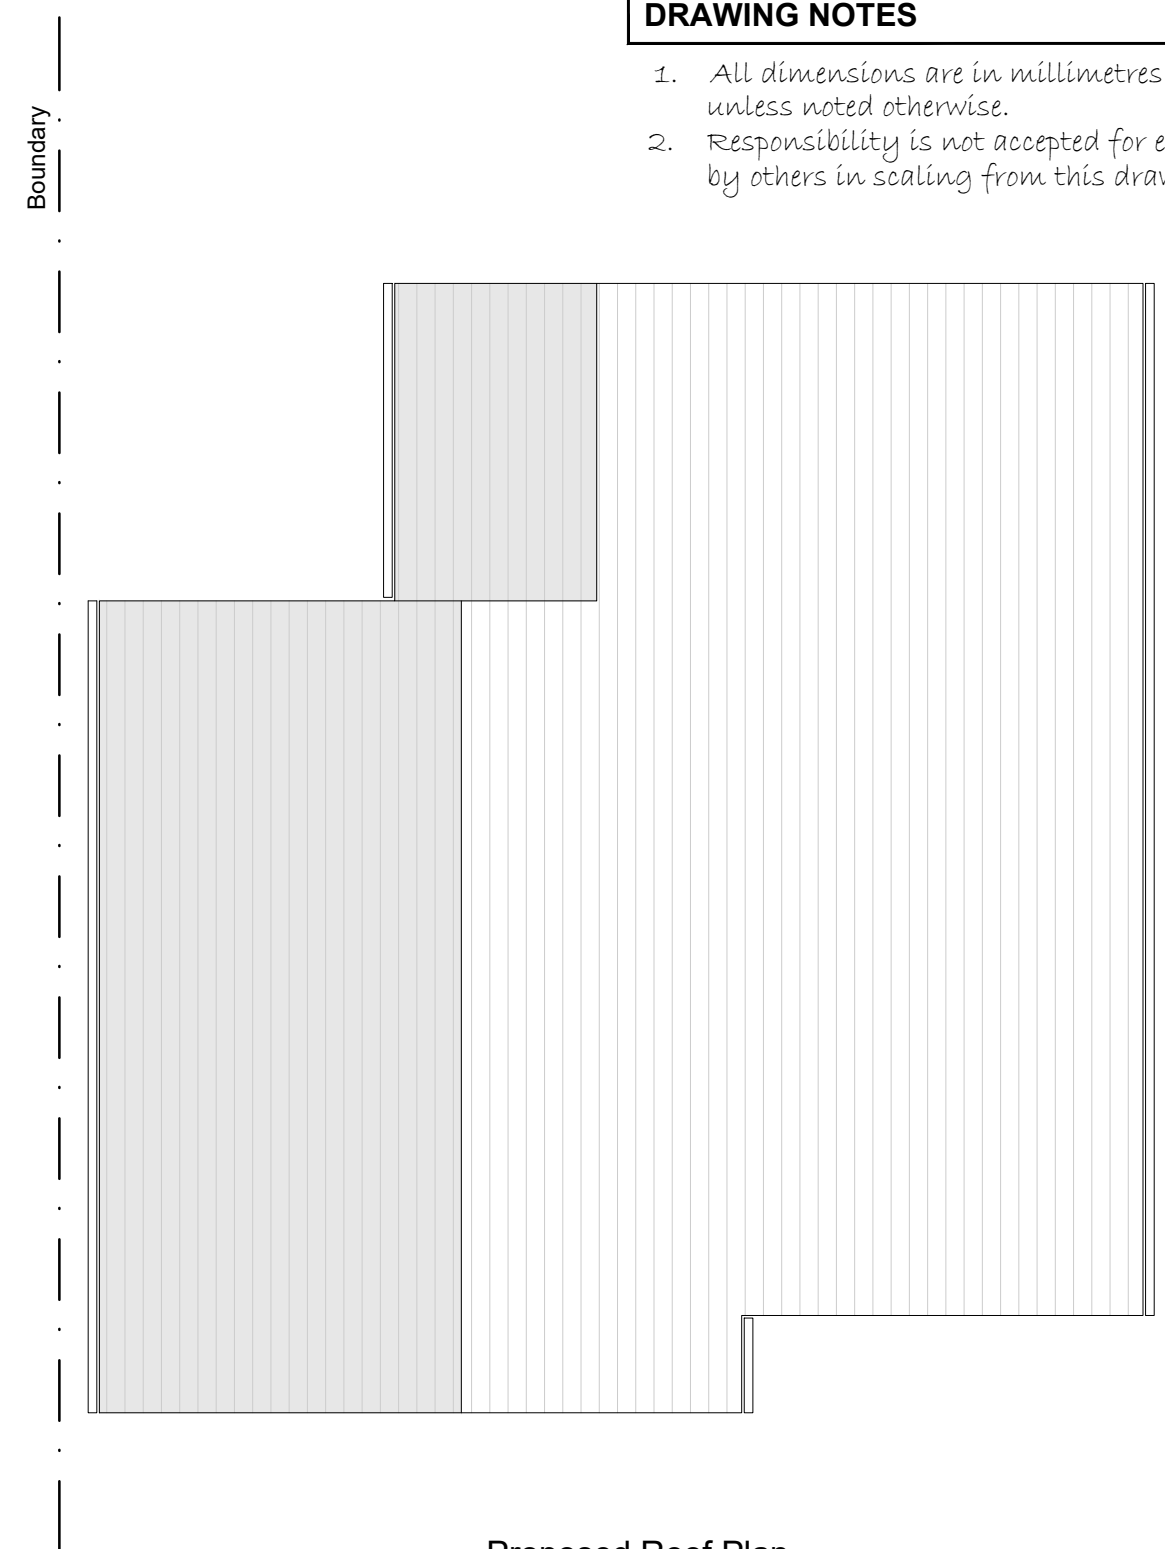

Proposed Roof Plan
Scale 1:100

Floor Plans

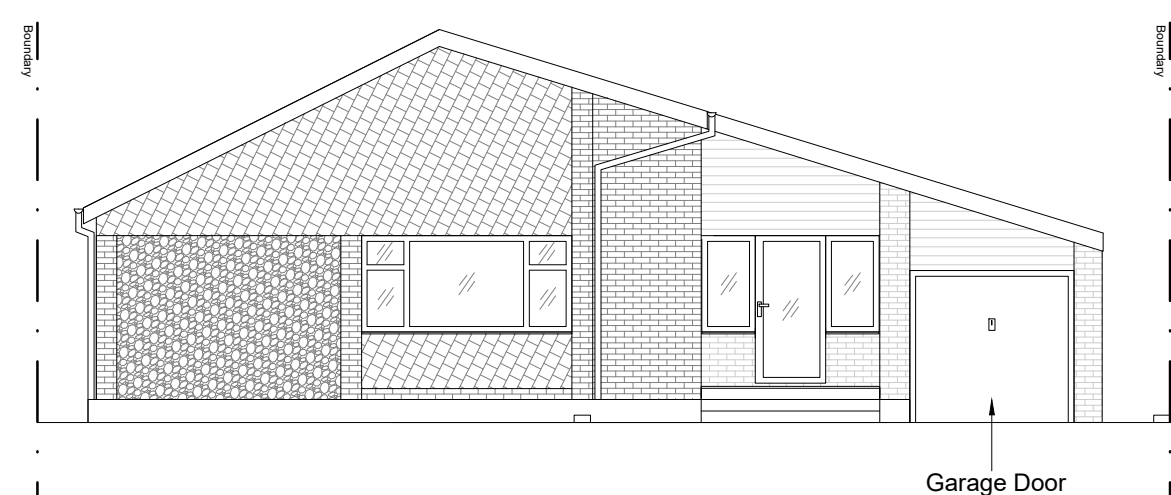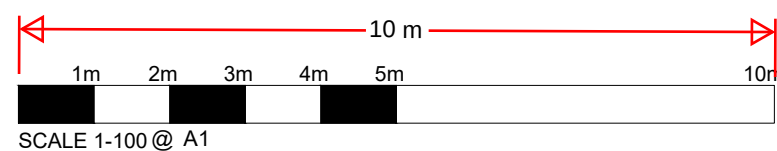


Existing Front Elevation
Scale 1:100




Existing Rear Elevation
Scale 1:100




Existing Left Side Elevation
Scale 1:100

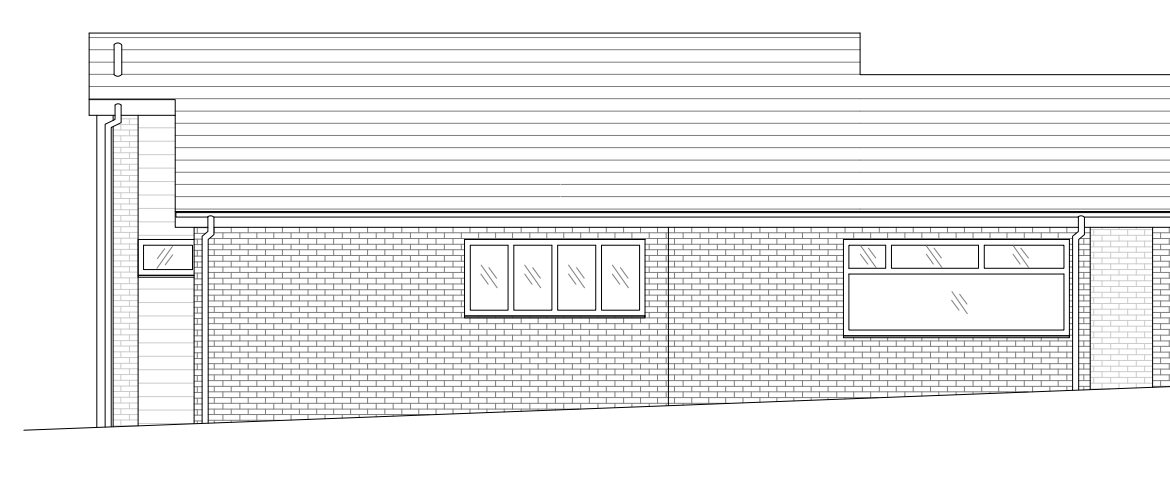

Existing Right Side Elevation
Scale 1:100


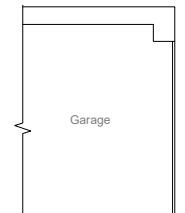


Existing Section A
Scale 1:100

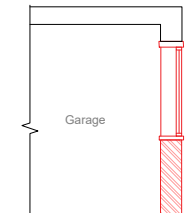


Proposed Section A
Scale 1:100


Existing Elevations

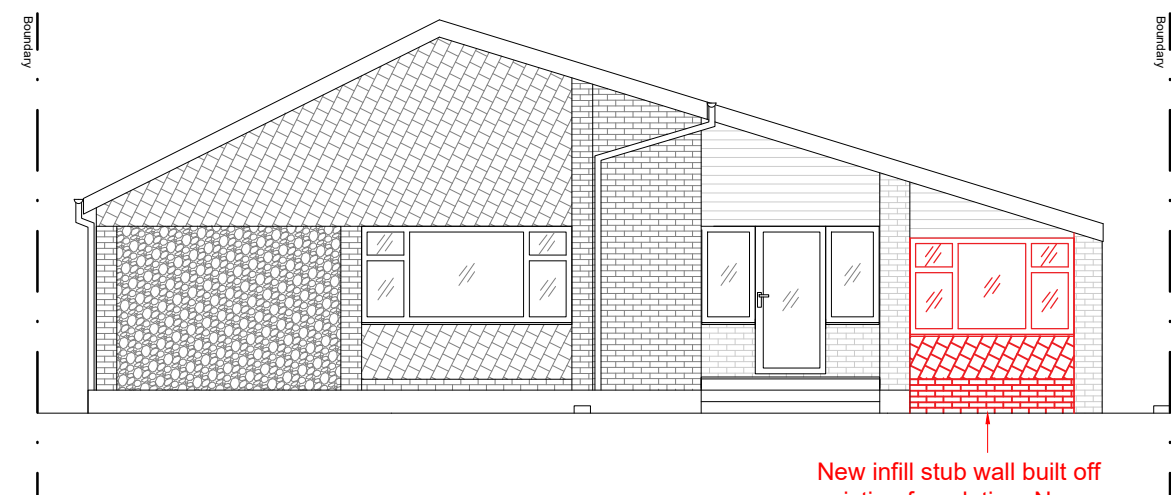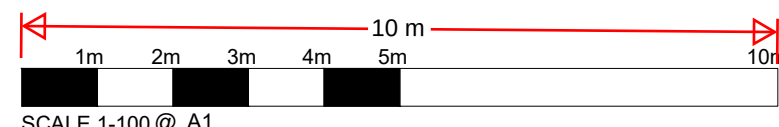


Proposed Front Elevation
Scale 1:100

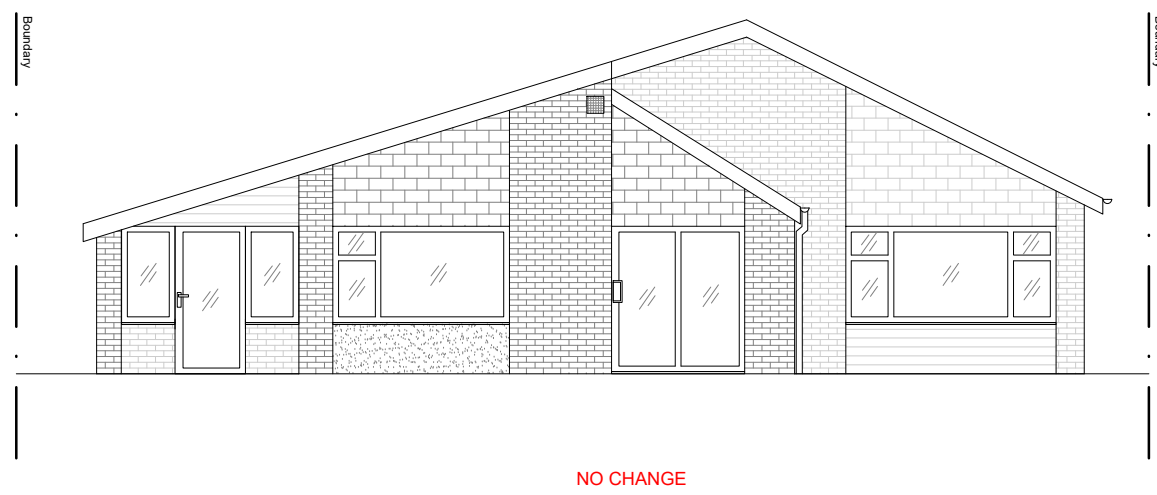

Proposed Rear Elevation
Scale 1:100

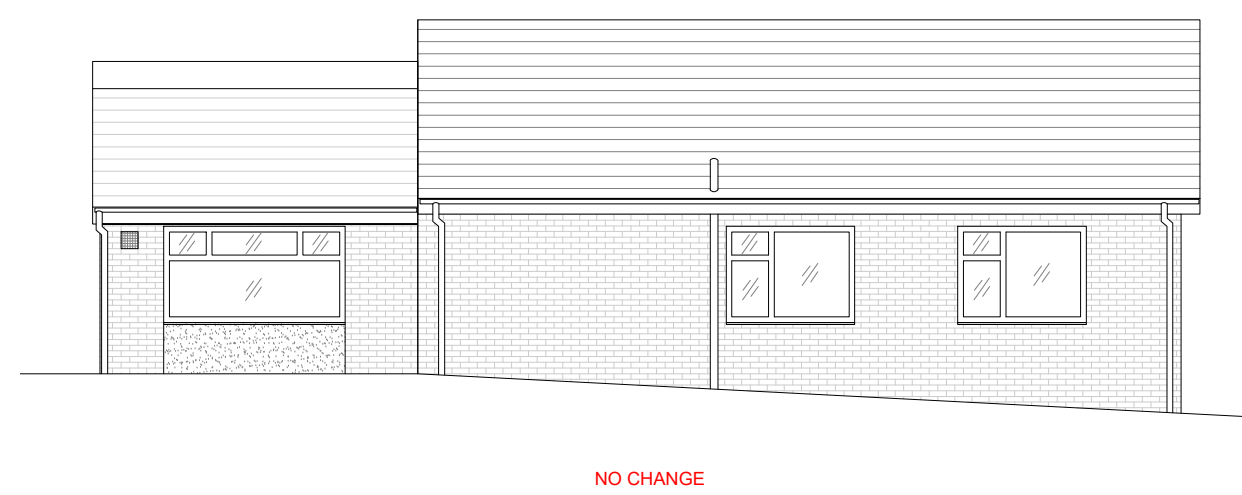


Proposed Left Side Elevation
Scale 1:100

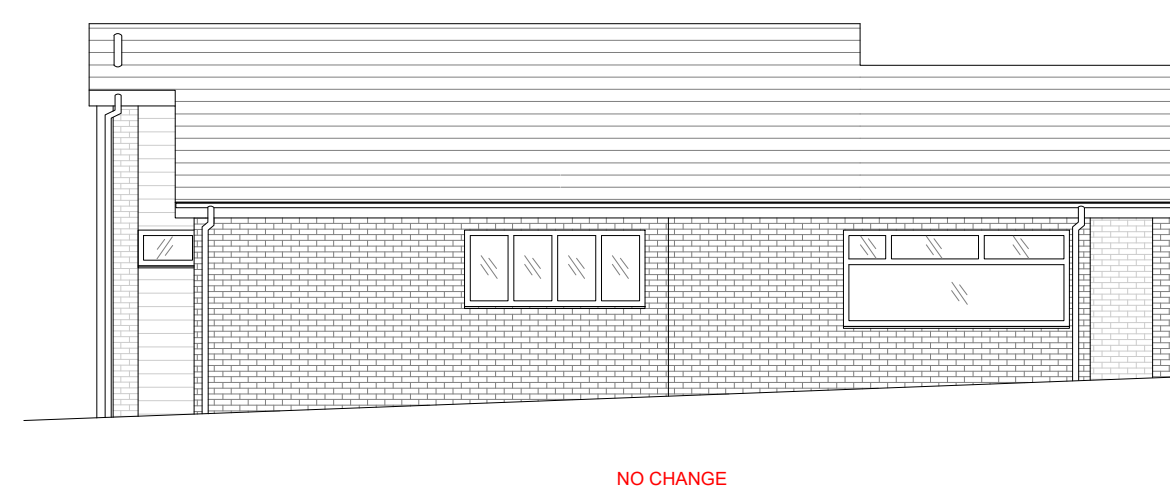

Proposed Right Side Elevation
Scale 1:100

Proposed Elevations

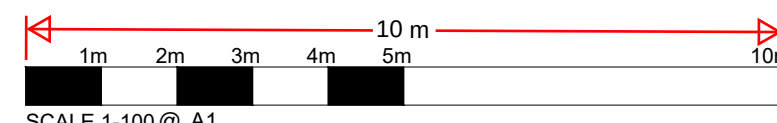

Rev.	Date	By	Chkd.	Revision Notes
B	12.05.25	MC	RD	Drawings shown
A	25.02.25	MC	RD	Planning Notice Application

Client
Robert Dedridge

Job Title
9 Crown Green,
Shorne, Gravesend, Kent,
DA12 3DT

Drawing Title
Existing And Proposed
Information For Alteration
Of Existing Garage Door To
New Window.

Drawn by: M. Orrell Approved by: R. Dedridge Date: 24 Feb 2025

Riverview Drawing
Services Ltd.

M: 07991209628 E: rvd_2k3@hotmail.co.uk O: Gravesend DA12 4GD

Job No. RDS-002 Drawing No. P-02 Rev. B