



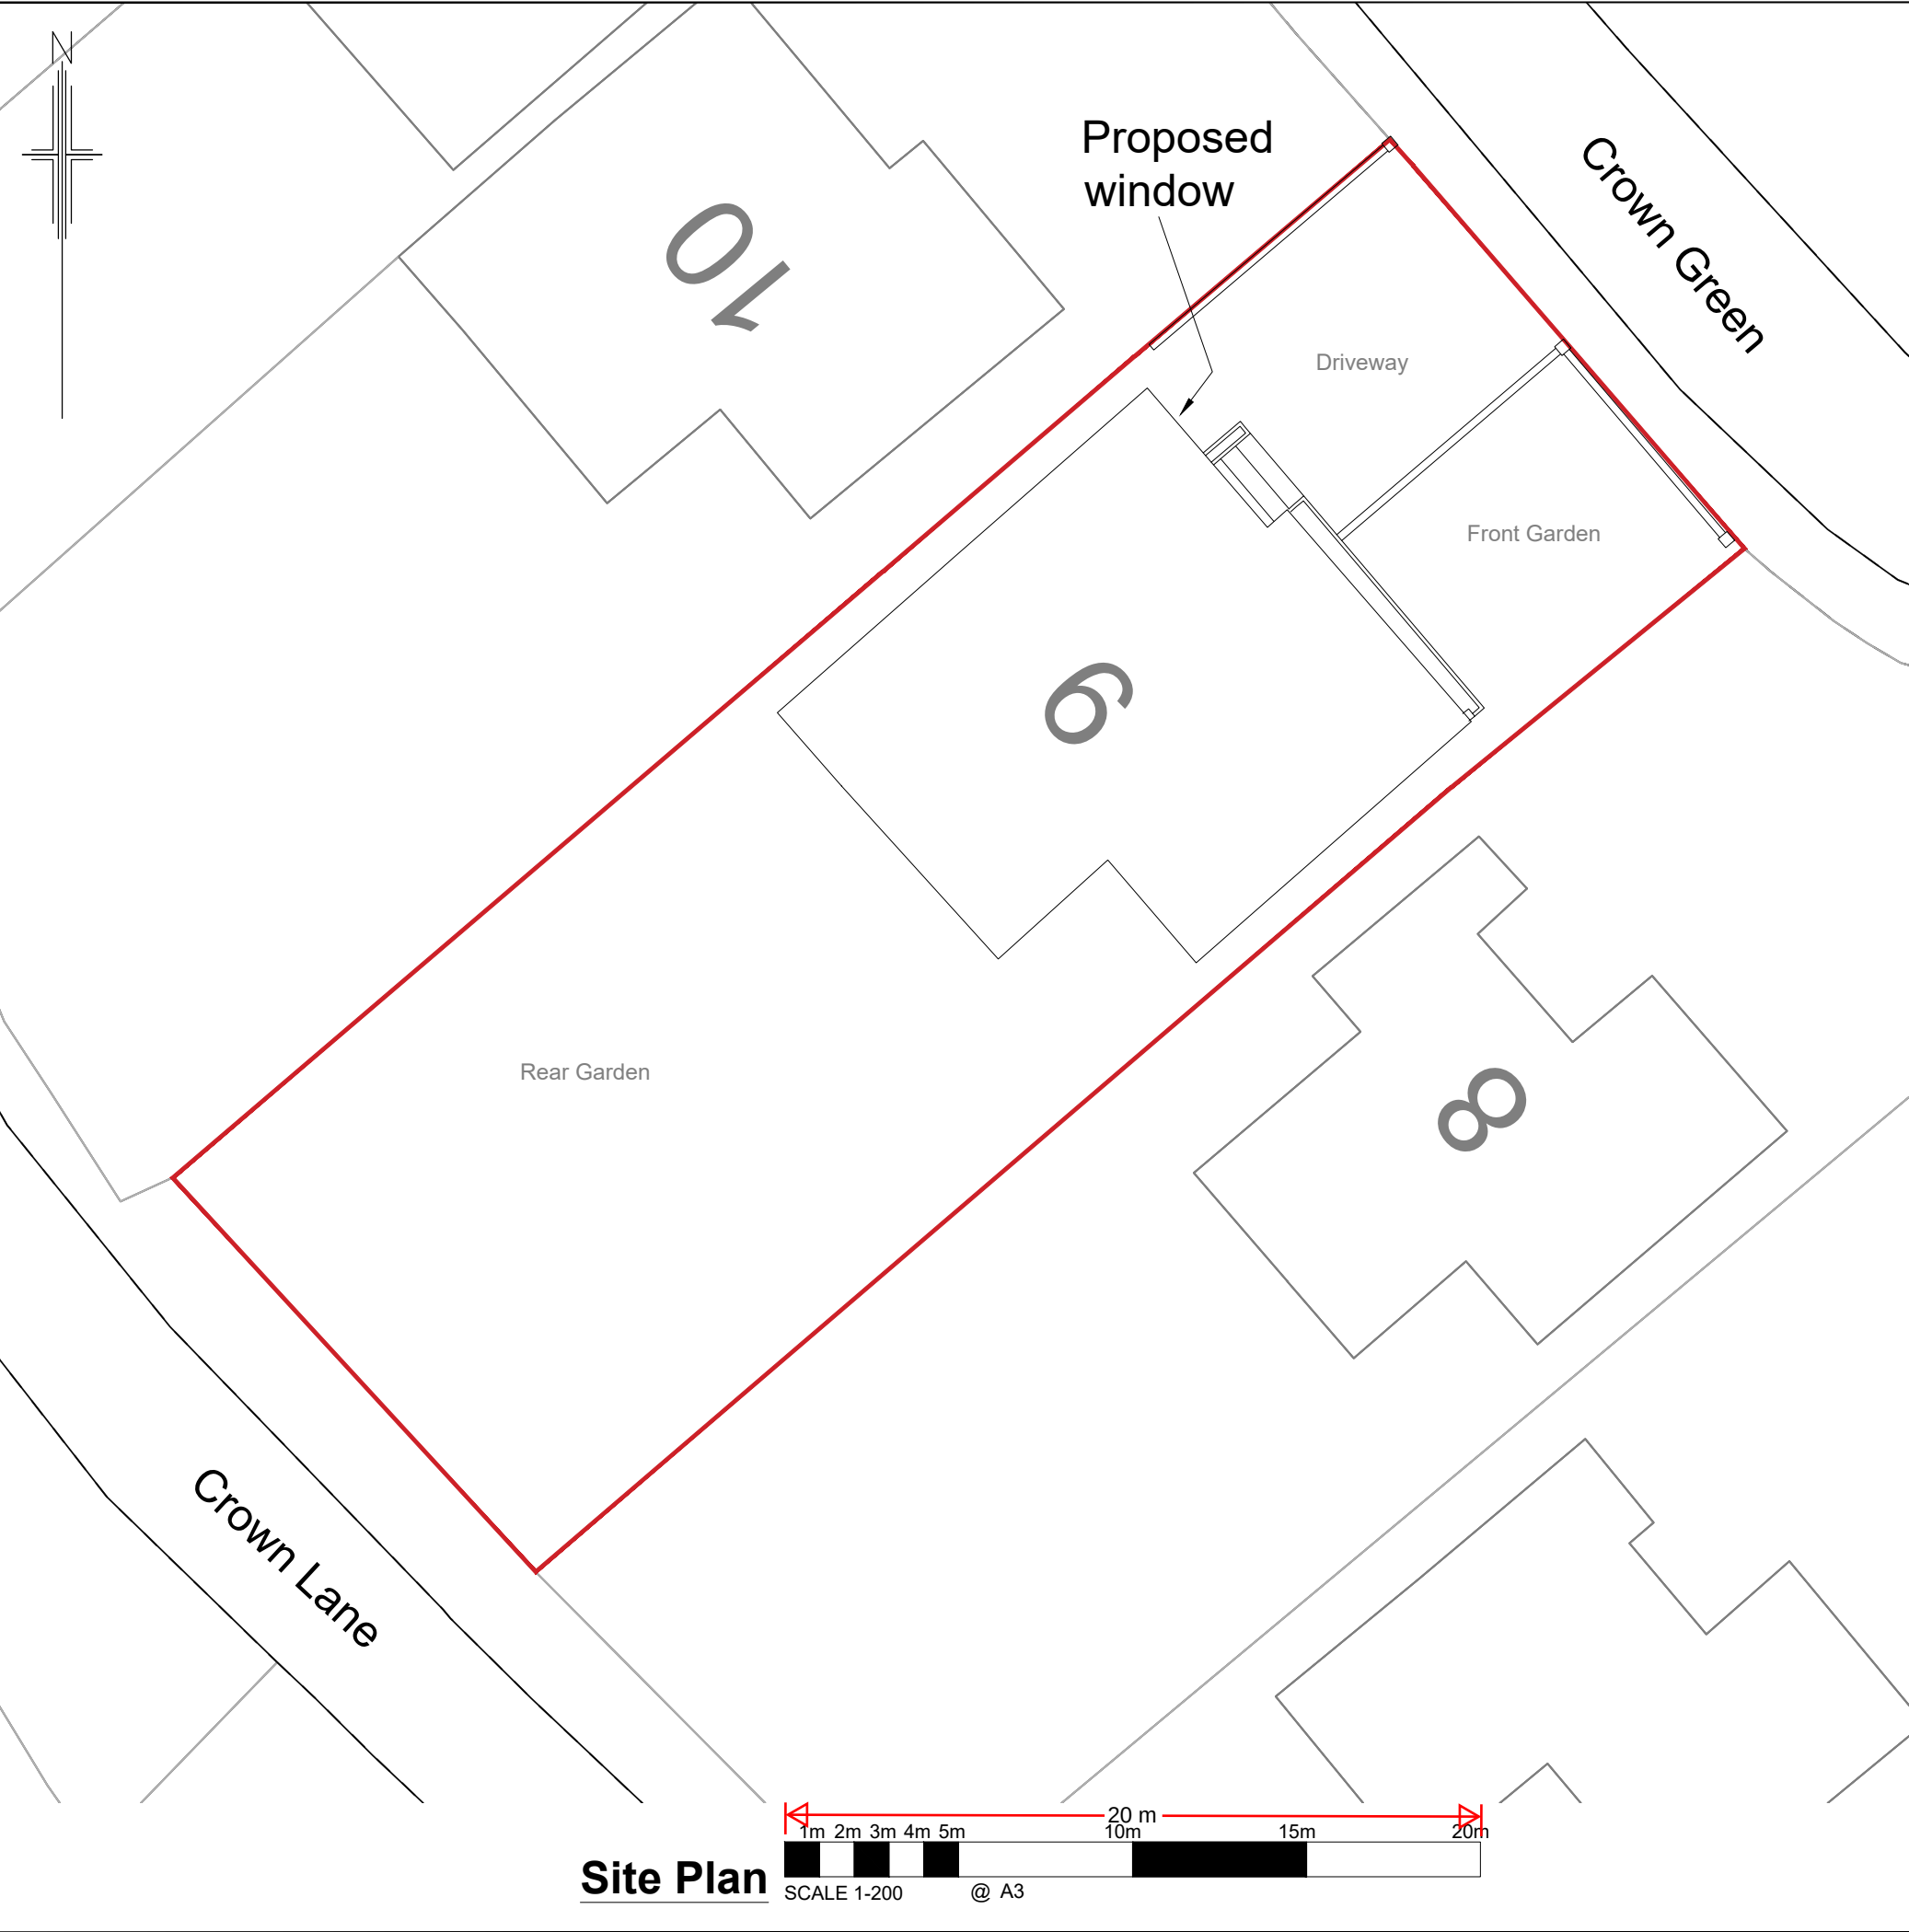

- DRAWING NOTES
- A3
1.

All dimensions are in millimetres (mm) unless noted otherwise.
2.

Responsibility is not accepted for errors made by others in scaling from this drawing.

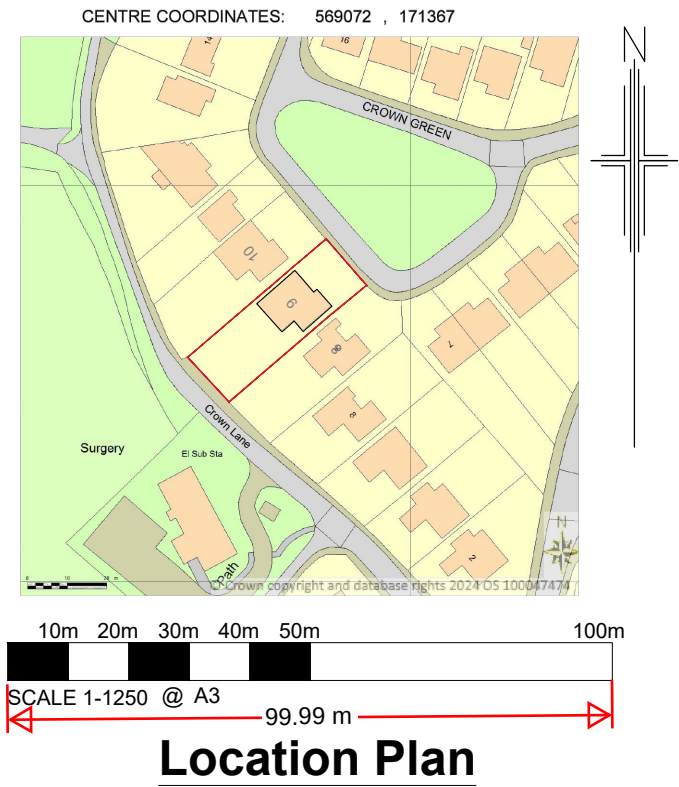

By	12.03.25	MC	RD	Driveway shown
A	25.02.24	MC	RD	Planning Notice Application
Rev.	Date	By	Chkd.	Revision Notes
Client				
Robert Dedridge				
Job Title				
9 Crown Green, Shorne, Gravesend, Kent, DA12 3DT				
Drawing Title				
Location Plan And Site Plan				
Drawn by: M. Crabb		Approved by: R. Dedridge		Date: 24 Feb 2025
Riverview Drawing Services Ltd.				
M: 07971269808		E: mjc_2k3@hotmail.com		O: Gravesend DA12 4QQ
Job No.			Drawing No.	Rev.
RDS-002			P-01	B