




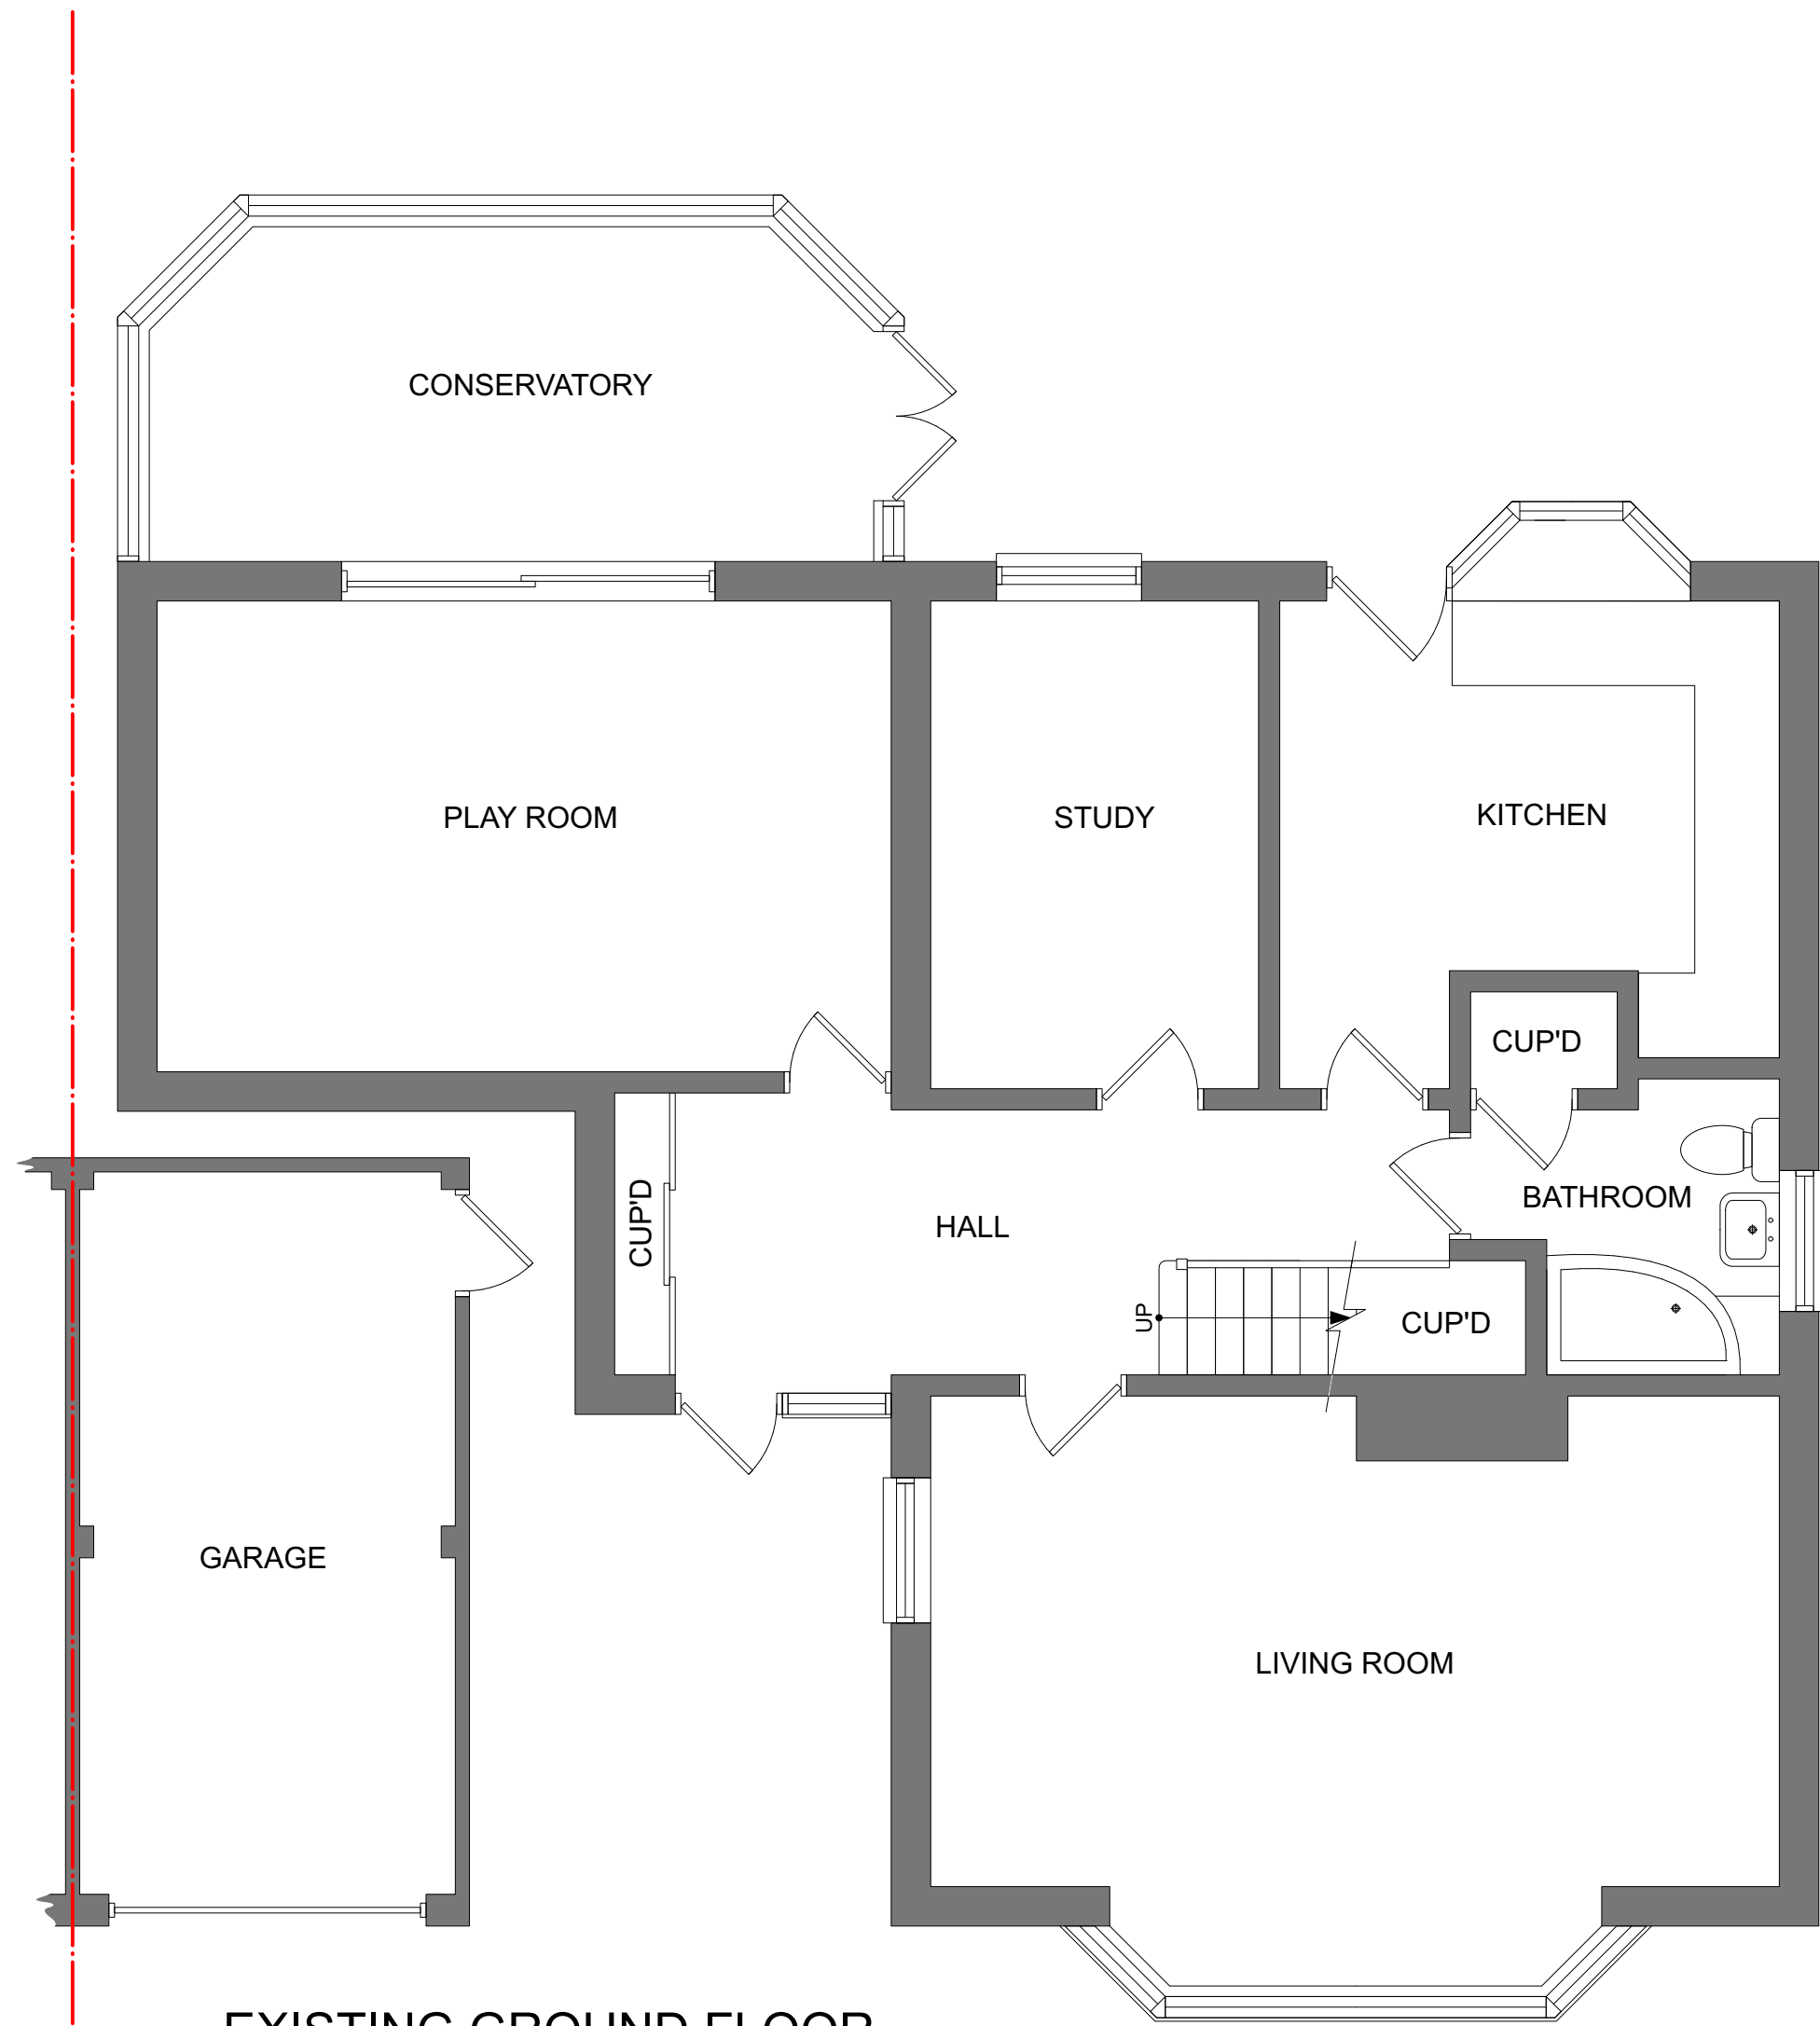

EXISTING GROUND FLOOR
1:50

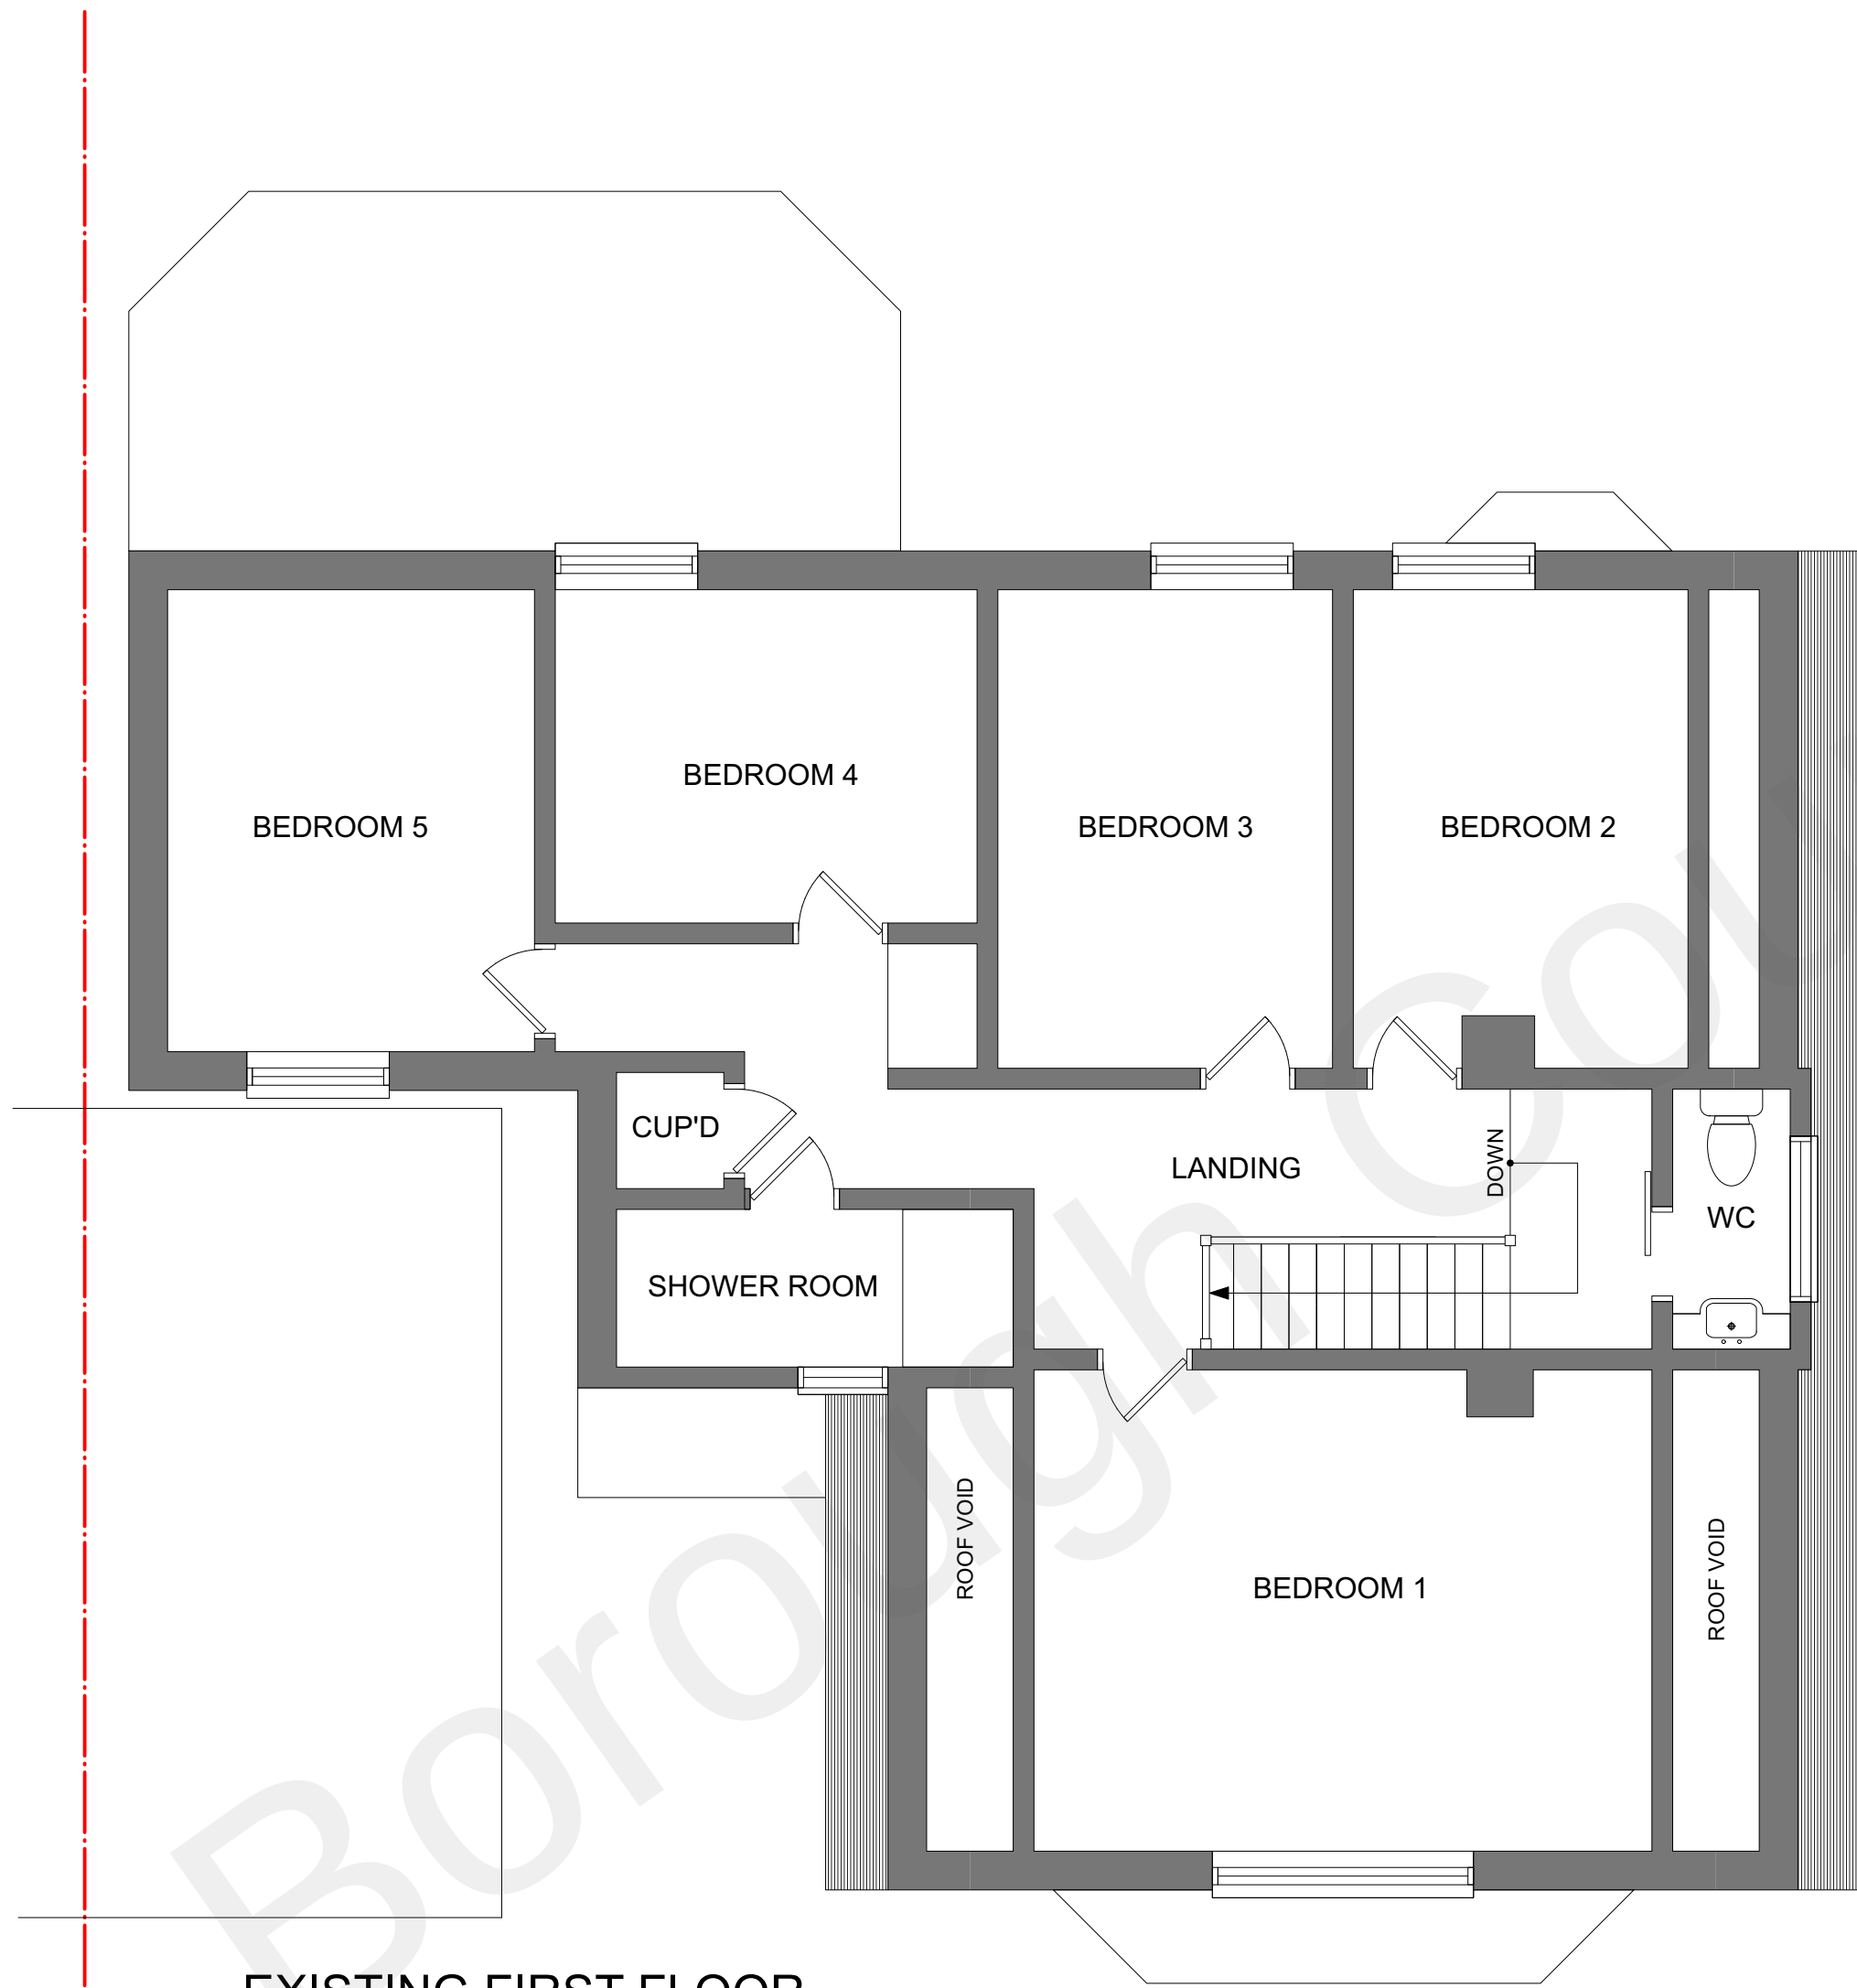


EXISTING FIRST FLOOR
1:50

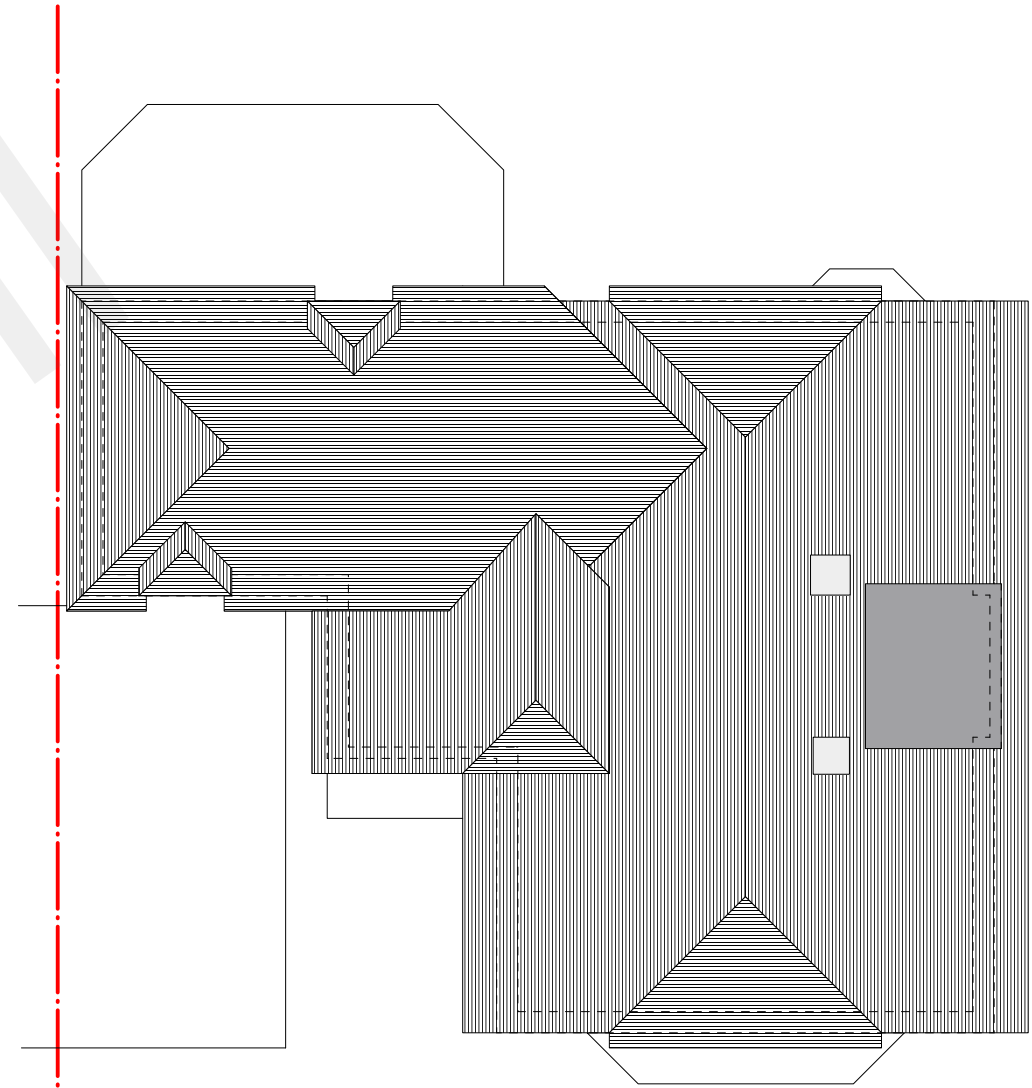

EXISTING ROOF PLAN
1:100

PLANNING

NOTES:
Do not scale drawings unless for Planning purposes.
These drawings are for Planning purposes only and are not for construction.
Always check measurements on site.

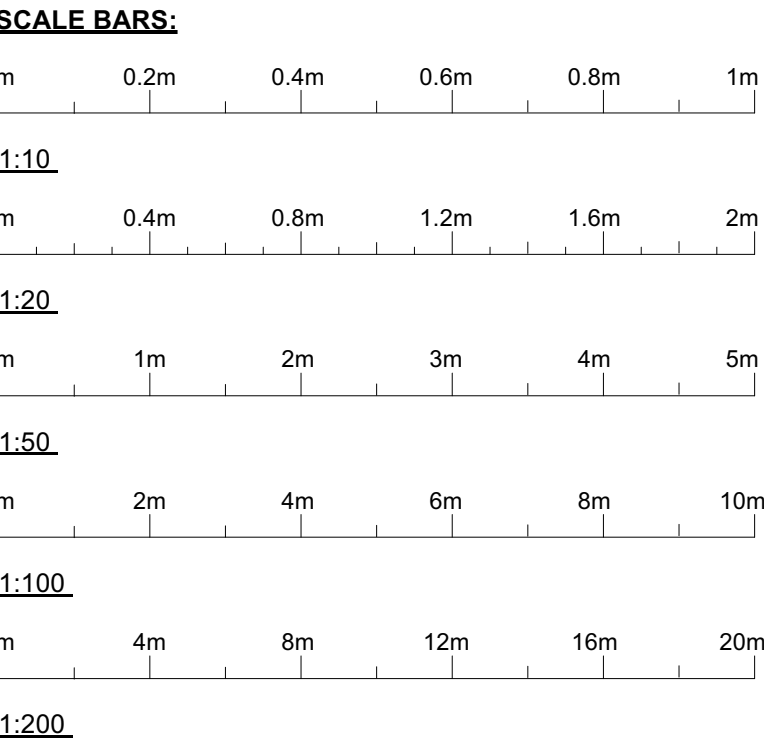


ADDRESS:
3 CHESHUNT CLOSE
MEOPHAM
KENT
DA13 0HU


DRAWING TITLE
EXISTING PLANS & ELEVATIONS

DRAWING NUMBER: 3CHES-02 **REV:** **SCALE:** 1:50 / 100 @ A1

DATE:
NOVEMBER 2021

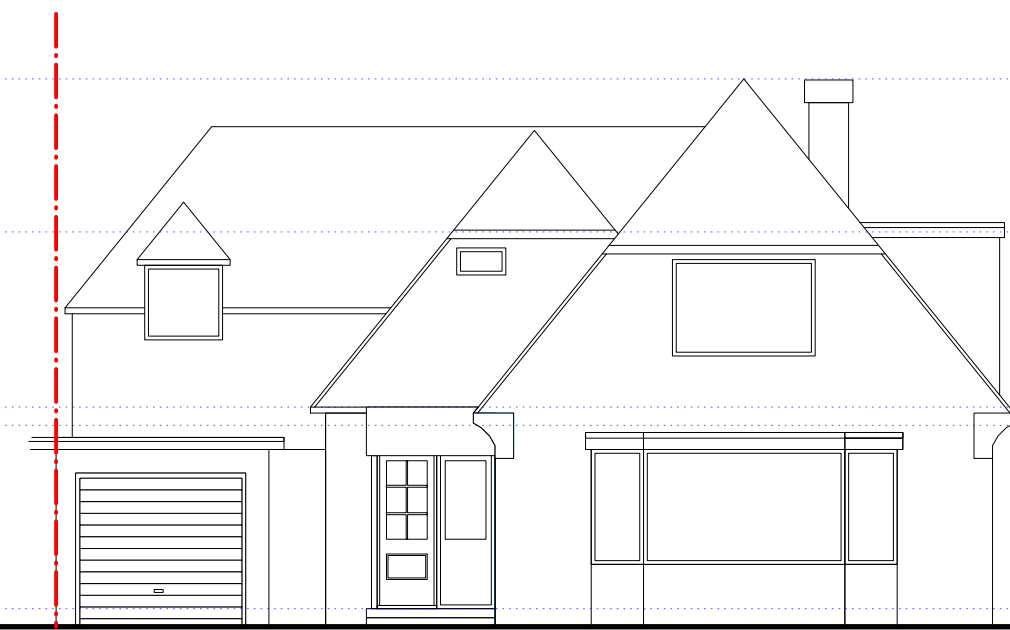


EXISTING FRONT ELEVATION
1:100

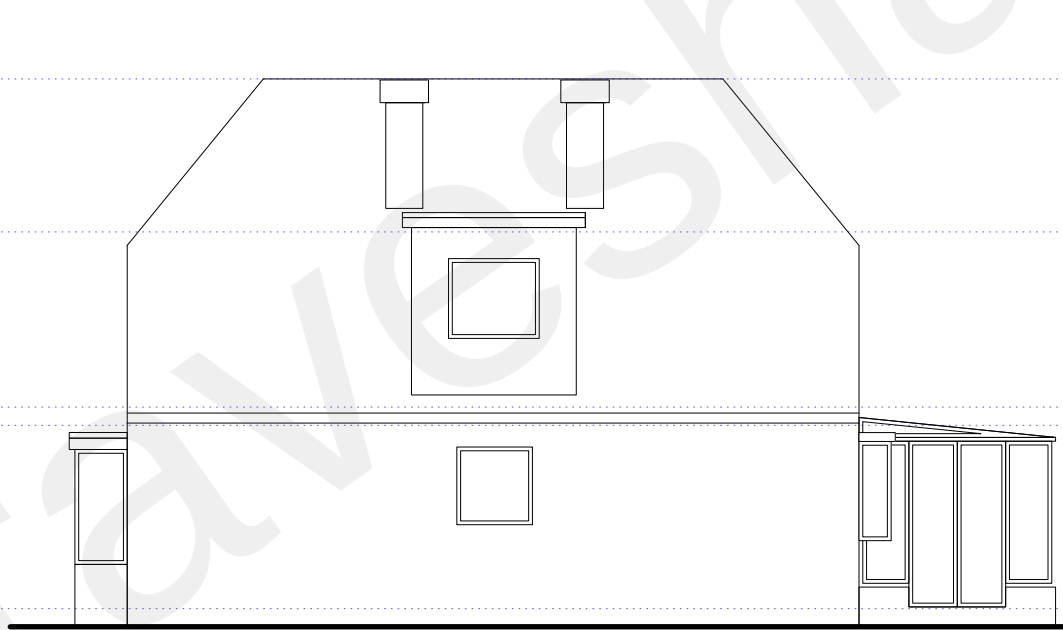

EXISTING EAST SIDE ELEVATION
1:100



EXISTING REAR ELEVATION
1:100

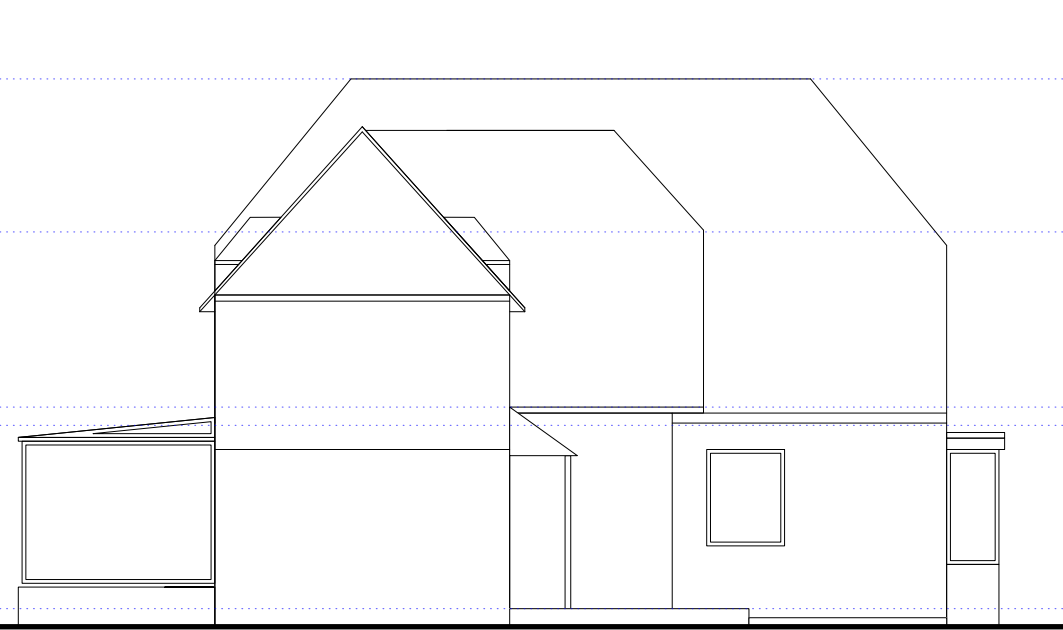

EXISTING WEST SIDE ELEVATION
1:100



EXISTING GARAGE ELEVATIONS
1:100