




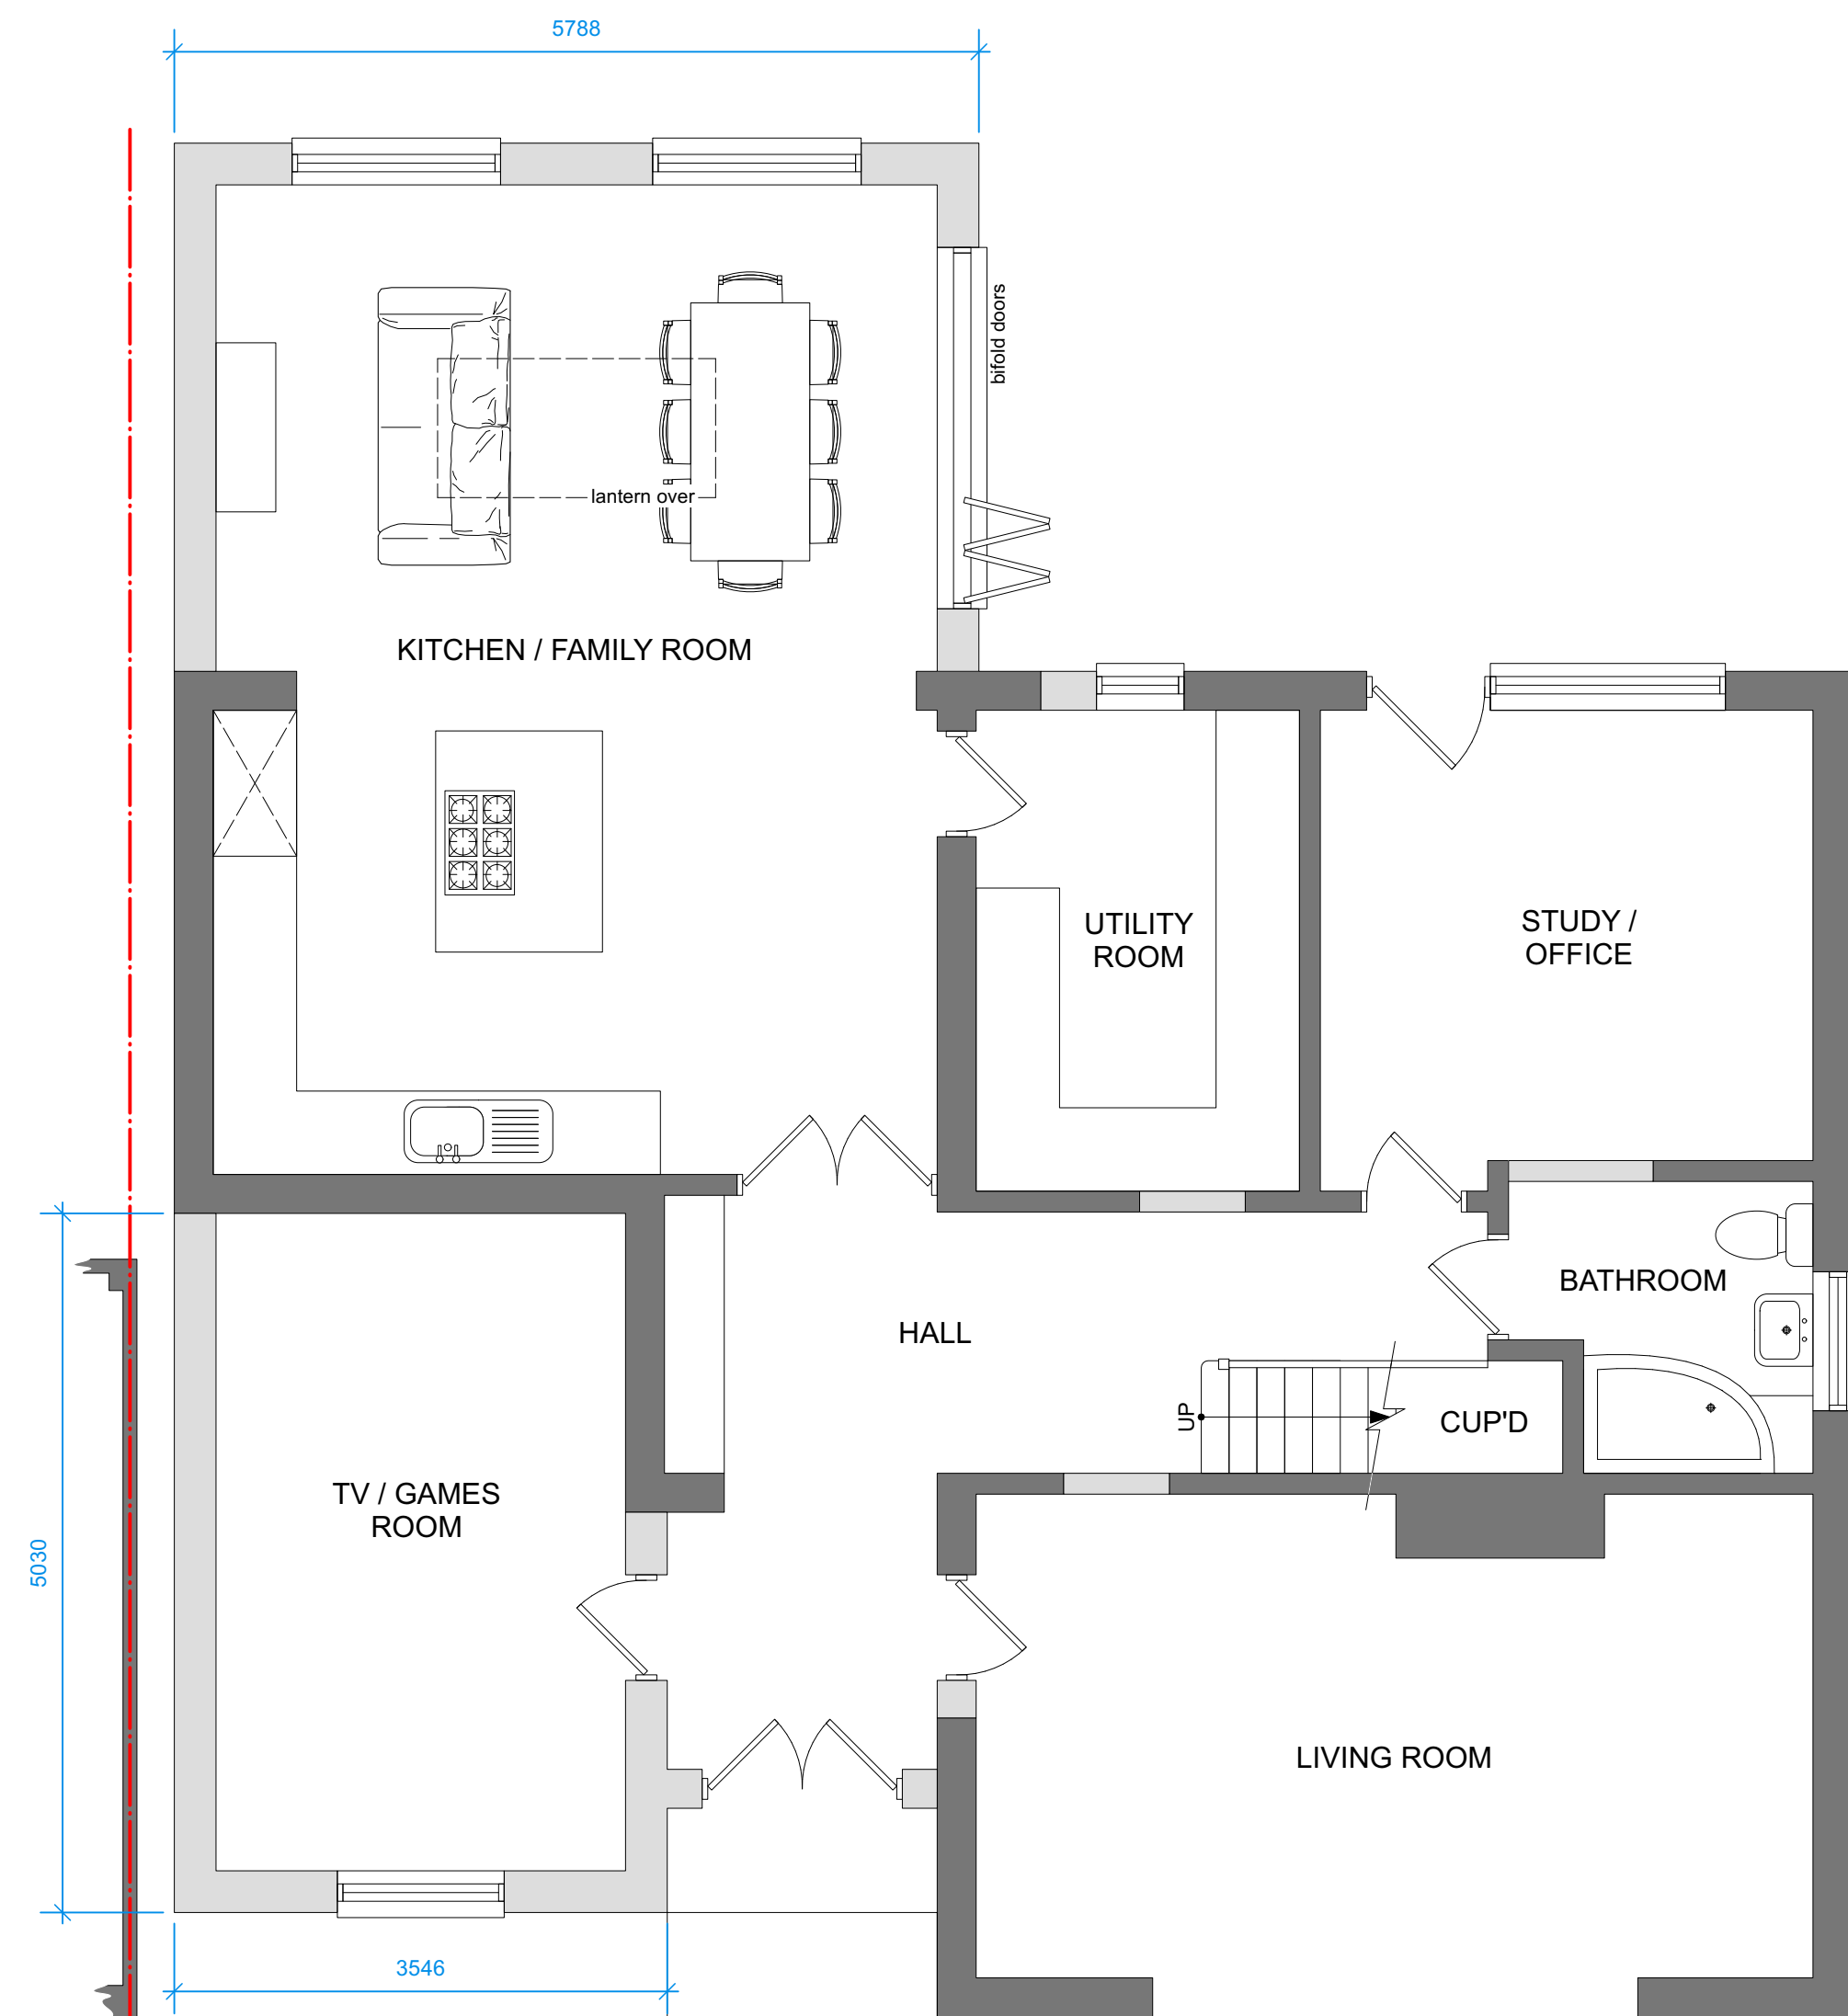

PROPOSED GROUND FLOOR
1:50

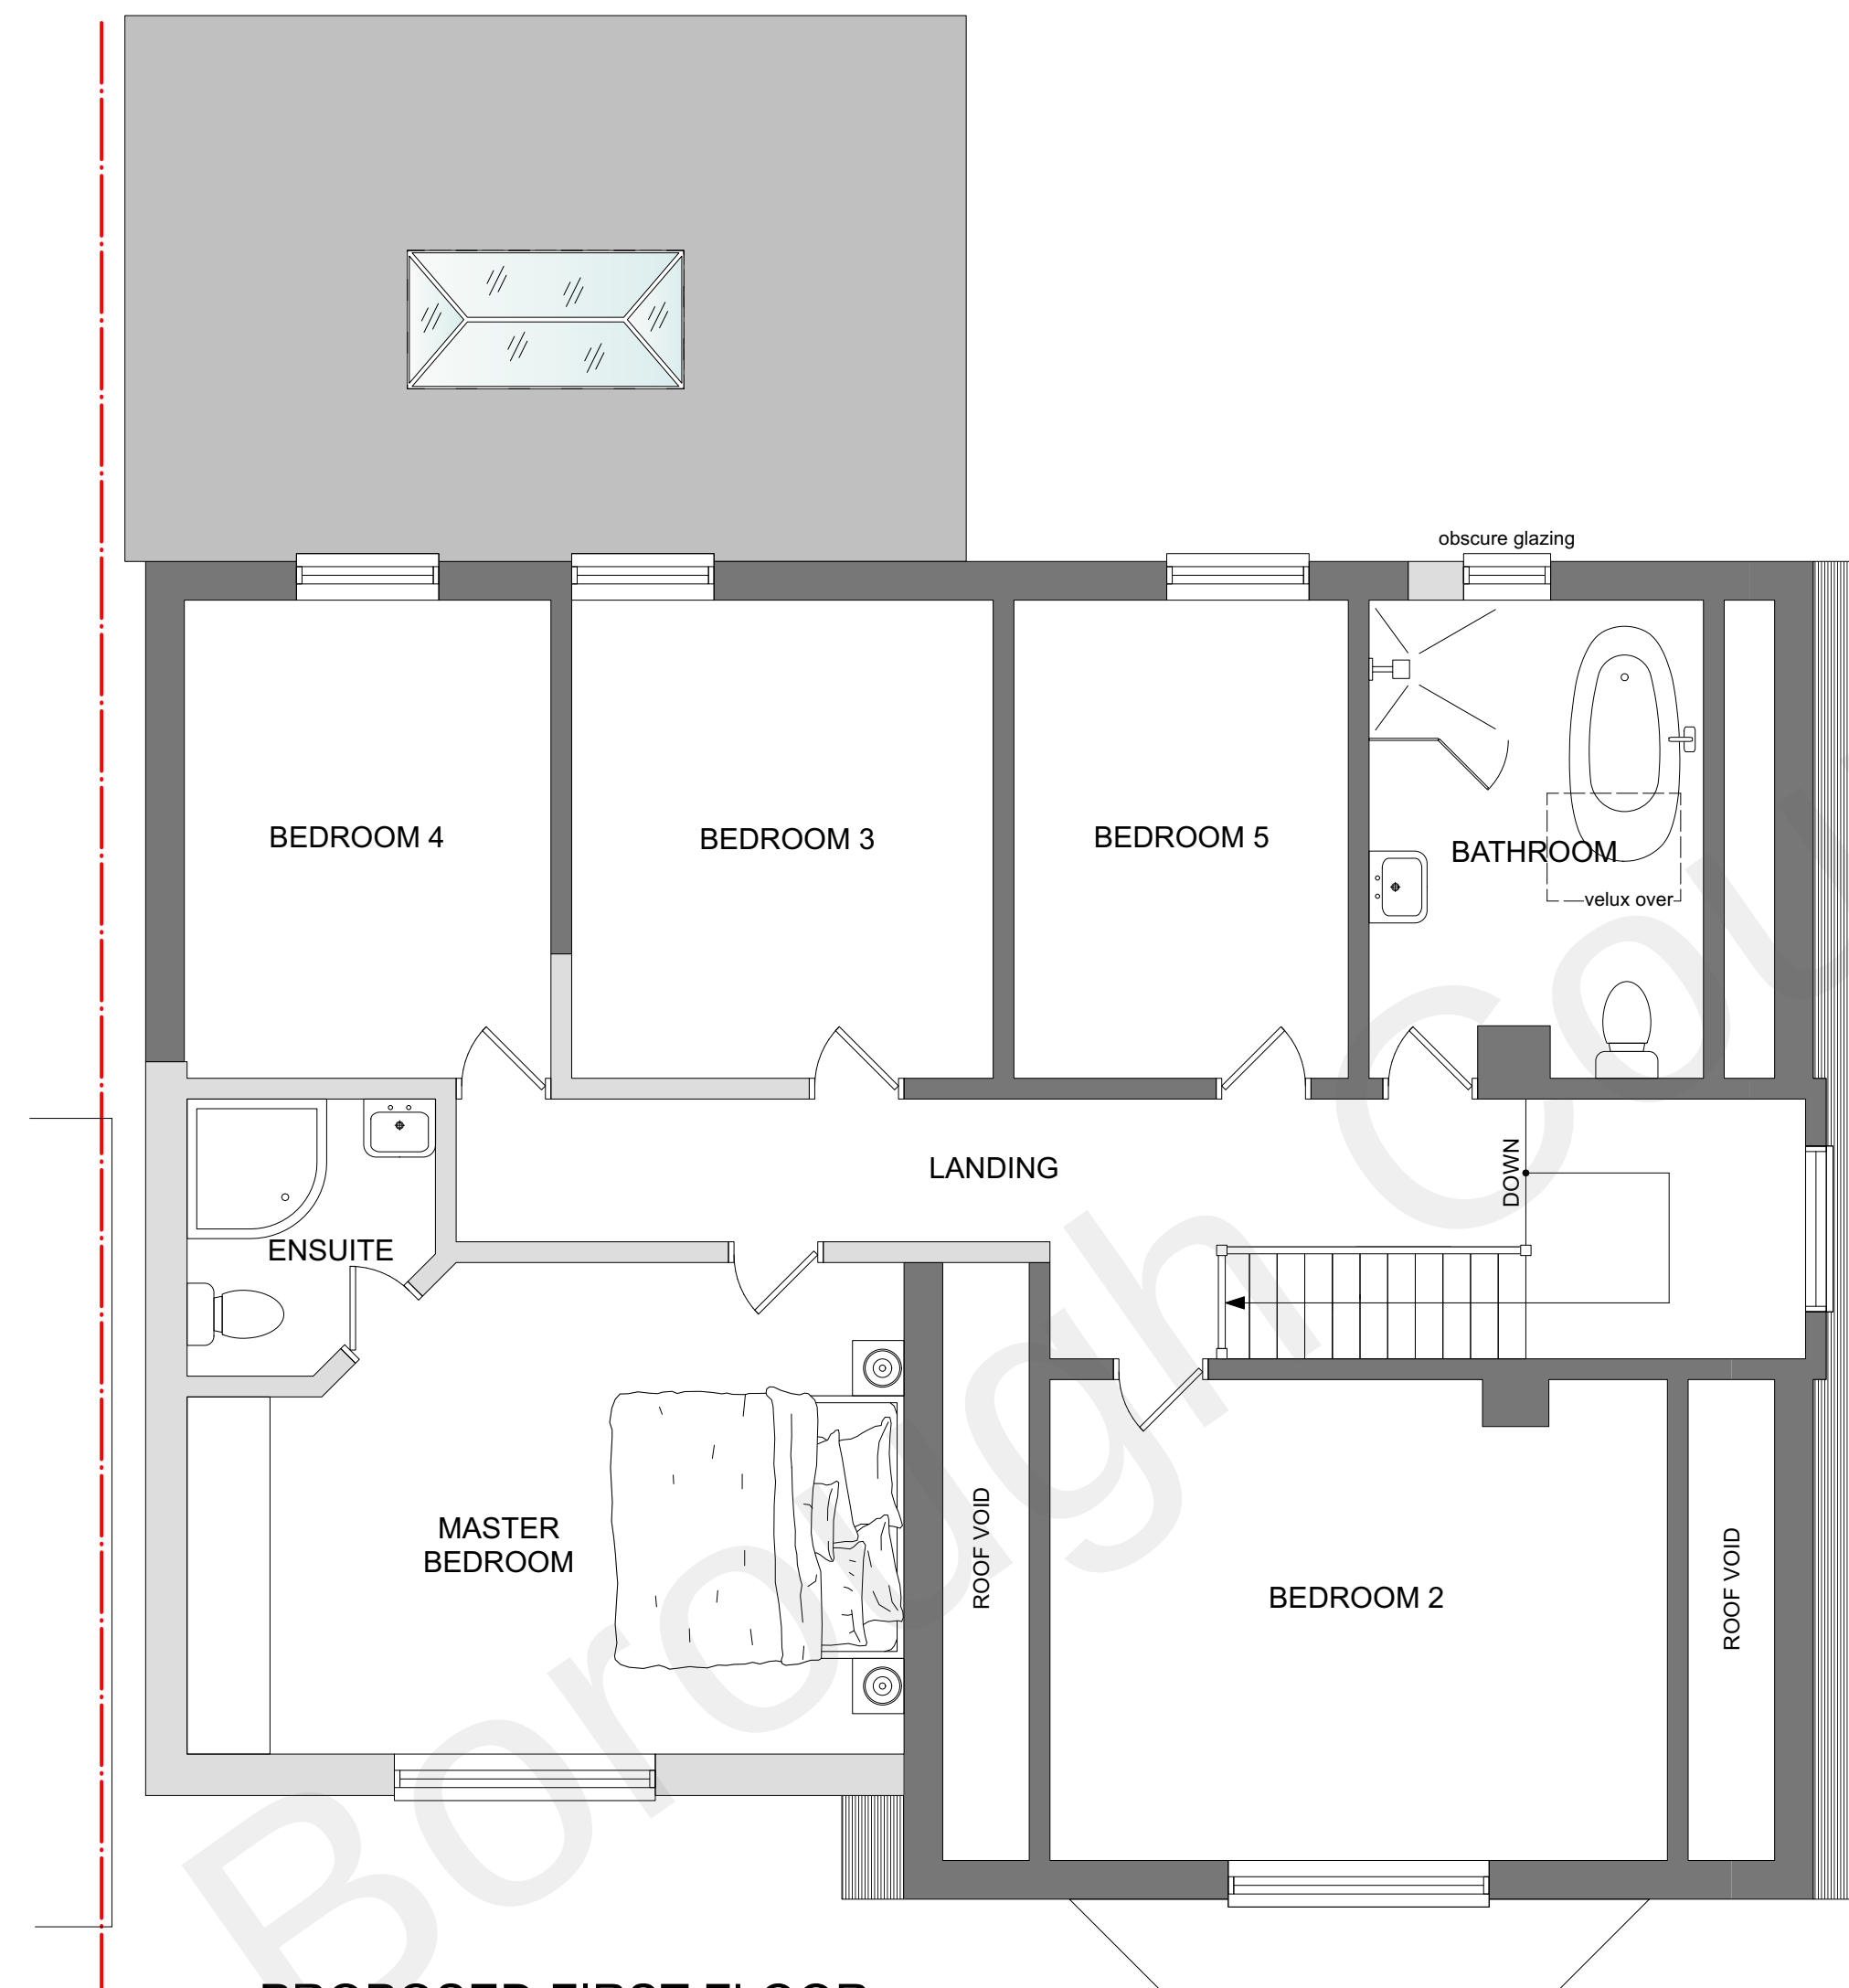

PROPOSED FIRST FLOOR
1:50

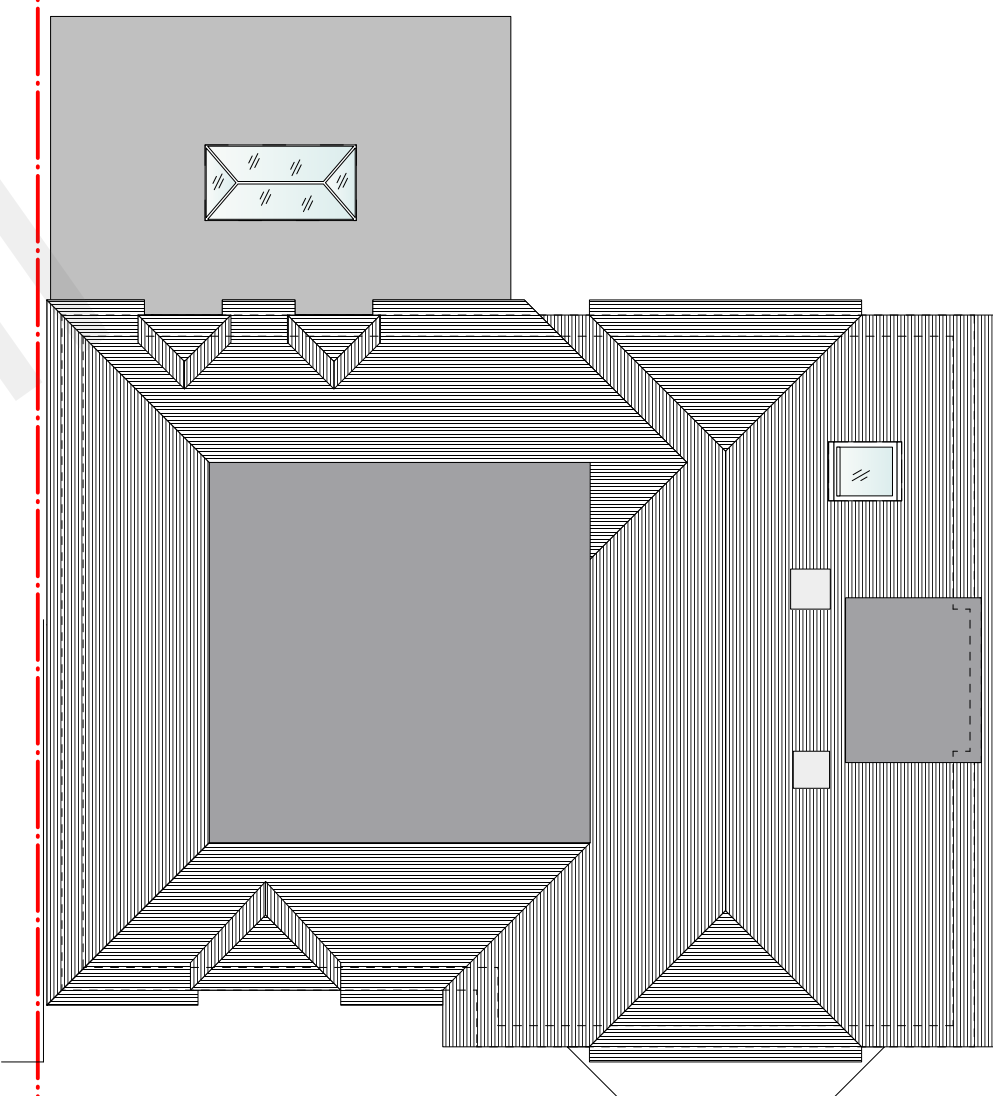

PROPOSED ROOF PLAN
1:100

PLANNING

NOTES:

Do not scale drawings unless for Planning purposes.

These drawings are for Planning purposes only and are not for construction.

Always check measurements on site.

SCALE BARS:

0m 0.2m 0.4m 0.6m 0.8m 1m

1:10

0m 0.4m 0.8m 1.2m 1.6m 2m

1:20

0m 1m 2m 3m 4m 5m

1:50

0m 2m 4m 6m 8m 10m

1:100

0m 4m 8m 12m 16m 20m

1:200

ADDRESS:

3 CHESHUNT CLOSE
MEOPHAM
KENT
DA13 0HU

DRAWING TITLE

PROPOSED PLANS & ELEVATIONS

DRAWING NUMBER:

3CHES-03 REV:

SCALE:


1:50 / 100 @ A1

DATE:

NOVEMBER 2021




PROPOSED FRONT ELEVATION
1:100

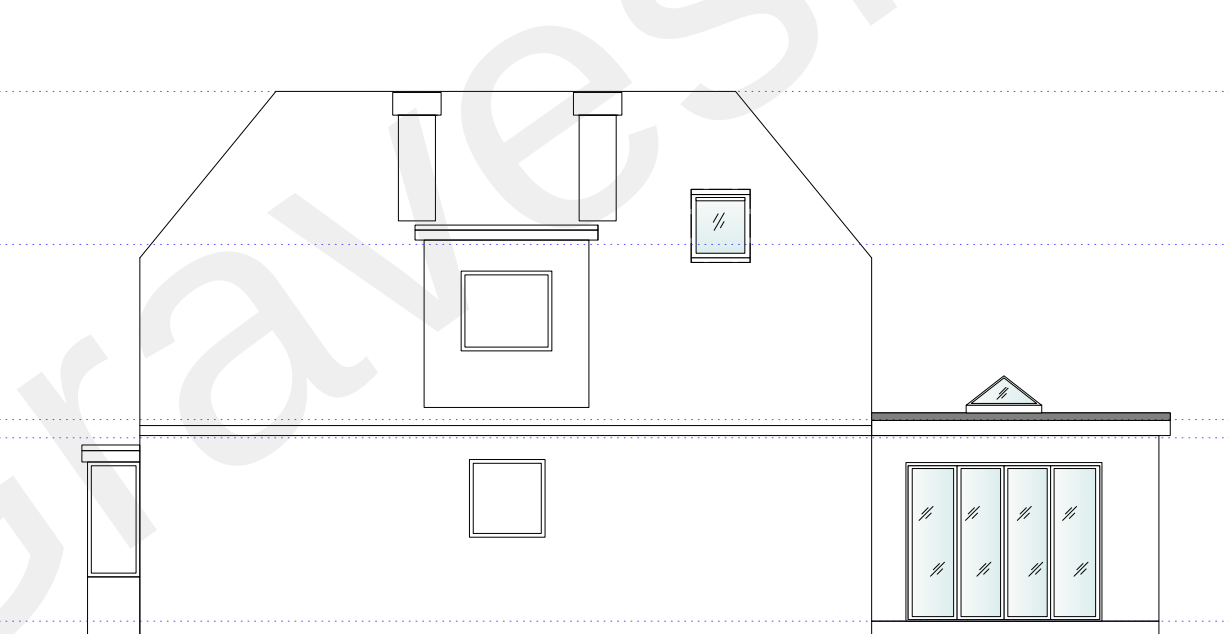

PROPOSED EAST SIDE ELEVATION
1:100



PROPOSED REAR ELEVATION
1:100

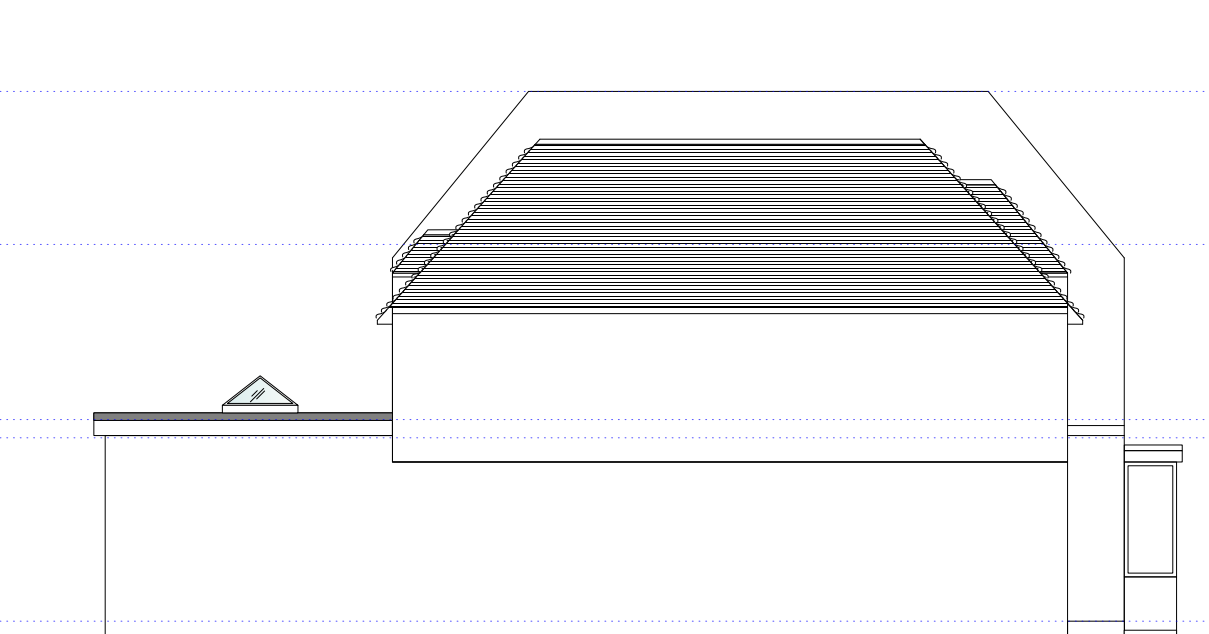

PROPOSED WEST SIDE ELEVATION
1:100