





FRONT ELEVATION
(1:100)

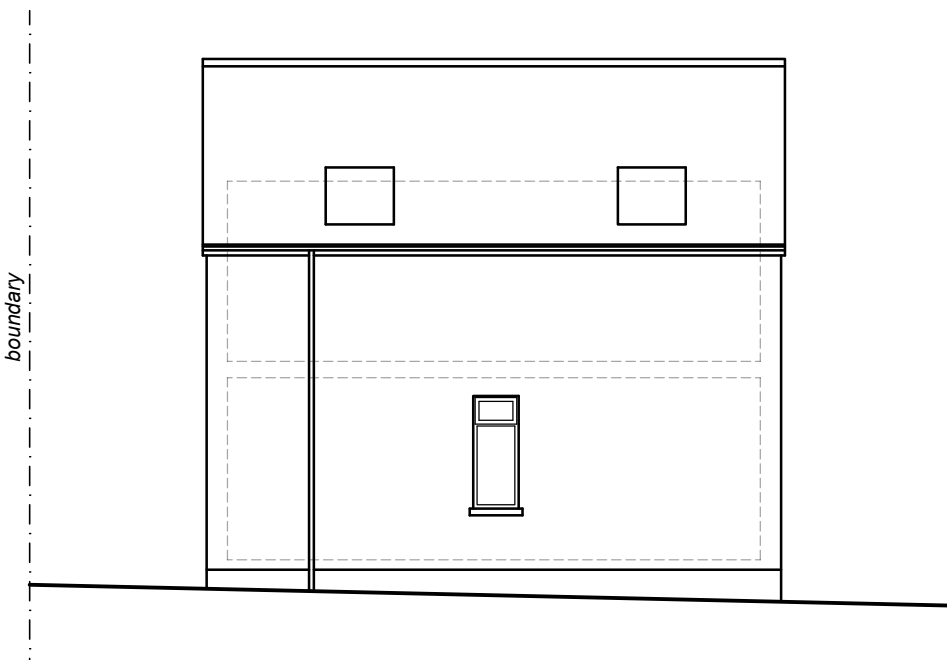


SIDE ELEVATION
(1:100)




REAR ELEVATION
(1:100)

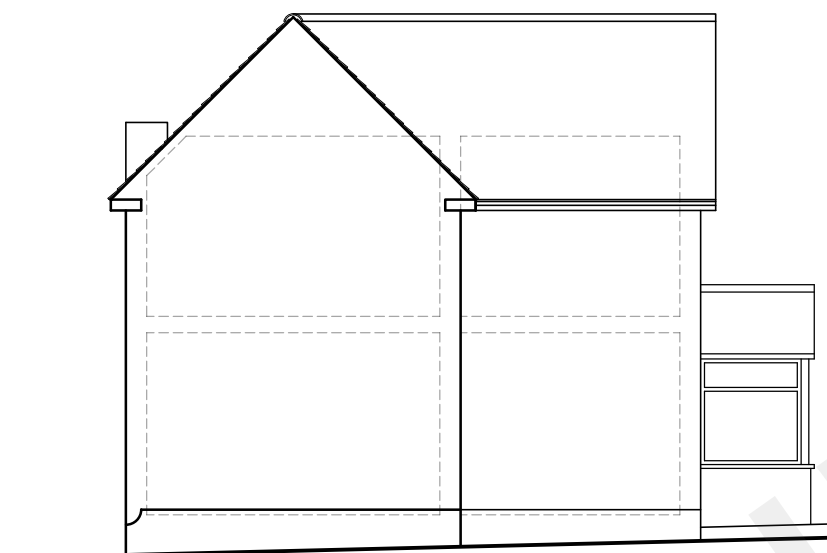


SIDE ELEVATION
(1:100)

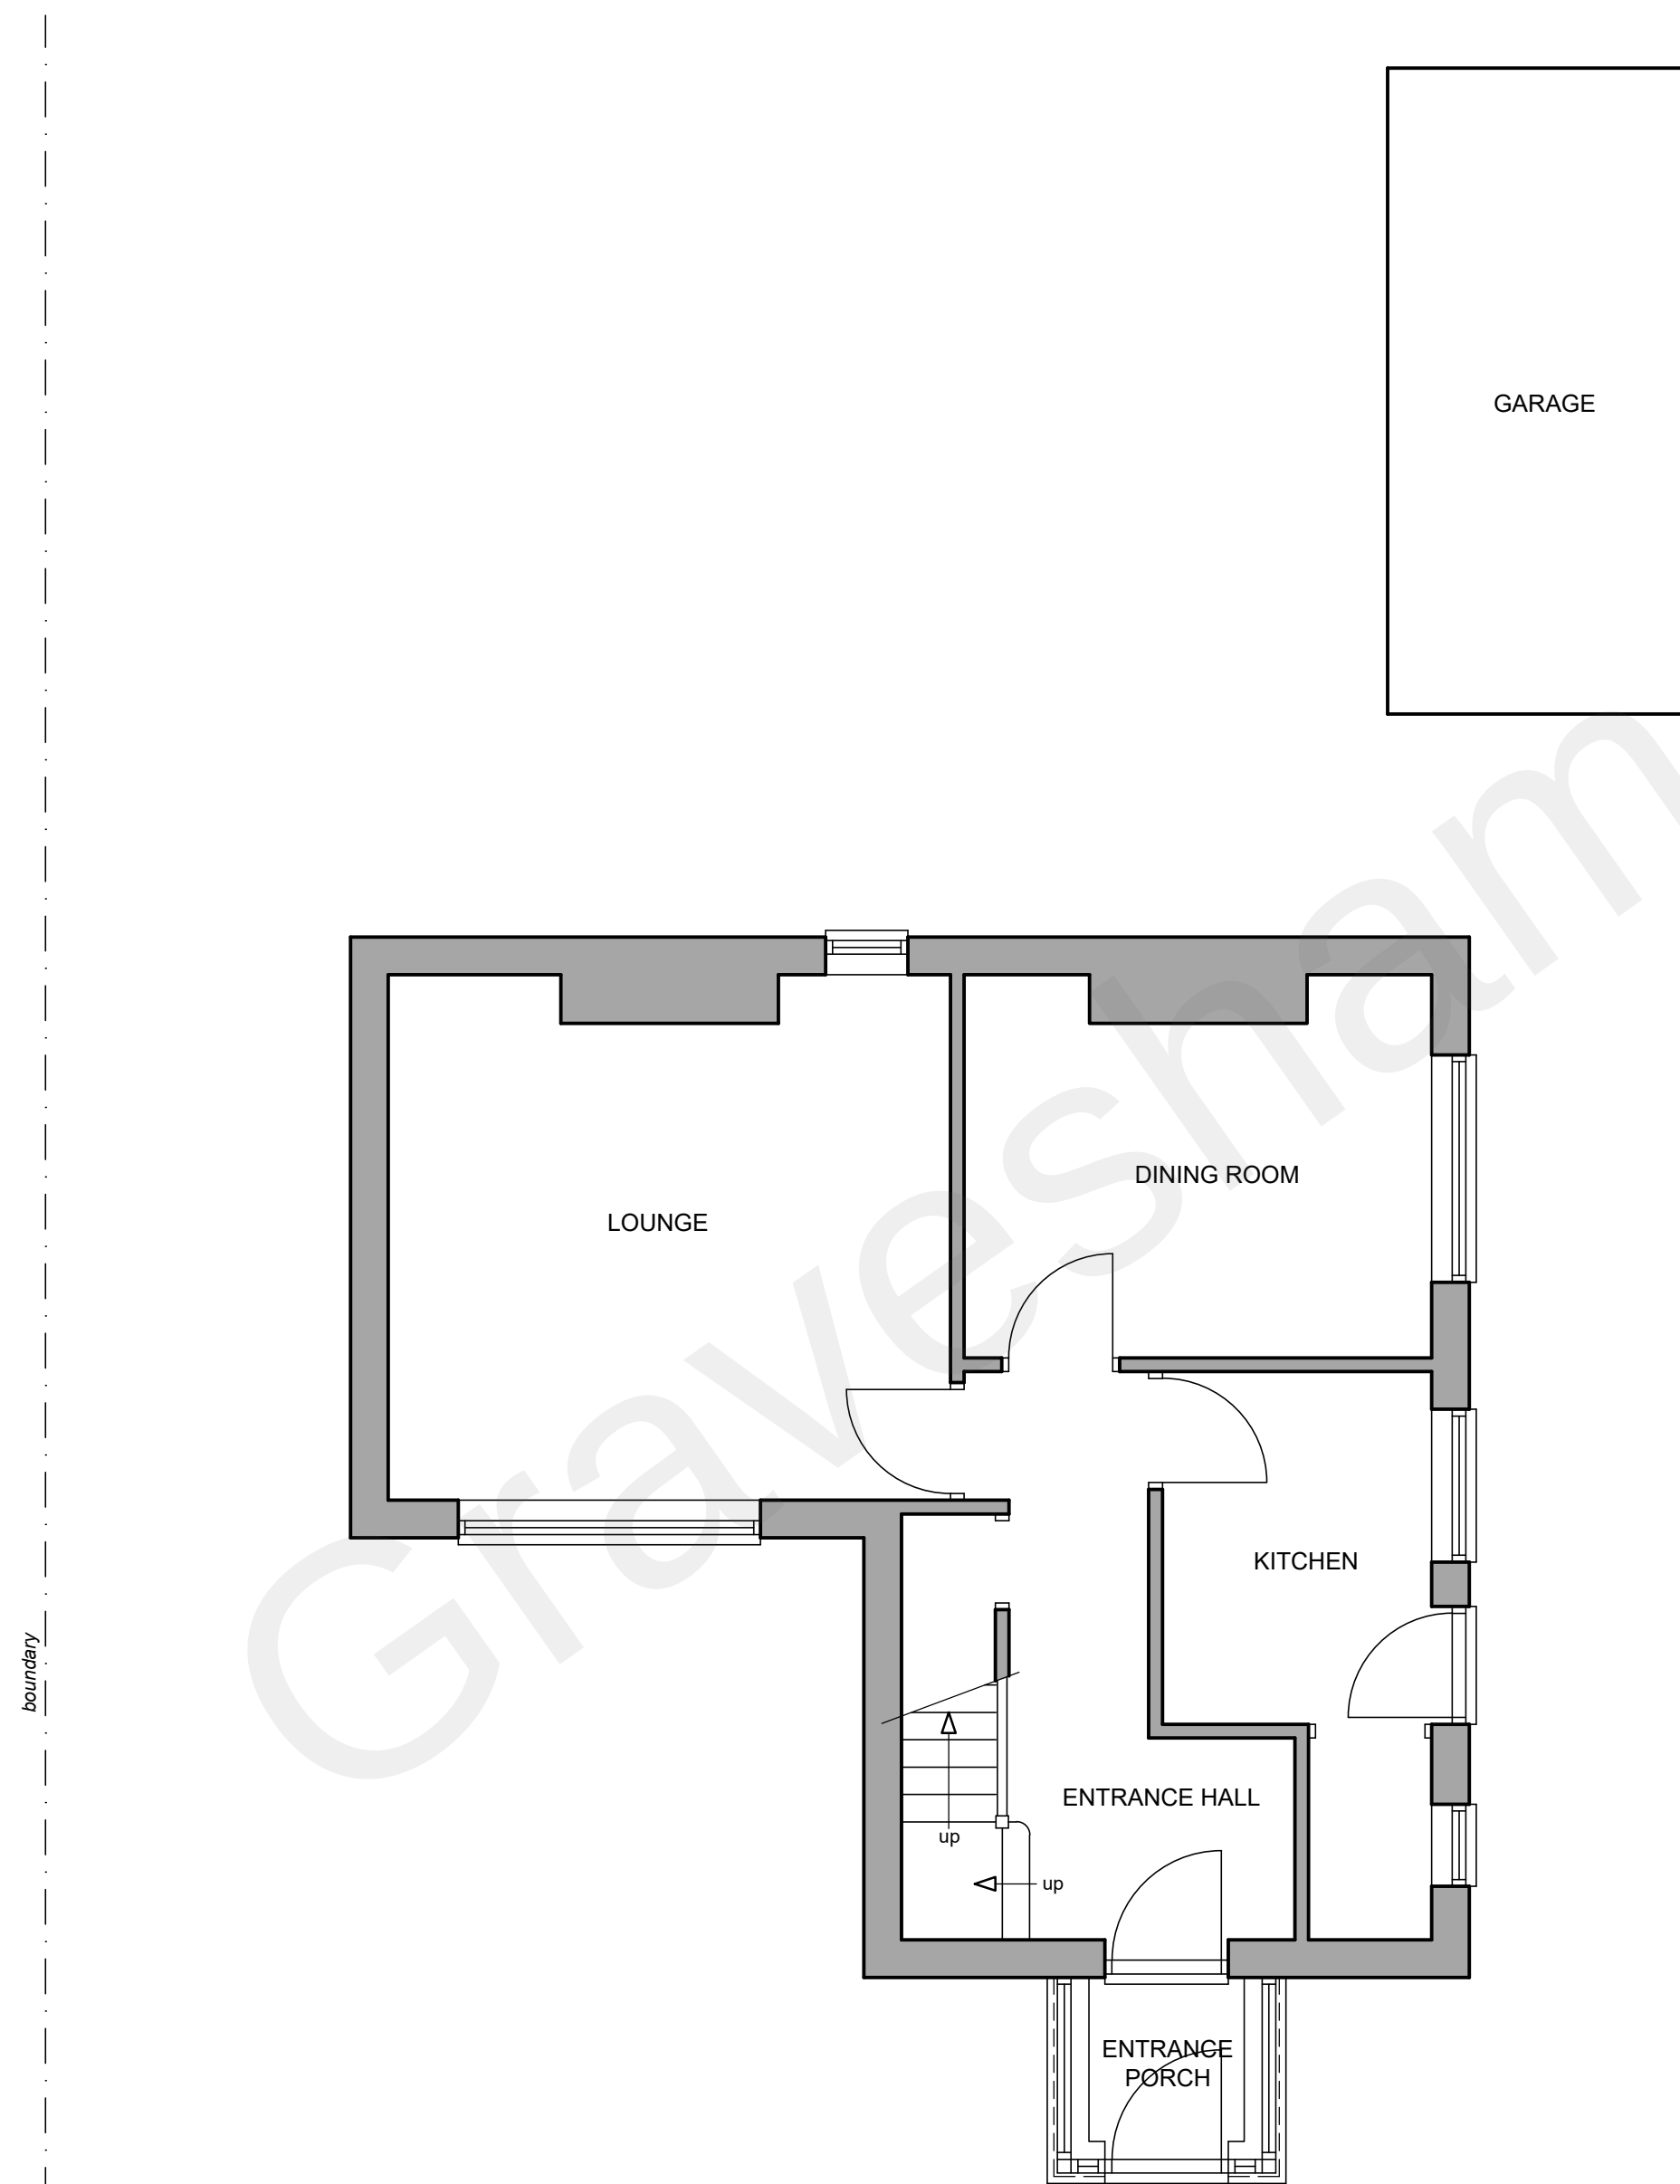


GROUND FLOOR PLAN
(1:50)

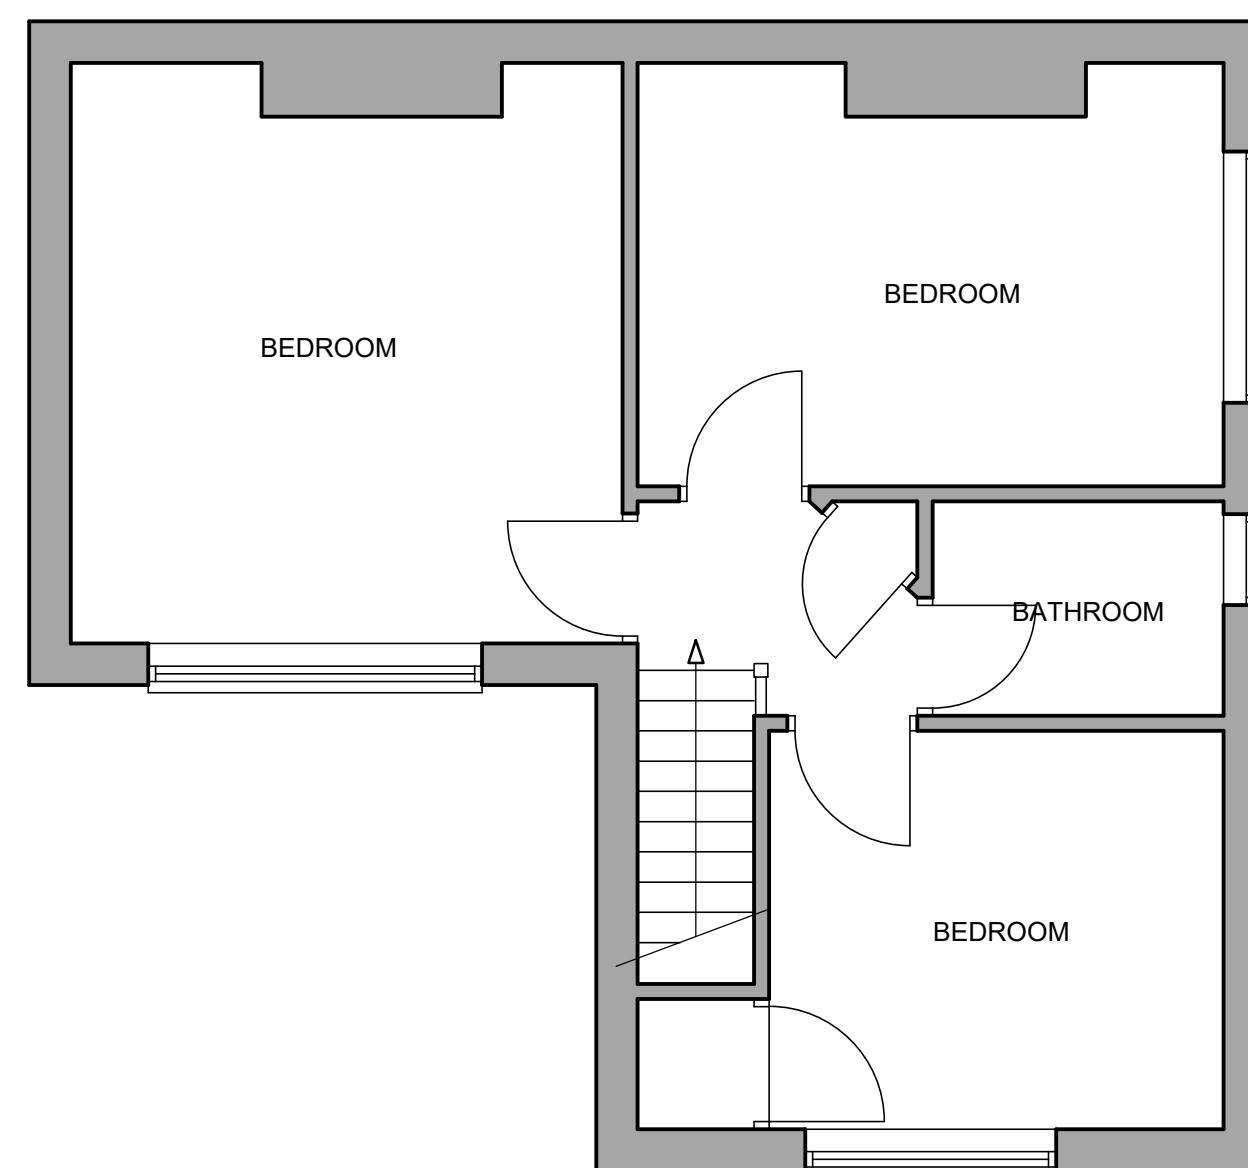

FIRST FLOOR PLAN
(1:50)

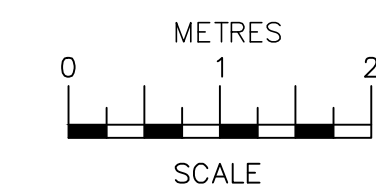

SCALE BAR @ 1:50

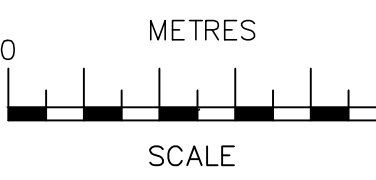

SCALE BAR @ 1:100

Date	No	Revision
Penfold Project Services		
Epmarket, Wrotham Road, Meopham, Kent, DA13 0JH Telephone: 01474 816690 e-mail: apenfold448@btinternet.com		
Job Title:	ATBARA GRAVESEND ROAD HIGHAM ROCHESTER KENT ME3 7EQ	
Dwg Title:	PLANS & ELEVATIONS AS EXISTING	
Scale:	1:50 & 1:100 @ A1	
Dwg No.:	01	
Date:	December 2021	