


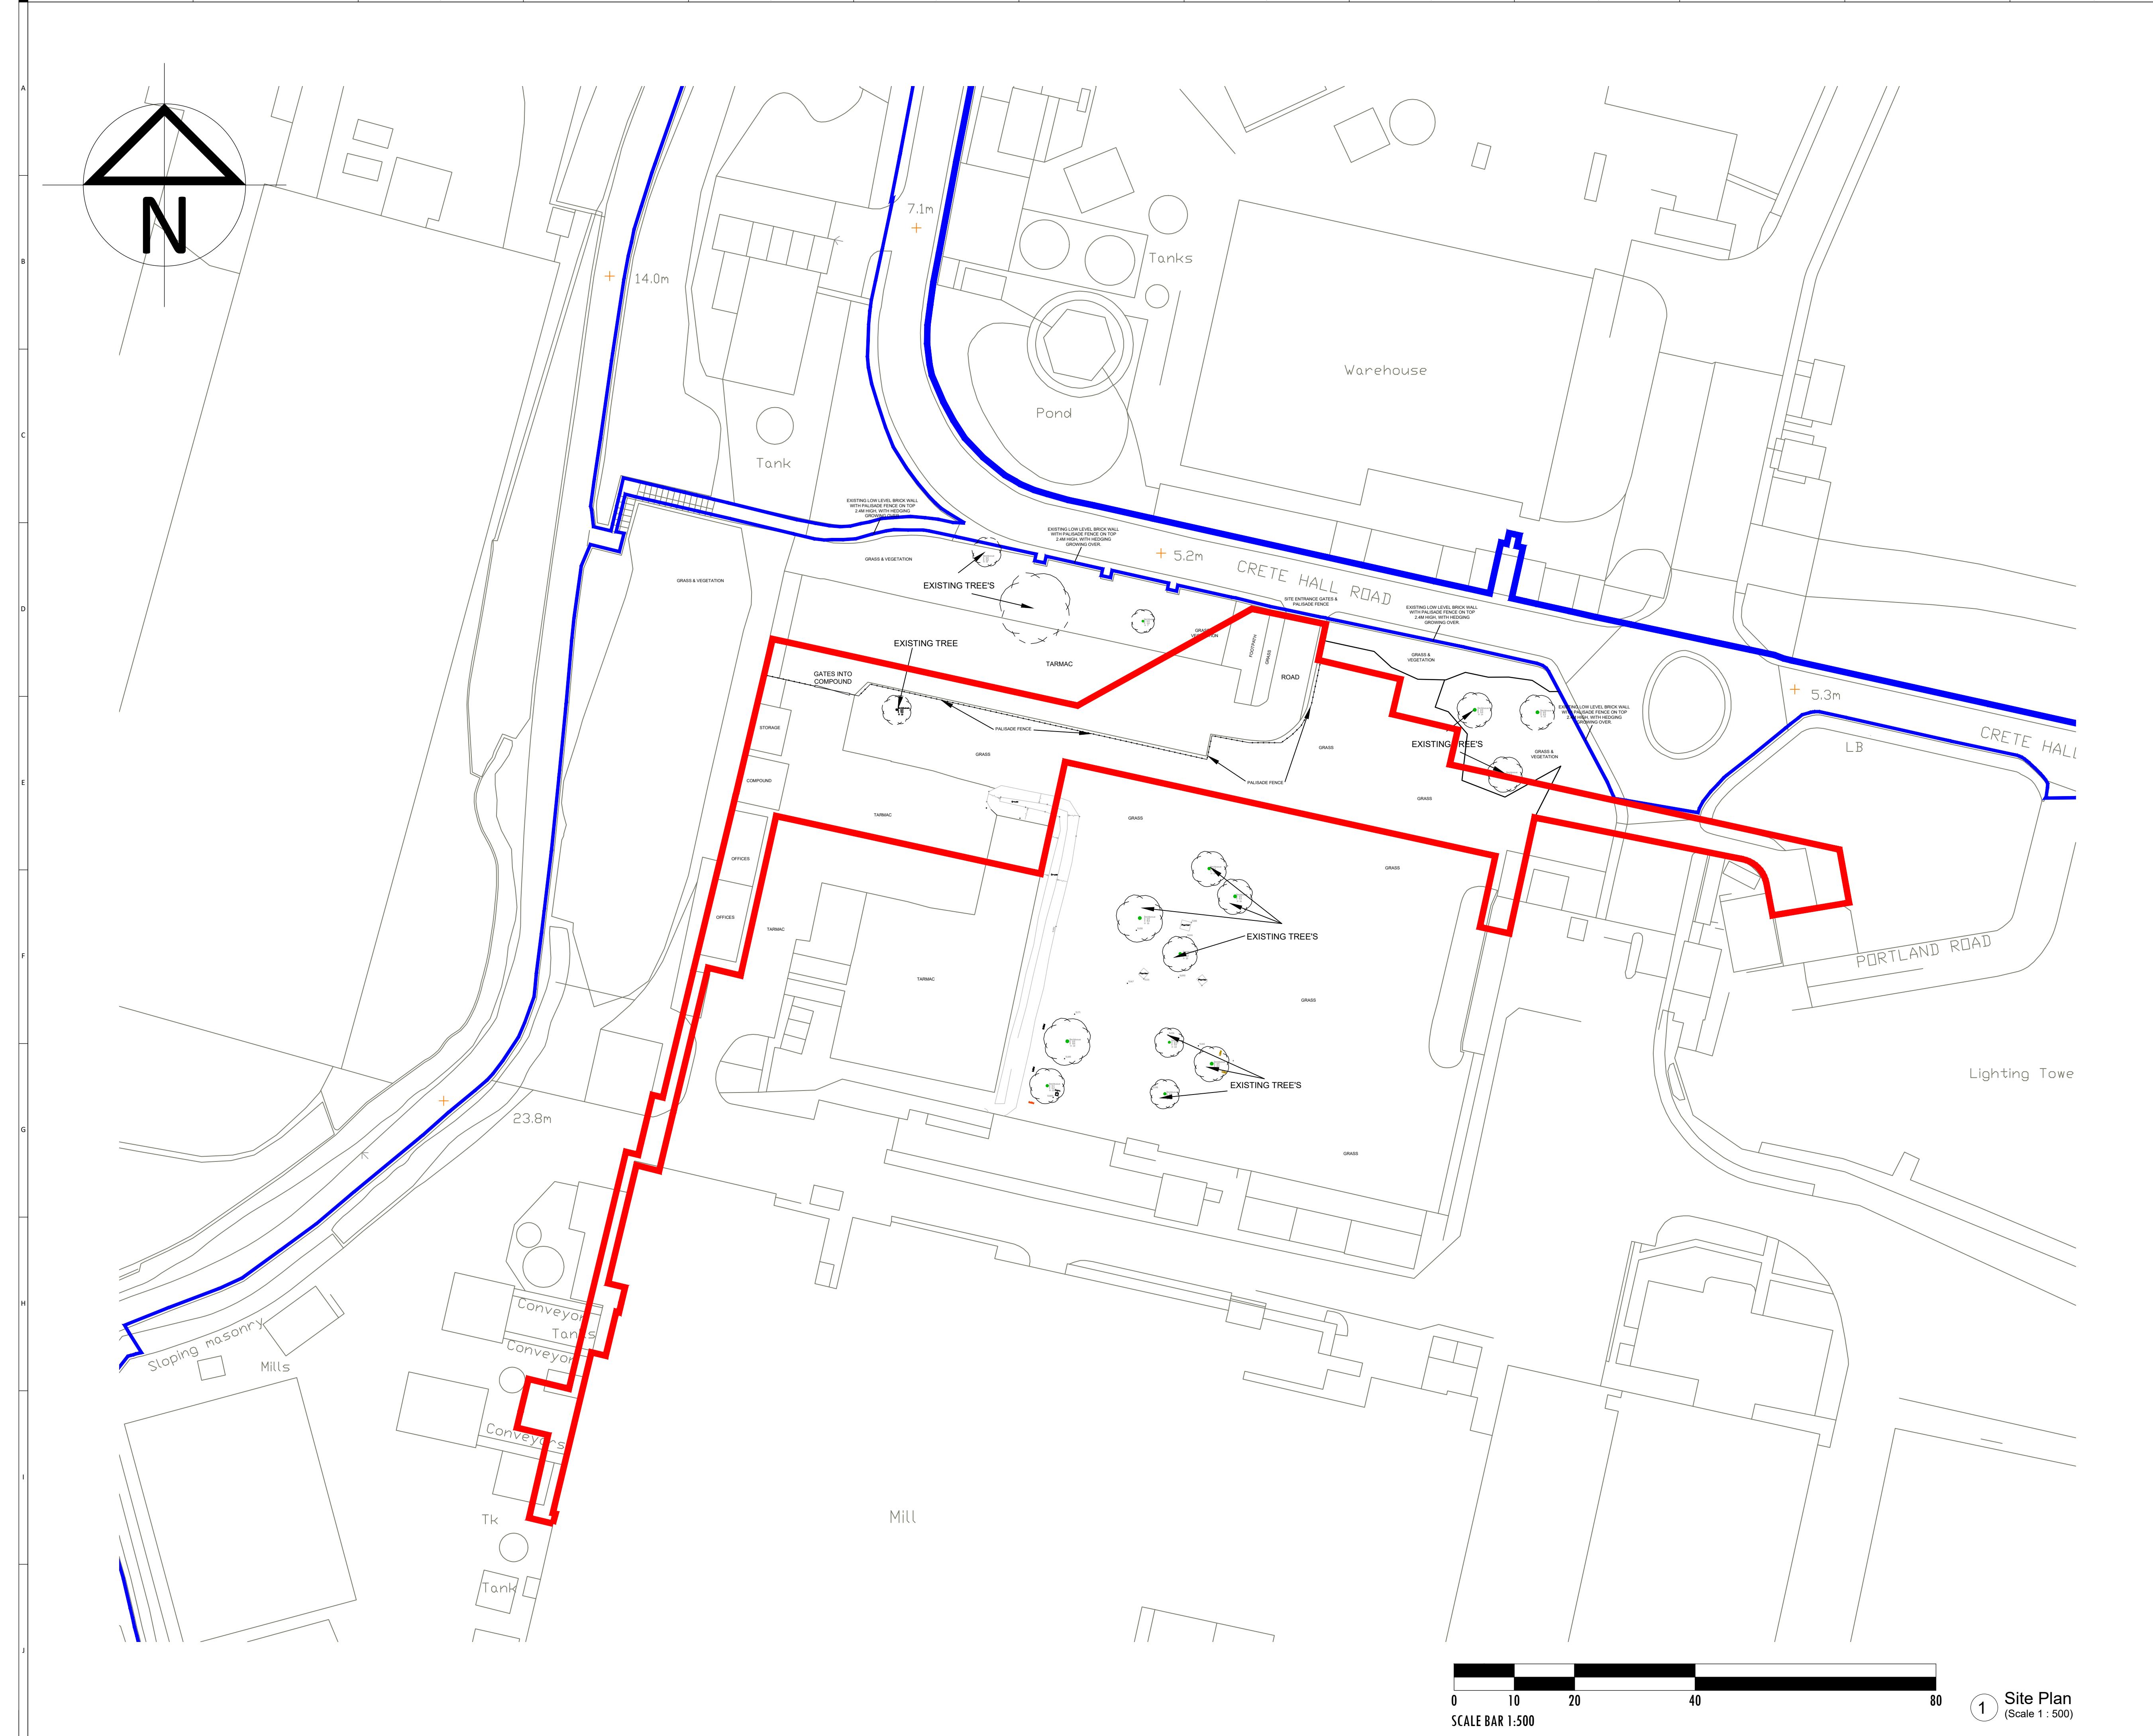

Notes:
Site Area (in red) equates to 0.41 hectares

KEY

- Indicates all other land within the ownership/control of the applicant
- Proposed Development Boundary.

Signed for Revision: **

Author: _____
Checker: _____
Approver: _____

P2

REVISION	DRAWN BY	CHECKED BY	APPROVED BY	DATE
	CEPH	FN	KGP	26-03-26

AMERESCO
Green • Clean • Sustainable

GUILDFORD:
Ranger House, Walnut Tree Close,
Guildford, GU1 4UL
Tel: 020 3542 8300
Fax: 020 3542 8301

LONDON:
14-16 Dowgate Hill, London, EC4R 2SU
Tel: 01924 361653
Fax: 01924 364631

beamconsulting
Beam Consulting
14 Bond Street
Wakefield
WF1 2QP
Tel: 01924 361653
Fax: 01924 364631

CLIENT: **KIMBERLY-CLARK** CLIENT PROJECT REF: **3001954**

SITE ADDRESS:
**NORTHFLEET MILL
CRETE HALL ROAD, NORTHFLEET
GRAVESEND, DA11 9AD**

DRAWING TITLE:
**NORTHFLEET MILL STEAM GENERATION
BOILERS REPLACEMENT
SITE PLAN AS EXISTING**

SCALE: **1:500** (Original Size A1) DMD: _____ DRAWN BY: **CEPH**

DRAWING NUMBER: **3001954-AME-NF-ZZ-DR-PL-6052** REVISION: **P2**