


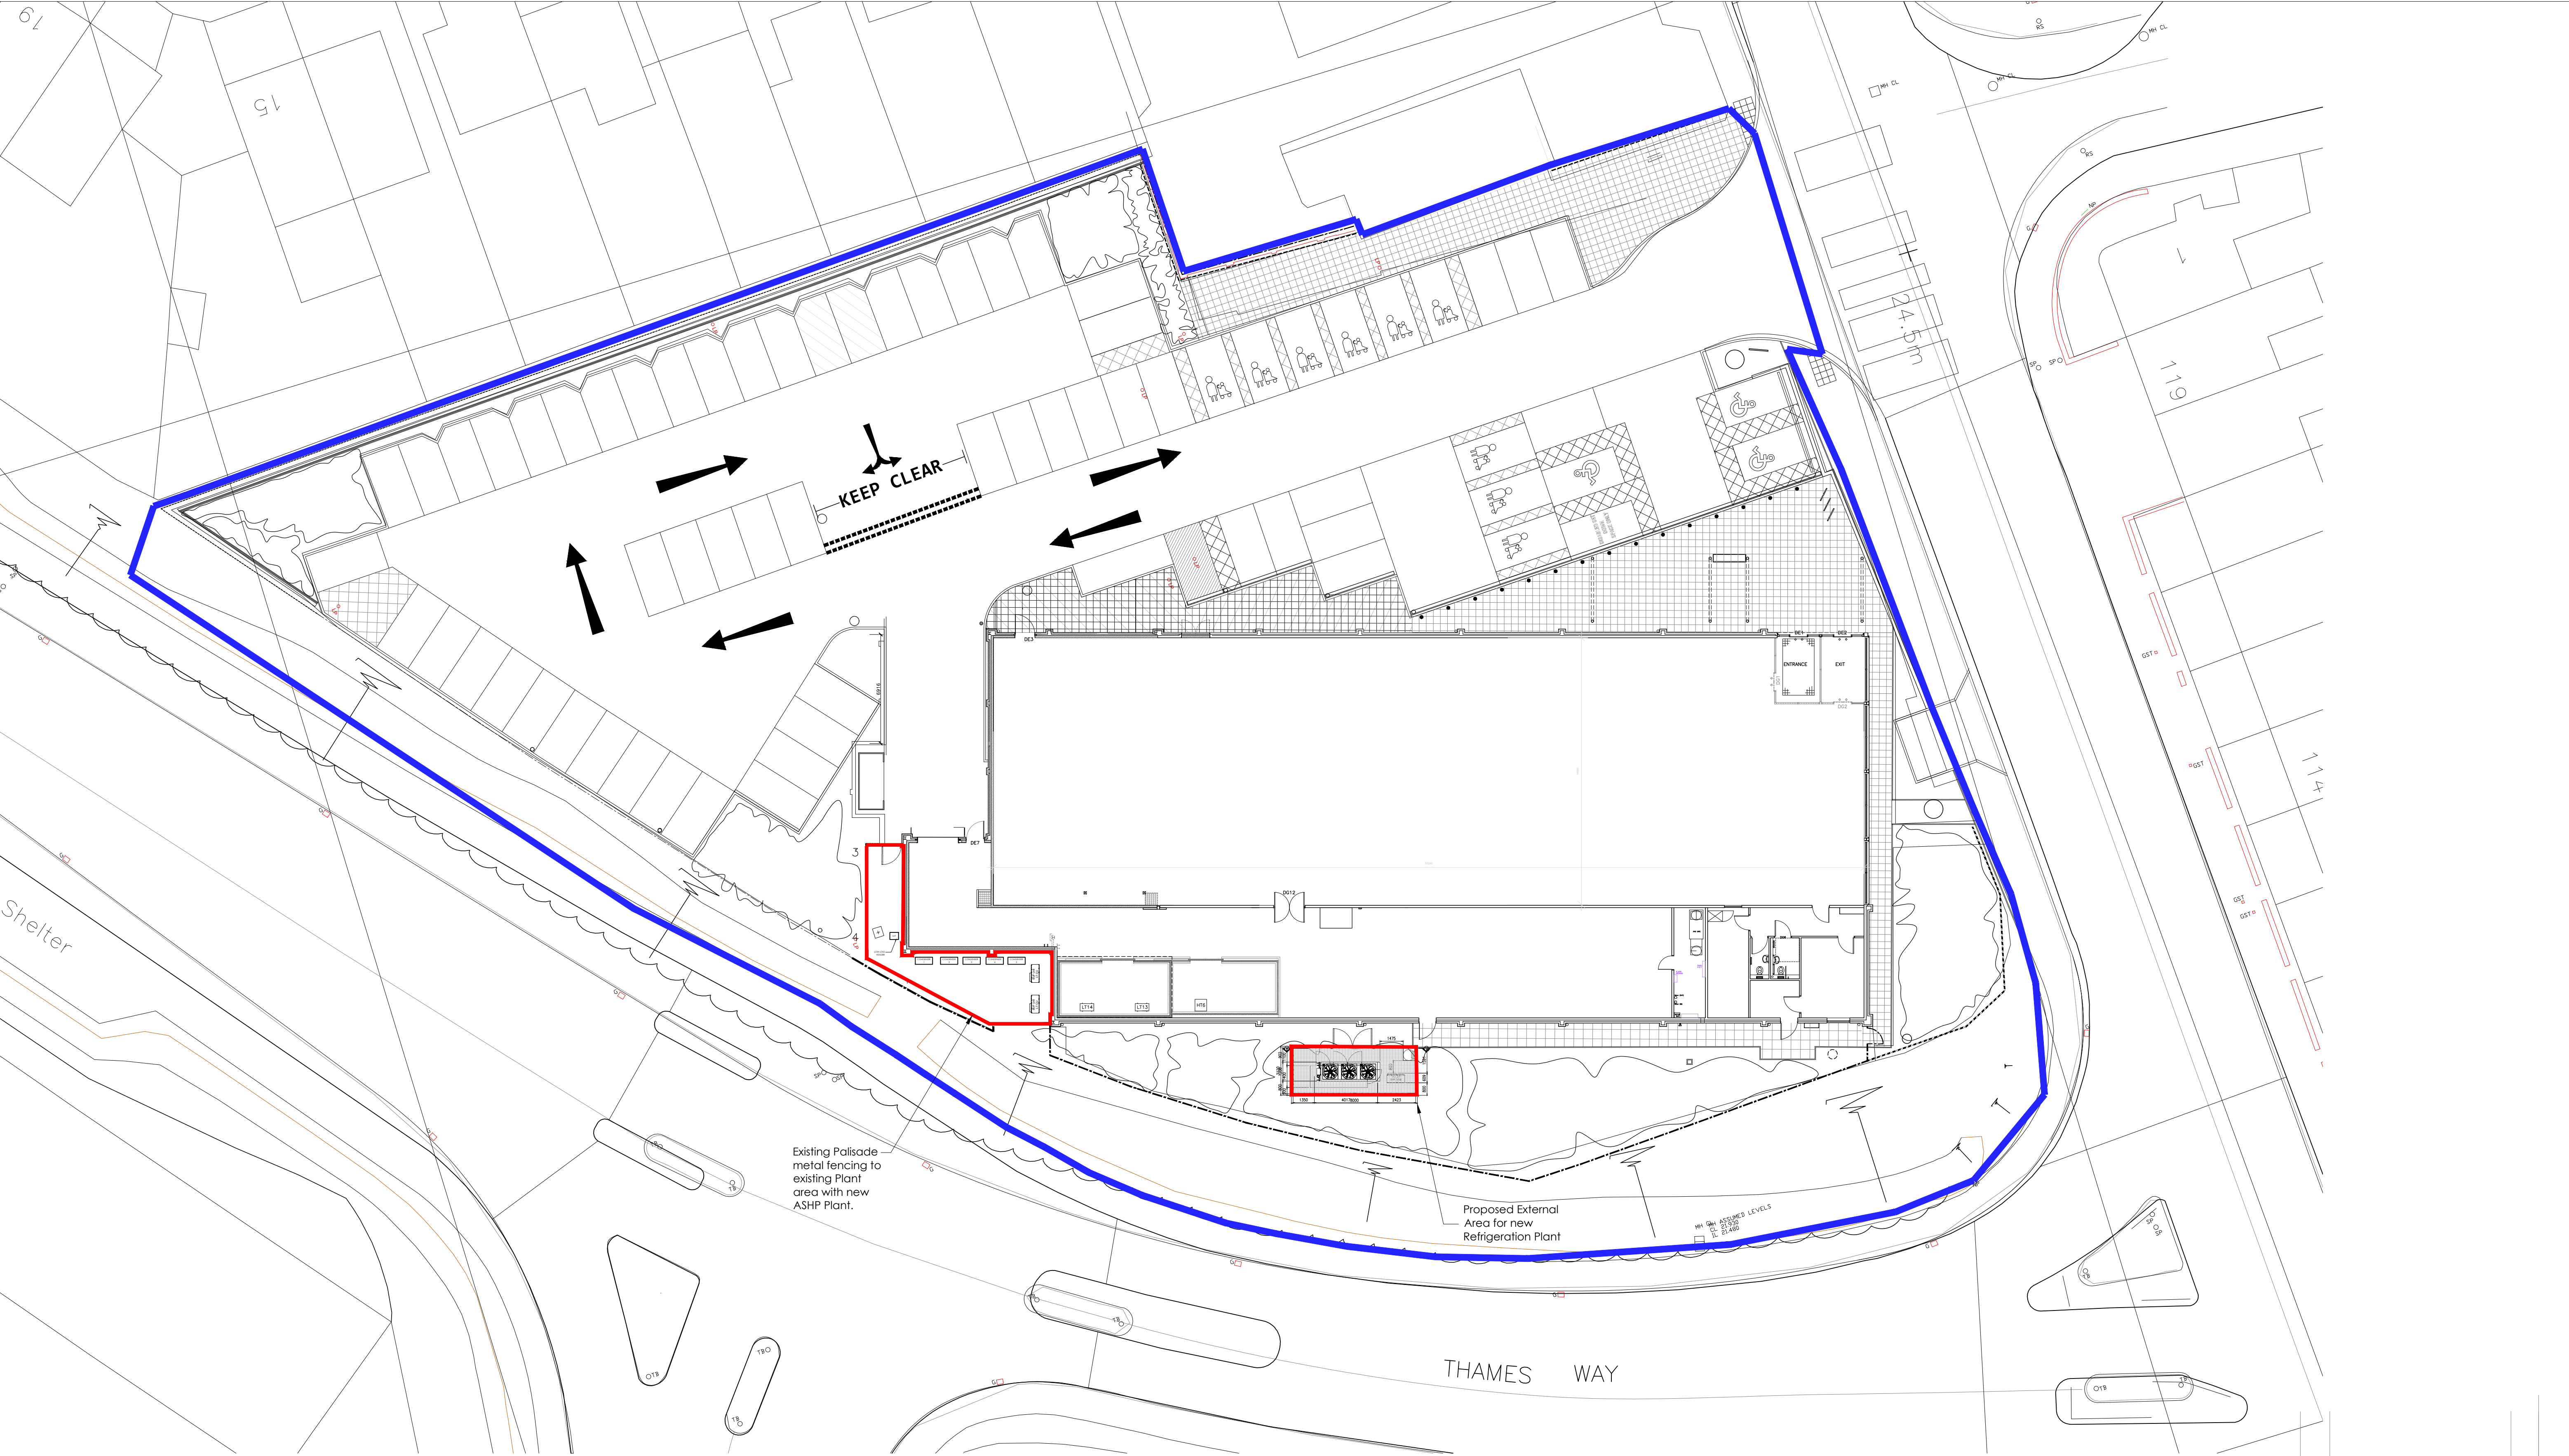

Project Title	ALDI RETAIL DEVELOPMENT		
Client	ALDI STORES LIMITED - CHELMSFORD		
Status	INFORMATION		
Scale	1:200	Drawing Size	A1
Date	31.05.2024	Drawn By	KM
		Checked	RO

SITE WORKS AREA

24.96m² for Refridge Plant area
0.0025 Hectares

ALDI DEMISE

53m² for M& E Plant Area
0.0053 Hectares

Job-Dwg No	21014-SHE-36-06		
Drawing Title	PROPOSED SITE PLAN		
Rev	A	Rev By	Chk'd By

☐ 2 St. Johns North, Watfield, WPT 3QA t. 01924 291800

☐ Carvers Warehouse, 77 Dale Street, Manchester, M1 2HG t. 0161 238555

☒ The Old Rectory, 79 High Street, Newport Pagnell, MK16 8AB t. 01908 211577

☐ 101 London Road, Reading, RG1 3BY t. 0118 9507700

☐ 10 Gees Court, St Christophers Place, London, W1U 1JJ t. 0207 4091215

THE HARRIS PARTNERSHIP

ARCHITECTS

www.harrispartnership.com

CAD file reference

J:\AldiJobs\19494-SHE\17.0\200 Series\