




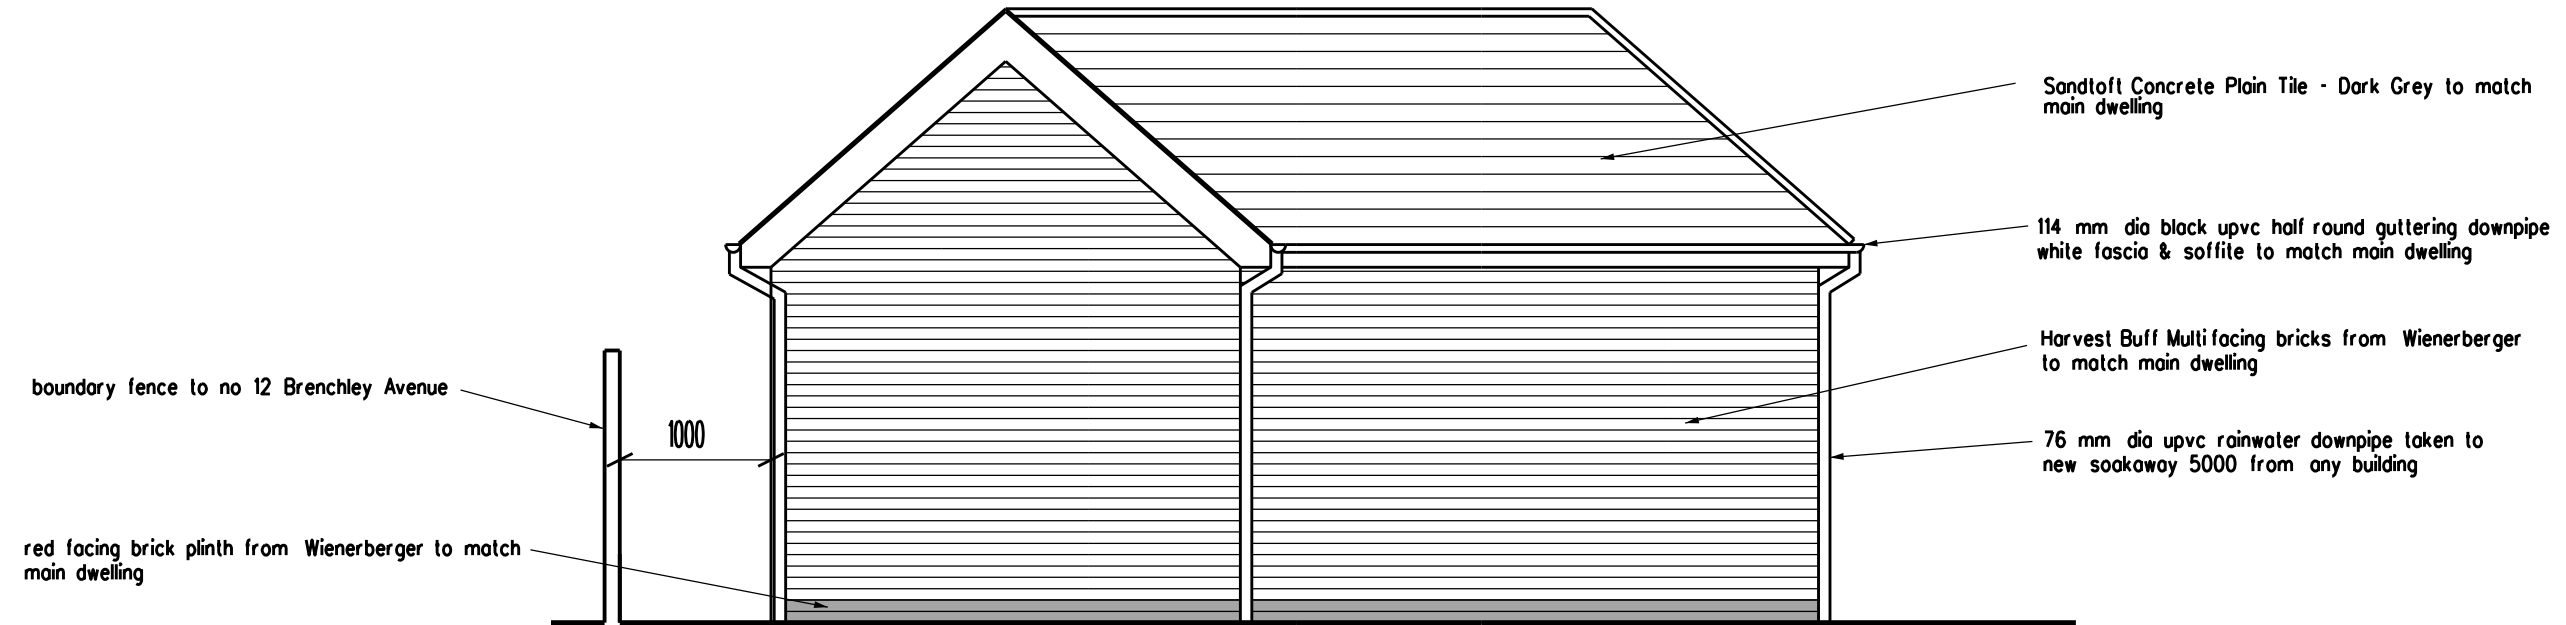

EAST ELEVATION FACING GARDEN

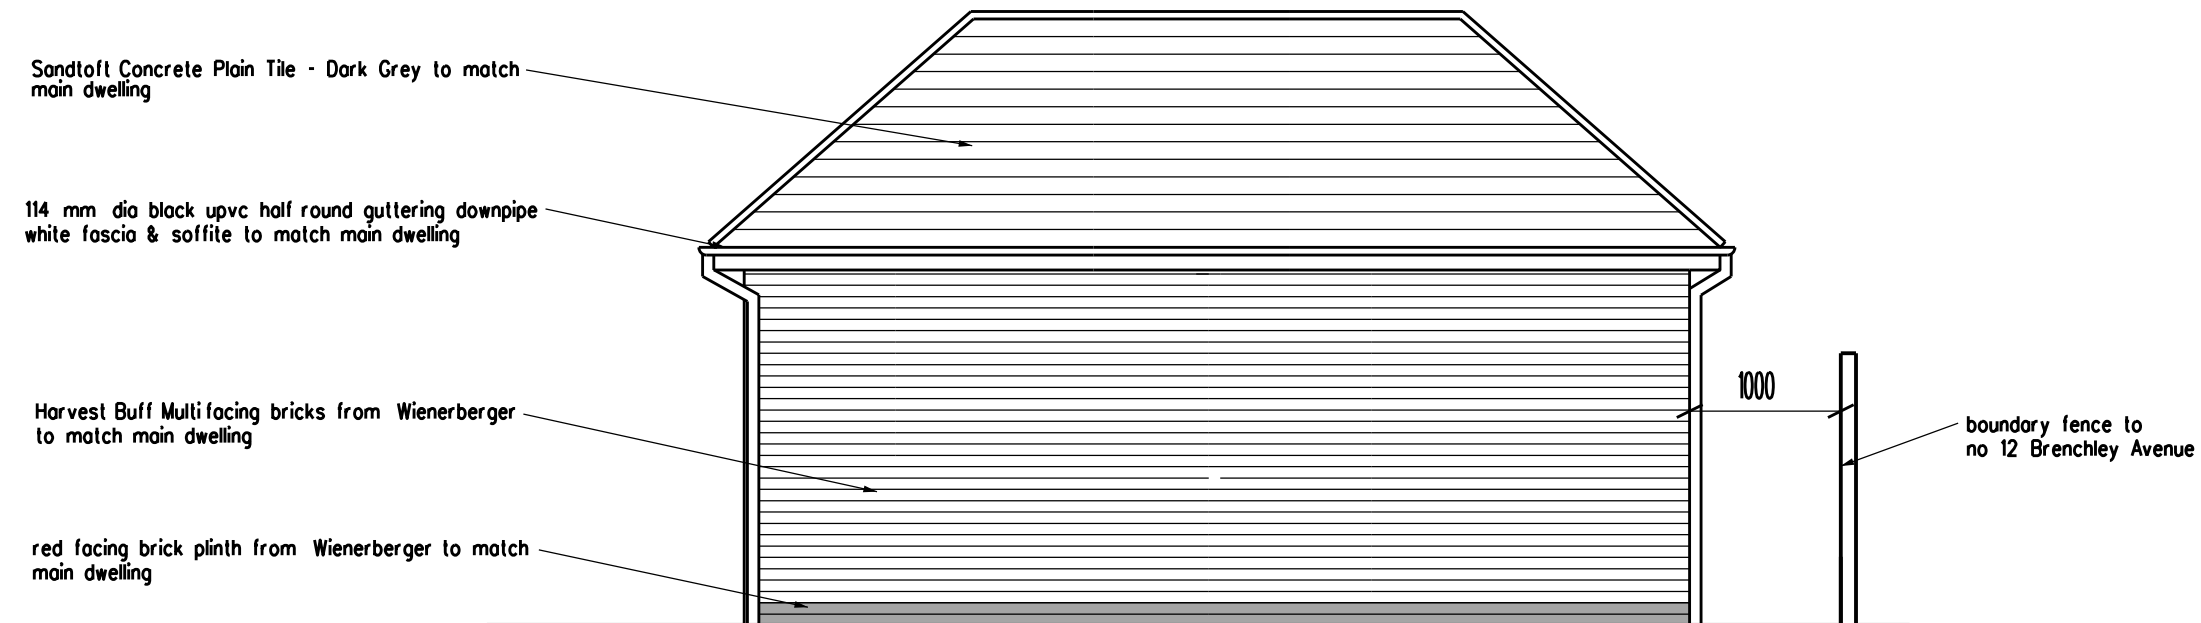

WEST ELEVATION FACING SIDE FENCE

 

REVISION	DATE
ARCHITECT	
TA ARCHITECTS 11 JOYDENS WOOD ROAD BEXLEY KENT DA5 2HS Tel 07905 130591 ta140256@googlemail.com	
JOB	
RETENTION OF OUT BUILDING AT 12 BRENCHLEY AVENUE GRAVESEND KENT DA11 7RQ	
DRAWING	
PROPOSED ELEVATIONS SHEET 2 OF 2	
SCALE	DATE
1:50 AT A3	NOV 2024
DRAWING NO.	
KK/34	