




EXISTING EAST ELEVATION 1:100

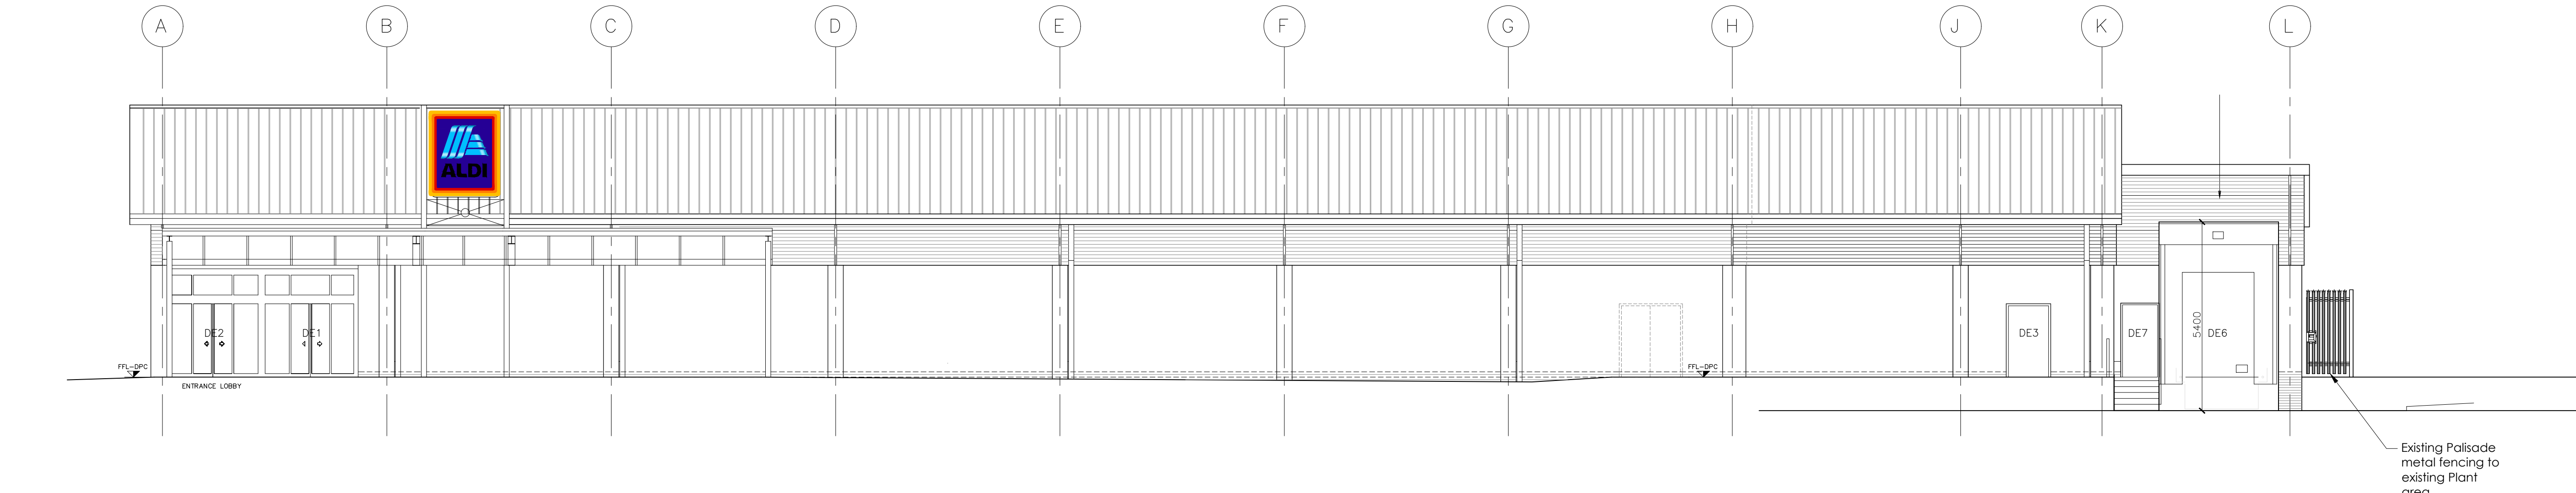

EXISTING WEST ELEVATION 1:100

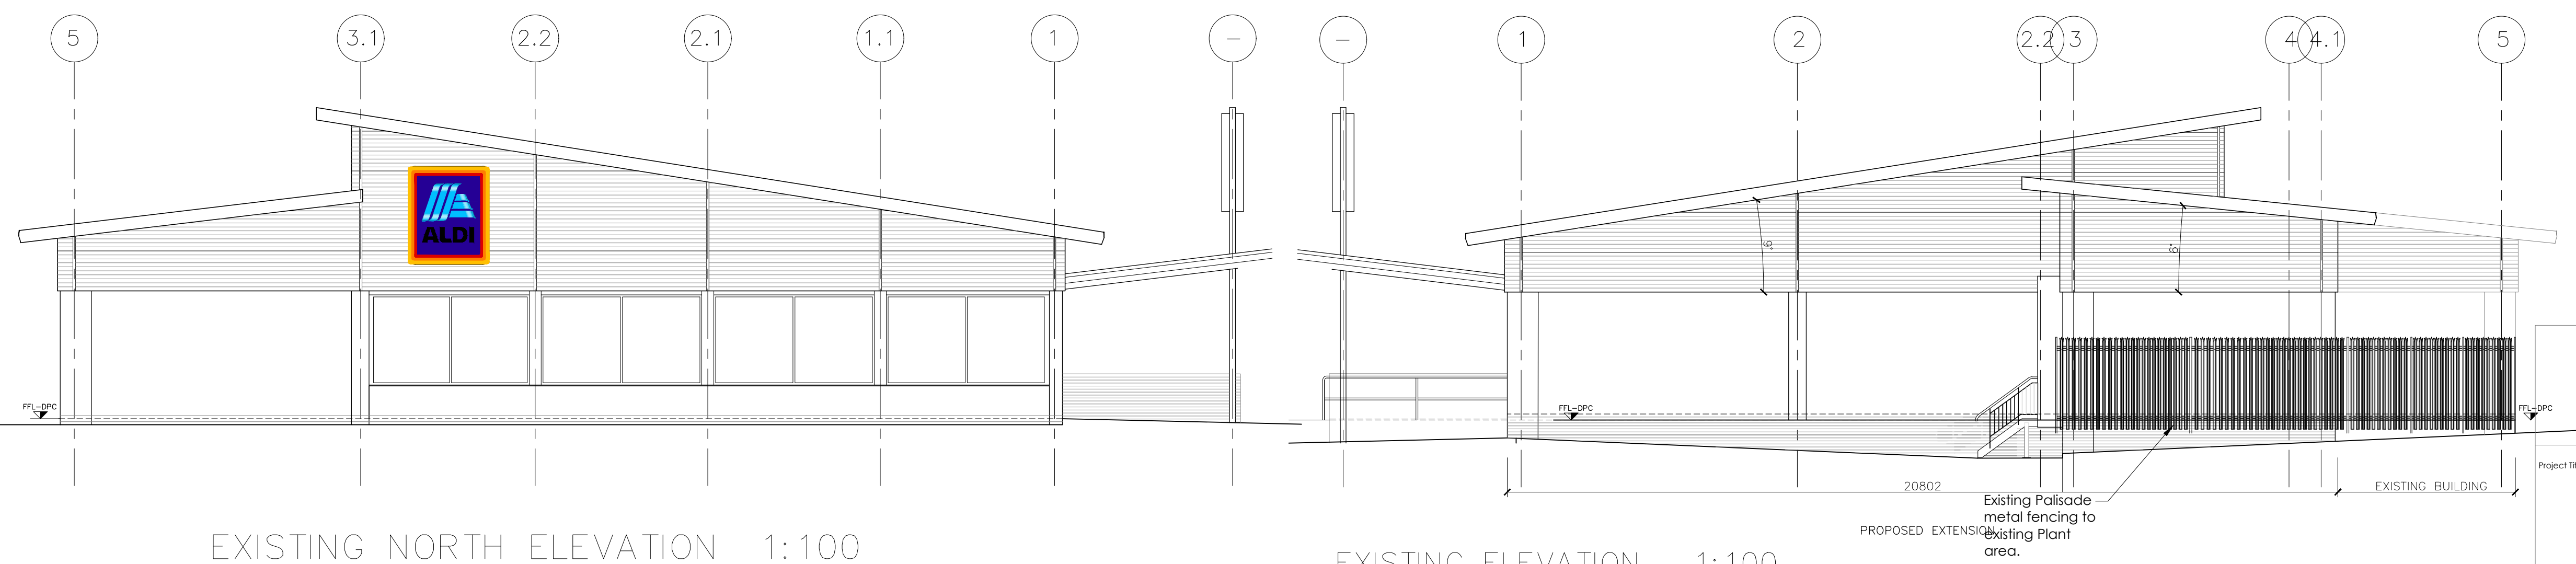

EXISTING NORTH ELEVATION 1:100

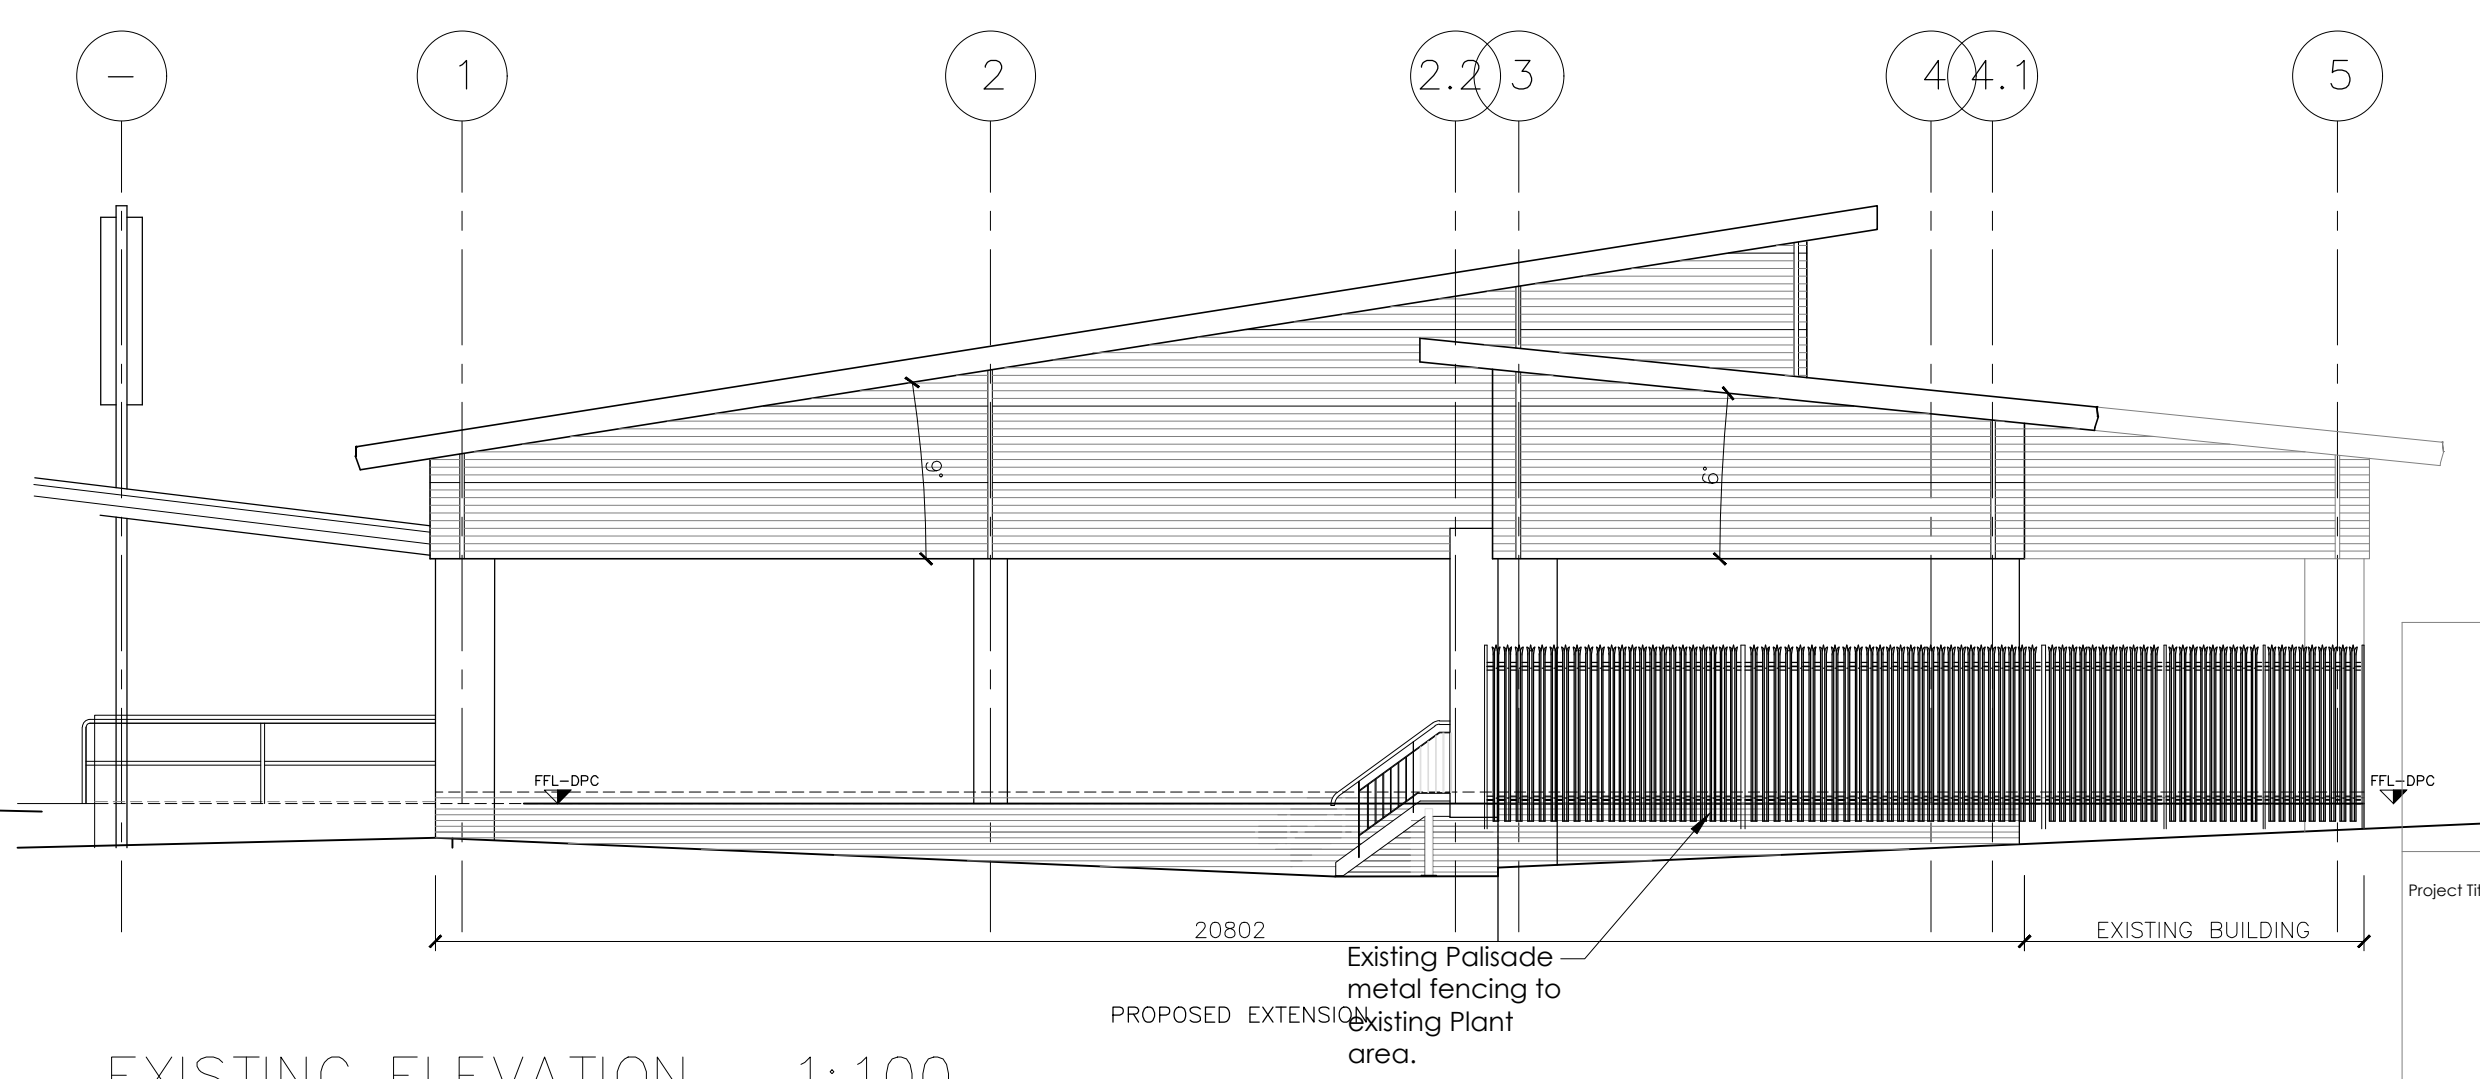

EXISTING ELEVATION 1:100





Project Title
PROPOSED EXTENSION
ALDI FOODSTORE
LONDON ROAD
ROSHERVILLE
GRAVESEND
KENT DA11 9LY

Client
ALDI STORES LTD - CHELMSFORD

Status
INFORMATION

Scale
1:100

Drawn By
KM

Checked By
RO'D

Date
15/10/24

Drawing Size
A1

Rev	Date	Description	Rev By	Chk'd By
A	15-11-24	Scale bar enlarged	KM	RO

Drawing Title
Existing Elevations

Job-Dwg No
21014 -SHE - 36 -04

THE HARRIS PARTNERSHIP MILTON KEYNES
The Old Rectory, 79 High Street
Newport Pagnell, MK16 8AB
t. 01908 211 577 f. 01908 211 722

THE HARRIS PARTNERSHIP WAKEFIELD
231, Johns North, Wakefield, WF1 3QA
t. 01924 291 800 f. 01924 290 072

THE HARRIS PARTNERSHIP MANCHESTER
2nd Floor, Carvers Warehouse,
77 Dale Street, Manchester, M1 2HG
t. 0161 238 8555 f. 0161 244 5809

THE HARRIS PARTNERSHIP READING
101 London Road, Reading, RG1 5BY
t. 0118 950 7700 f. 0118 956 8642

THE HARRIS PARTNERSHIP
ARCHITECTS
www.harrispartnership.com