



PROPOSED EAST ELEVATION 1:100

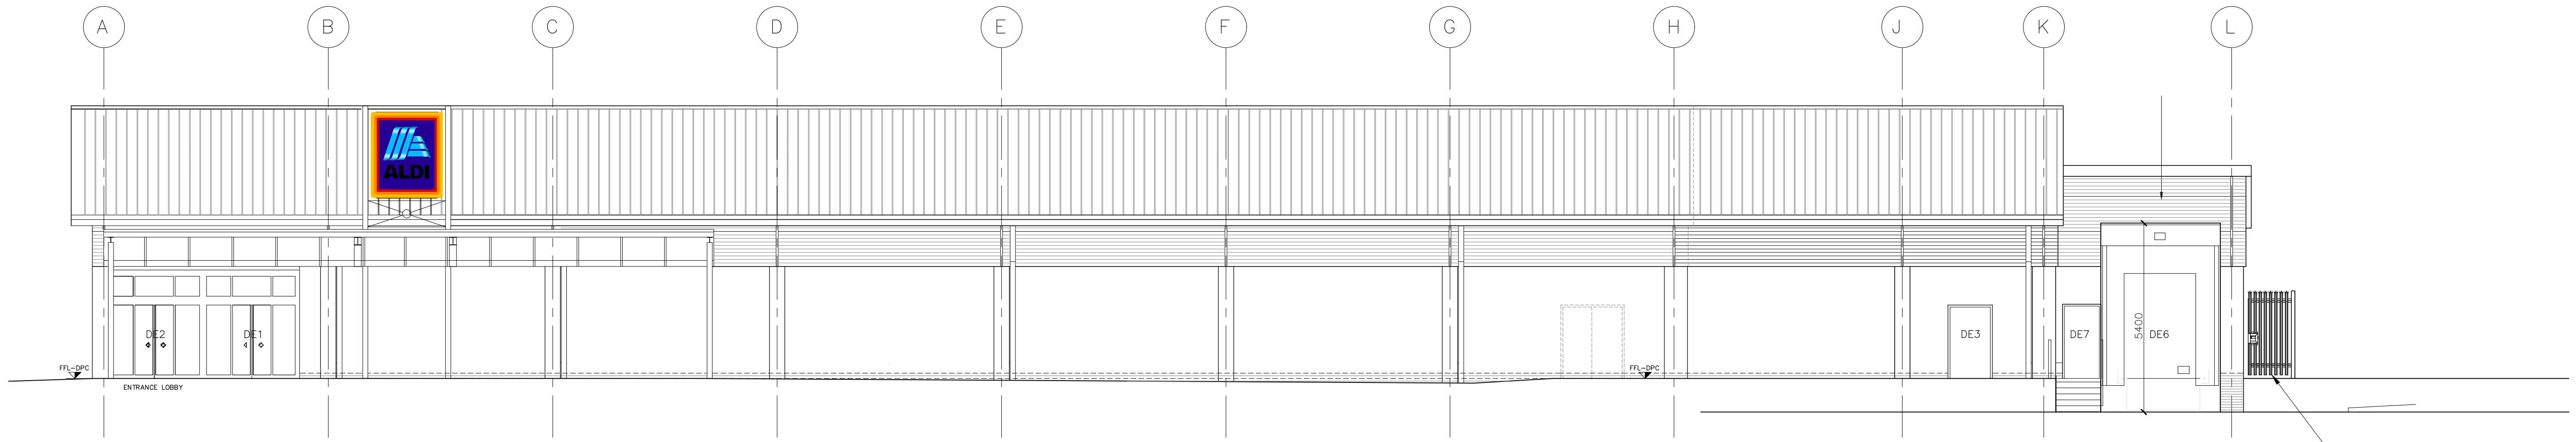


PROPOSED WEST ELEVATION 1:100

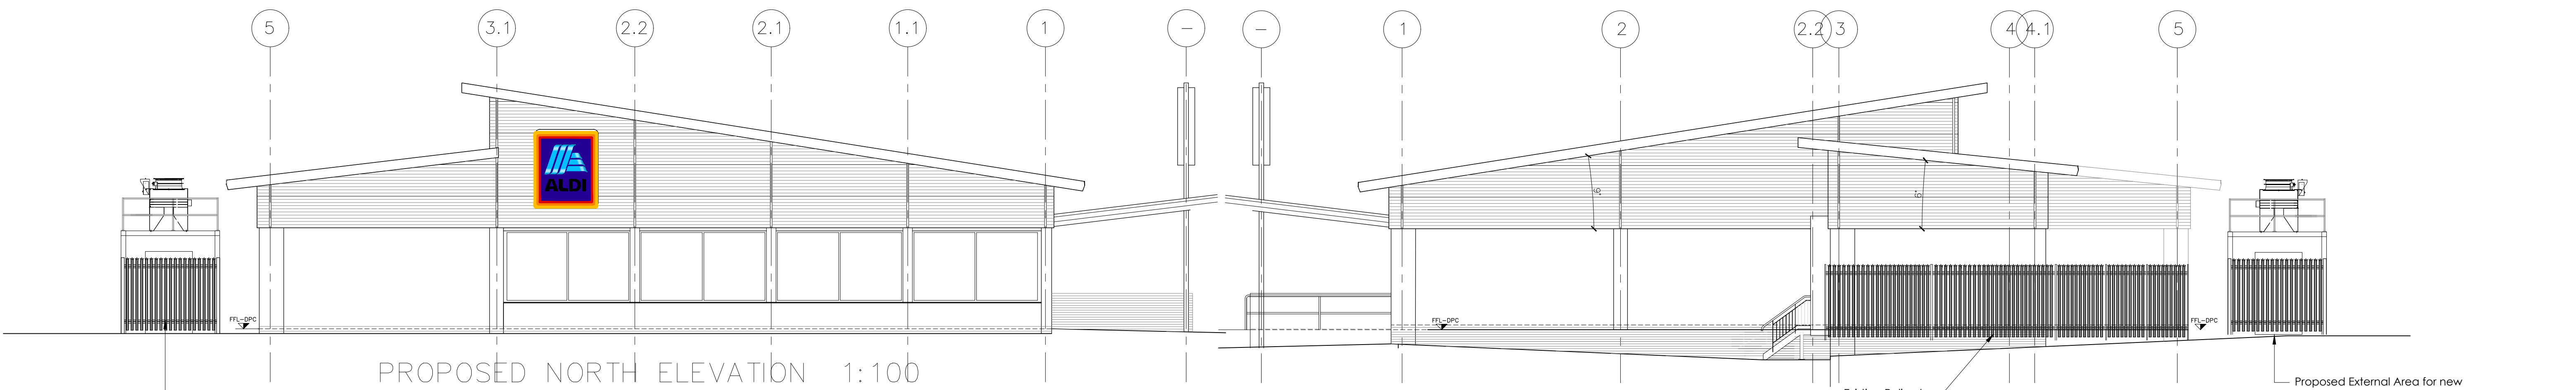

PROPOSED NORTH ELEVATION 1:100

PROPOSED SOUTH ELEVATION 1:100

 



Project Title	PROPOSED EXTENSION ALDI FOODSTORE LONDON ROAD ROSHERVILLE GRAVESEND KENT DA11 9LY	Drawing Title	Proposed Elevations
Client	ALDI STORES LTD - CHELMSFORD	Job-Dwg No	21014-SHE-36-07 Rev B
Status	INFORMATION		
Scale	1:100	Drawing Size	A1
Drawn By	KM	Checked By	RO'D
Date	15/10/24		

THE HARRIS PARTNERSHIP MILTON KEYNES
The Old Rectory, 79 High Street
Newport Pagnell, MK18 8AB
t. 01908 211 577 f. 01908 211 722

THE HARRIS PARTNERSHIP WAKEFIELD
231, John's North, Wakefield, WF1 3QA
t. 01924 291 800 f. 01924 290 072

THE HARRIS PARTNERSHIP MANCHESTER
2nd Floor, Carvers Warehouse,
77 Dale Street, Manchester, M1 2HG
t. 0161 238 8555 f. 0161 244 5809

THE HARRIS PARTNERSHIP READING
101 London Road, Reading, RG1 5BY
t. 0118 950 7700 f. 0118 956 8642

