


dwg no 9 site plan for conversion of outbuilding to annexe
124 ST DUNSTONS DRIVE GRAVESEND DA12 4BG.



0 50
Metres

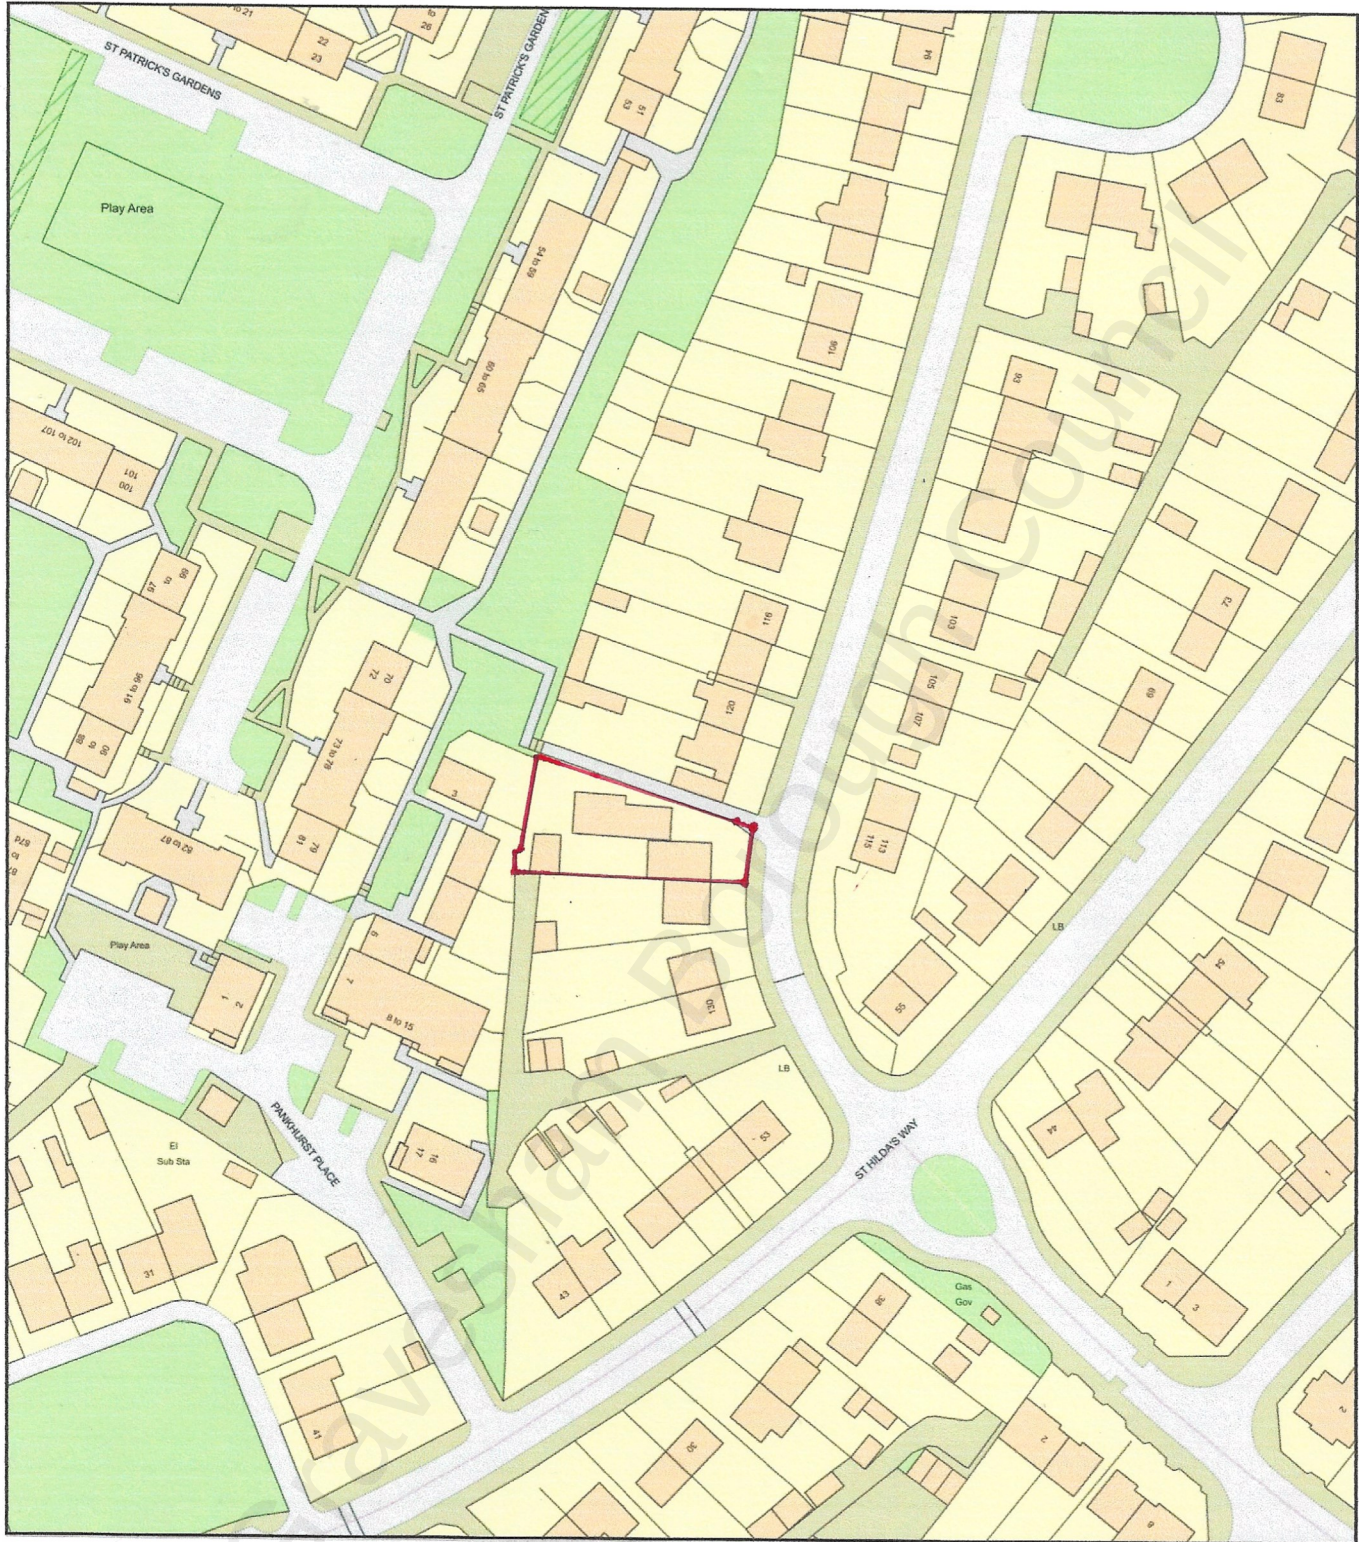

Plan Produced for: robin purdue

Date Produced: 22 Oct 2021

Plan Reference Number: TQRQM21295103155018

Scale: 1:1250 @ A4