

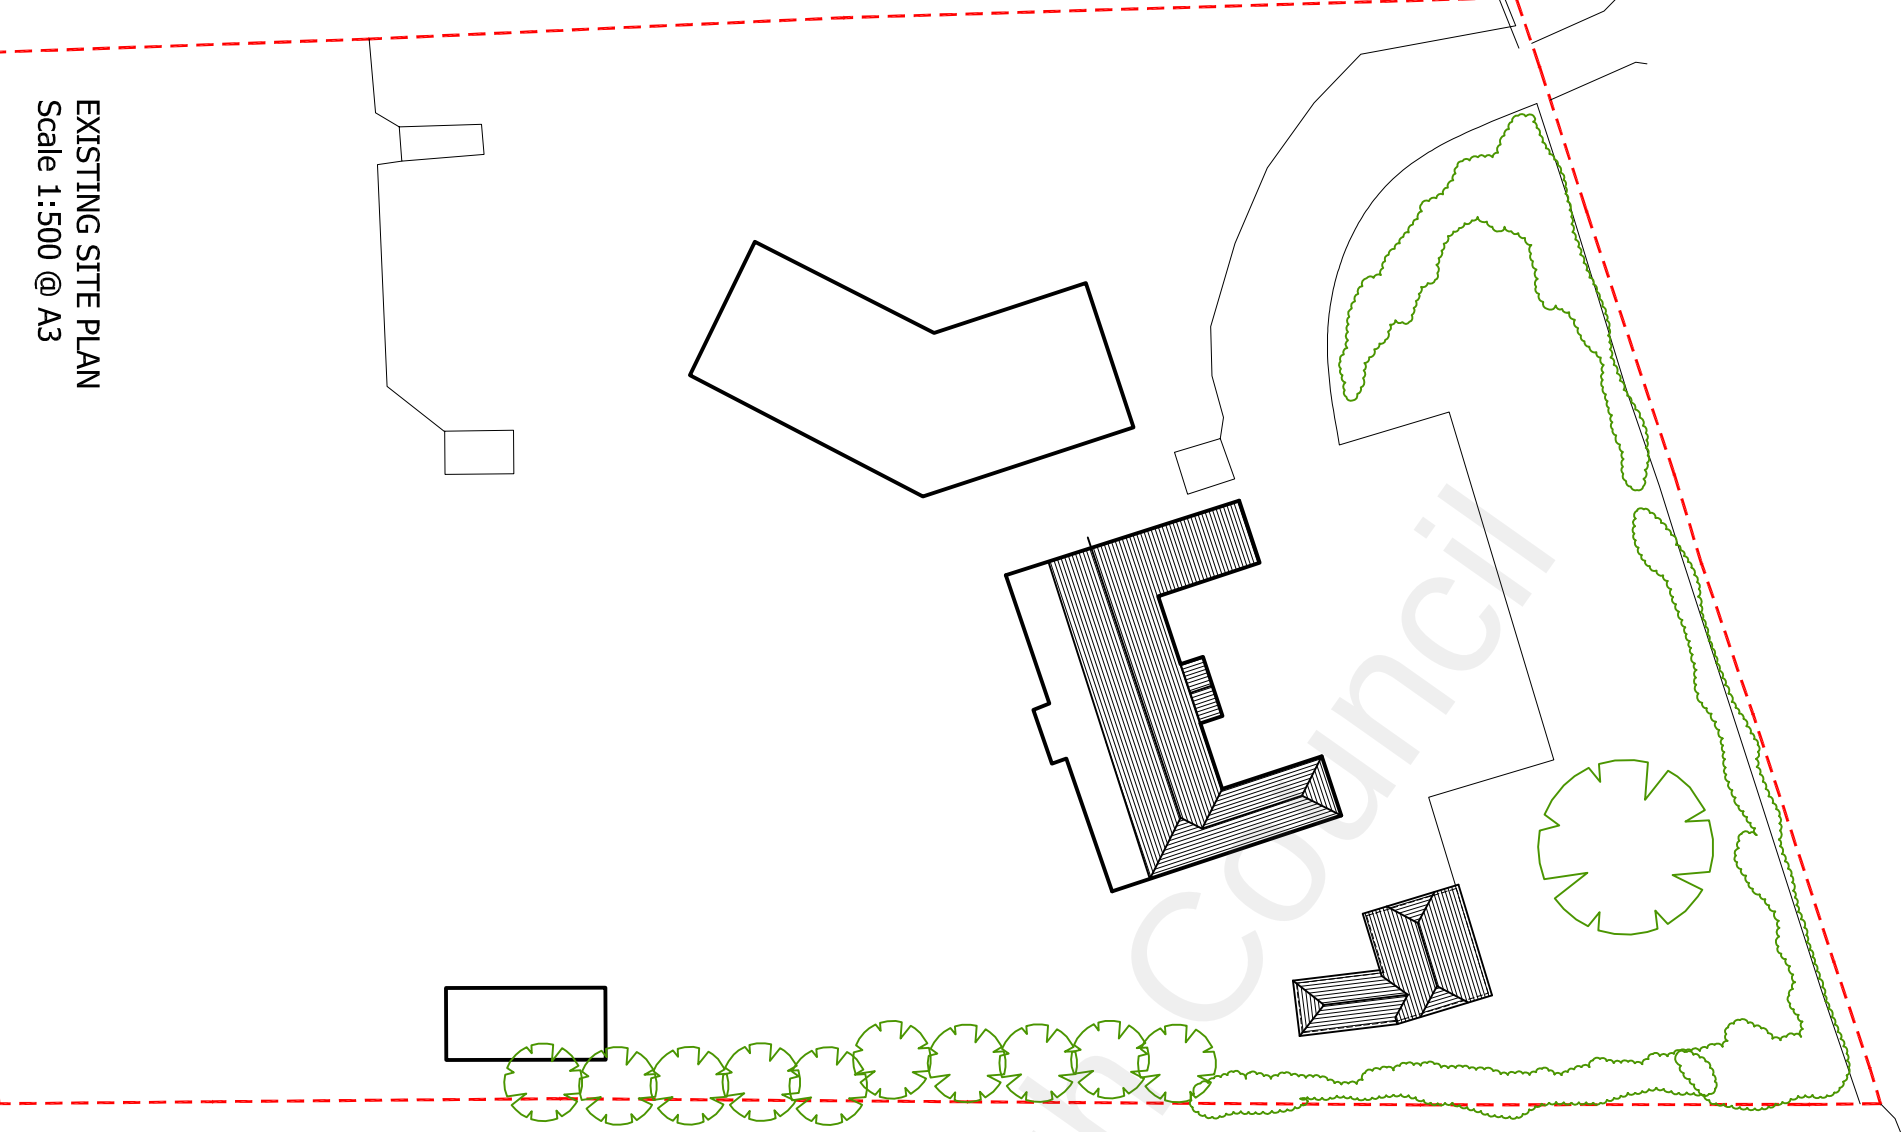
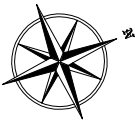


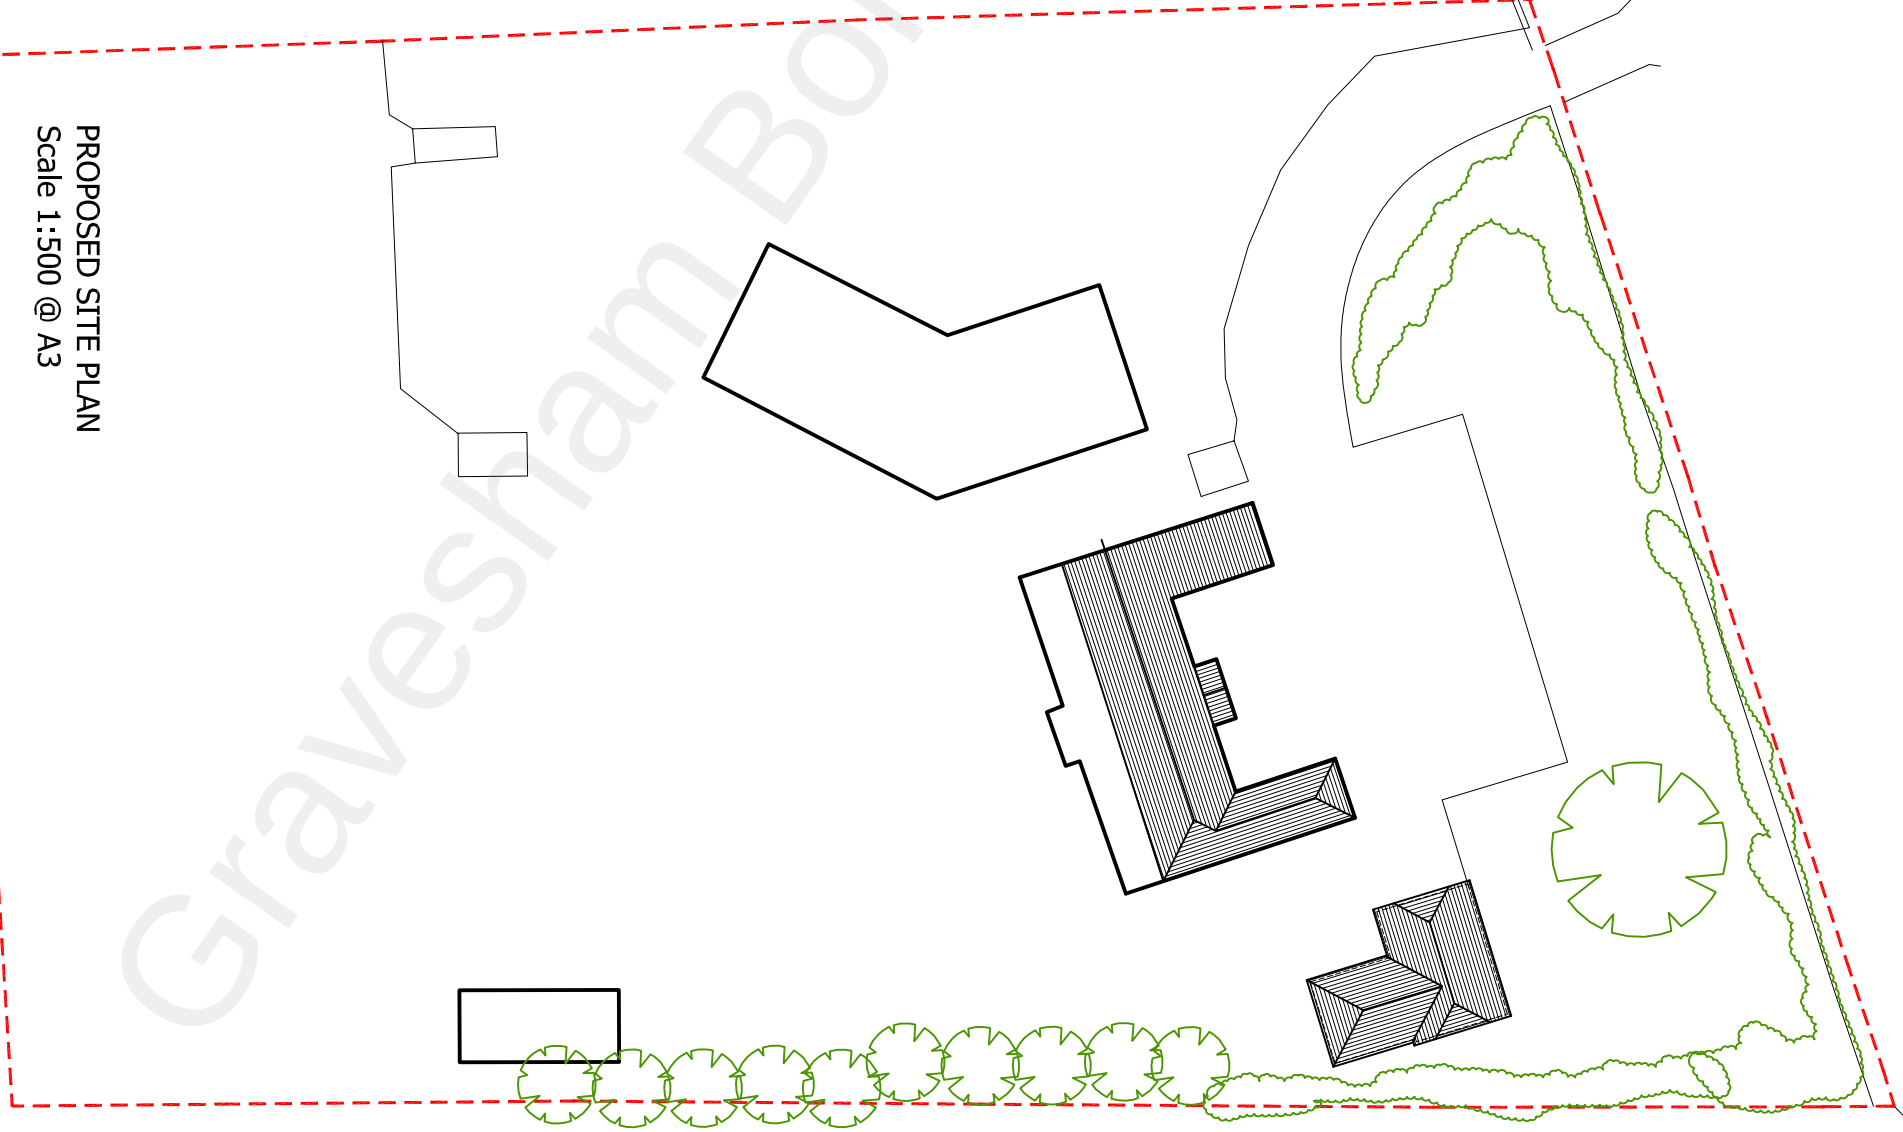

EXISTING SITE PLAN
Scale 1:500 @ A3

 

PROPOSED SITE PLAN
Scale 1:500 @ A3

Please note:

Drawings can be scaled for planning purposes only. All dimensions to be checked on site. Drainage and services are to be checked and located prior to commencement of work.

All work to be carried out in accordance with the building Regs. 2000 or any subsequent amendments and to the satisfaction of the local building control inspector.

Proprietary components must be installed in strict accordance with the manufacturers instructions and details. Contractors are responsible for verifying component suitability for intended purpose.

Proposals are subject to structural engineers designs and approval.

- C. 02.05.22 Revised to planners comments
- B. 18.03.22 Revised to planners comments
- A. 09.03.22 Revised to clients comments

client	Mr & Mrs Auja	Job No.	2022_15
--------	---------------	---------	---------


project
Alterations at
Polbero, Rochester Road
Gravesend, Kent DA12 4TD

drawing title
Proposed Site Plans
PLANNING DRAWINGS

Revision

C

scale	1:500 @ A3	dwg No.	2215-PL04	date	Mar 2022
-------	------------	---------	-----------	------	----------

 

Scale 1:500