


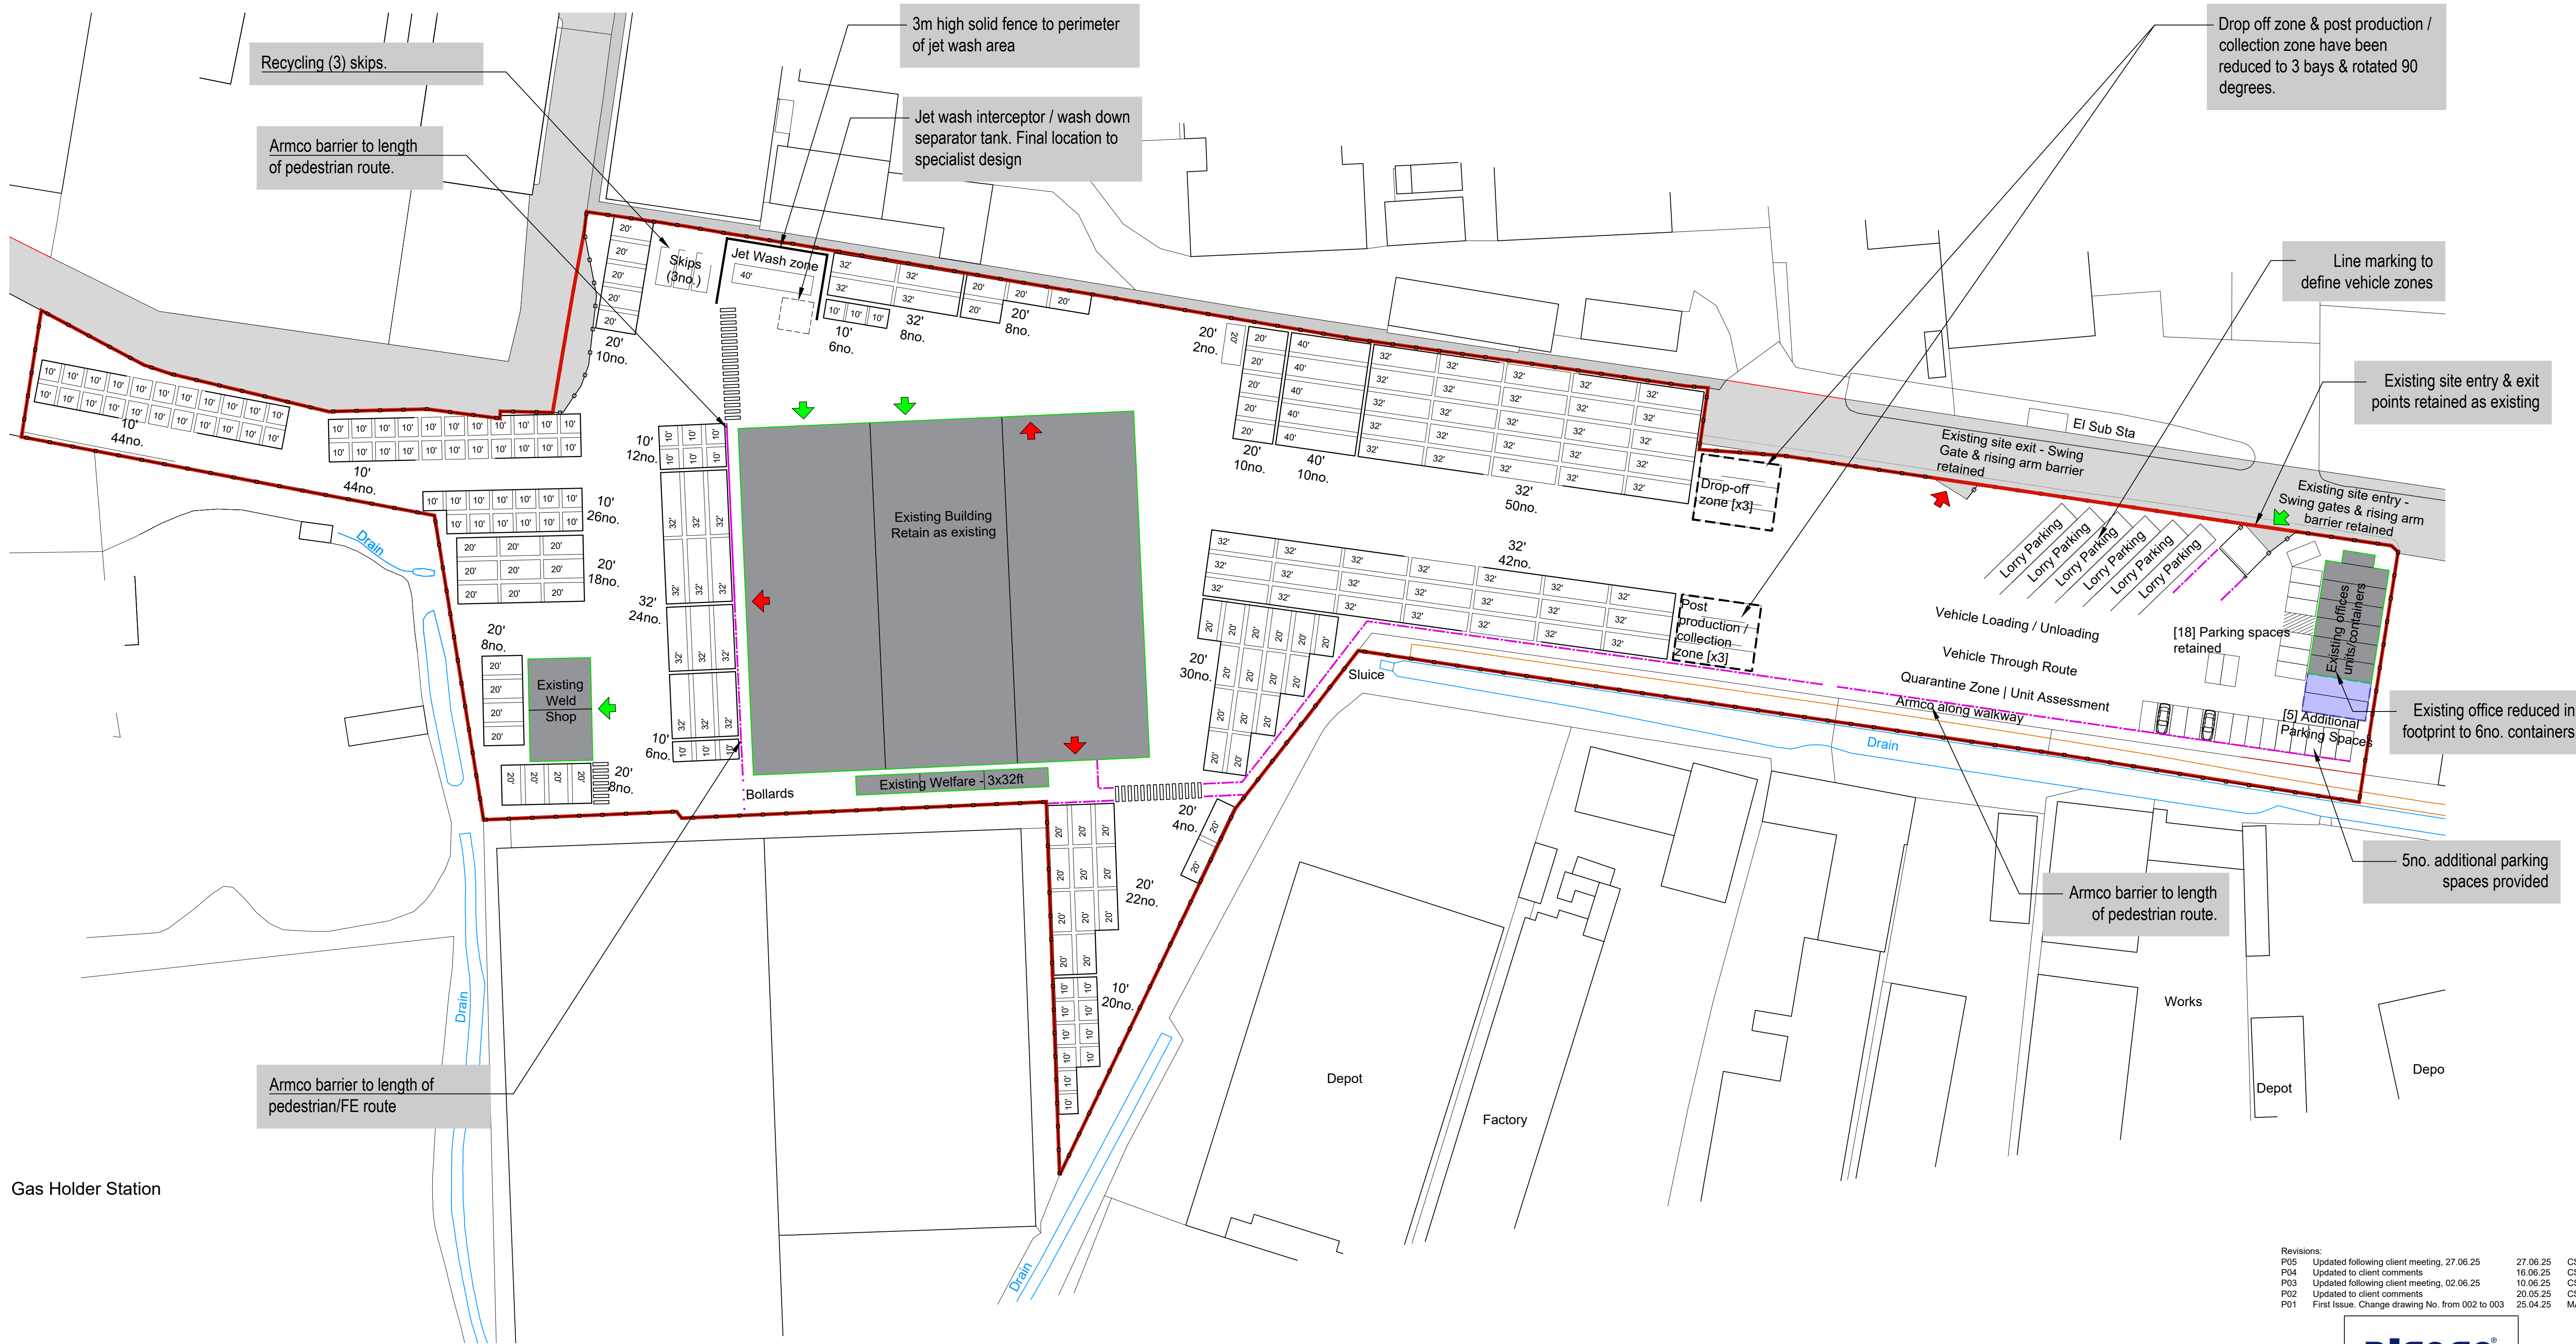

Gas Holder Station

Proposed Site Plan
1:500

Site Boundary: ———

Annotation Key:

- ➡ Ingress.
- ➡ Egress.
- Armco barrier.
- Existing fence line.
- Pedestrian crossing.
- Pedestrian route.

Existing Building or Office Units/containers to be retained

Existing Building or Office Units/containers, or part of, to be removed

No proposed alteration to the existing surface materials / finish to the entire site

Revisions:			
P05	Updated following client meeting, 27.06.25	27.06.25	CS
P04	Updated to client comments	16.06.25	CS
P03	Updated following client meeting, 02.06.25	10.06.25	CS
P02	Updated to client comments	20.05.25	CS
P01	First Issue. Change drawing No. from 002 to 003	25.04.25	MA



The Old Rectory Rectory Lane Milton Malsor
NORTHAMPTON NN7 3AQ
t: +44 (0)1604 858916 f: +44 (0)1604 859123
www.peter-haddon.com



Algeco Gravesend

Facility Alterations
Site Block Plan as Proposed

Status	Planning		
Drawn by :	MA	Checked by :	CS
Date	17/07/2024		

Document Number:
GRA-PHP-ZZ-XX-DR-A-4779-003-P05

Scale @ A1 20m 1:500
SCALE 1:500

Copyright reserved. Dimensions to be checked on site.
Discrepancies to be reported before proceeding.