




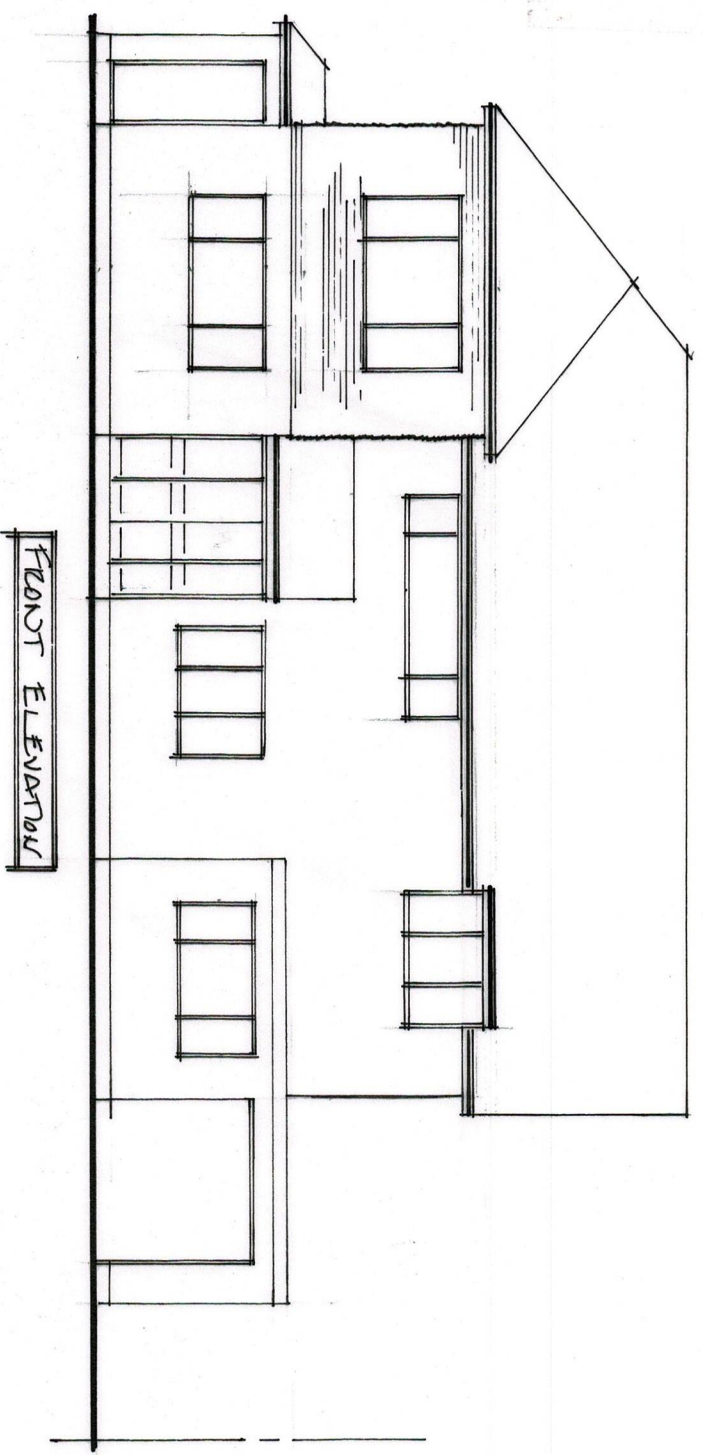


FRONT ELEVATION

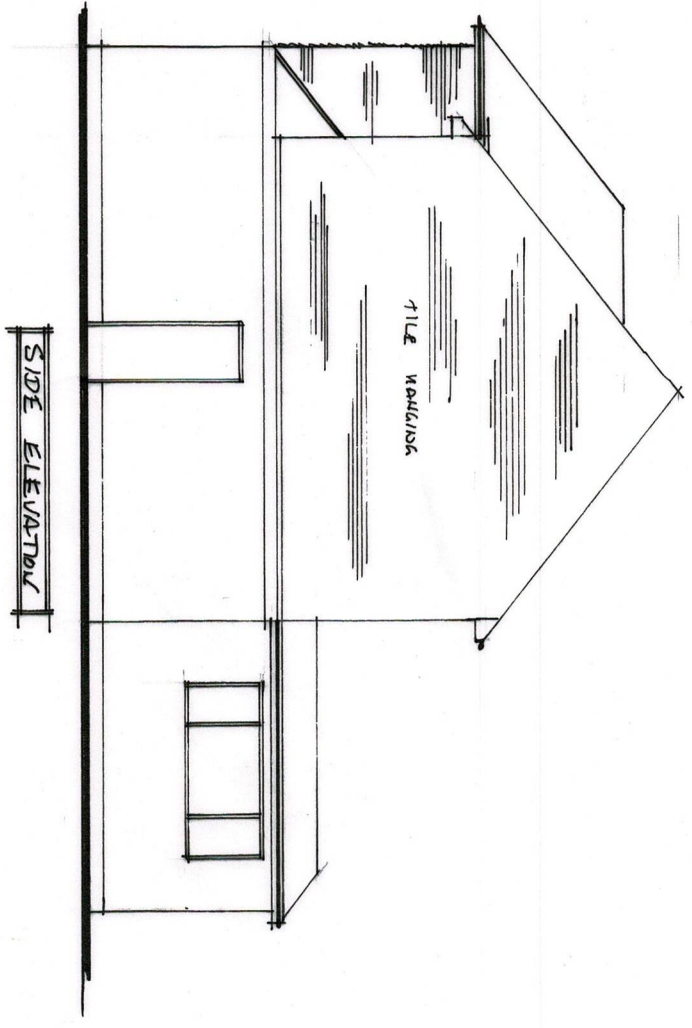

SIDE ELEVATION

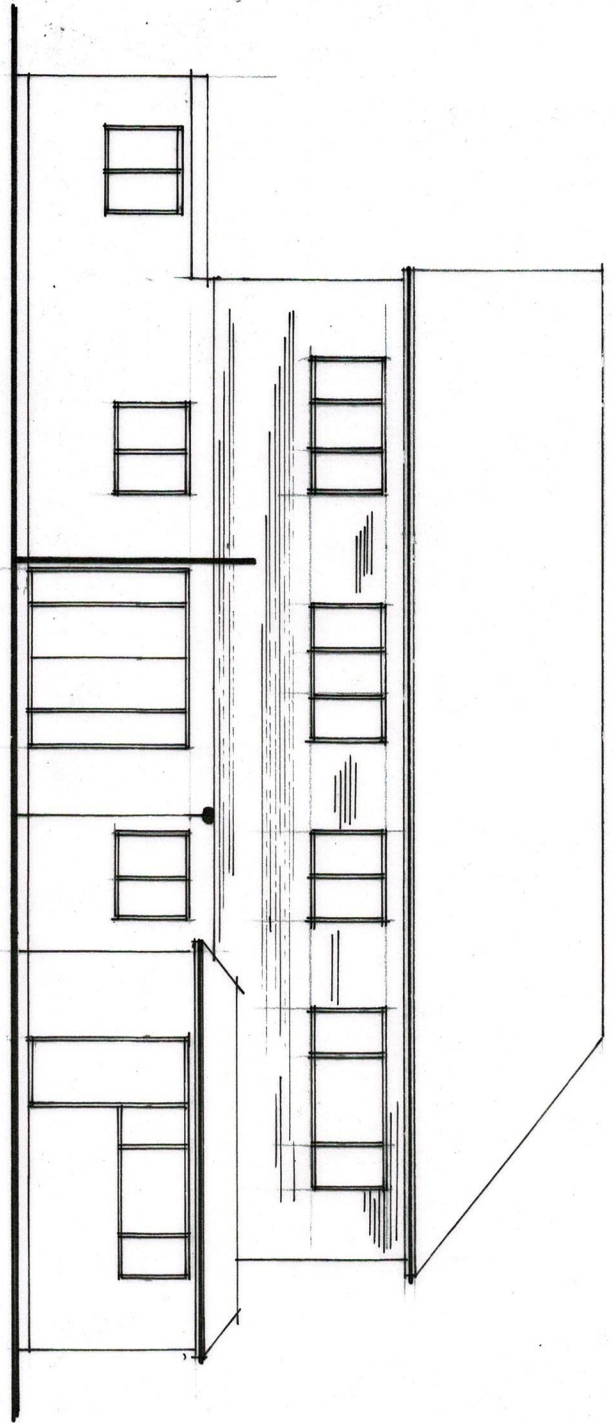


REAR ELEVATION

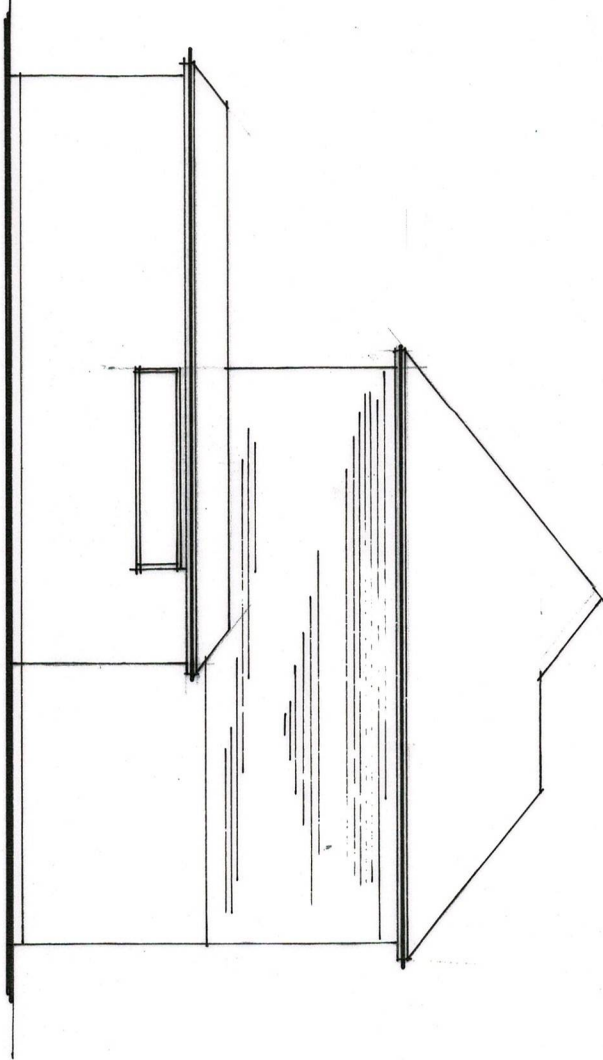

SIDE ELEVATION

EXISTING ELEVATIONS

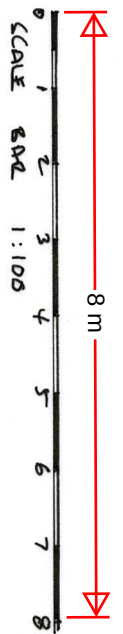

SINGLE STOREY REAR EXTENSION TWO STOREY SIDE EXTENSION AND FIRST FLOOR FRONT EXTENSION		MRS L. WARD 8 THE RECTHES COWHAM KEAT DAIRY Q5	
SCALE 1/100	DATE	DRAWN BY 24/02/03	