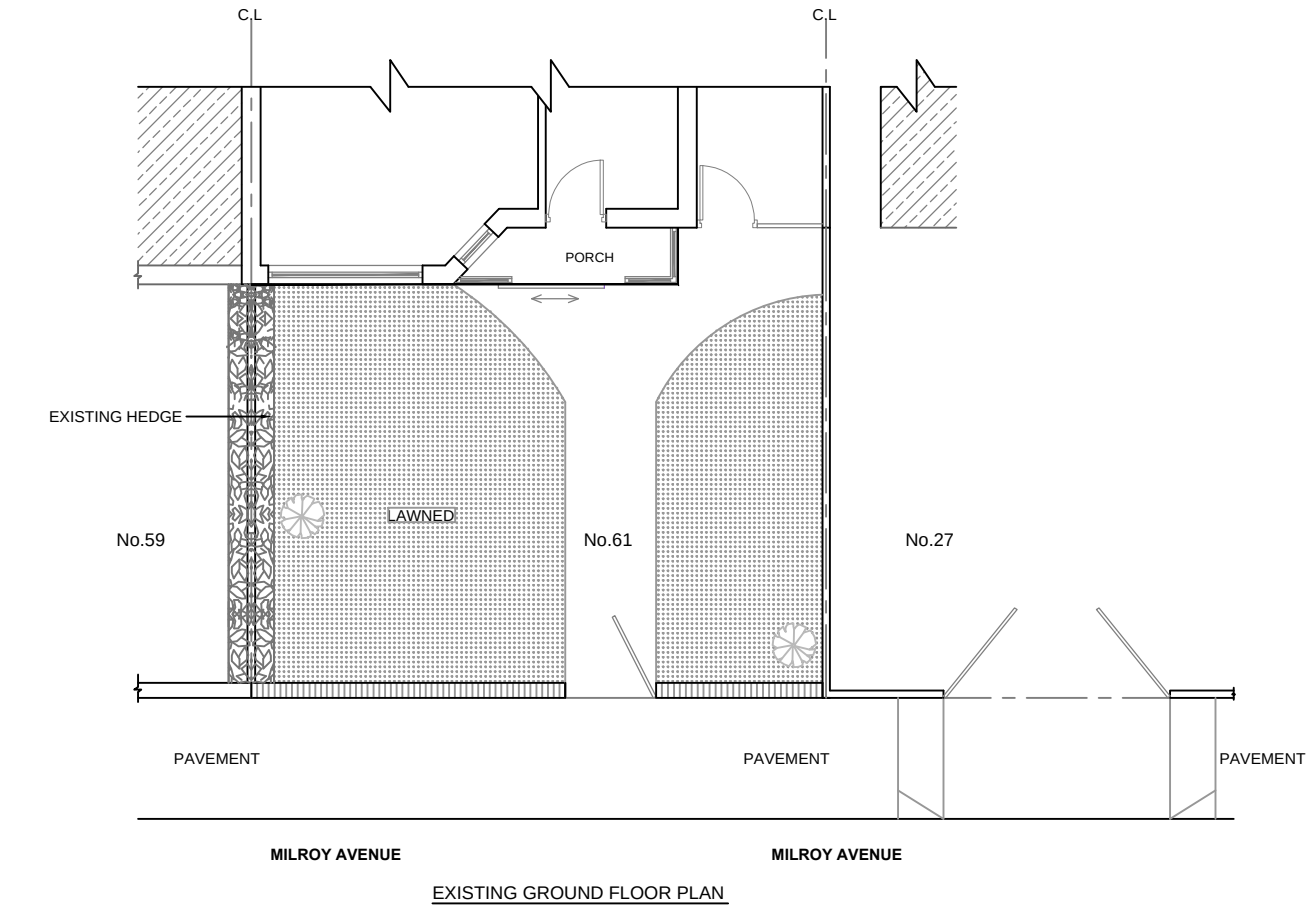


REFERENCE DRAWINGS		GENERAL NOTES This drawing is for planning use only do not use this drawing for any purpose other than that for which it was issued. Structural Design and Building Control Approval is required before construction commences. This drawing is subject to copyright do not reproduce this drawing without prior permission.	No	DATE	REVISION	BY	CHK	CONSULTANT	CIVIL ENGINEERS STRUCTURAL ENGINEERS ARCHITECTURAL DESIGNERS  Contact: 07947249323	DRAWN SH	CLIENT/PROJECT 61 Milroy Avenue Northfleet Gravesend DA11 7AZ	DRAWING No. D01
			TITLE EXISTING GROUND FLOOR PLAN	SCALE: 1:100								
			PROJECT NO.	DATE: 30-04-2024								