


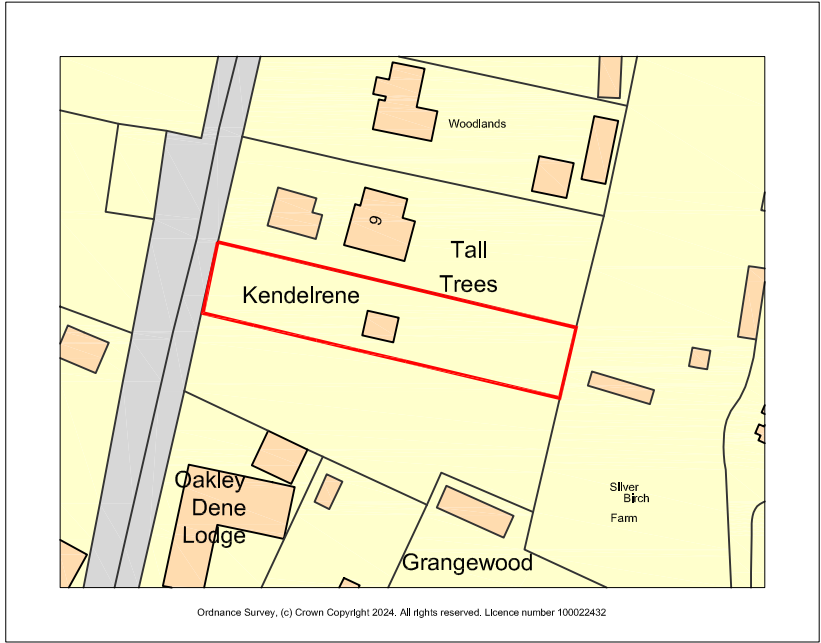

**EXISTING
LOCATION PLAN**
scale 1:1250



CADGUYS ARCHITECTURAL SERVICES CADGUYS DEVELOPMENTS LTD. 15-17 Middle Street, Brighton, BN1 1AL T: 0751 20 90 919 E: Sonny@cadguys.co.uk W: www.cadguys.co.uk	Project KENDELRENE, RHODODENDRON AVENUE, MEOPHAM, GRAVESEND, DA13 0TT						Rev A	Date 070726	Details Drawings issued	Dimensions to be verified on site by contractor prior to commencement of work This is the copyright of the practice and may not be reproduced in part or in whole without the prior written consent of the practice.
	Drawing Title Existing Location and Site Plan	Date JULY-2026	Scale 1:1250/200/A3	Project No. CG-314	Drawing No. PL/01	Drawn by/Checked by SM				