




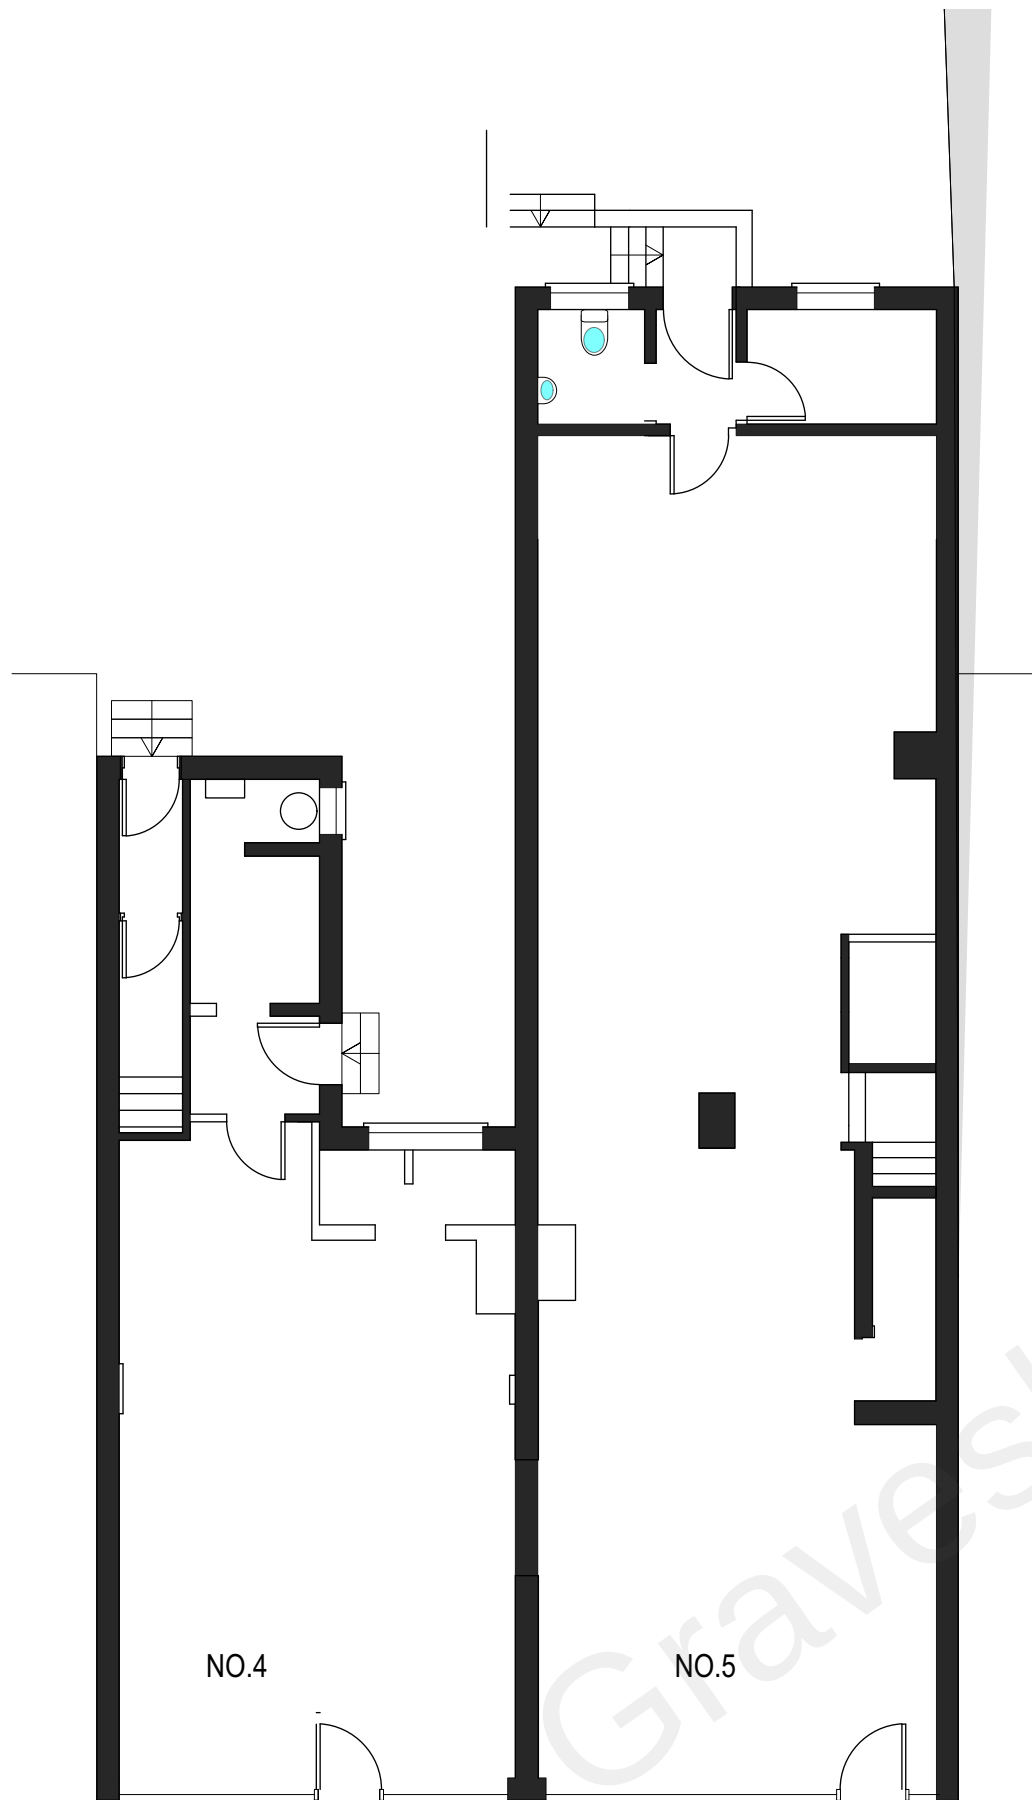


ground floor

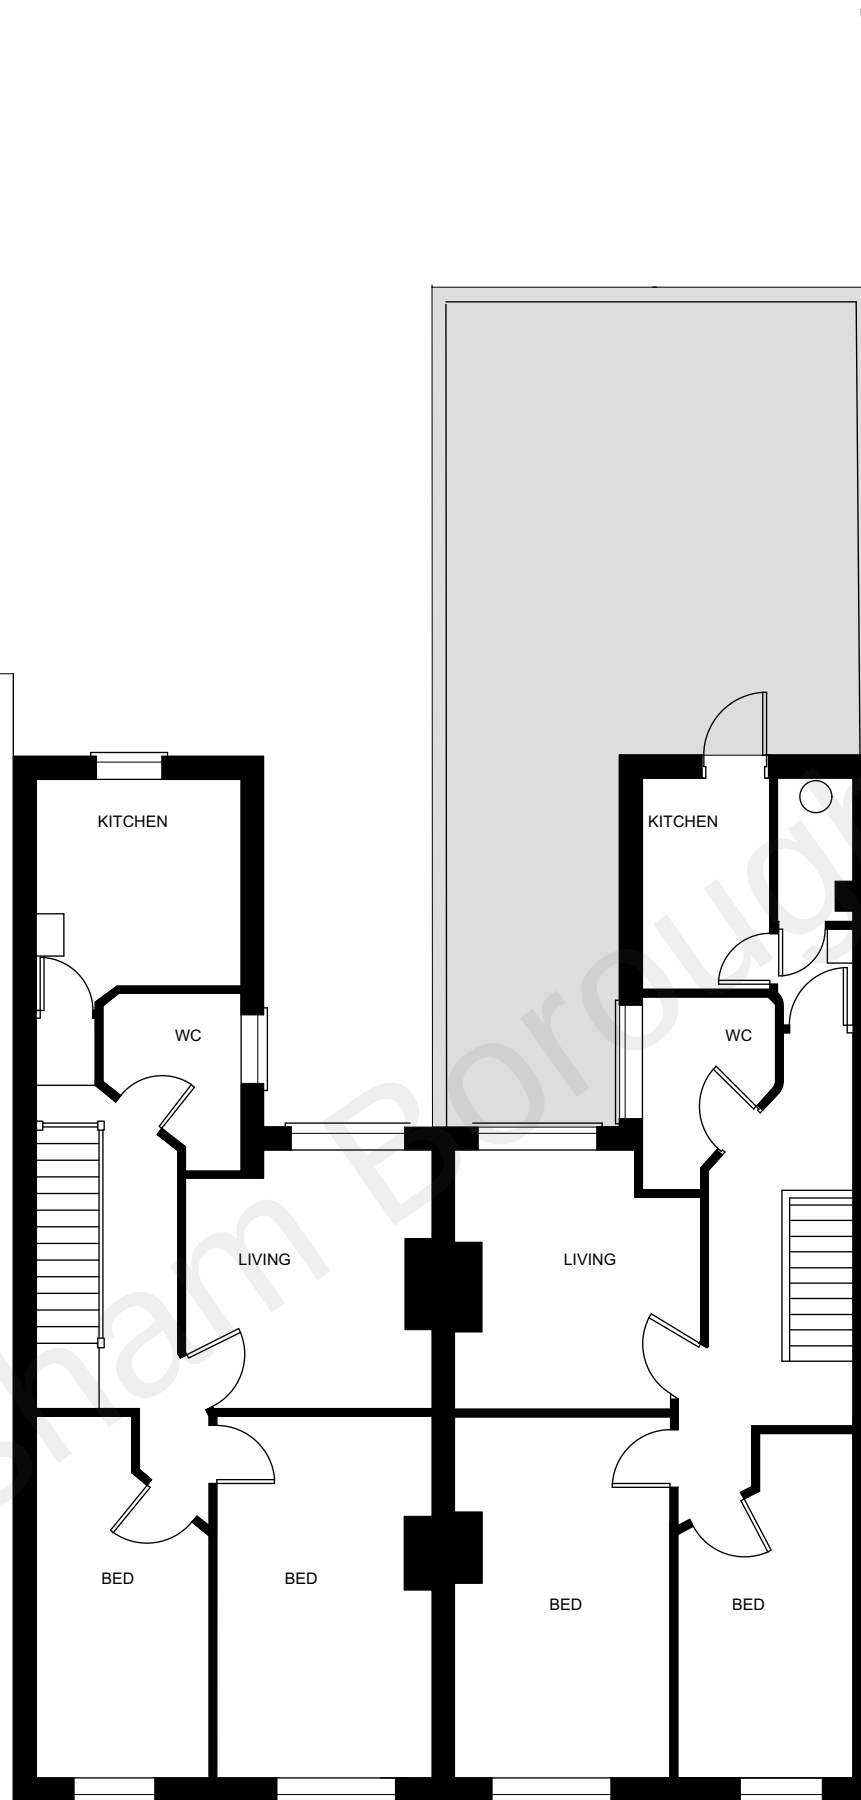

first floor

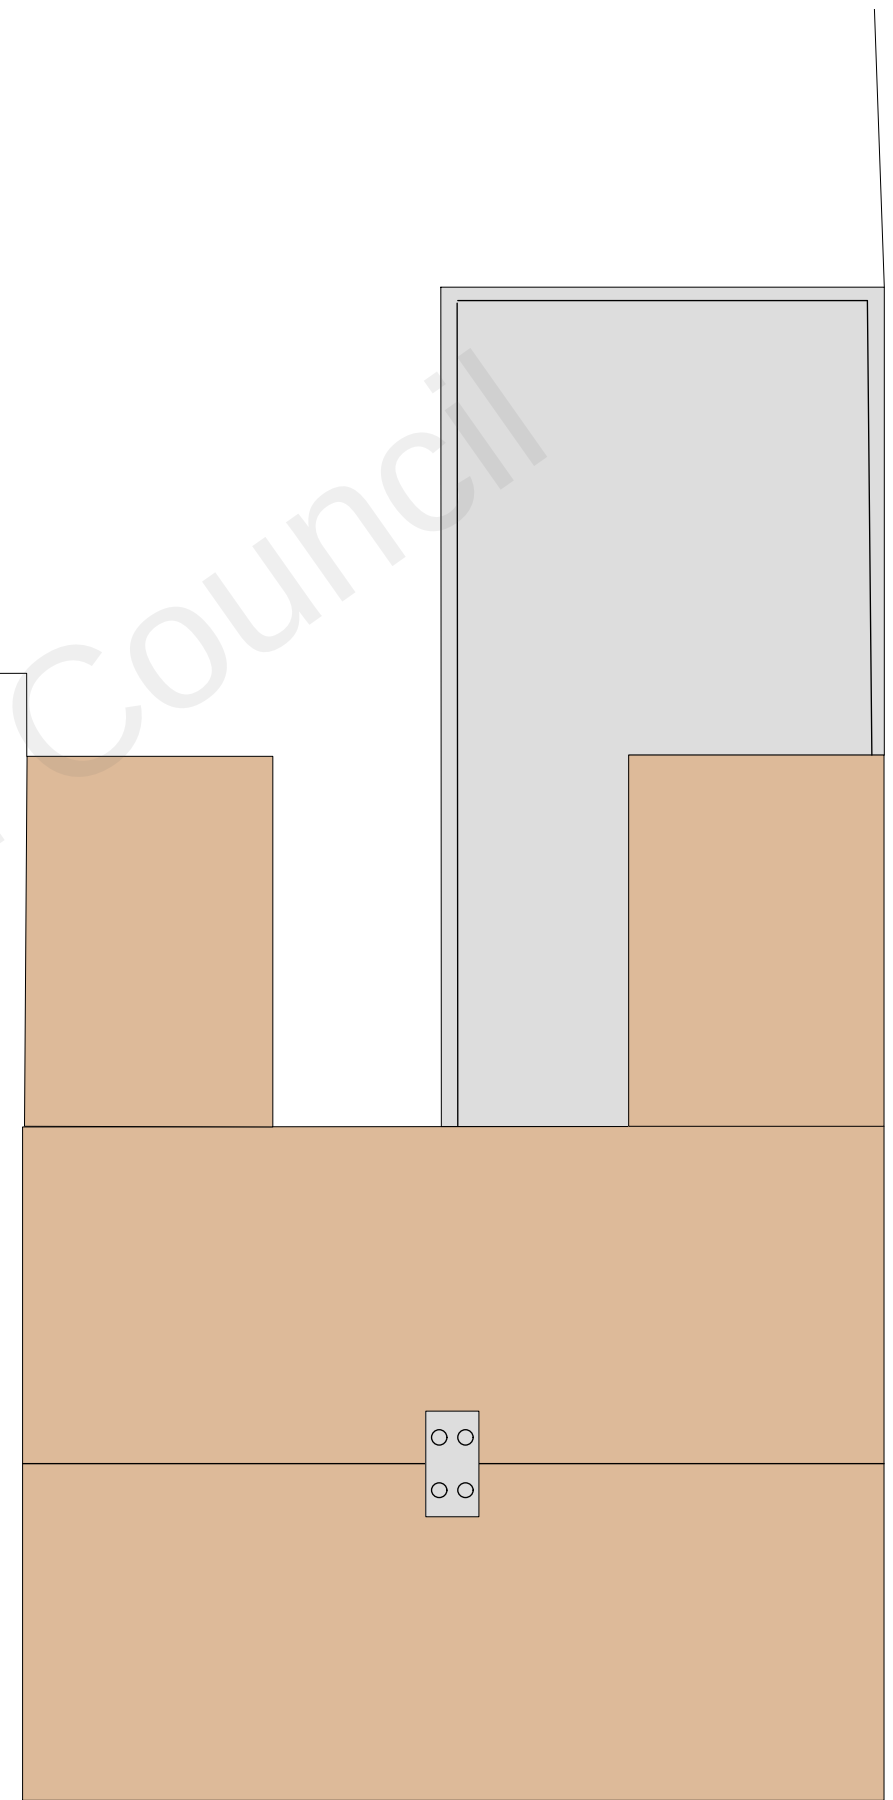

roof plan

 

CLIENT; Halil Ersungur
PROJECT; 4 & 5The Parade Meopham DA13 0J
TITLE; existing floor plans
SCALE; 1-100 DATE; 09/21 DRAWN;GB
DRAWING NUMBER 21-29-03

