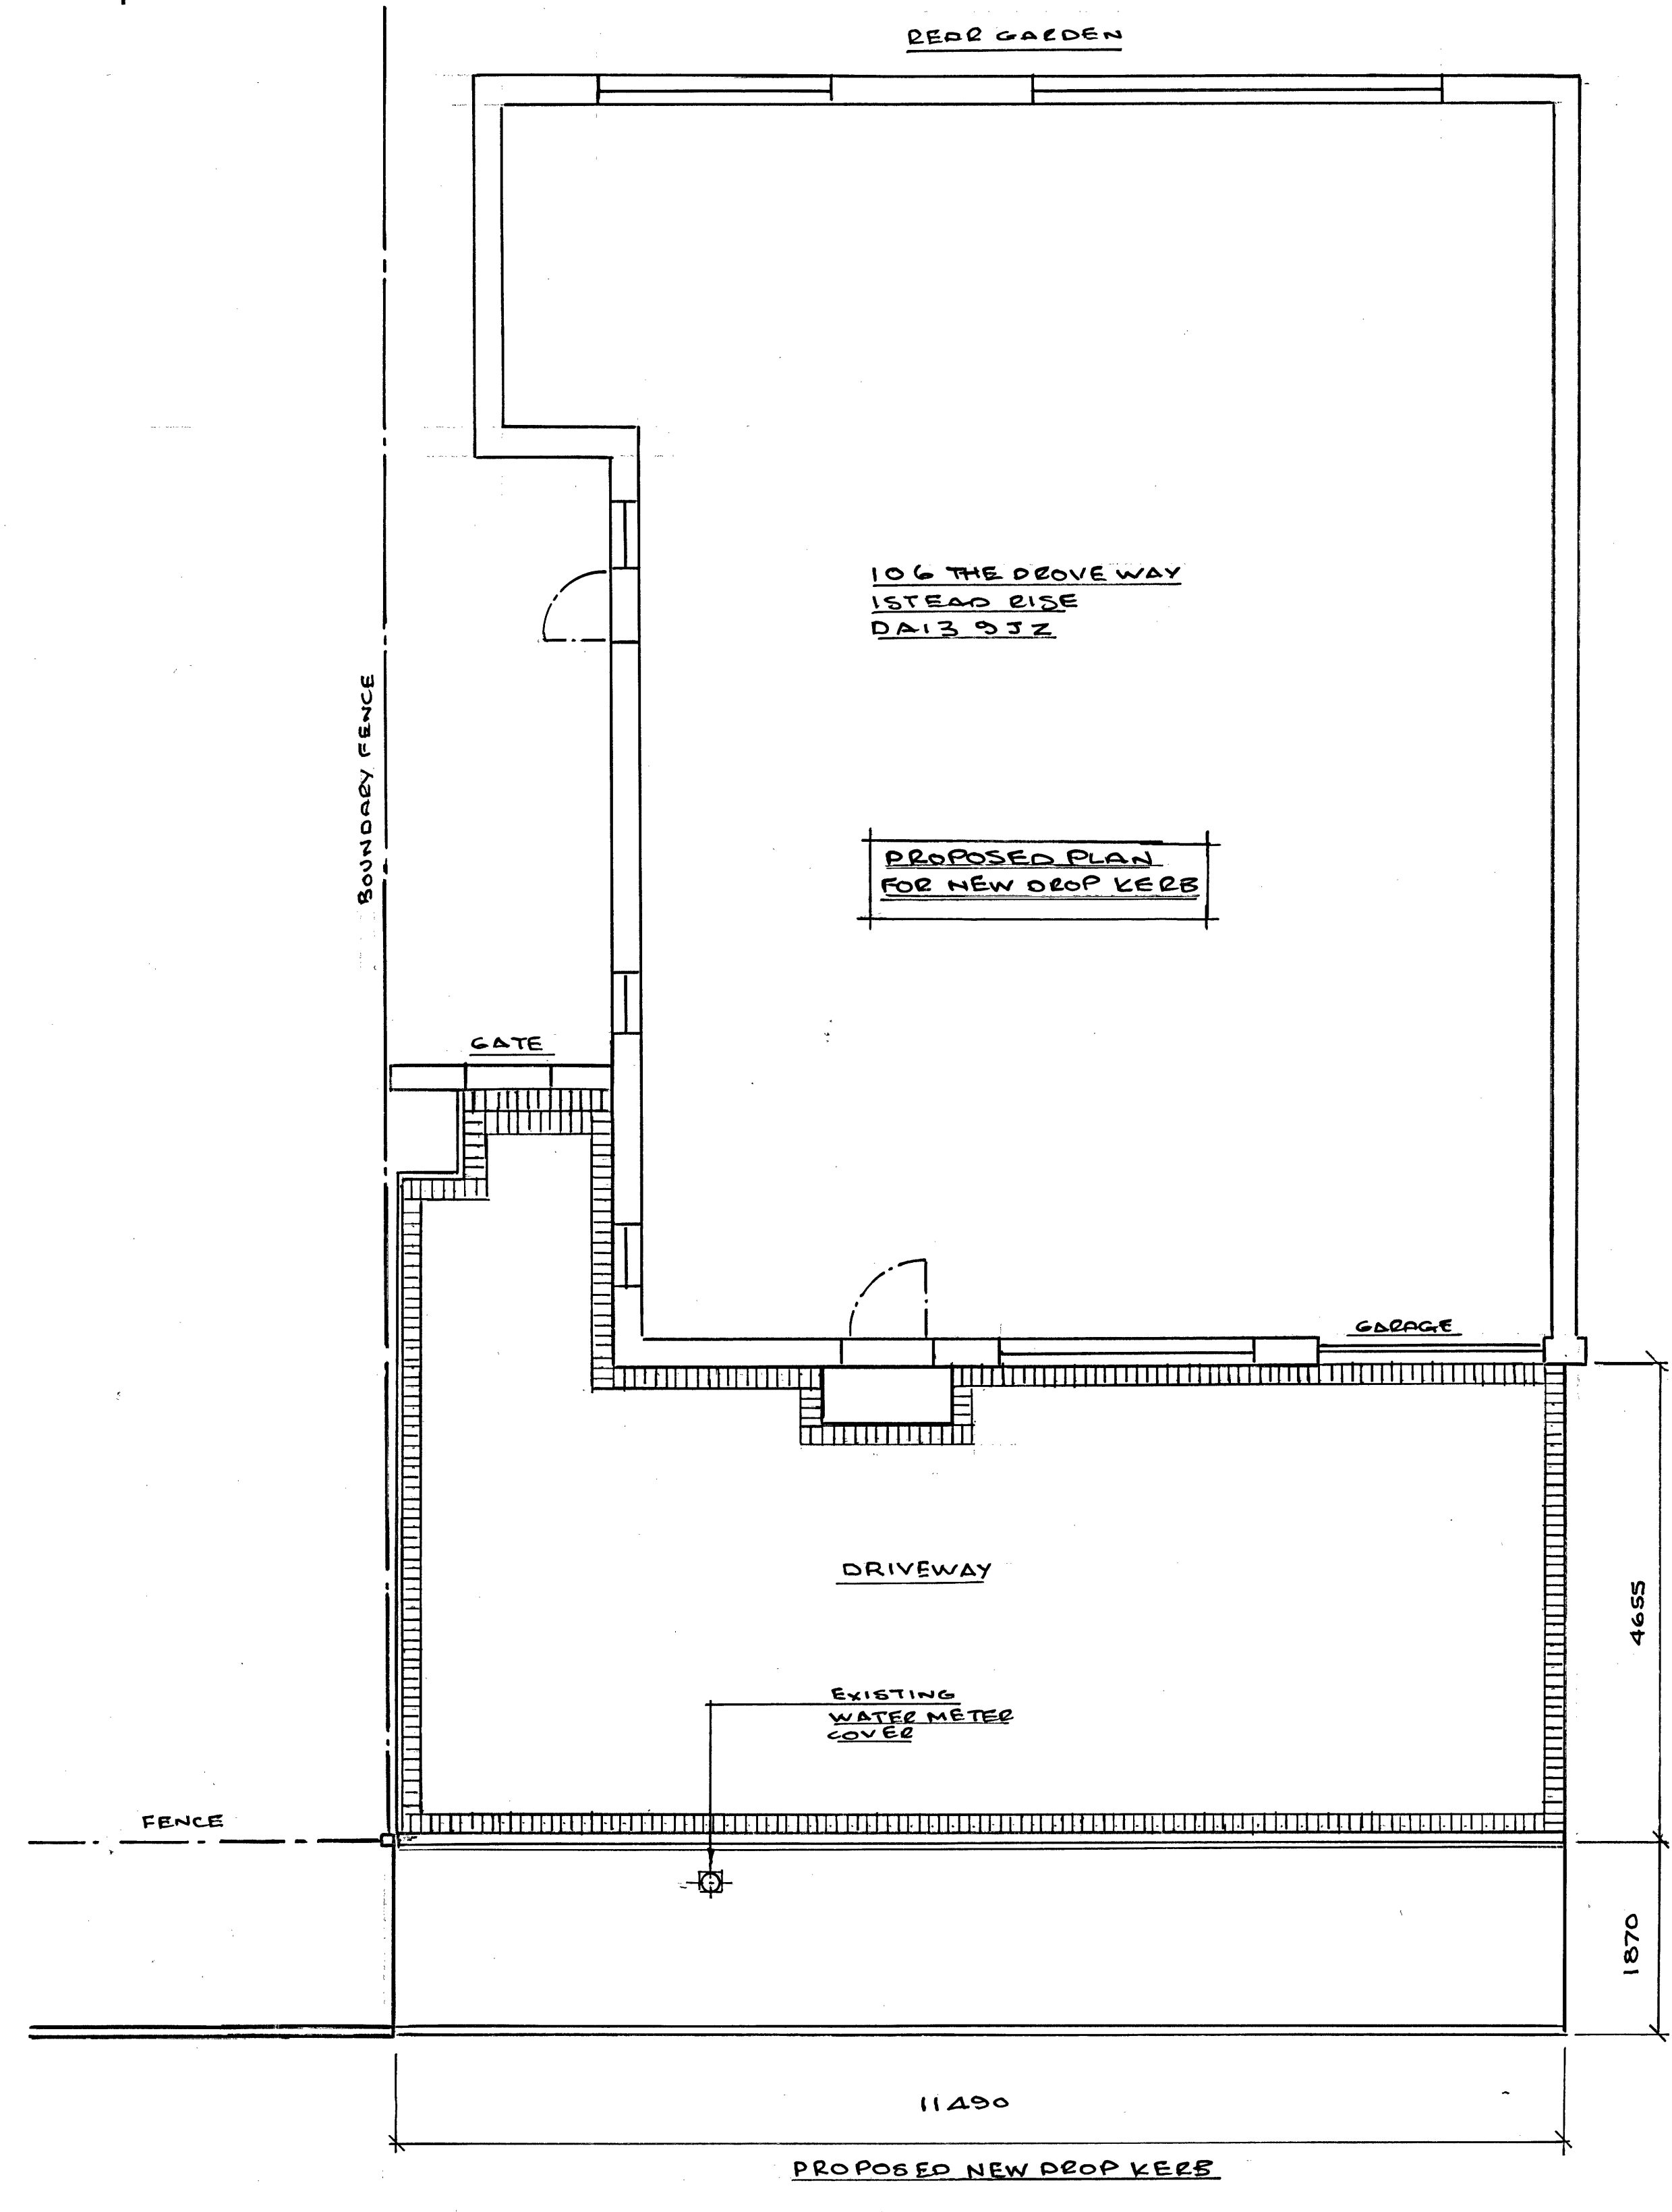
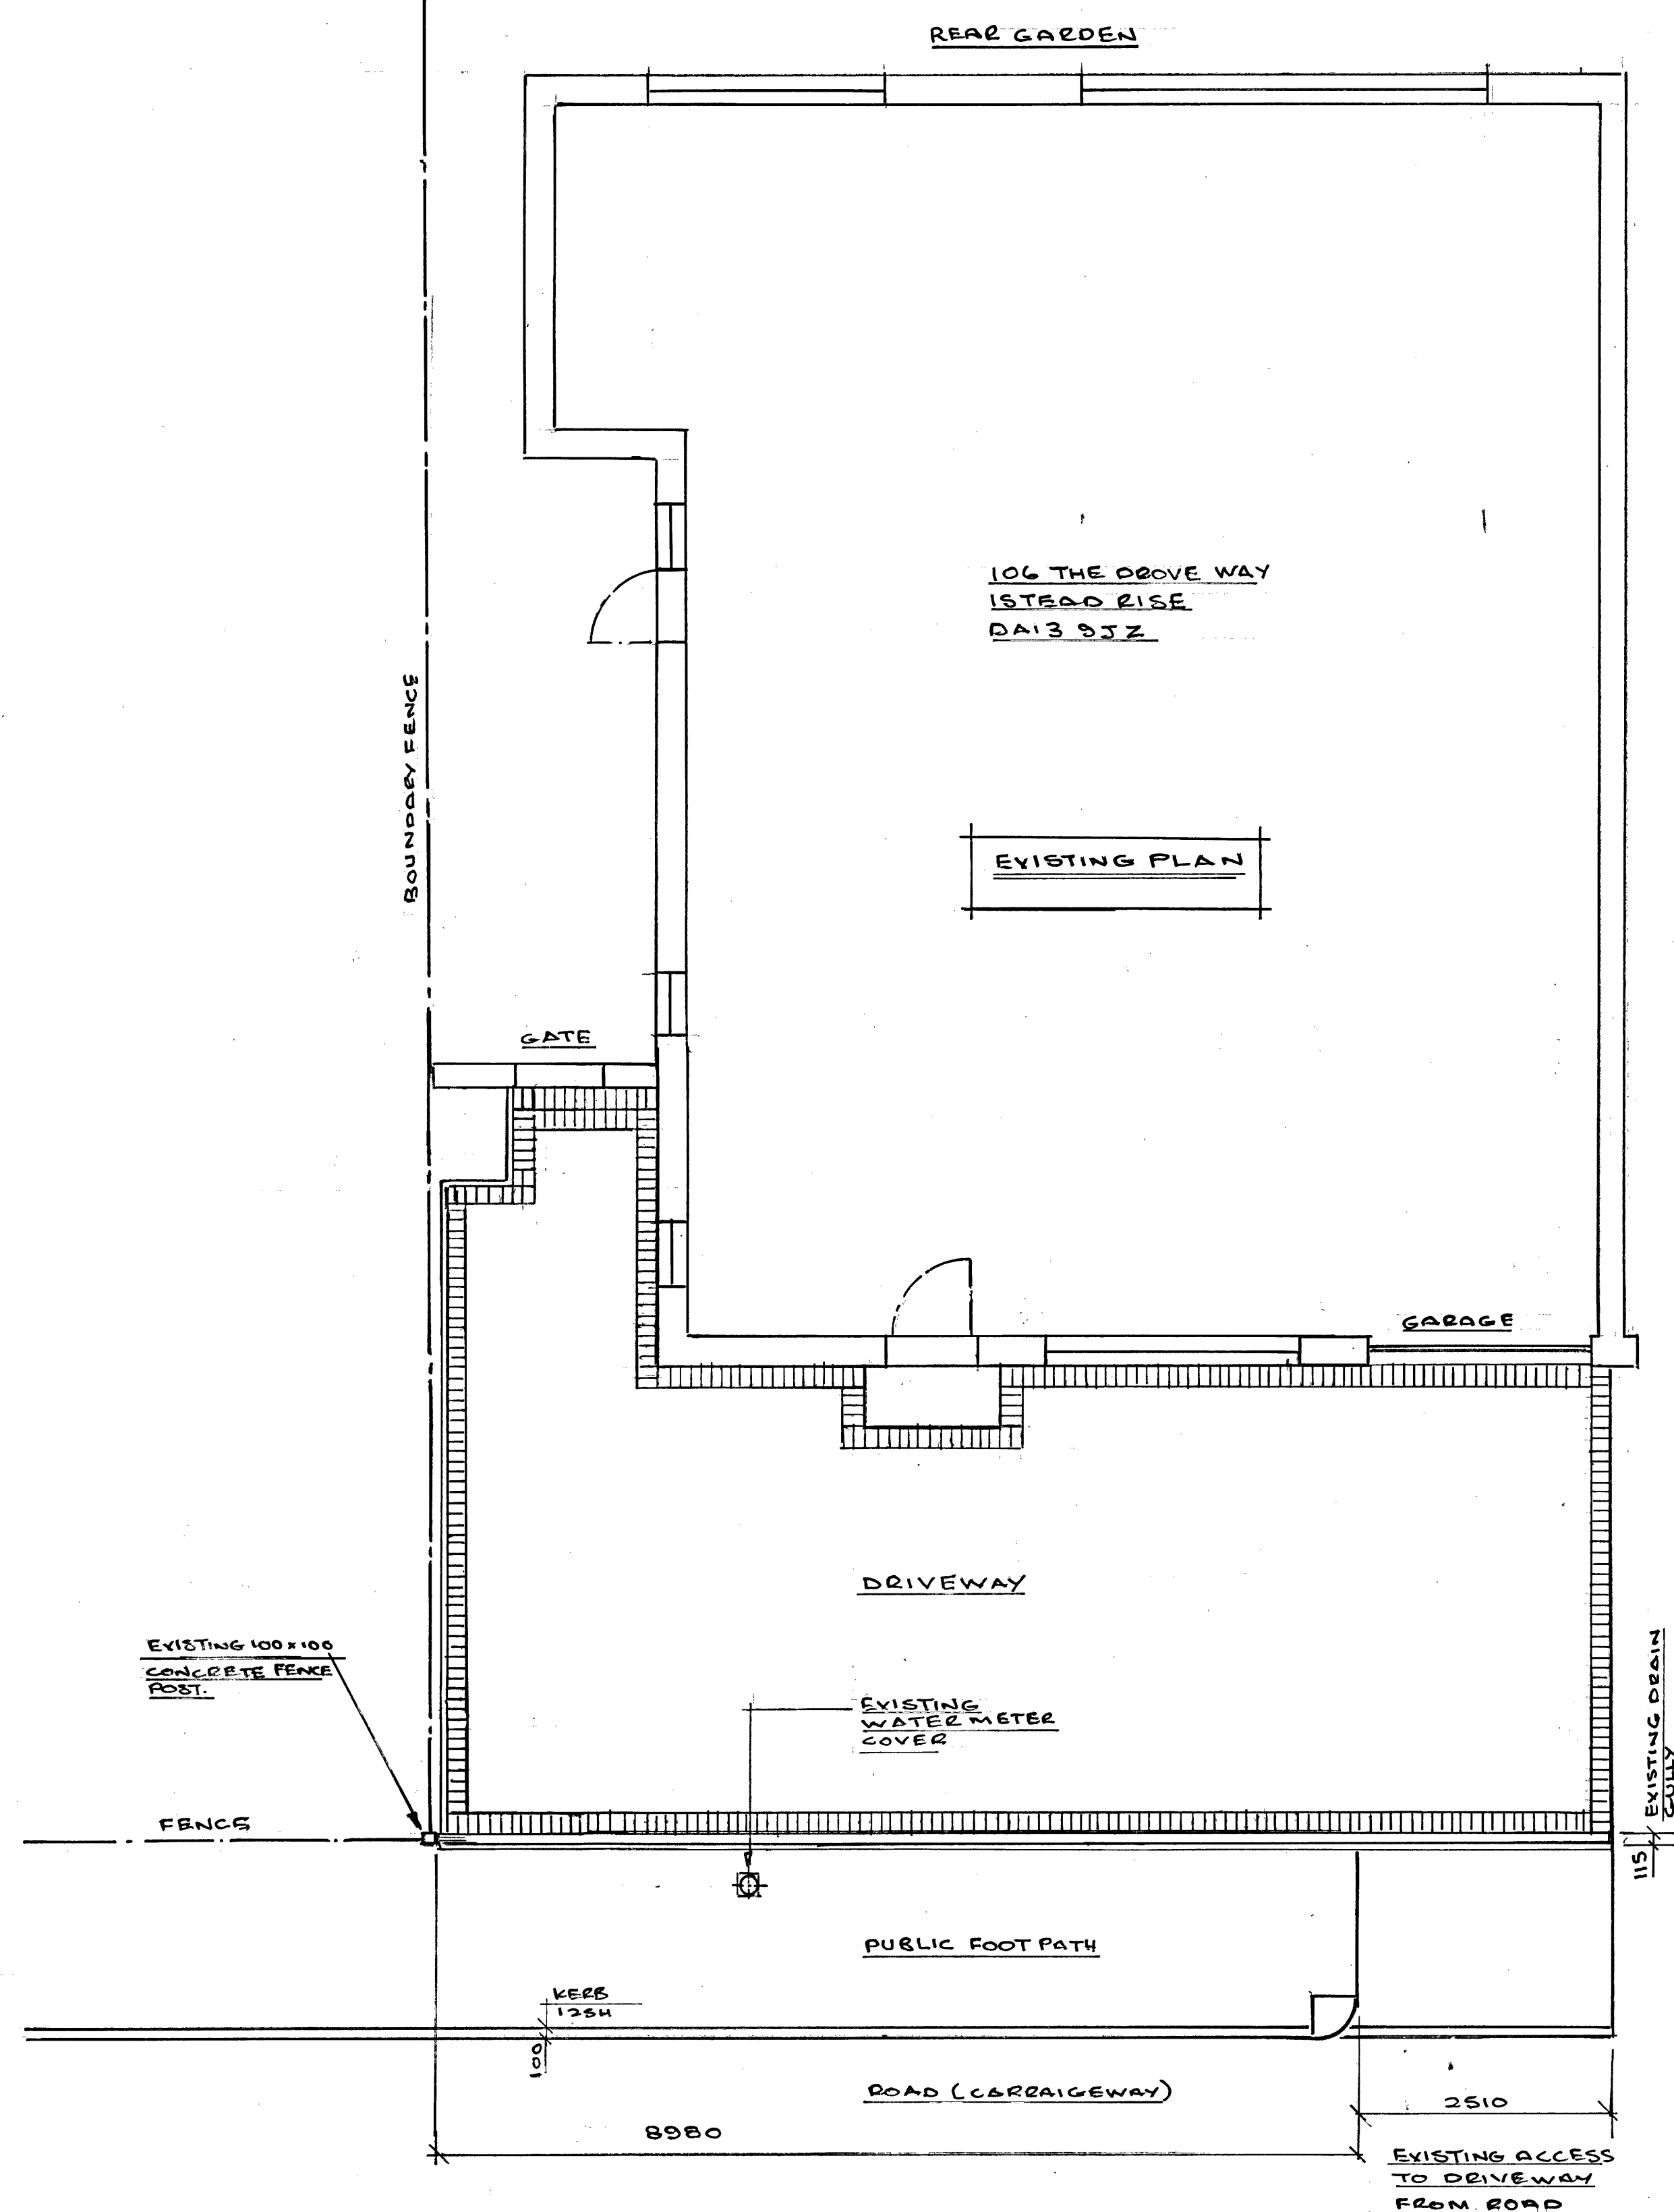


NOTE READ IN CONJUNCTION WITH BLOCK PLAN	
REV	DESCRIPTION
Project: PROPOSED DROP KERB DETAIL FOR 106 THE DRIVE WAY.	
Title: EXISTING AND PROPOSED SITE PLANS	
Client: MR. C. WINCOTT 106 THE DRIVE WAY ISTEAD RISE DA13 9JZ	
Drawing No. MW001/3	Rev.
Date: SEPT 2025	Drawn: MKW
Scale: 1:50	Checked:
Mike K. Wincott Mobile: 07834 837 627 Telephone: 01474 833 997 Email: m.k.wincott@icloud.com 4 Barker Fields Hook Green Road Southfleet, Kent DA13 9AL	