

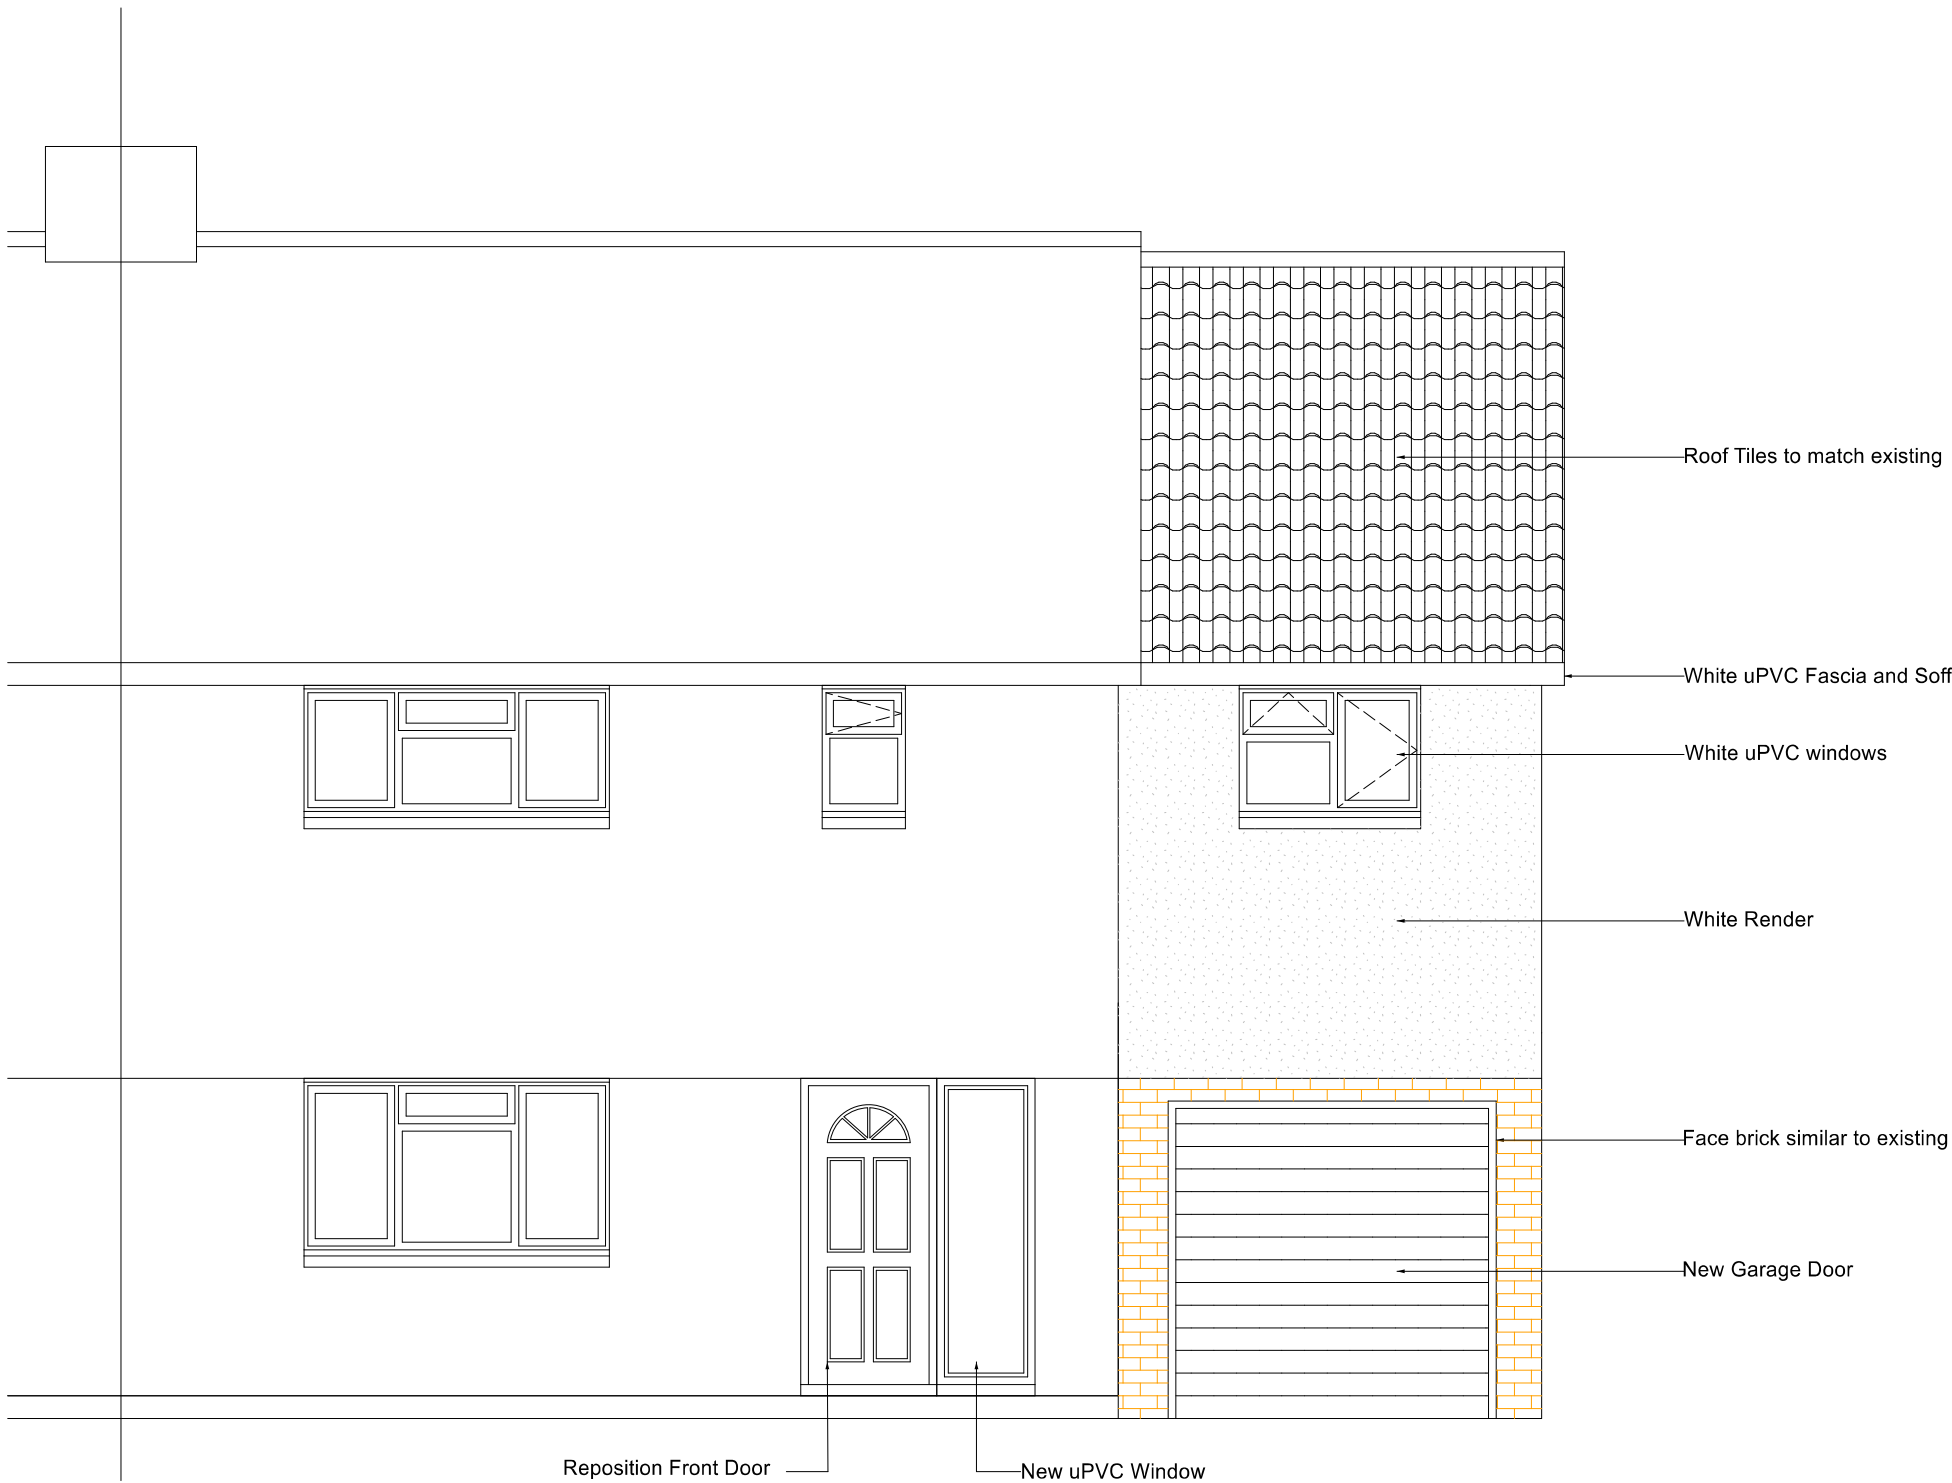


Notes / Specification

- 1. DRAWINGS ARE FOR PLANNING PURPOSES ONLY.
- 2. ALL MEASUREMENTS WITHIN THIS DOCUMENT ARE FOR DESIGN PURPOSES ONLY TO DETERMINE BEAM SIZE.
- 3. THE BUILDER IS ADVISED TO DOUBLE CHECK MEASUREMENTS ON SITE AND REPORT ANY DISCREPANCIES TO THE DESIGN ENGINEER PRIOR TO ORDERING MATERIALS.
- 4. THE DESIGN ENGINEER DOES NOT ACCEPT ANY RESPONSIBILITY FOR MATERIALS INCORRECTLY ORDERED.
- 5. DO NOT SCALE FROM THIS DRAWING
- 6. THESE DRAWINGS ARE THE COPYRIGHT OF RICHARD CAINE LIMITED

 

FRONT ELEVATION

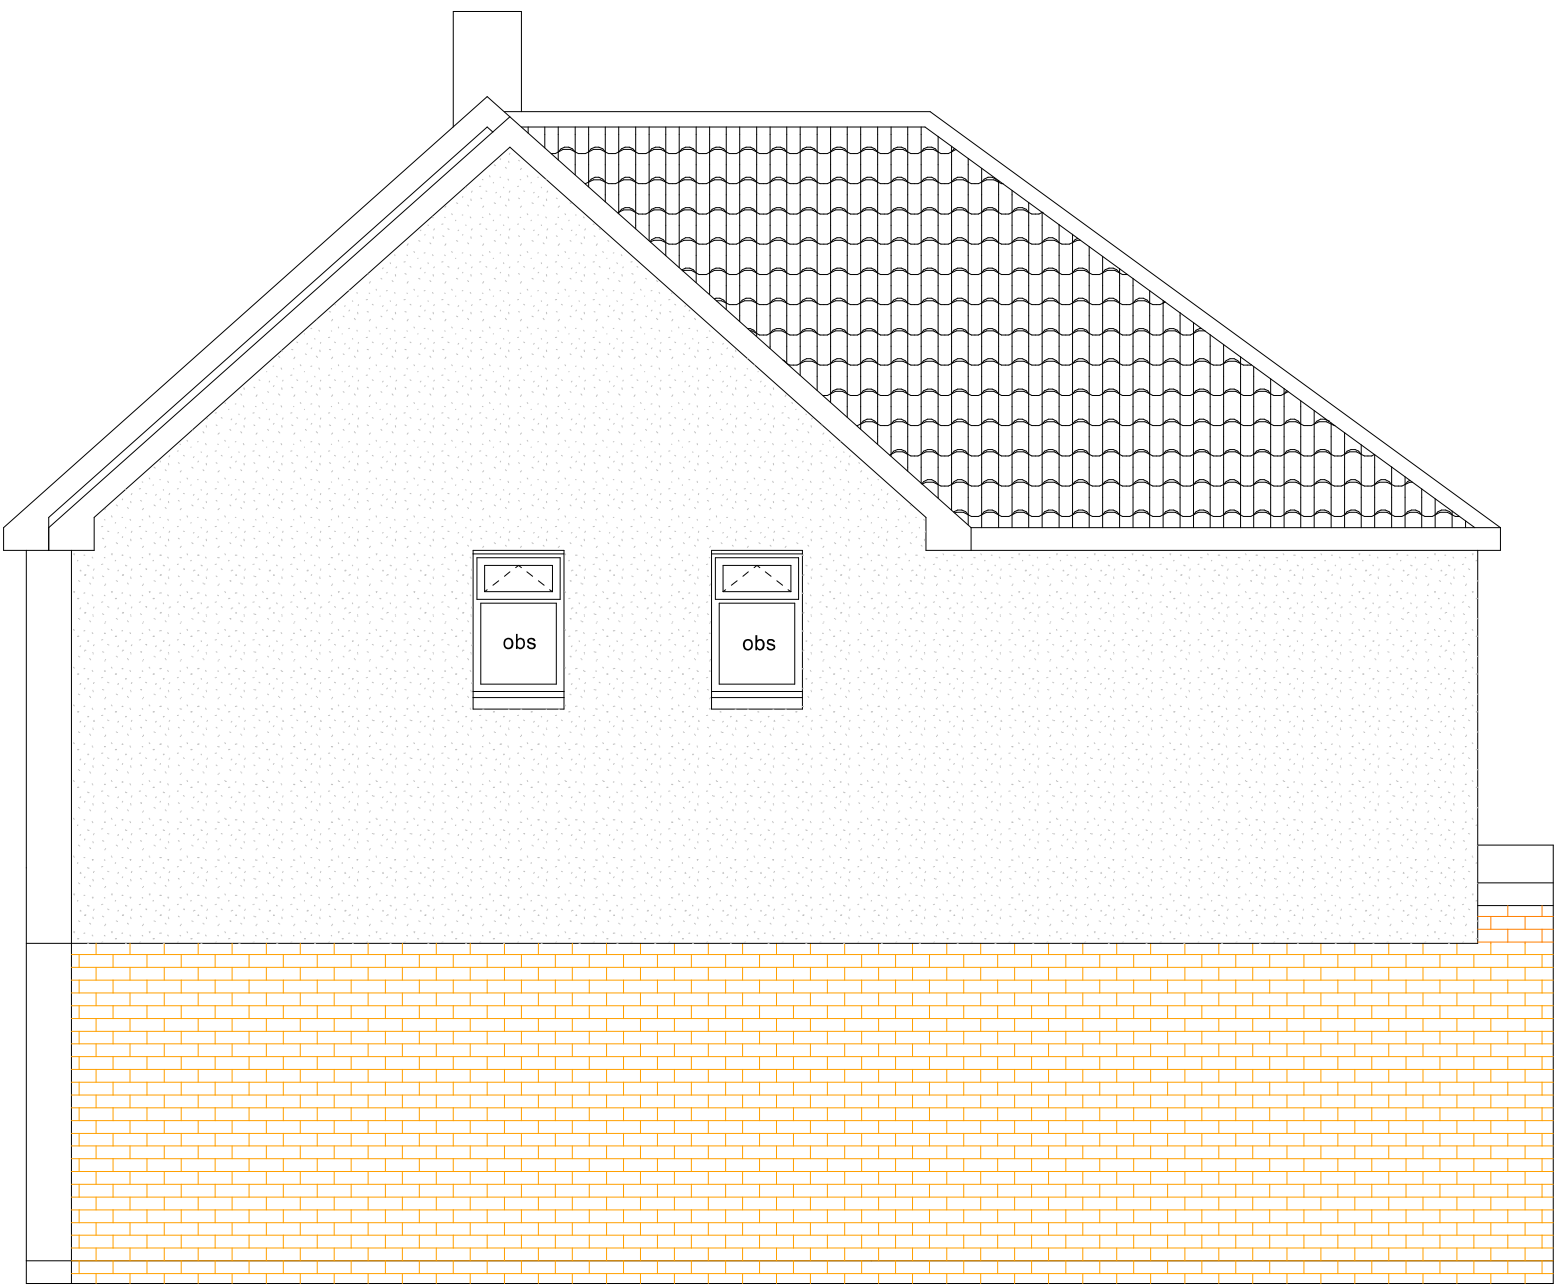

SIDE (NORTH-EAST) ELEVATION



REAR ELEVATION



SIDE (SOUTH-WEST) ELEVATION

TBT DESIGN SERVICE 97 Primrose Drive, Aylesford, Kent, ME20 6EH T: 07916693573 E: designservice2017@outlook.com			
client	58 Codrington Crescent		
project	PART TWO STOREY SIDE AND SINGLE STOREY REAR EXTENSIONS		
drawing title	Proposed Elevations		
drawing scales	1:50	drawing no.	2222 Proposed Elevations
date	FEBRUARY 2026	revision	Rev B
			RC
PLANNING			