



Notes / Specification


- 1. DRAWINGS ARE FOR PLANNING PURPOSES ONLY.
- 2. ALL MEASUREMENTS WITHIN THIS DOCUMENT ARE FOR DESIGN PURPOSES ONLY TO DETERMINE BEAM SIZE.
- 3. THE BUILDER IS ADVISED TO DOUBLE CHECK MEASUREMENTS ON SITE AND REPORT ANY DISCREPANCIES TO THE DESIGN ENGINEER PRIOR TO ORDERING MATERIALS.
- 4. THE DESIGN ENGINEER DOES NOT ACCEPT ANY RESPONSIBILITY FOR MATERIALS INCORRECTLY ORDERED.
- 5. DO NOT SCALE FROM THIS DRAWING.
- 6. THESE DRAWINGS ARE THE COPYRIGHT OF RICHARD CAINE LIMITED

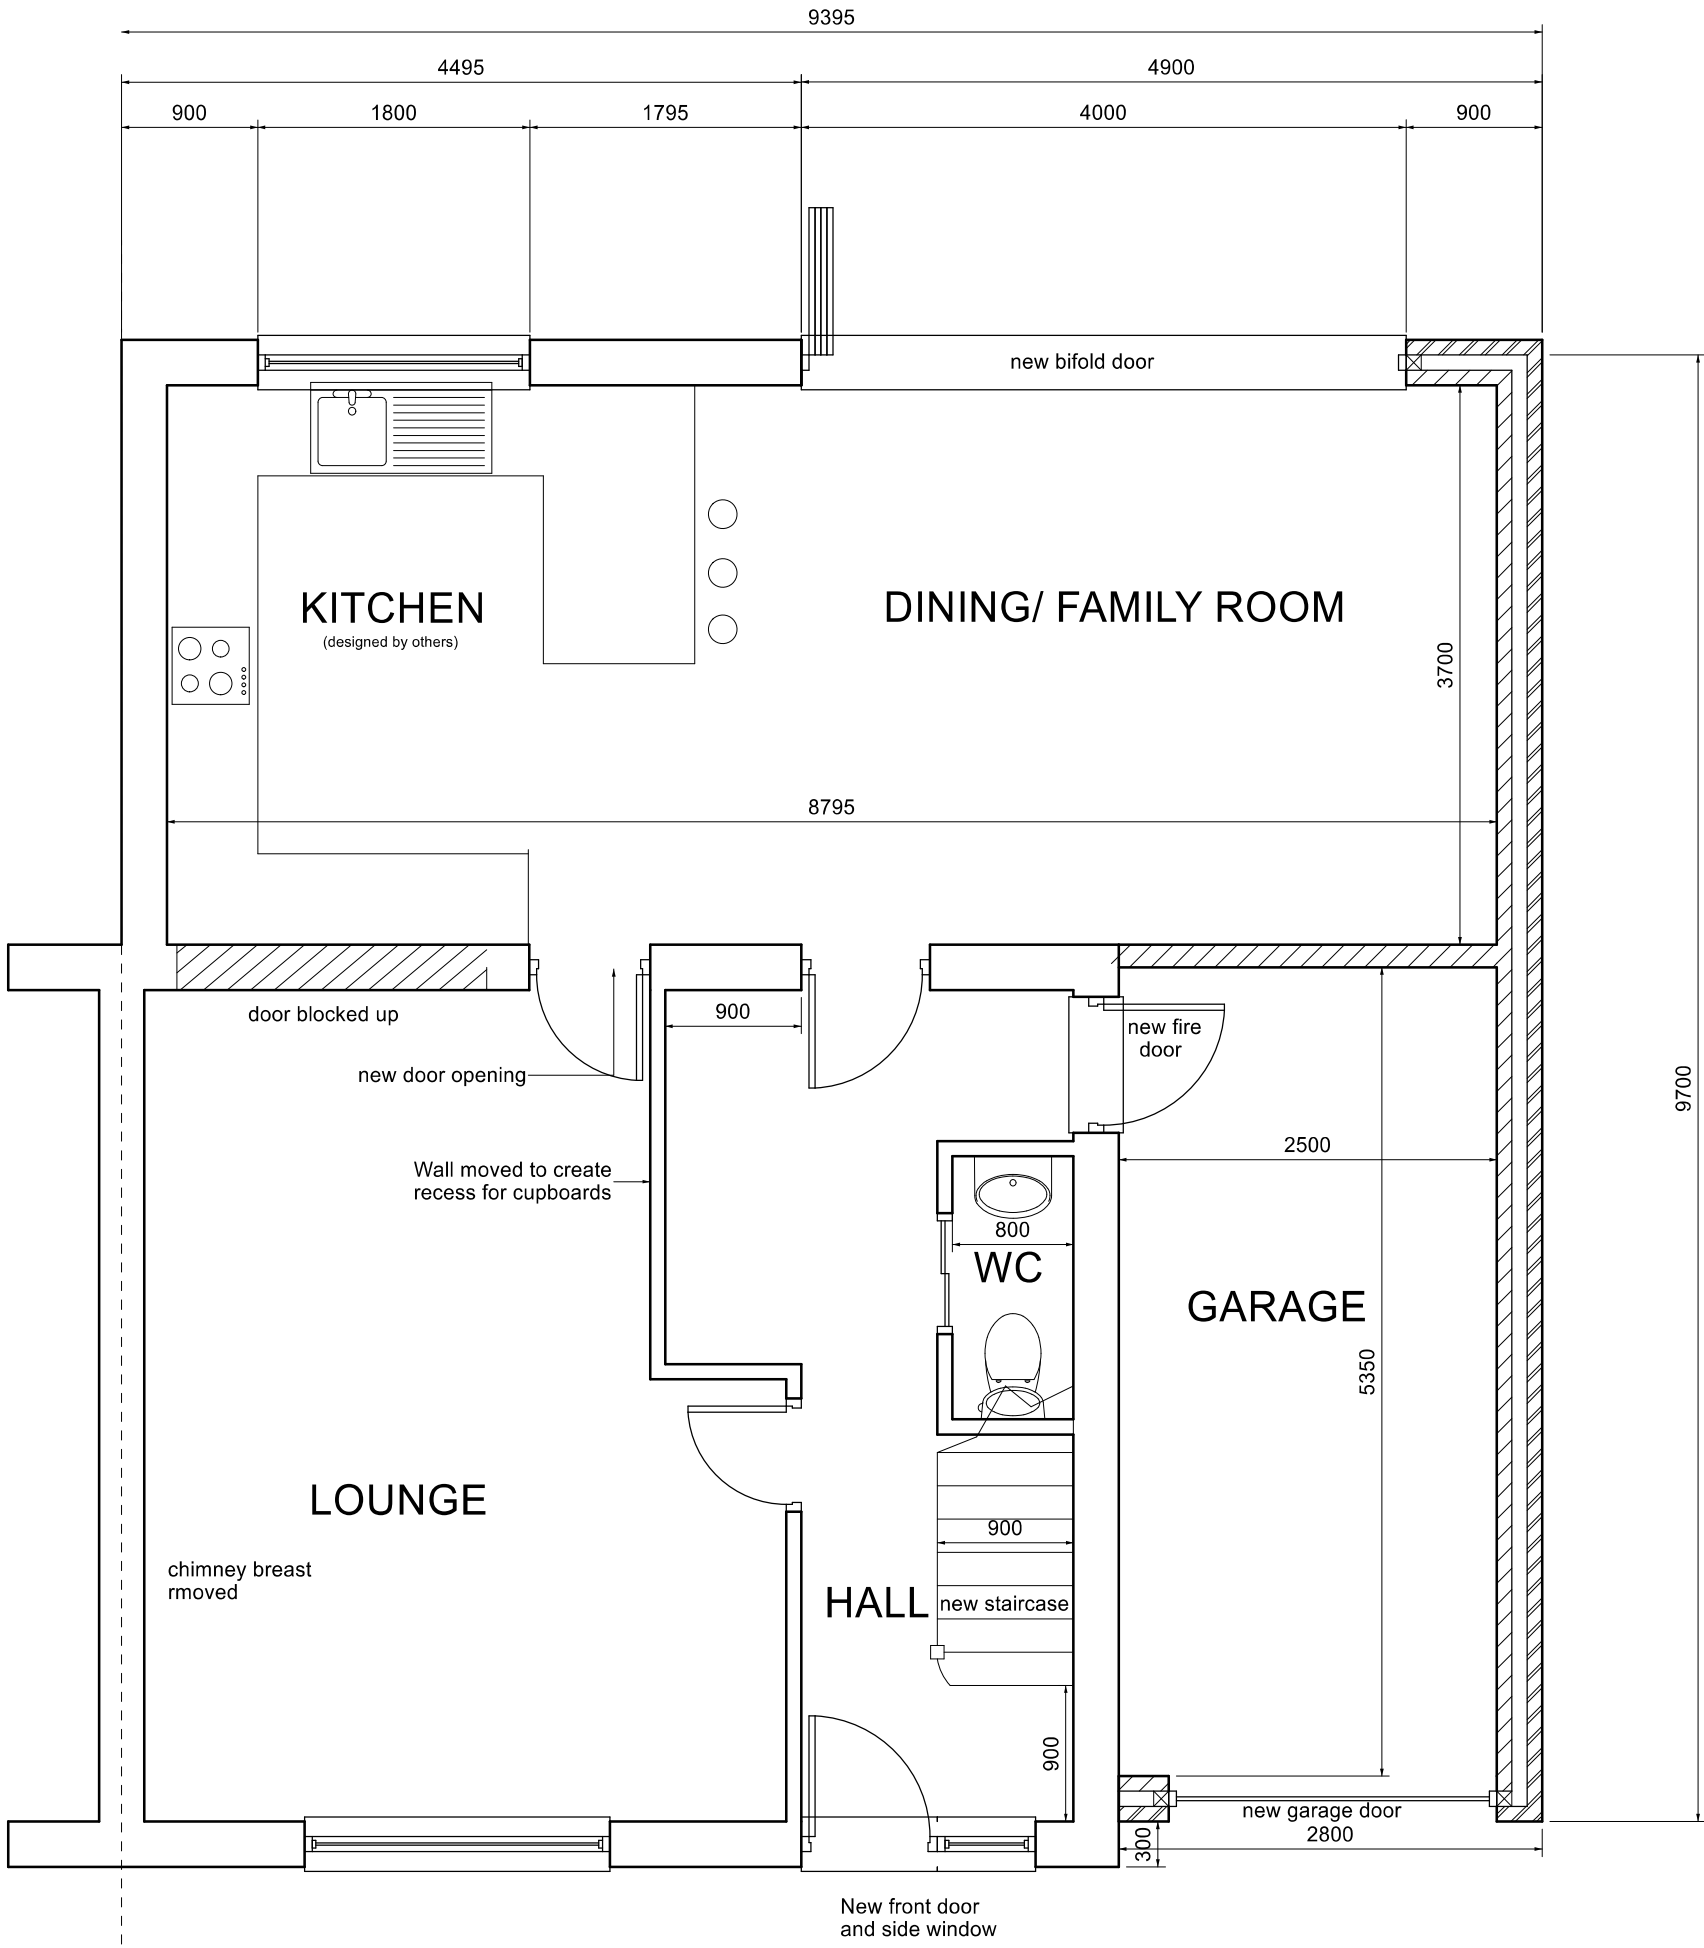



GROUND FLOOR

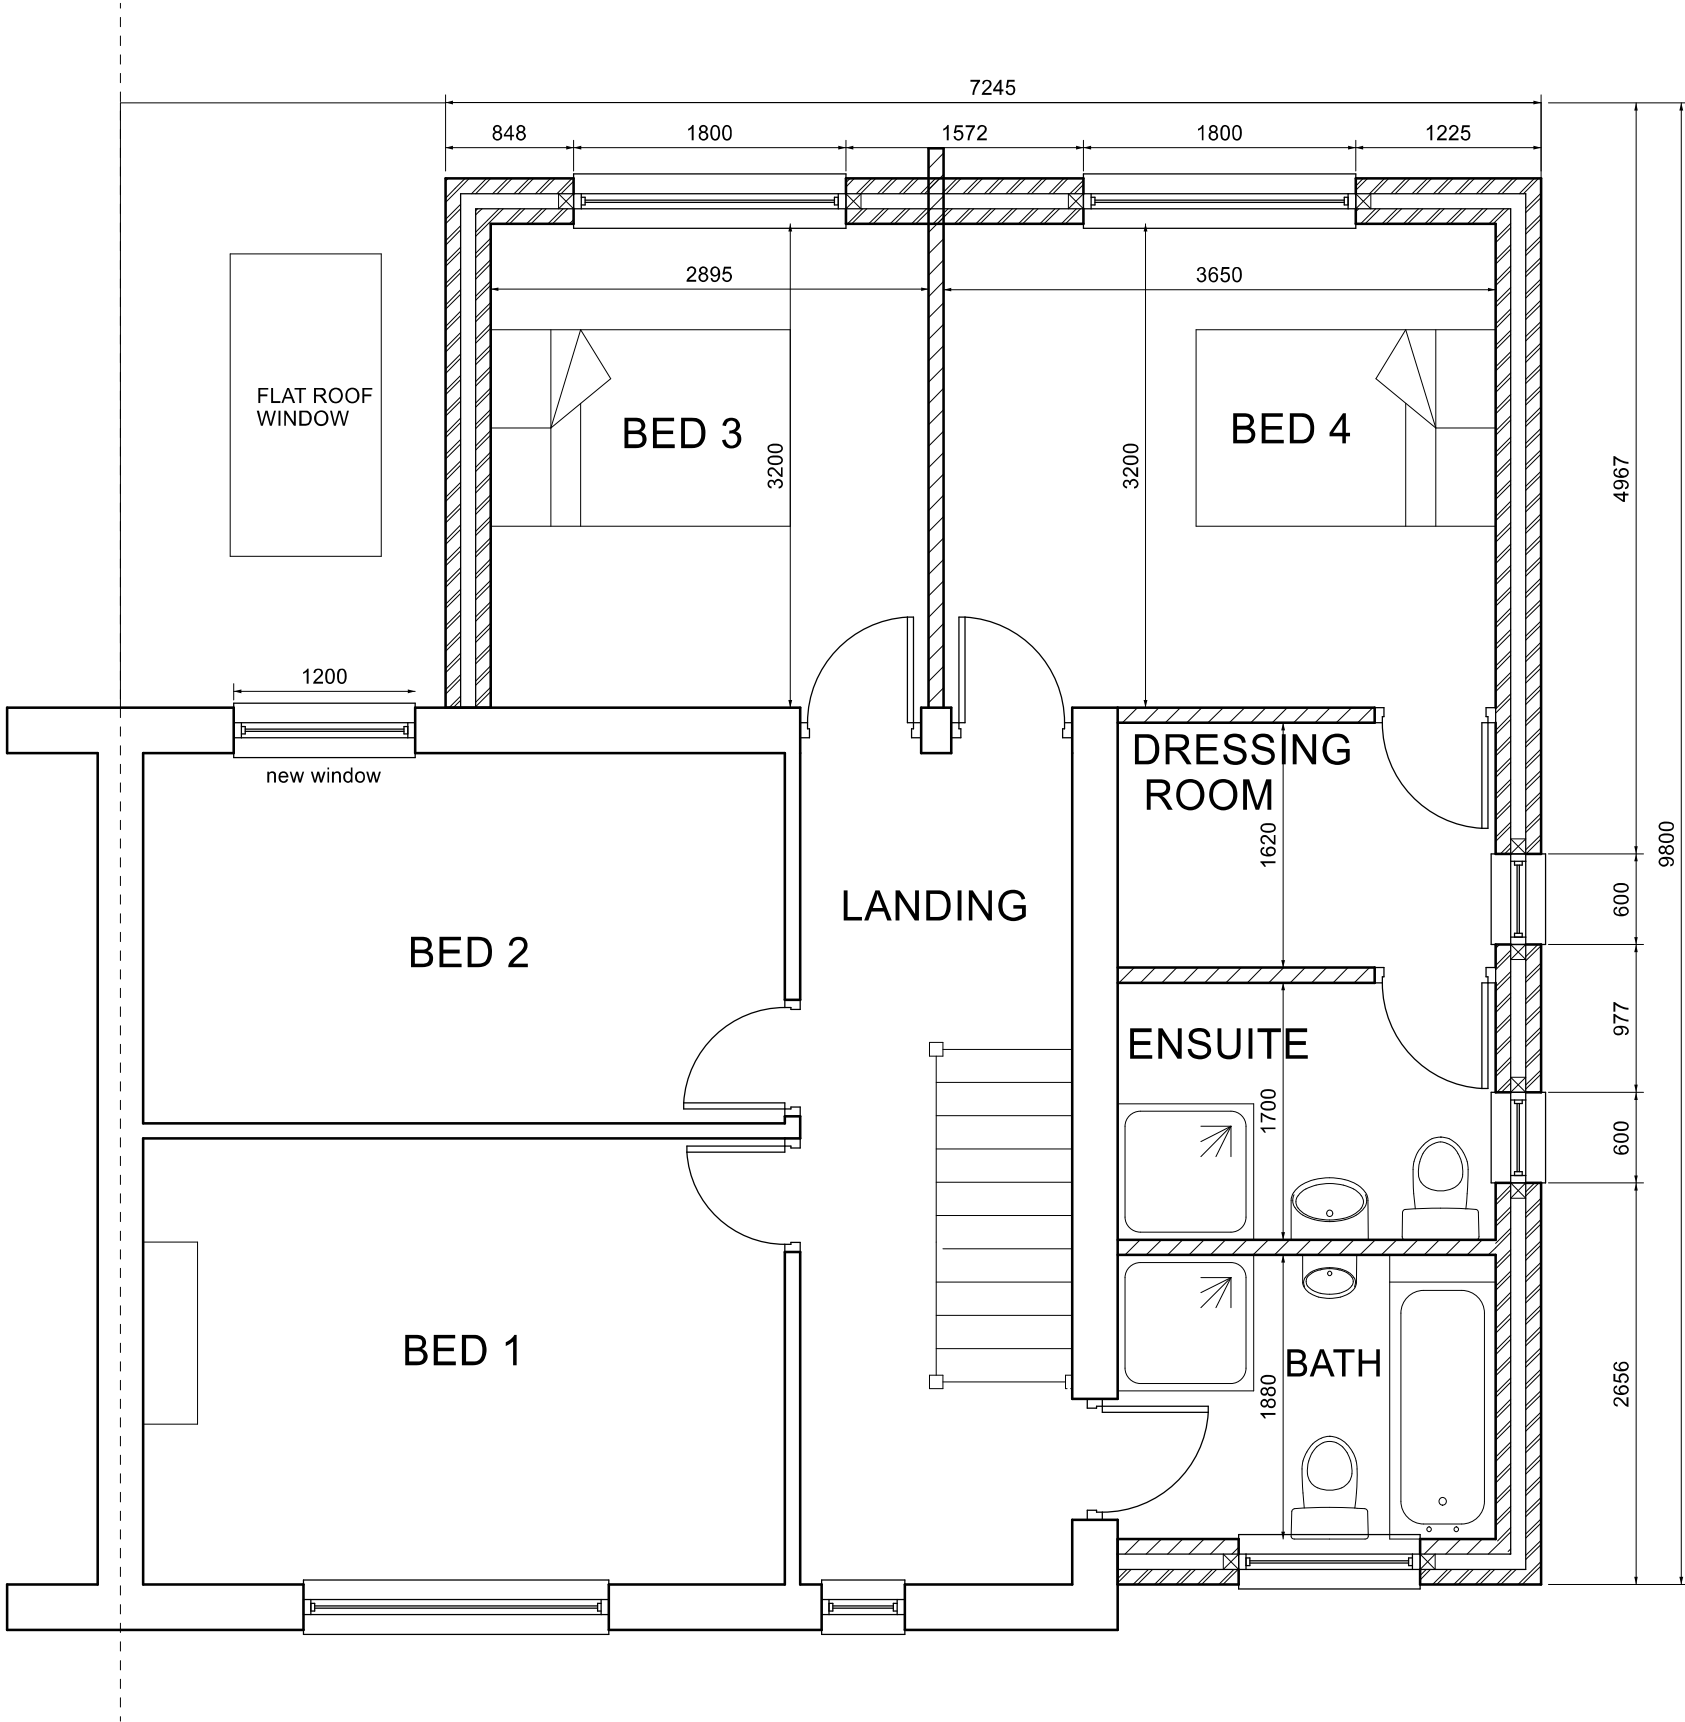

FIRST FLOOR

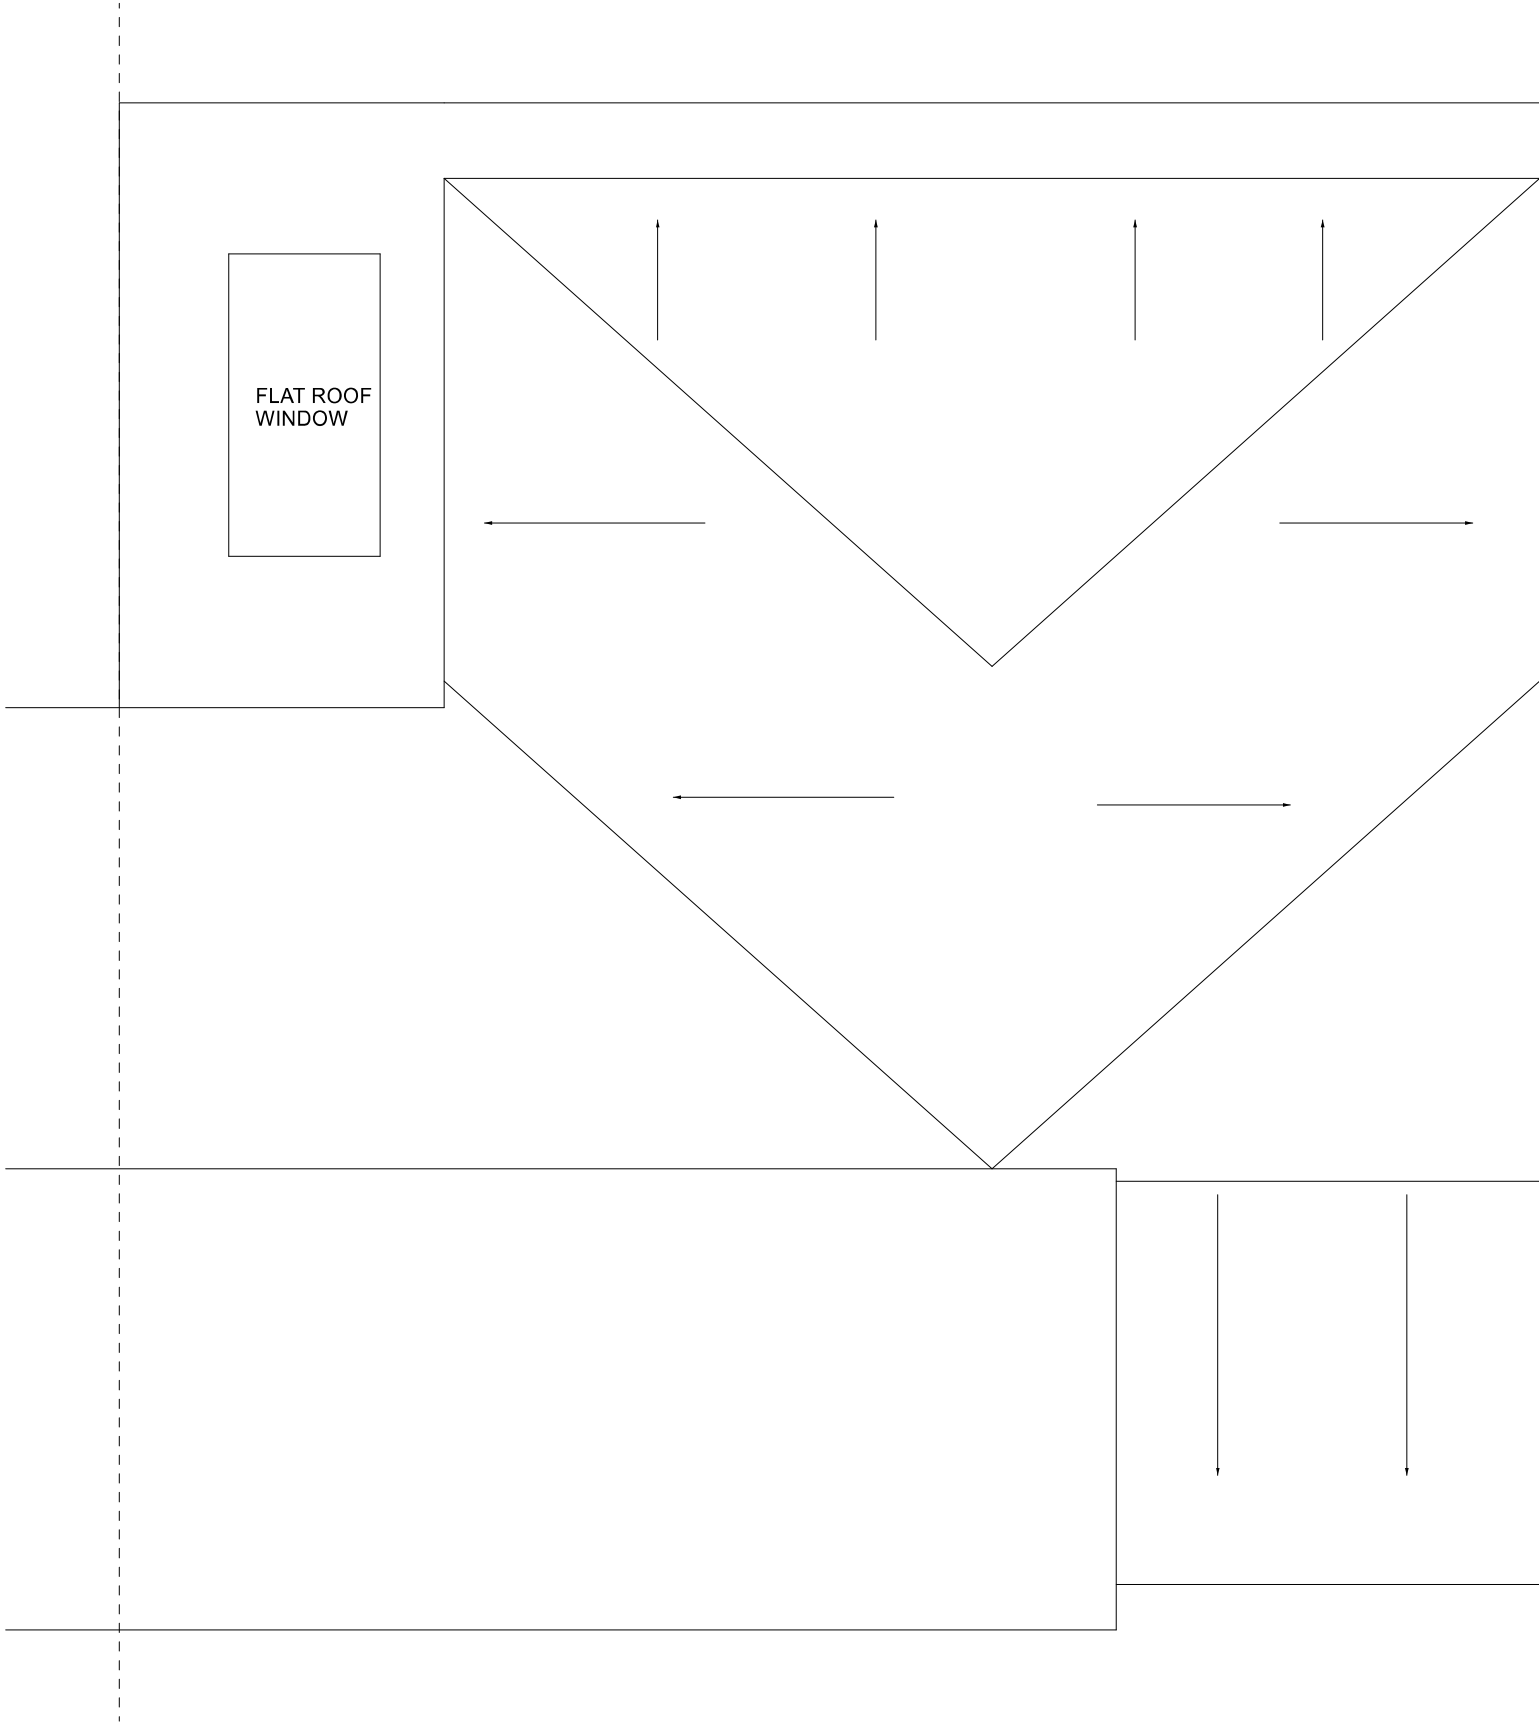

ROOF PLAN

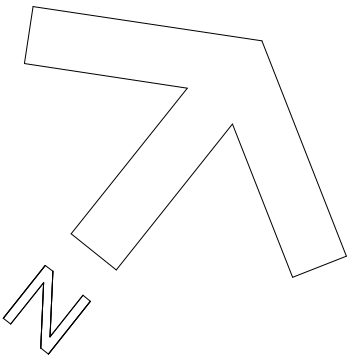 

TBT DESIGN SERVICE

97 Primrose Drive, Aylesford, Kent, ME20 6EH
T: 07916693573 E: designservice2017@outlook.com

client 58 Codrington Crescent

project PART TWO STOREY SIDE AND SINGLE STOREY REAR EXTENSIONS

drawing title Proposed Plans

drawing scales 1:50 drawing no. 2222 Proposed Plans

date FEBRUARY 2026 revision Rev B RC

PLANNING