



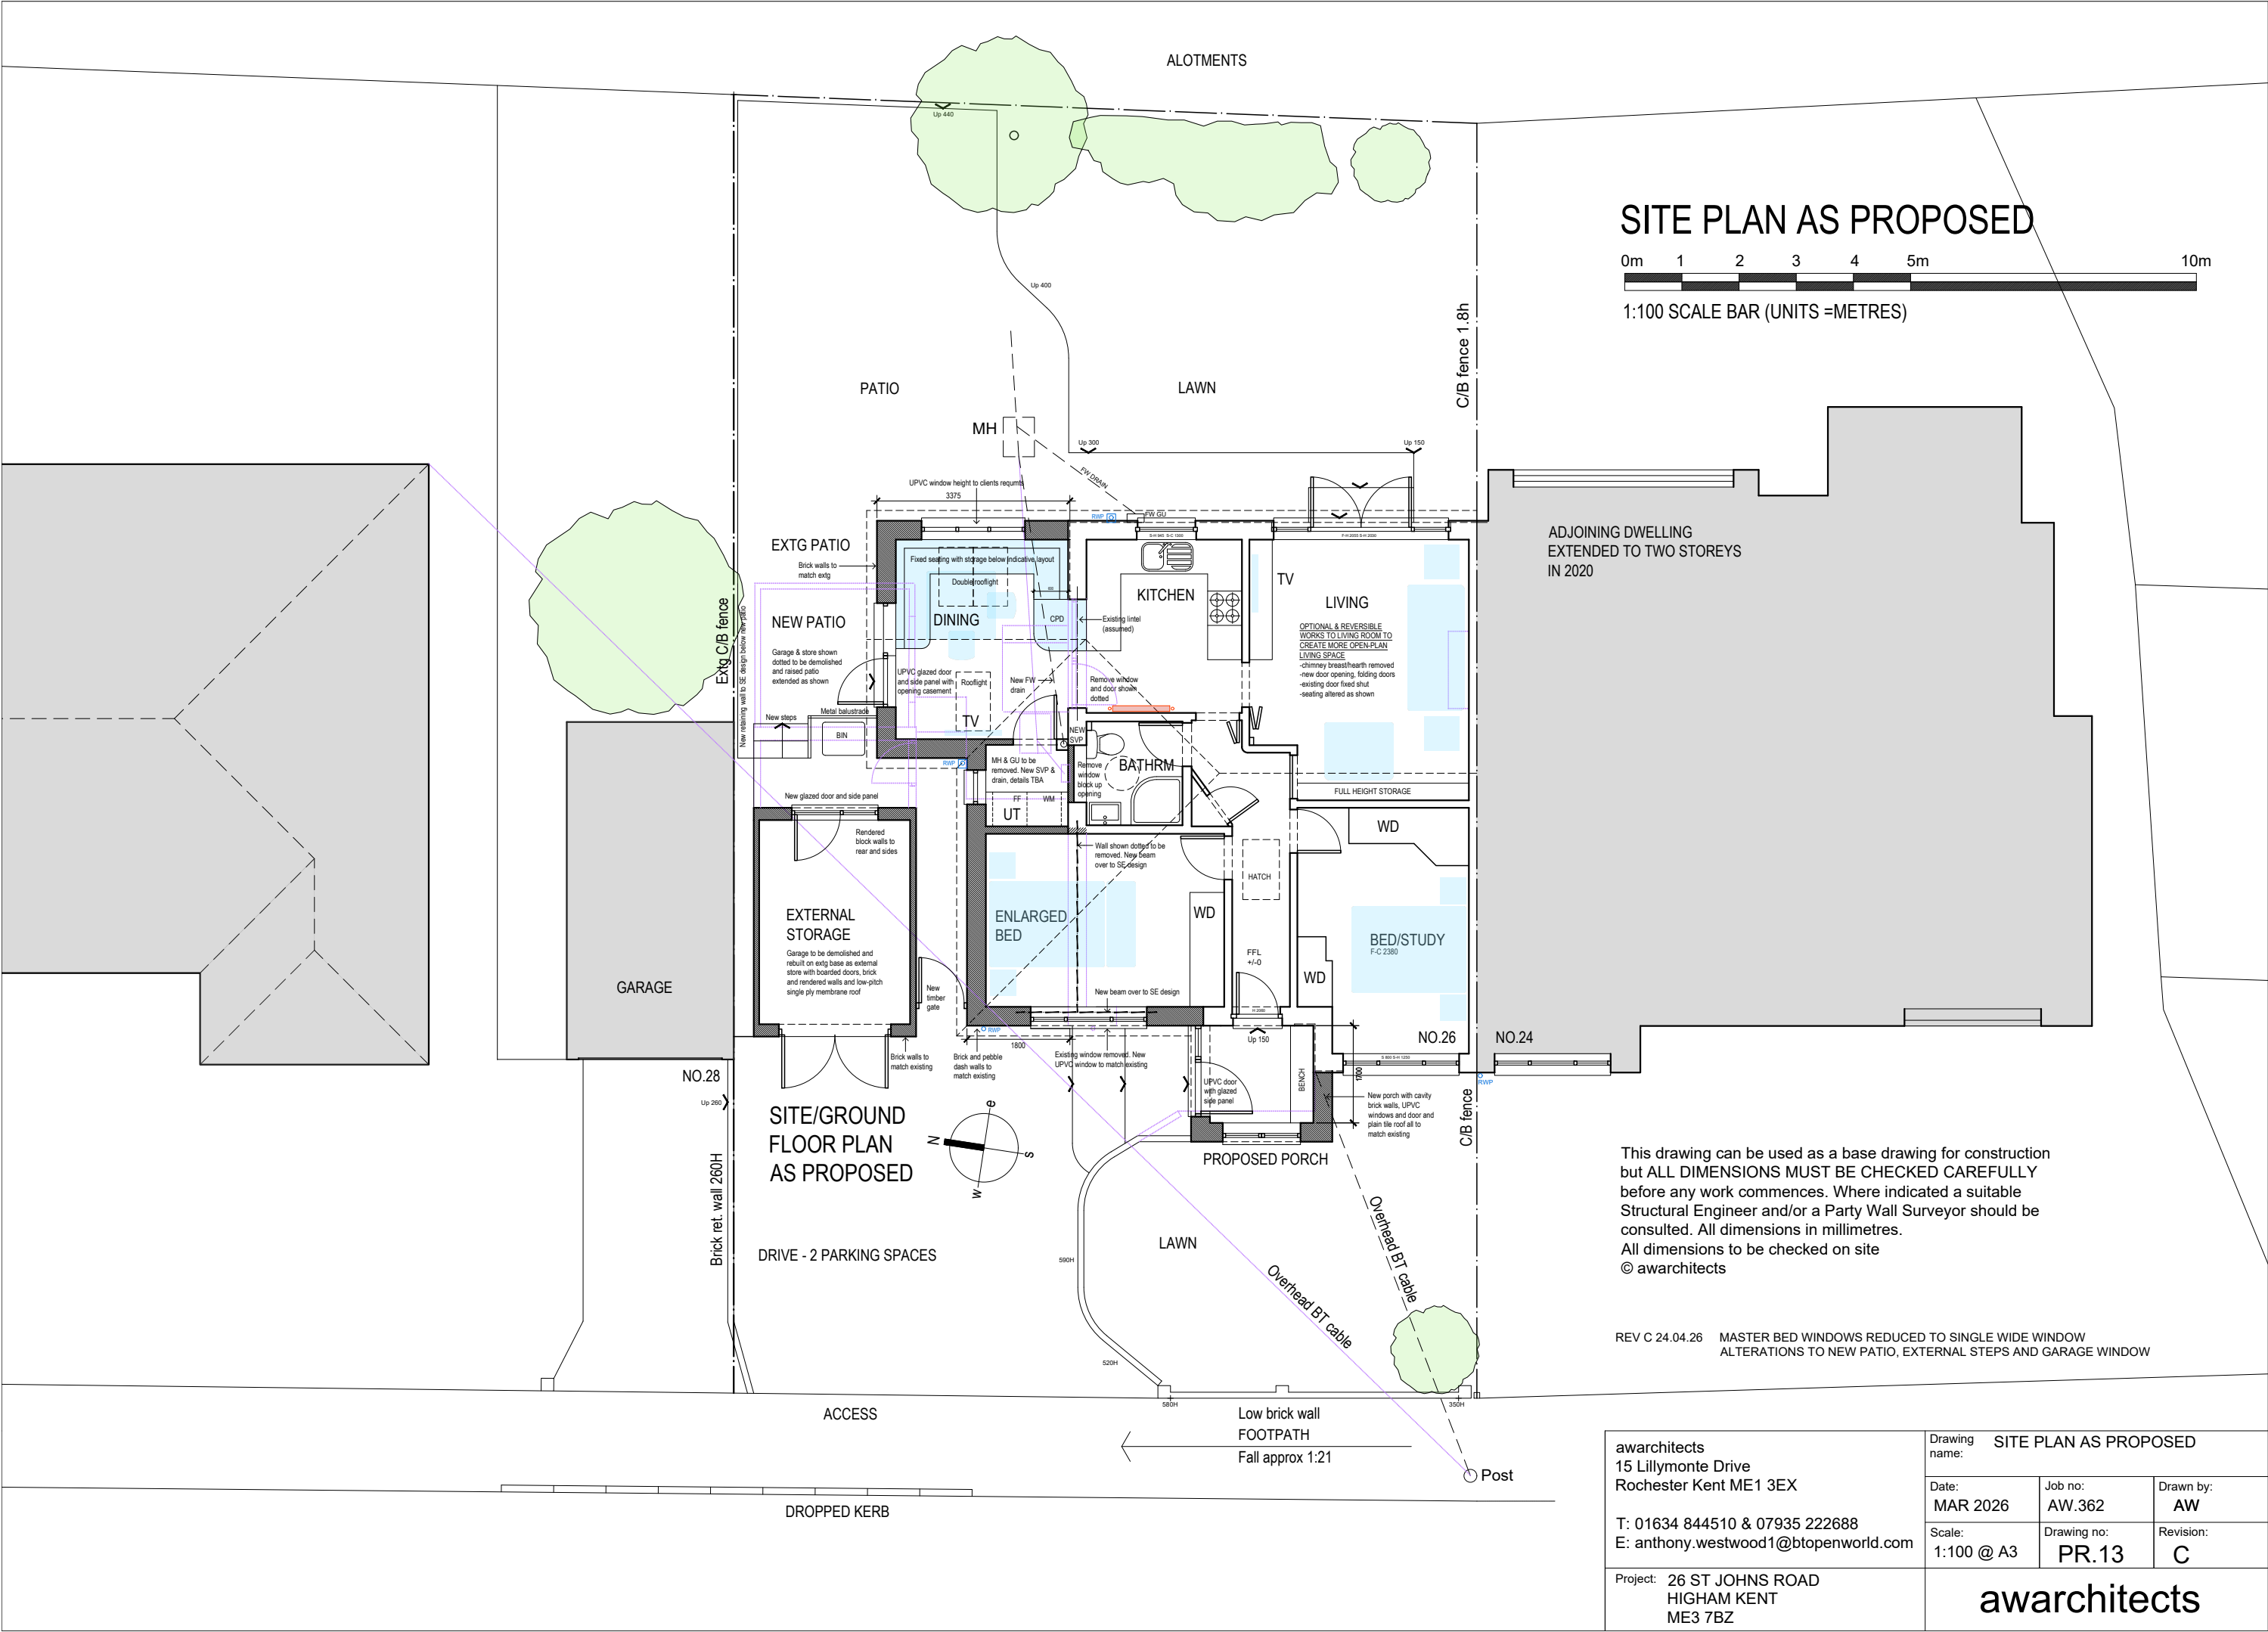


SITE PLAN AS PROPOSED

 

1:100 SCALE BAR (UNITS =METRES)

SITE/GROUND FLOOR PLAN AS PROPOSED

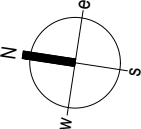

This drawing can be used as a base drawing for construction but ALL DIMENSIONS MUST BE CHECKED CAREFULLY before any work commences. Where indicated a suitable Structural Engineer and/or a Party Wall Surveyor should be consulted. All dimensions in millimetres. All dimensions to be checked on site © awarchitects

REV C 24.04.26 MASTER BED WINDOWS REDUCED TO SINGLE WIDE WINDOW ALTERATIONS TO NEW PATIO, EXTERNAL STEPS AND GARAGE WINDOW

awarchitects 15 Lillymonte Drive Rochester Kent ME1 3EX T: 01634 844510 & 07935 222688 E: anthony.westwood1@btopenworld.com		Drawing name: SITE PLAN AS PROPOSED	
Date: MAR 2026	Job no: AW.362	Drawn by: AW	
Scale: 1:100 @ A3	Drawing no: PR.13	Revision: C	
Project: 26 ST JOHNS ROAD HIGHAM KENT ME3 7BZ		awarchitects	