

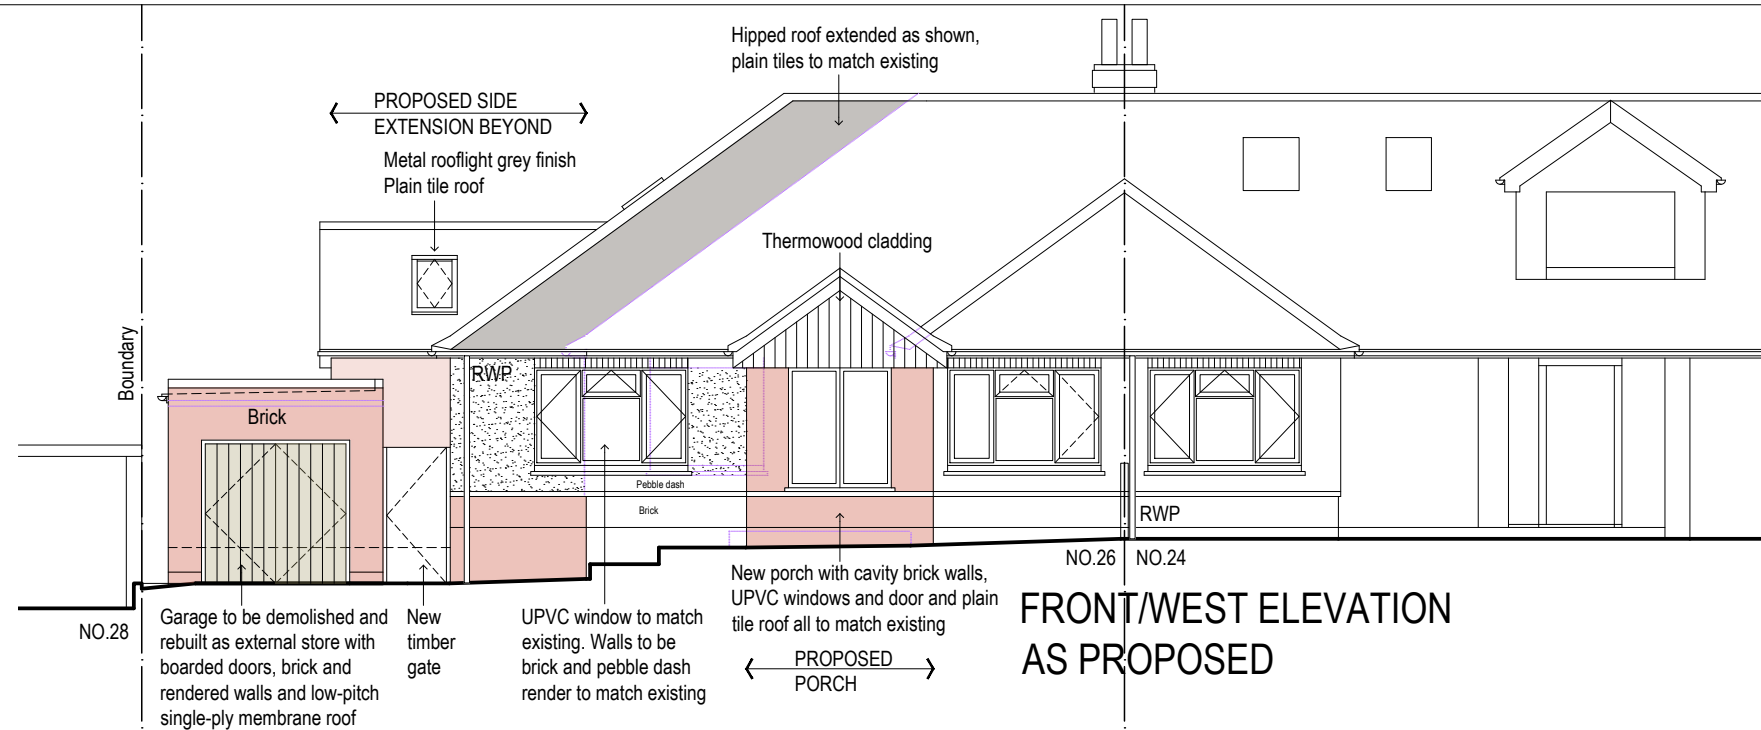
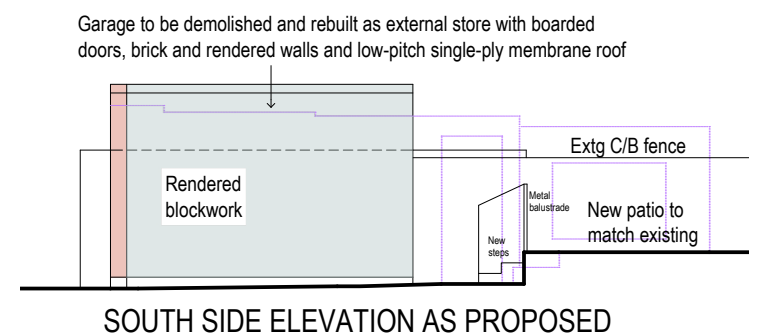
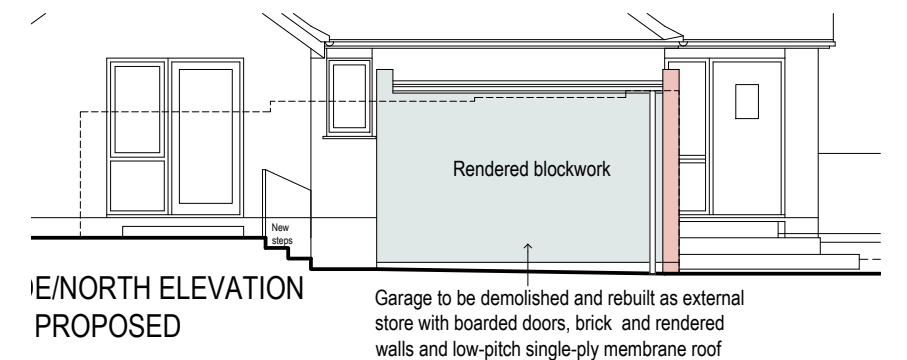
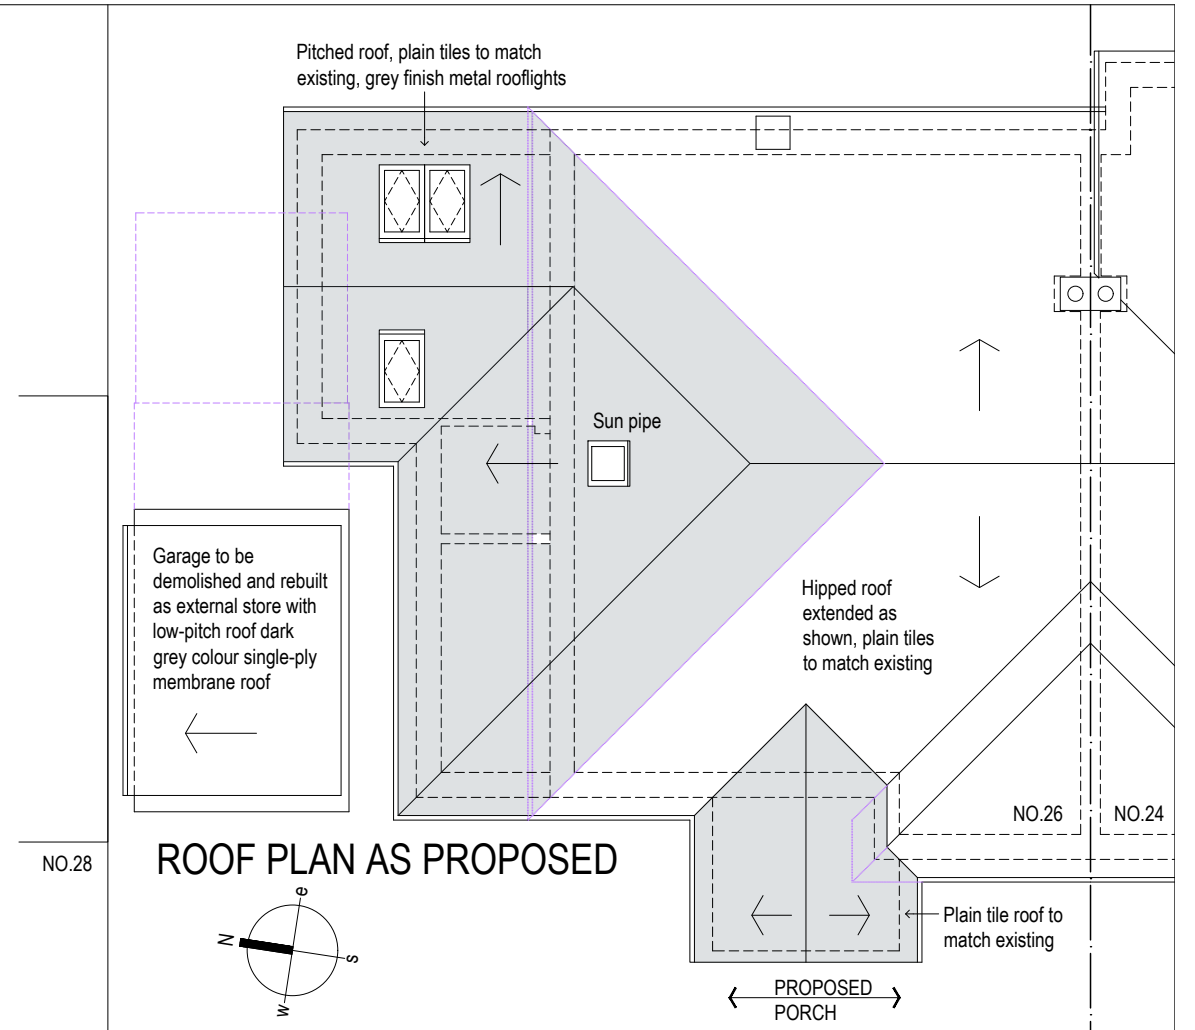
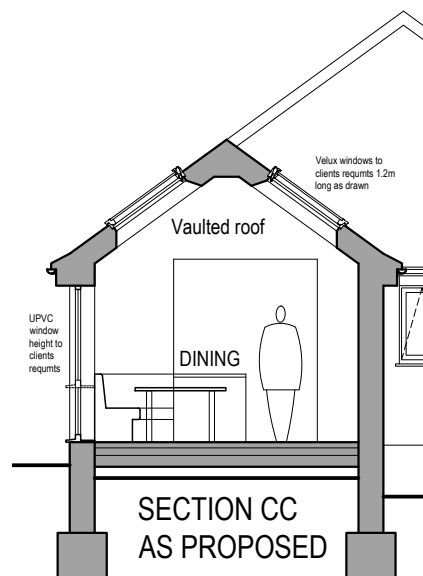


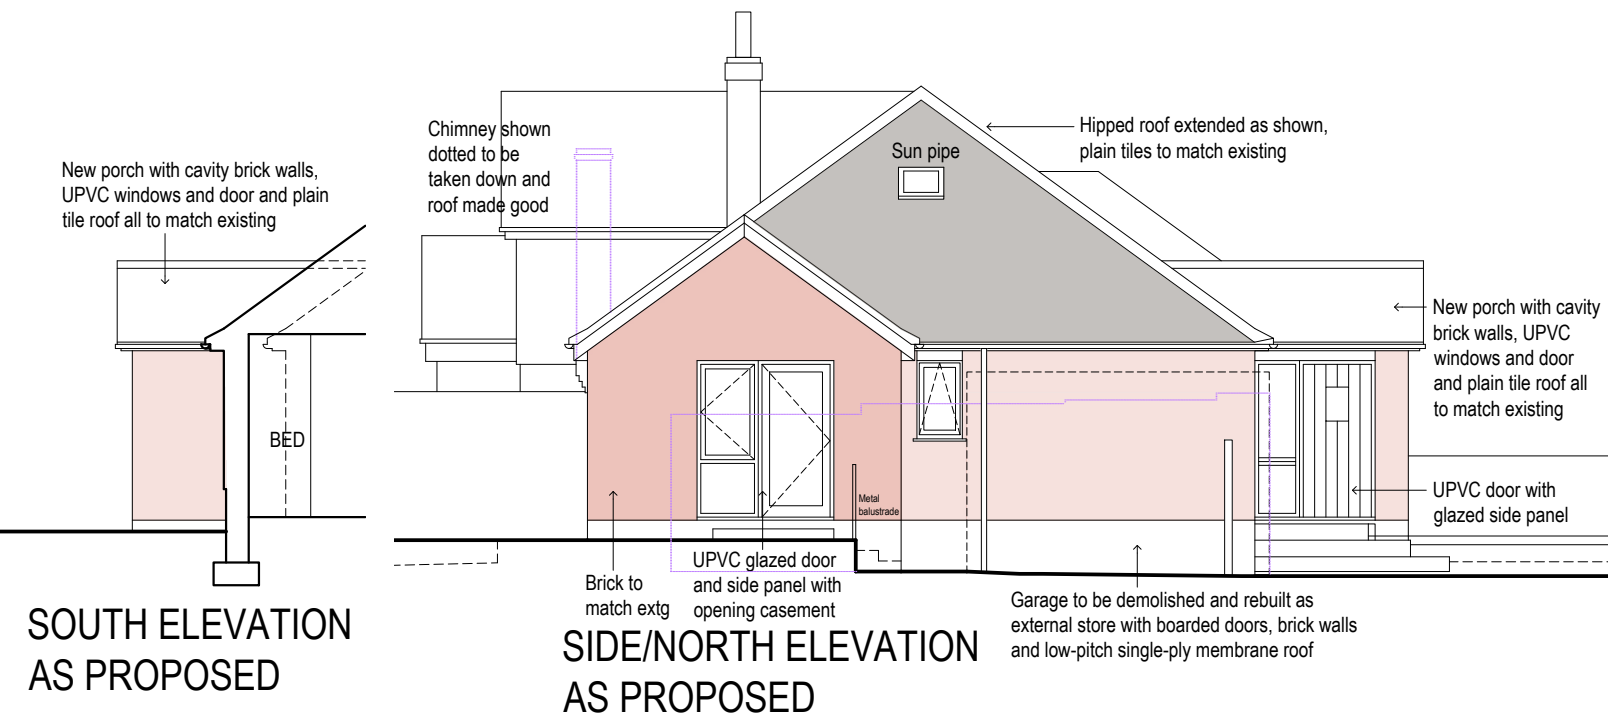

0m 1 2 3 4 5m 10m
1:100 SCALE BAR (UNITS =METRES)

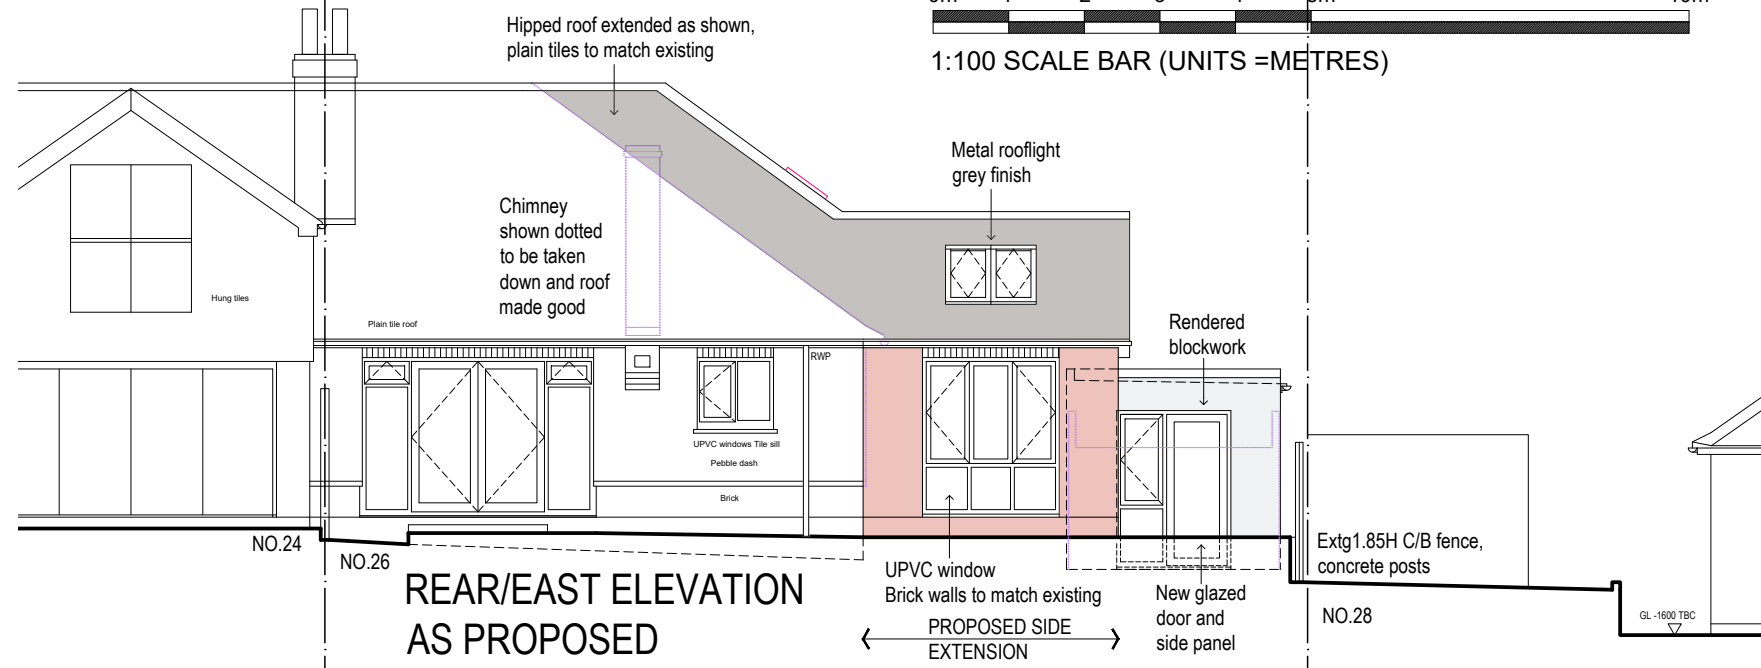

REV D 24.04.26 MASTER BED WINDOWS REDUCED TO SINGLE WIDE WINDOW
ALTERATIONS TO NEW PATIO, EXTERNAL STEPS AND GARAGE WINDOW

awarchitects 15 Lillymonte Drive Rochester Kent ME1 3EX T: 01634 844510 & 07935 222688 E: anthony.westwood1@btopenworld.com Project: 26 ST JOHNS ROAD HIGHAM KENT ME3 7BZ	Drawing name: ELEVATIONS AS PROPOSED ROOF PLAN AS PROPOSED		
	Date: MAR 2026	Job no: AW.362	Drawn by: AW
	Scale: 1:100 @ A3	Drawing no: PR.14	Revision: F
	awarchitects		