



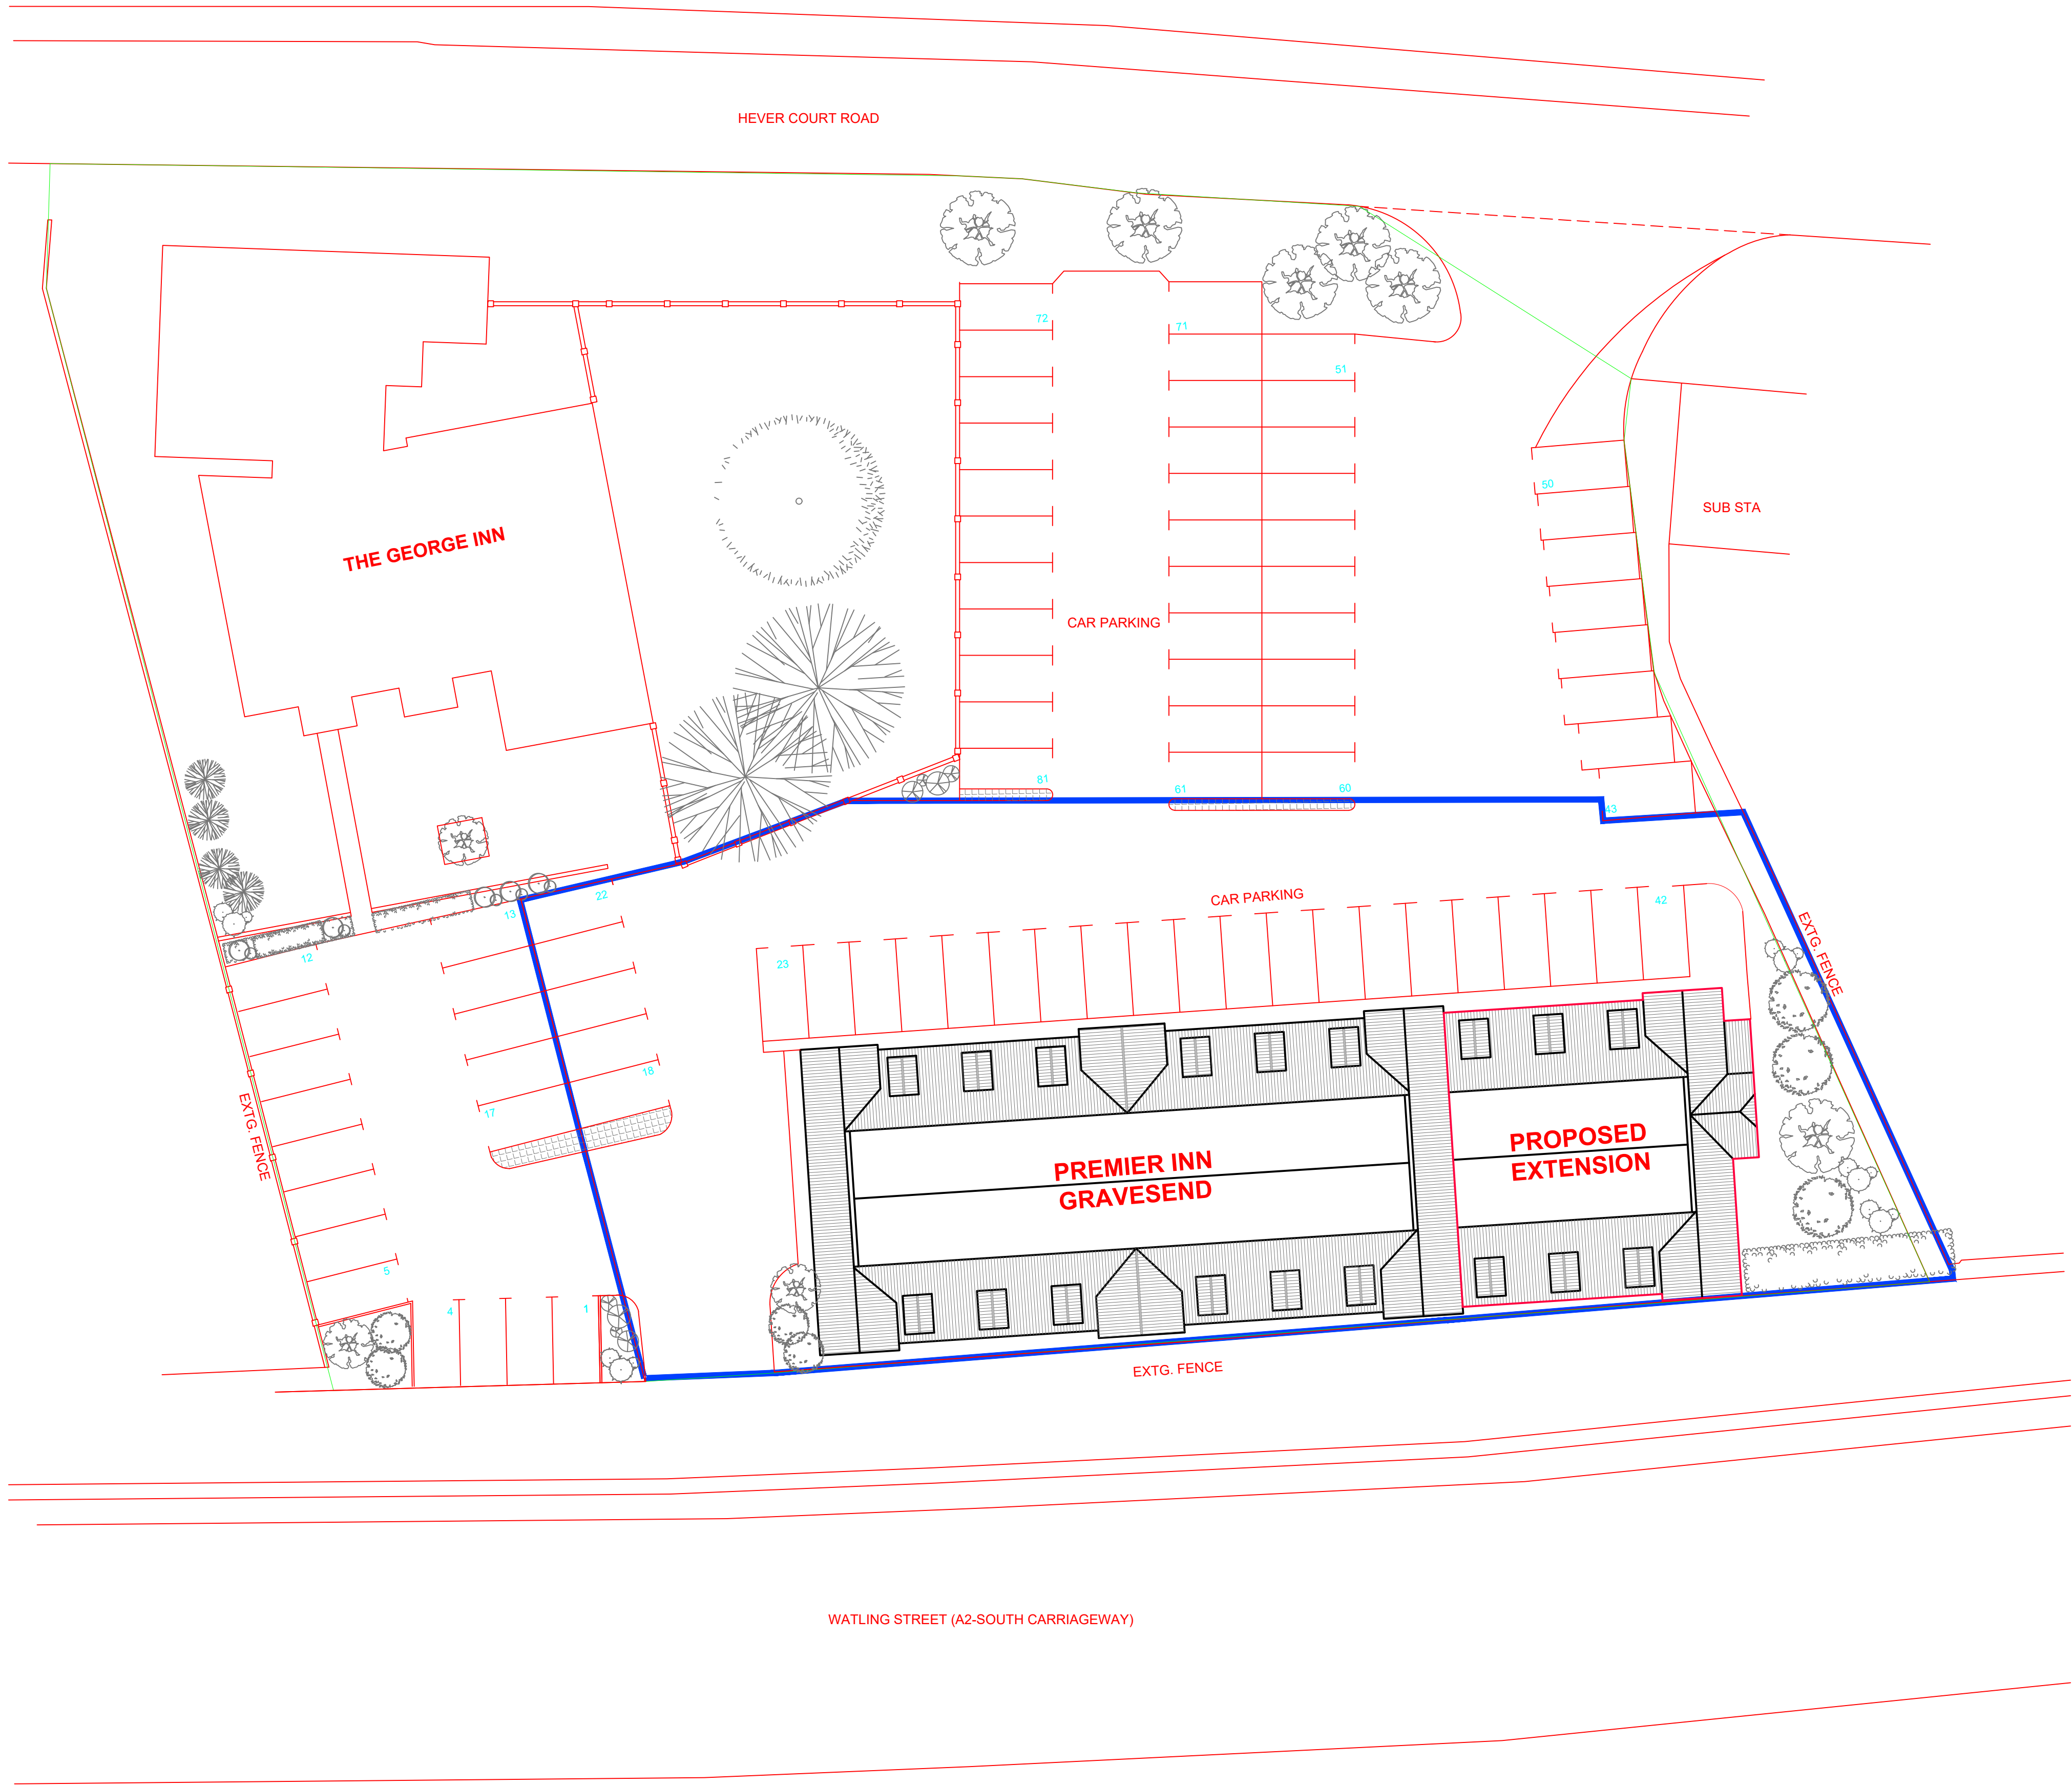

02
AR04

PROPOSED SITE PLAN


SCALE 1:200

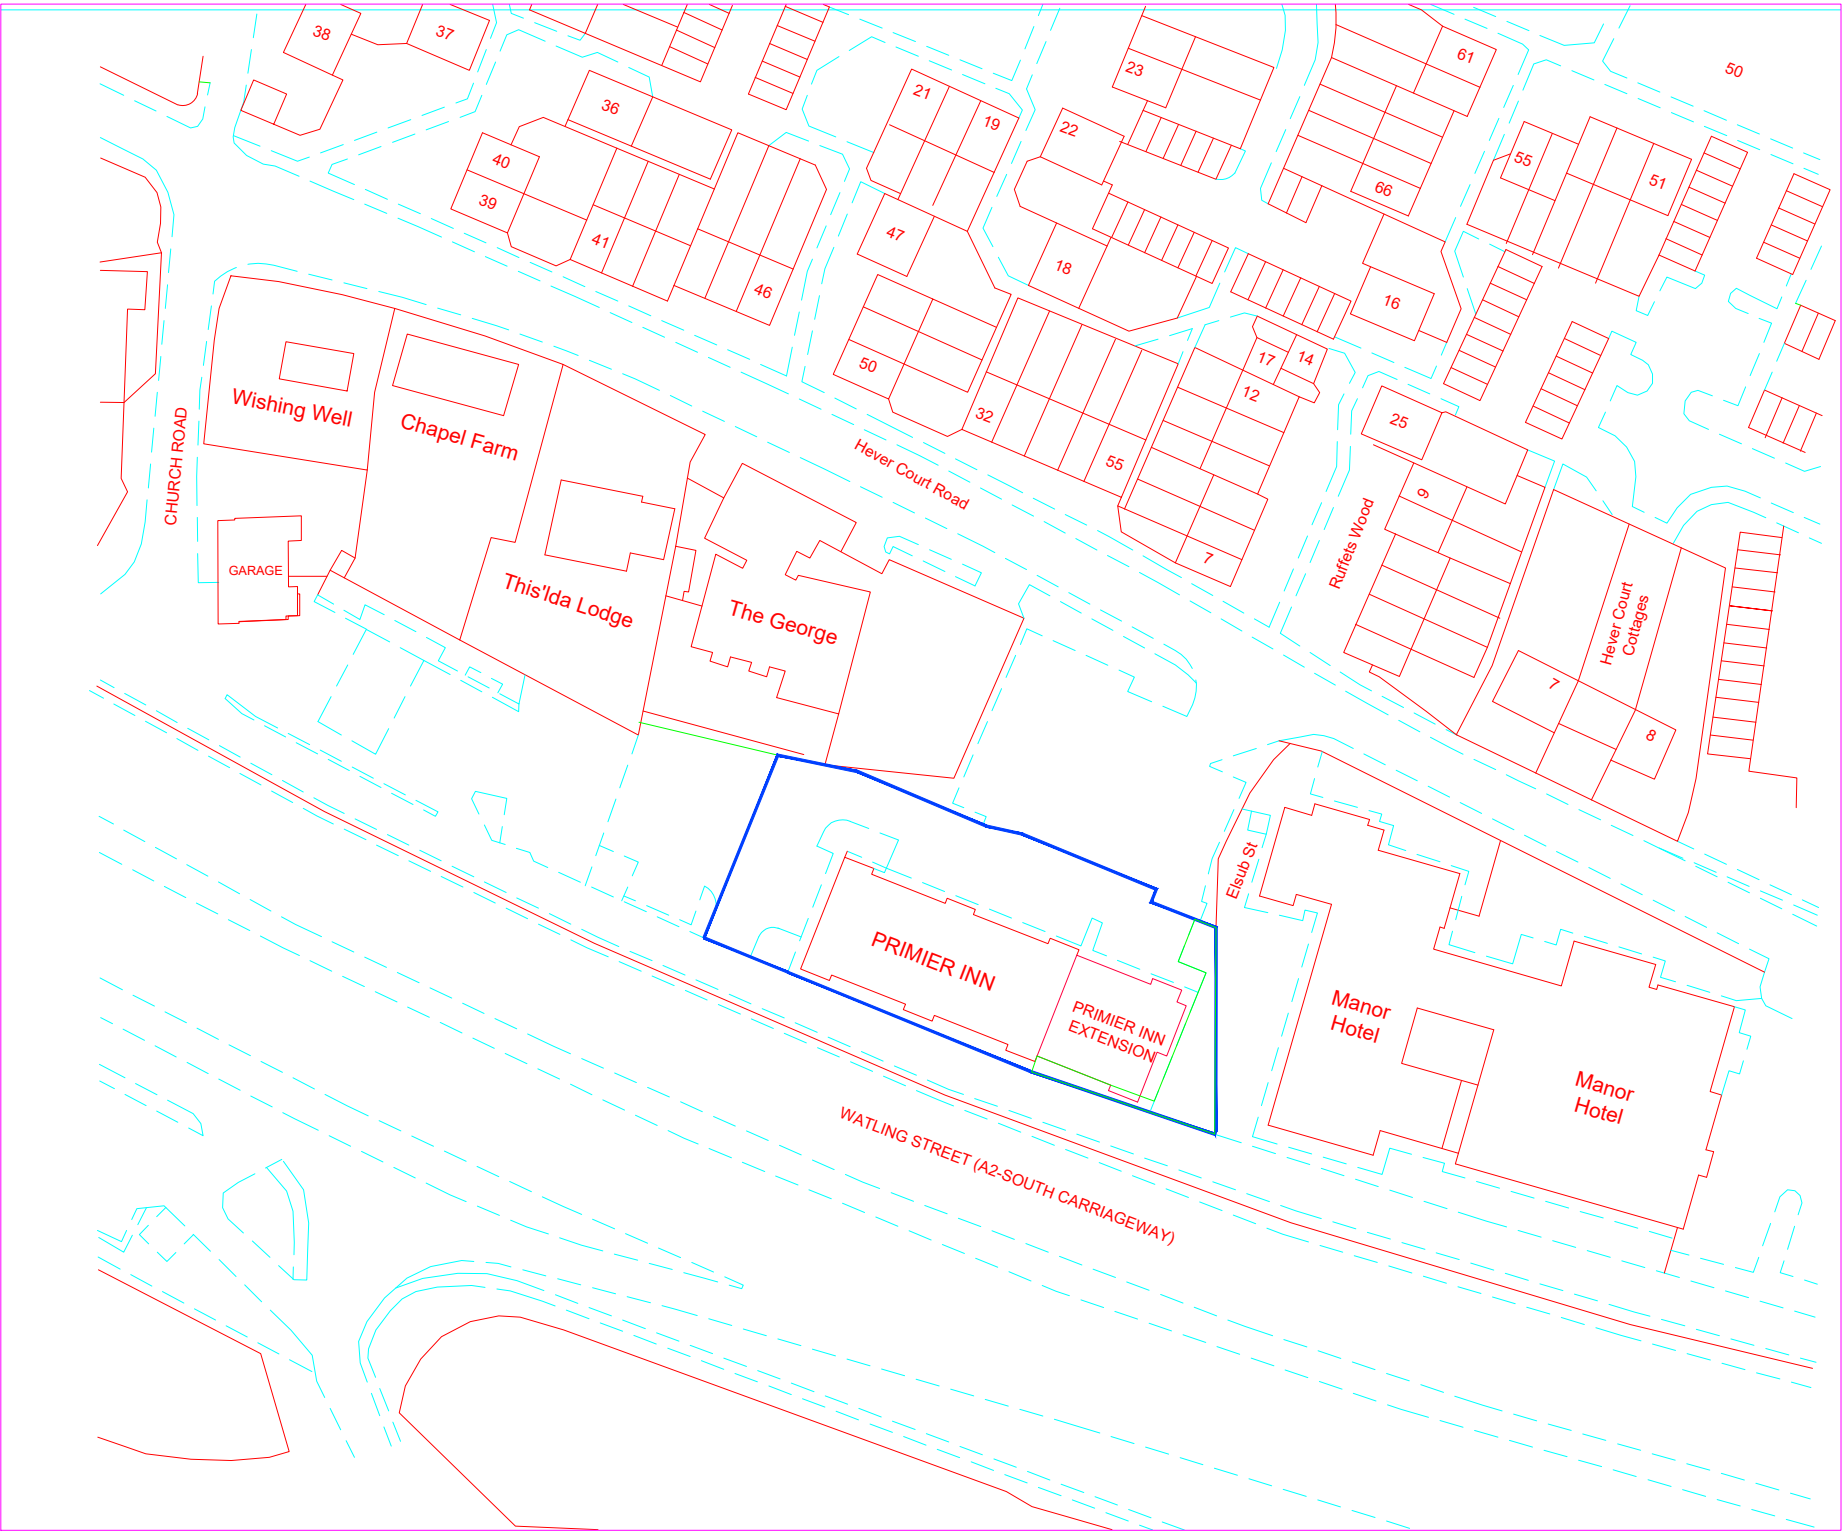

01
AR04

PROPOSED LOCATION PLAN

SCALE 1:1000

 

PLANNING APPLICATION

Rev.	Date	Comments	
CLIENT:			
PROJECT:			
DRAWING TITLE:			
PREMIER INN HEVER COURT ROAD, GRAVESEND			
PROPOSED SITE PLAN			
DRAWN:	MAX	DATE:	14-10-24
SHEET SIZE:	A1	SCALE:	1:200 @ A1
PROJECT NO.:		DRAWING NO.:	HCR- 04
		REV.:	