



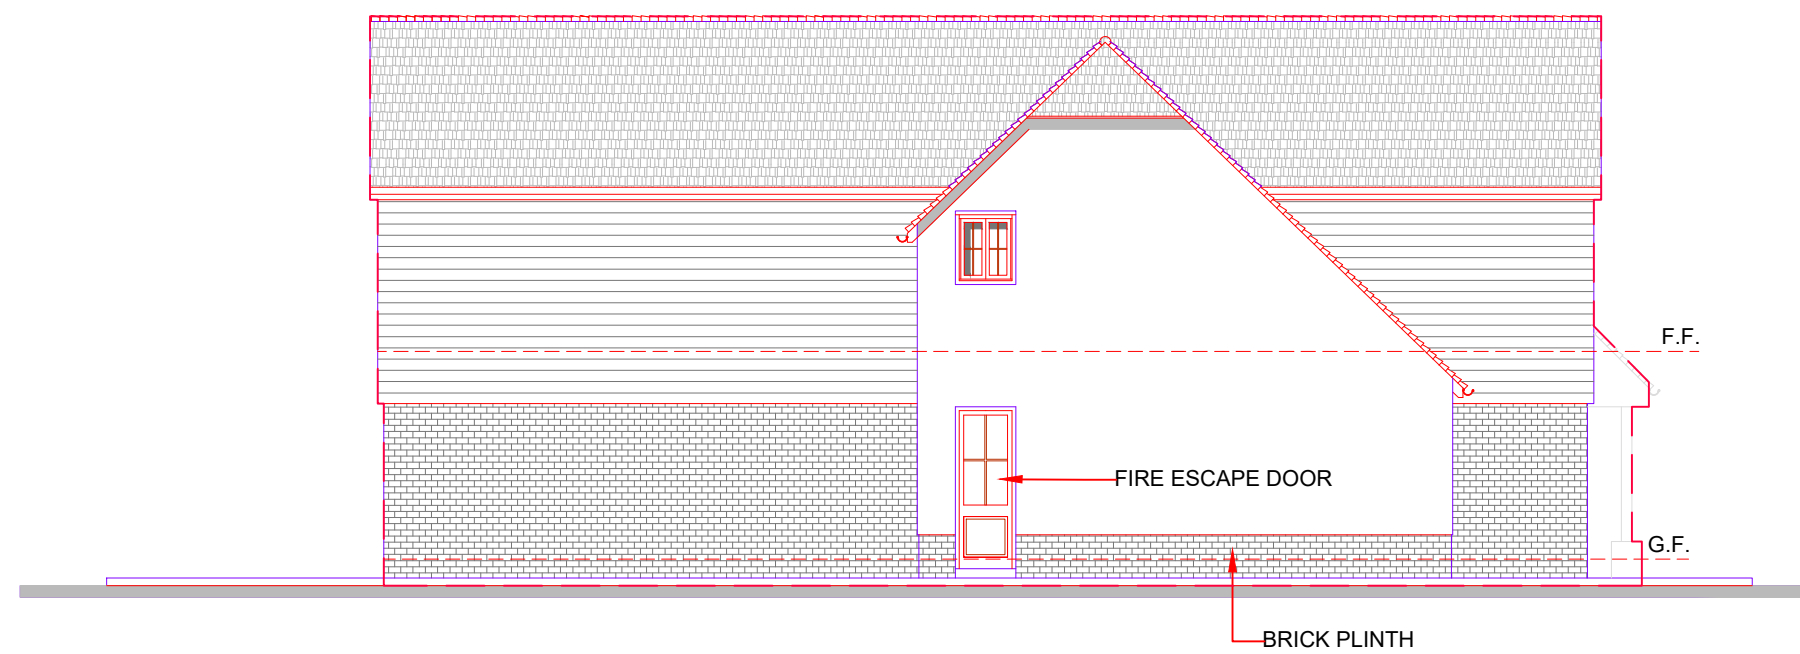


03
AR06 SCALE 1:100
EAST ELEVATION

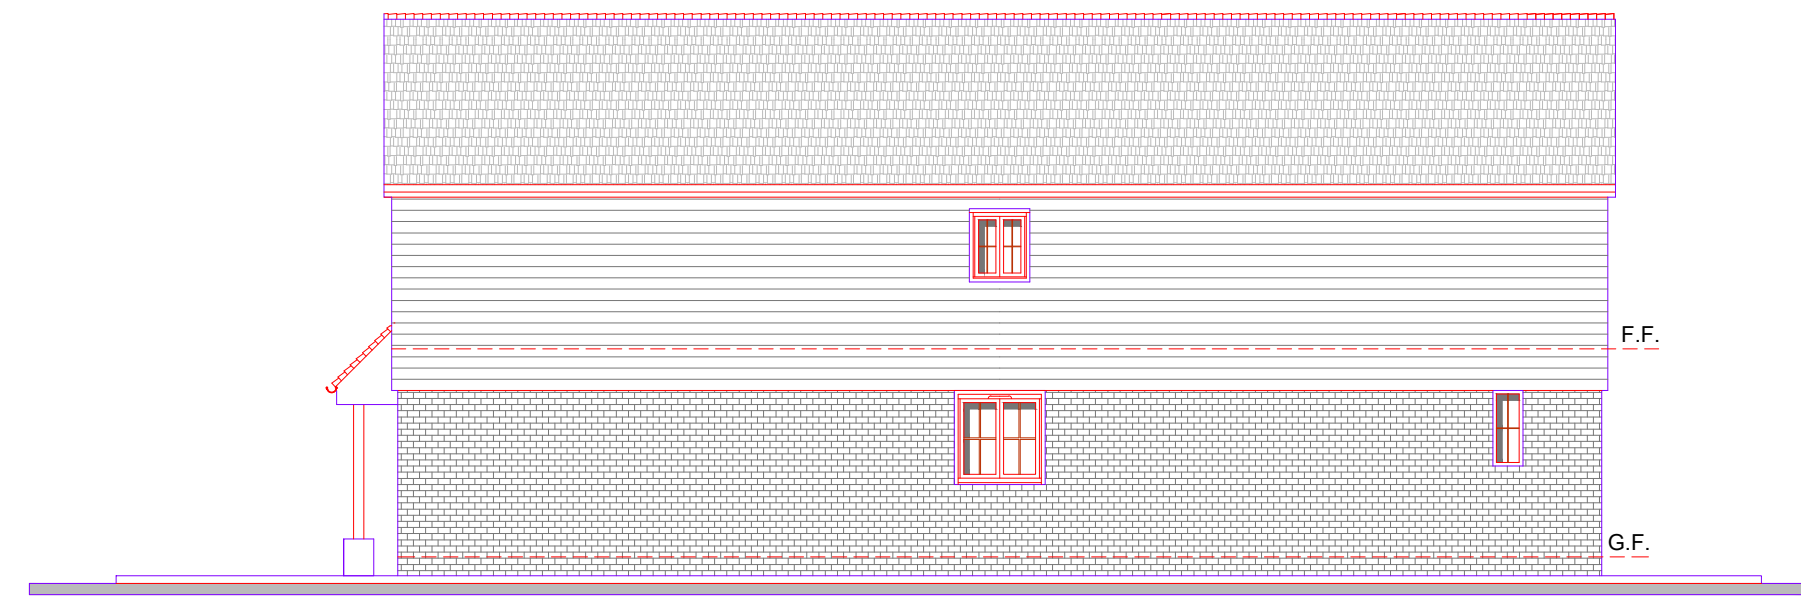


04
AR06 SCALE 1:100
WEST ELEVATION



02
AR06 SCALE 1:100
SOUTH ELEVATION

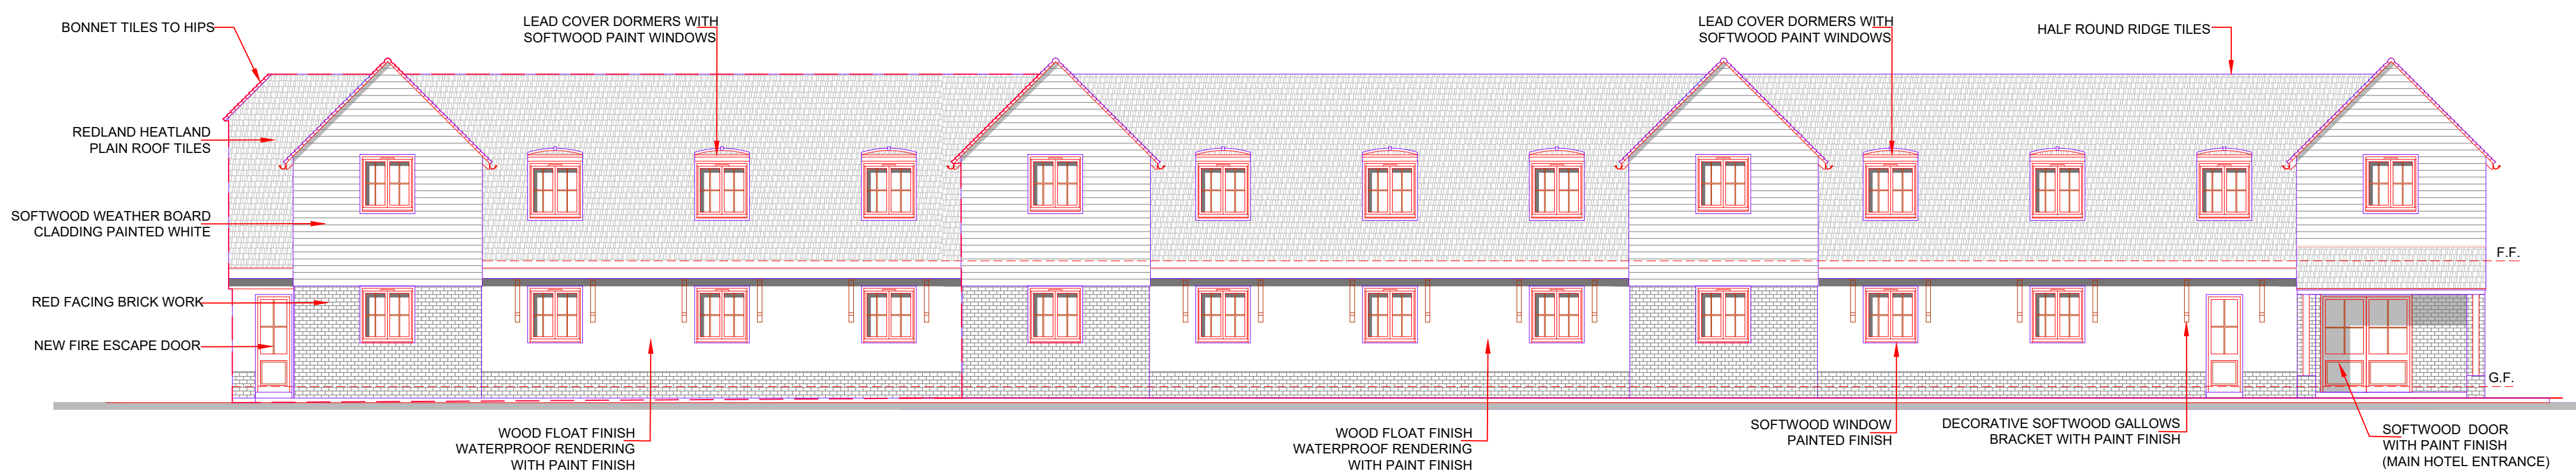

01
AR06 SCALE 1:100
NORTH ELEVATION

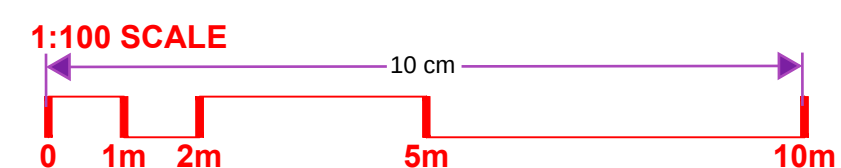

PLANNING APPLICATION

Rev.	Date	Comments
------	------	----------

CLIENT:

PROJECT: **PREMIER INN
HEVER COURT ROAD, GRAVESEND**

DRAWING TITLE: **PROPOSED ELEVATIONS**

DRAWN:	MAX	DATE:	13-10-24
SHEET SIZE:	A1	SCALE:	1:100 @ A1
PROJECT NO.:		DRAWING NO.:	HCR- 06
		REV.:	