
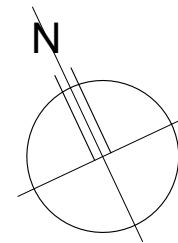


KEY

- INDICATES EXISTING WALLS
- INDICATES EXISTING WALL TO BE REMOVED
- INDICATES NEW WALLS

- EW —EXISTING WINDOW RETAINED
- ED —EXISTING DOOR RETAINED
- W1 —WINDOW 1
- D1 —DOOR 1

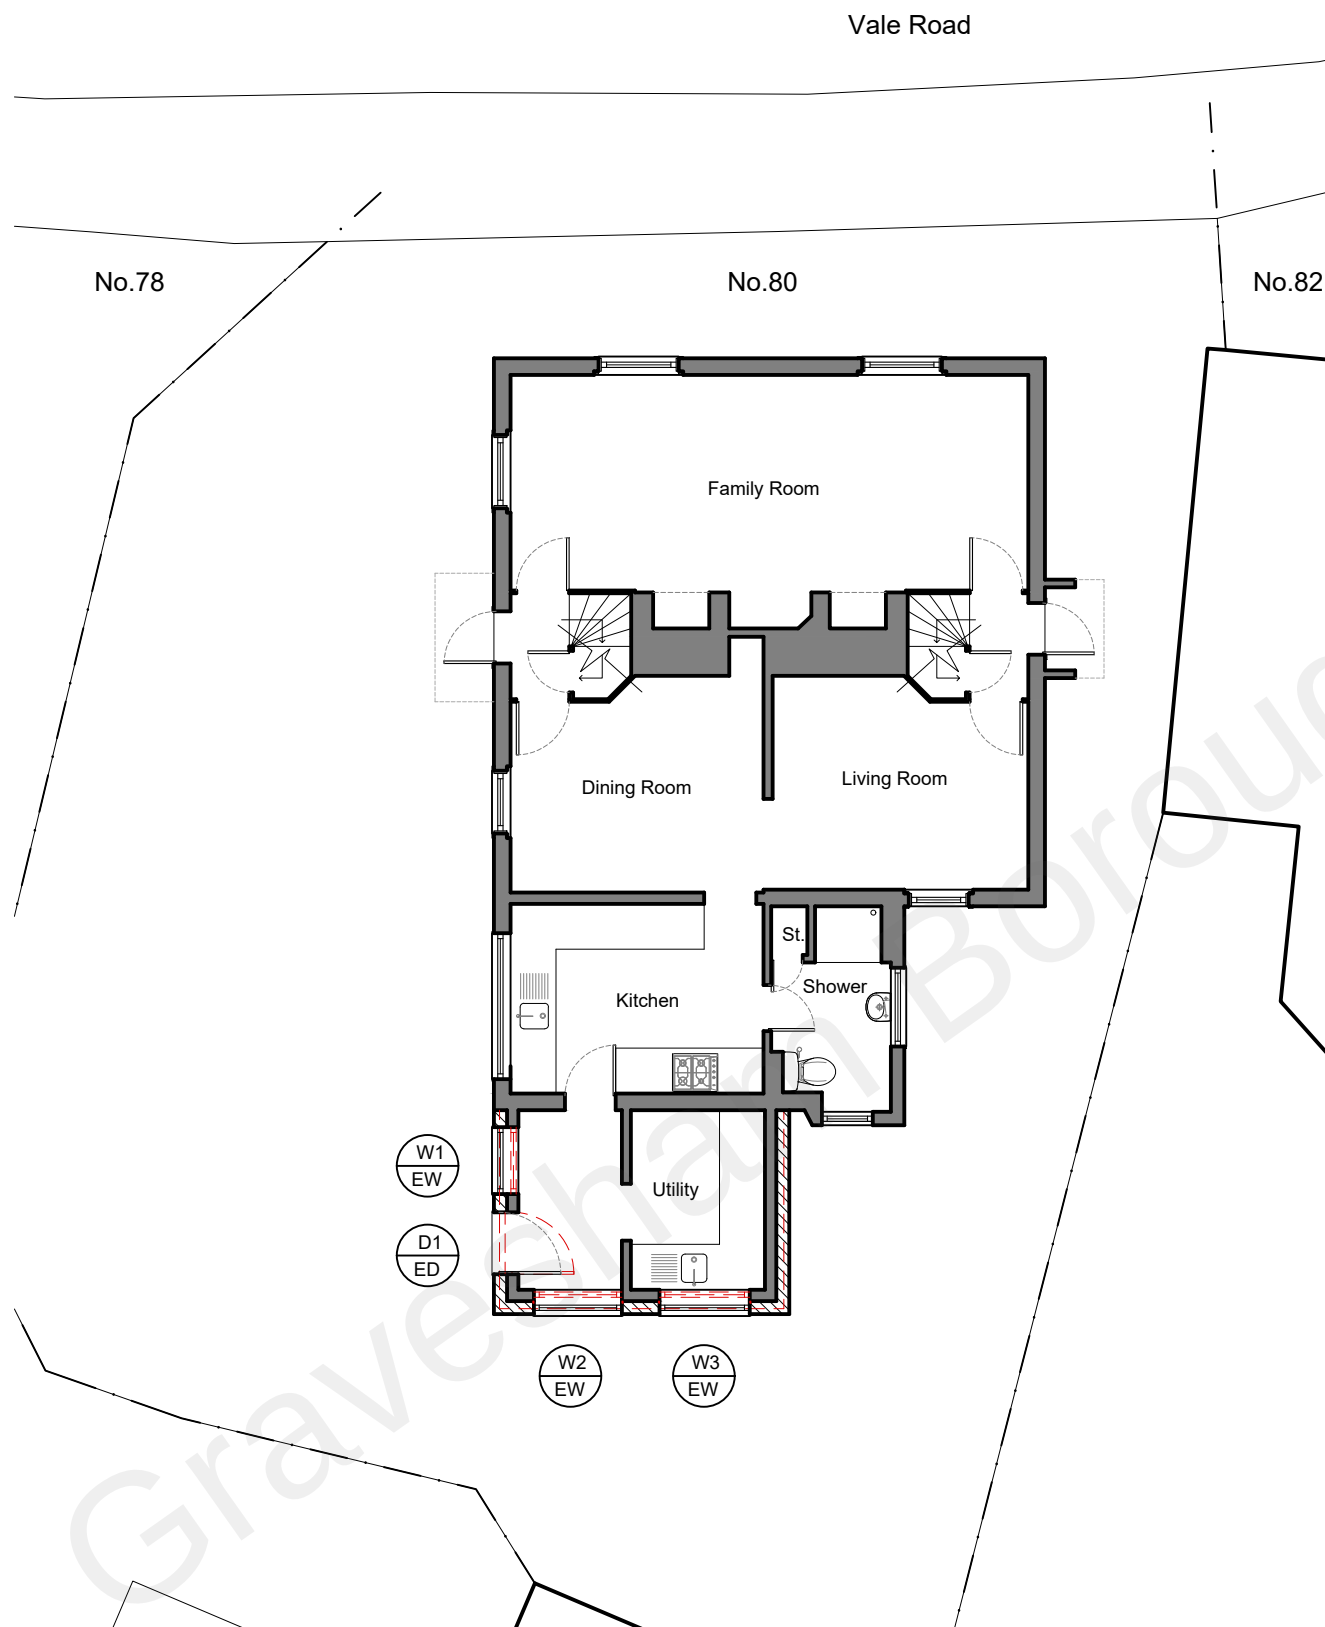

JCD Architectural Consultant
20 Admirals Walk,
Chatham, Kent.
ME5 8NL.
TEL: 07946608141
WED: www.jcd-ac.co.uk
EMAIL: jcd-ac@outlook.com

A 25/01/21 Keys added JC

REV.	DATE	REV. BY
A	25/01/21	JC

COPYRIGHT JCD Architectural Consultant

- DO NOT SCALE OFF DRAWING.
- ALL DIMENSIONS TO BE VERIFIED ON SITE BY THE CONTRACTOR PRIOR TO COMMENCEMENT OF ANY SHOP DRAWINGS OR SITE WORK.
- ANY DISCREPANCY FOUND BETWEEN THIS DRAWING AND ANY OTHER DOCUMENT MUST BE REPORTED IMMEDIATELY TO THE DESIGNERS.
- REMOVE THIS DRAWING FROM CURRENCY WHEN A REVISED DRAWING IS ISSUED.
- THIS DOCUMENT REMAINS OUR EXCLUSIVE PROPERTY IT SHALL NOT BE REPRODUCED NOR COMMUNICATED TO THIRD PARTIES WITHOUT MY WRITTEN CONSENT.
- THE COPYRIGHT OF THIS DRAWING AND DESIGN IS VESTED IN THE DESIGNERS.

Client:
Ian Gabell

Project:
80 Vale Road
Northfleet, Gravsend
Kent
DA11 8DA

Title:
Proposed Ground Floor Plan

AUTHOR	DATE	APPROVED
JC	21 01 2021	JC

SCALES	READ WITH
1:100 @ A3	-

DRAWING No.	Project No.	Series No.	DWG No.	Rev
20211	(02)	002	A	

DRAWING STATUS
PLANNING

1 PROPOSED GROUND FLOOR PLAN
PLAN VIEW Scale 1:100

0 2 4 6m
SCALE 1:100