




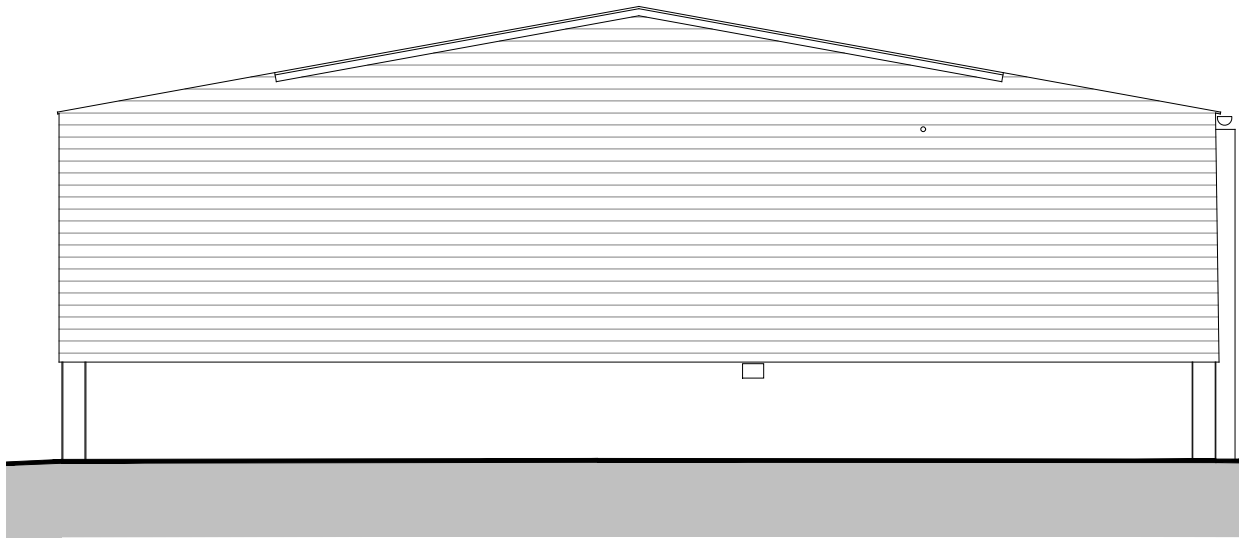


1. Existing/Proposed Front Elevation
1:100 @ A3

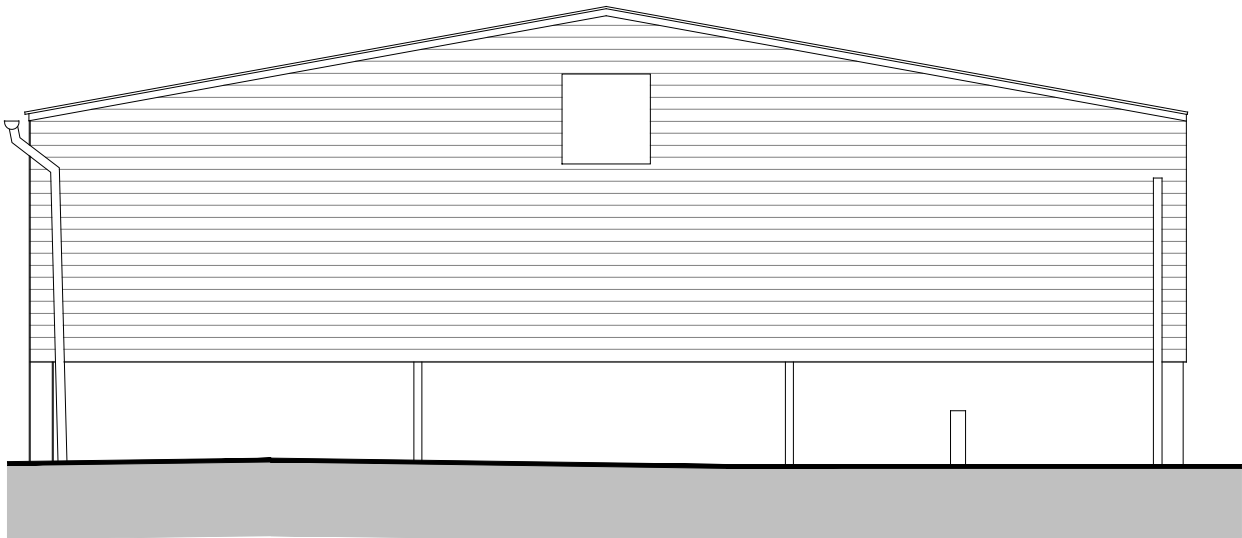


2. Existing/Proposed Rear Elevation
1:100 @ A3

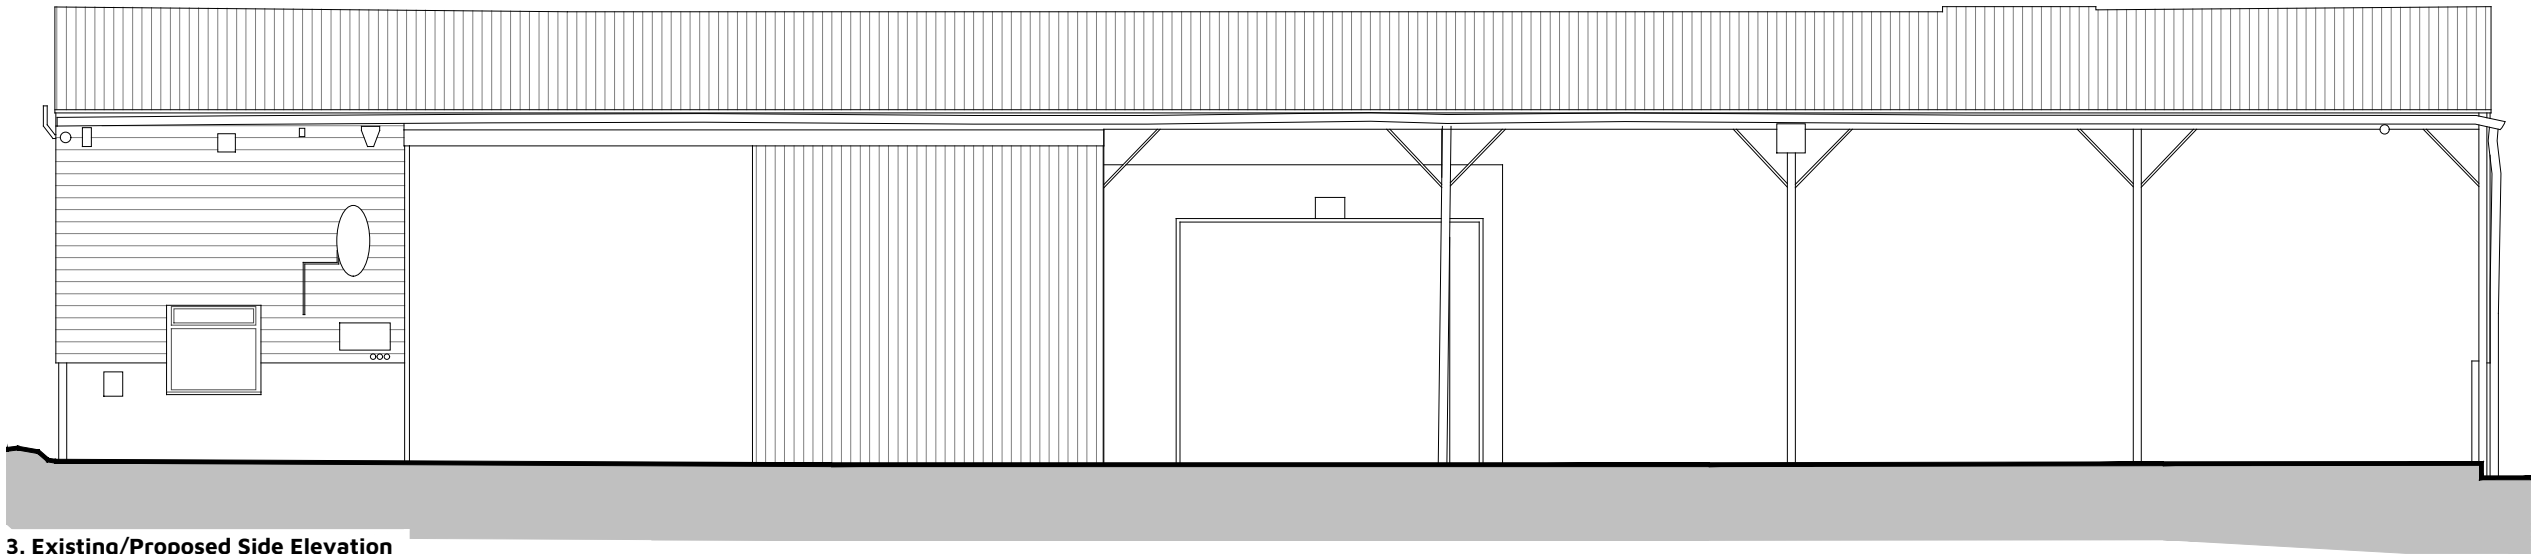


3. Existing/Proposed Side Elevation
1:100 @ A3

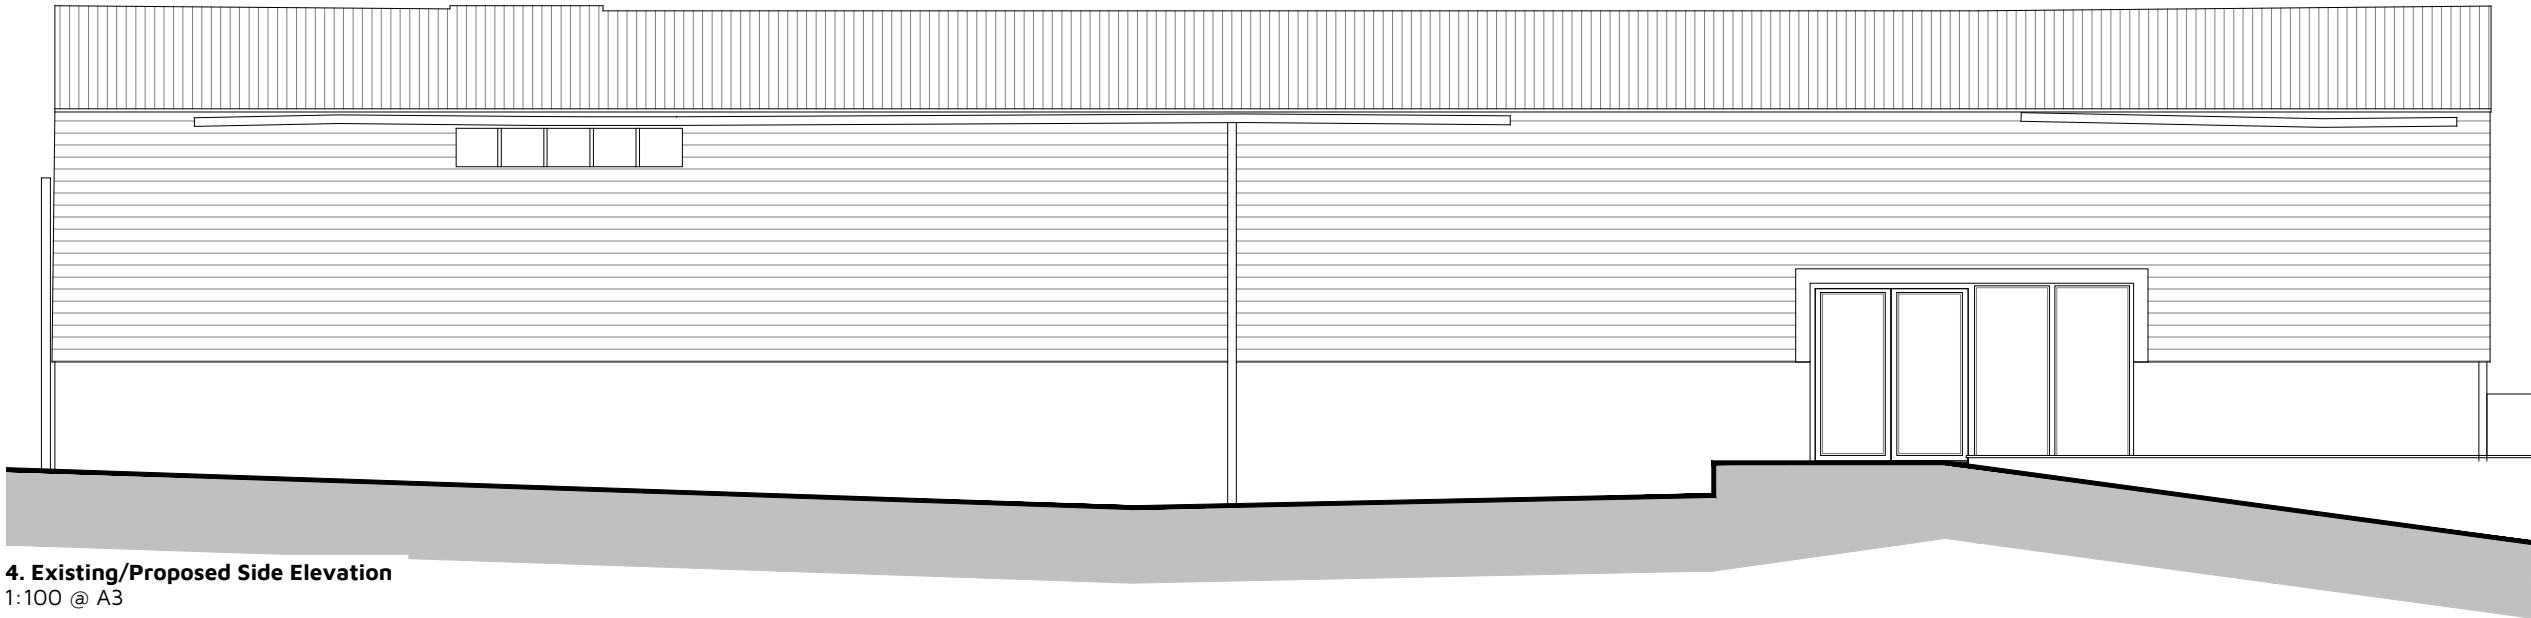

4. Existing/Proposed Side Elevation
1:100 @ A3

 

Metres (1:100)

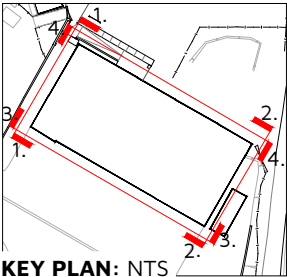

KEY PLAN: NTS

Rev: Reason:

Rev: Reason: Date:

Client:

VINEYARD FARMS

Project:

CELLAR DOOR, LUDESDOWN,
GRAVESEND, KENT, DA13 OXE

Title:

EXISTING/PROPOSED ELEVATIONS

Drawing No:

DHA/35449/104

Rev:

Scale:

1:100

Date:

AUG 2025



Eclipse House, Eclipse Park, Sittingbourne Road
Maidstone, Kent. ME14 3EN

t: 01622 776226
e: info@dhaplanning.co.uk

f: 01622 776227
w: www.dhaplanning.co.uk

No reproduction by any method of any part of this document
is permitted without the consent of the copyright holders.
Produced for Town and Country planning purposes only.

© Crown Copyright 2024. All rights reserved. Licence Number: 100031961

CAD Reference: DHA_35449_GOLDEN LION_CF03

A3