


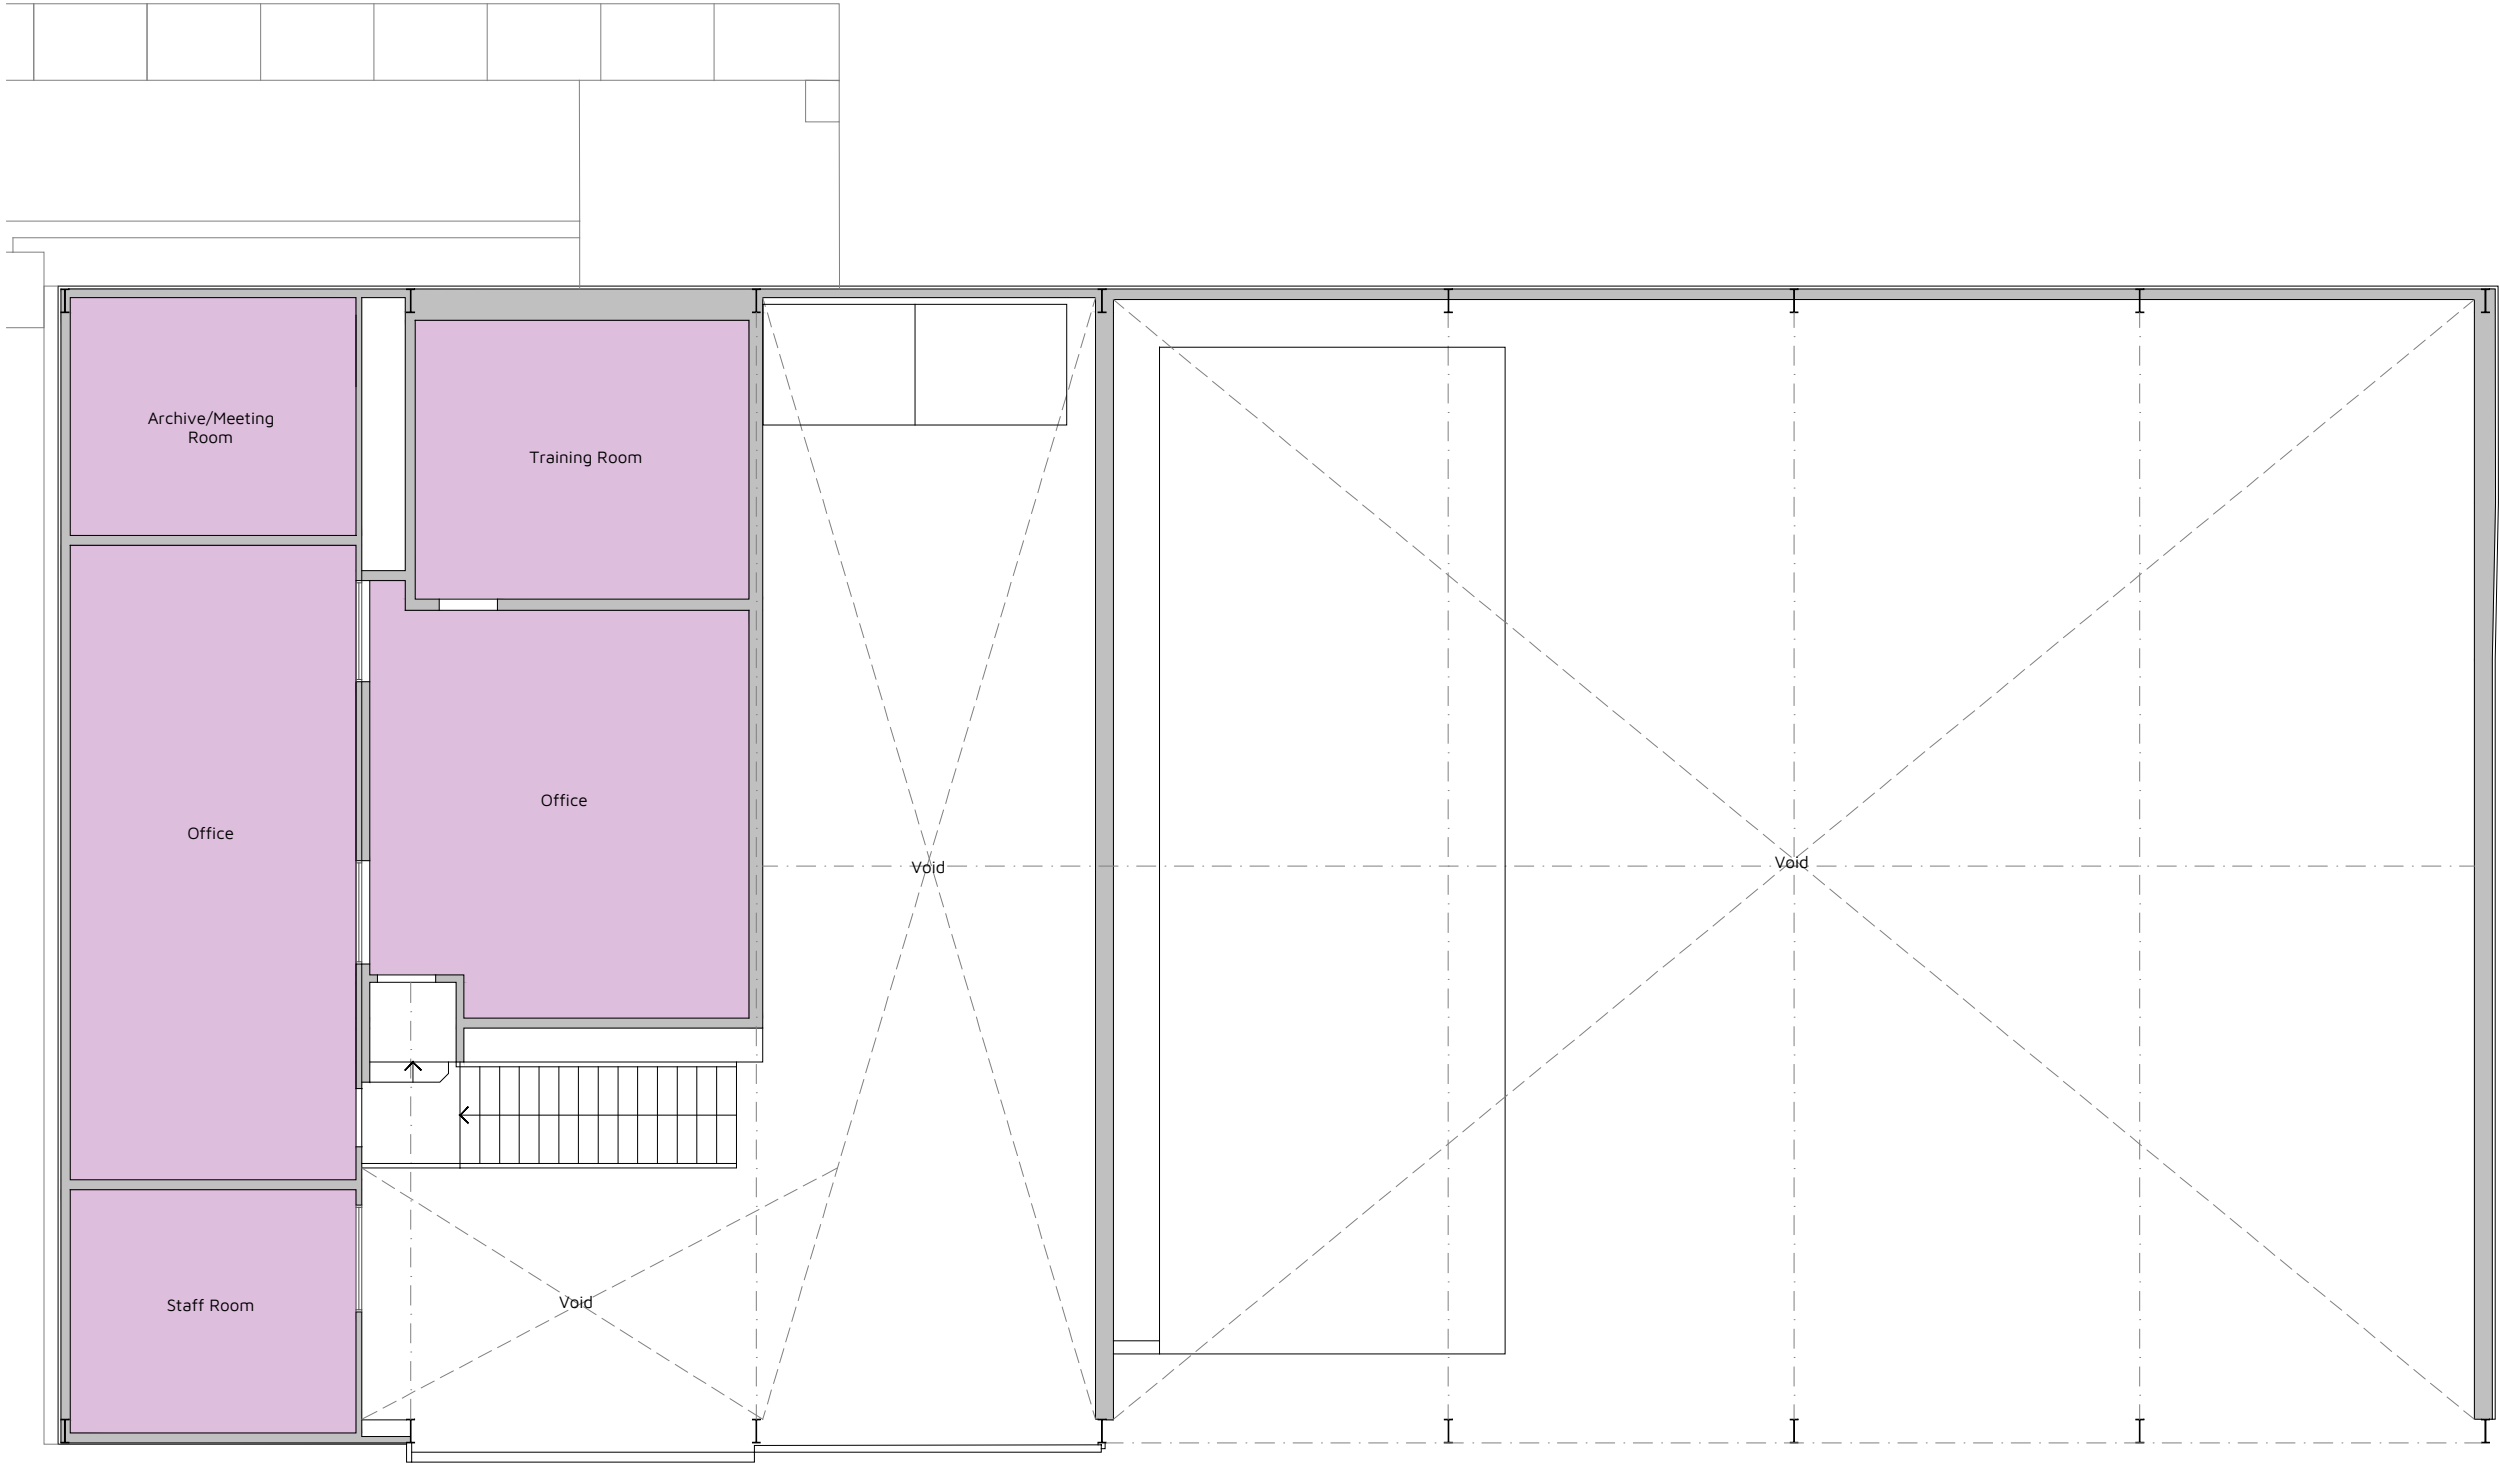

Existing/Proposed First Floor Plan
1:100 @ A3

012345

5 m

Metres (1:100)

First Floor GIA: 106.8sqm

Office Space GIA: 98.6sqm

N

Rev: Client: VINEYARD FARMS

Reason: Project: CELLAR DOOR, LUDESSEDOWN, GRAVESEND, KENT, DA13 OXE

Date: Title: EXISTING/PROPOSED FIRST FLOOR PLAN

Drawing No: DHA/35449/103

Rev: 1:100

Scale: AUG 2025

Date:

dha

Eclipse House, Eclipse Park. Sittingbourne Road
Maidstone, Kent. ME14 3EN

t: 01622 776226

e: info@dhaplanning.co.uk

f: 01622 776227

w: www.dhaplanning.co.uk

No reproduction by any method of any part of this document is permitted without the consent of the copyright holders. Produced for Town and Country planning purposes only.

© Crown Copyright 2024. All rights reserved. Licence Number: 100031961

CAD Reference: DHA_35449_GOLDEN LION_CF03

A3